


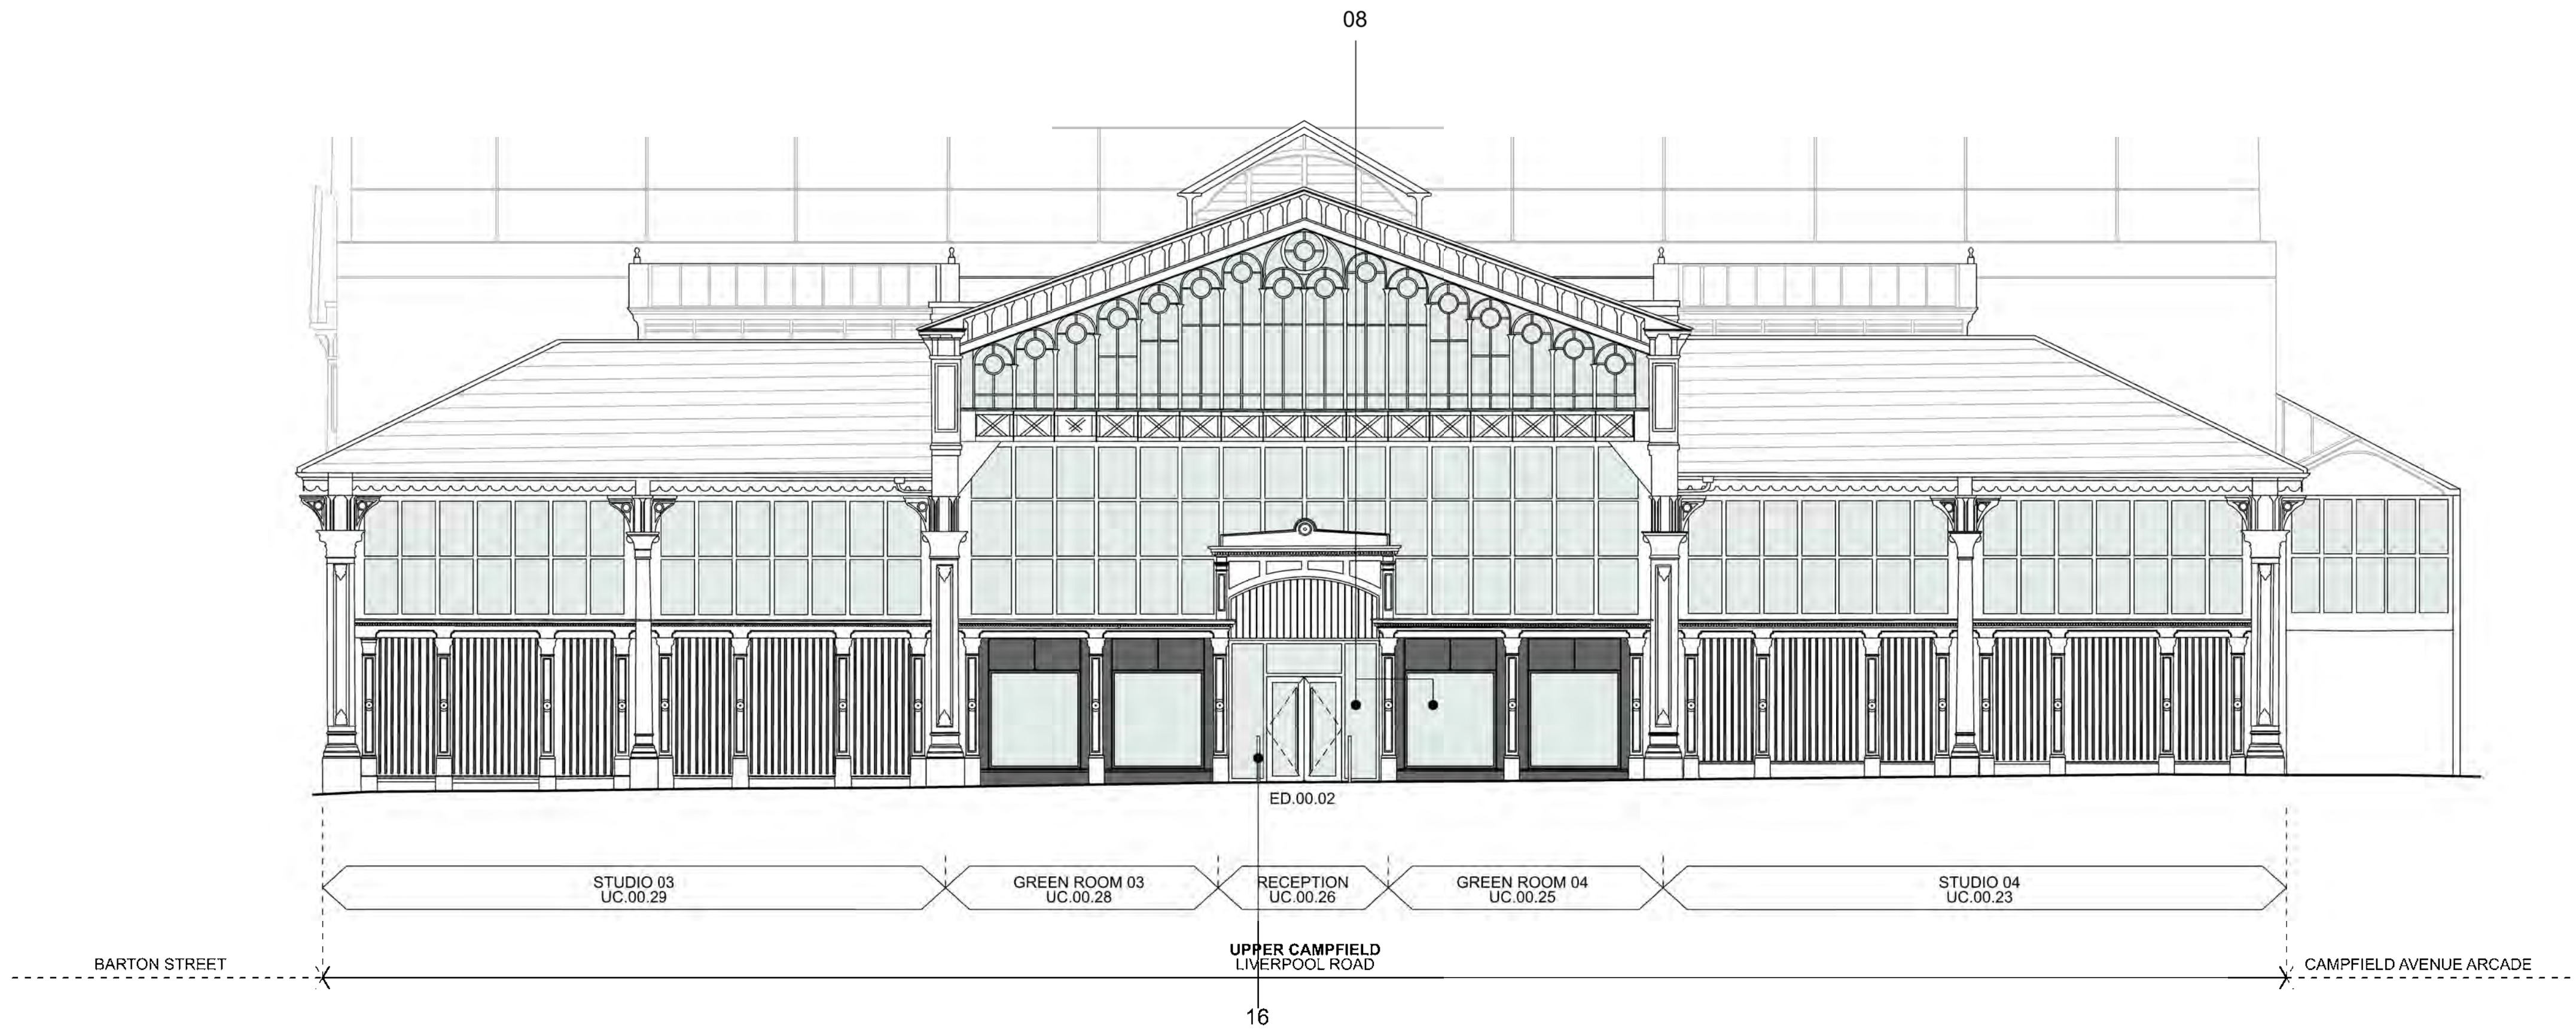


UPPER CAMPFIELD
Proposed Elevations: South Elevation, Liverpool Road (E1)

LEGEND	
01 Existing rooflights to be reviewed, repaired or replaced to match existing	09 New corrugated metal cladding above / around new doors openings, to match existing
02 Existing timber louvers locally repaired and repainted dark grey, spec TBC	10 Proposed roller shutter, black to match corrugated cladding, refer to (31) series for further details
03 Existing corrugated metal sheet roofing to be repaired, replaced and repainted dark grey, spec TBC	11 Proposed louvers, black to match cladding, Refer to (30) series for further details
04 Existing glazing replaced where damaged with like for like, all glazing to be cleaned and applied film to be removed	12 Proposed solid door, black to match cladding, refer to (31) series for further details
05 Intermediate external timber panels; Linseed paint Brouns & Co, Colour No. 03 Restoration White	13 Existing corrugated metal cladding, cleaned and painted black; spec TBC
06 Existing decorative columns; Linseed paint Brouns & Co, Colour No. 23 Arran	14 Illuminated signage above main entrance door; design intent by Allied London
07 Red painted features; Linseed paint Brouns & Co, Colour No. 32 Barn Red	15 New solid door, clad in corrugated metal to match the existing cladding, black finish, refer to (31) series for further details.
08 Proposed glazed entrance door and glazed side panels, refer to (31) series for further details	16 Guarding to outward opening door

Notes:
Do not scale from this drawing.
All dimensions are in millimetres unless otherwise noted.
All dimensions to be checked on site before proceeding with work.
All omissions and discrepancies to be reported in writing to Project 3 Architects Ltd.
Areas indicated on this drawing are approximate and indicative only.
© Project 3 Architects Limited Registered in England & Wales Number 08021795.

Rev:	Date:	Description:	By:
P01	12/03/25	Planning consent	CP

 

PROJECT3
architects
4 back grafton street
altrincham
cheshire
WA14 1DY
0161 233 0575
mail@project3architects.com
www.project3architects.com

Project:
Upper Campfield
Liverpool Road, Manchester
Title:
Proposed Elevations
South Elevation, Liverpool Road (E1)
Status:
PLANNING
Drawing Number:
0798-P3A-XX-XX-DR-A-05201

Scale @ ISO A1:
1:100
Revision:
P01