


Revision Schedule

Rev	Description	By	Date
-----	-------------	----	------

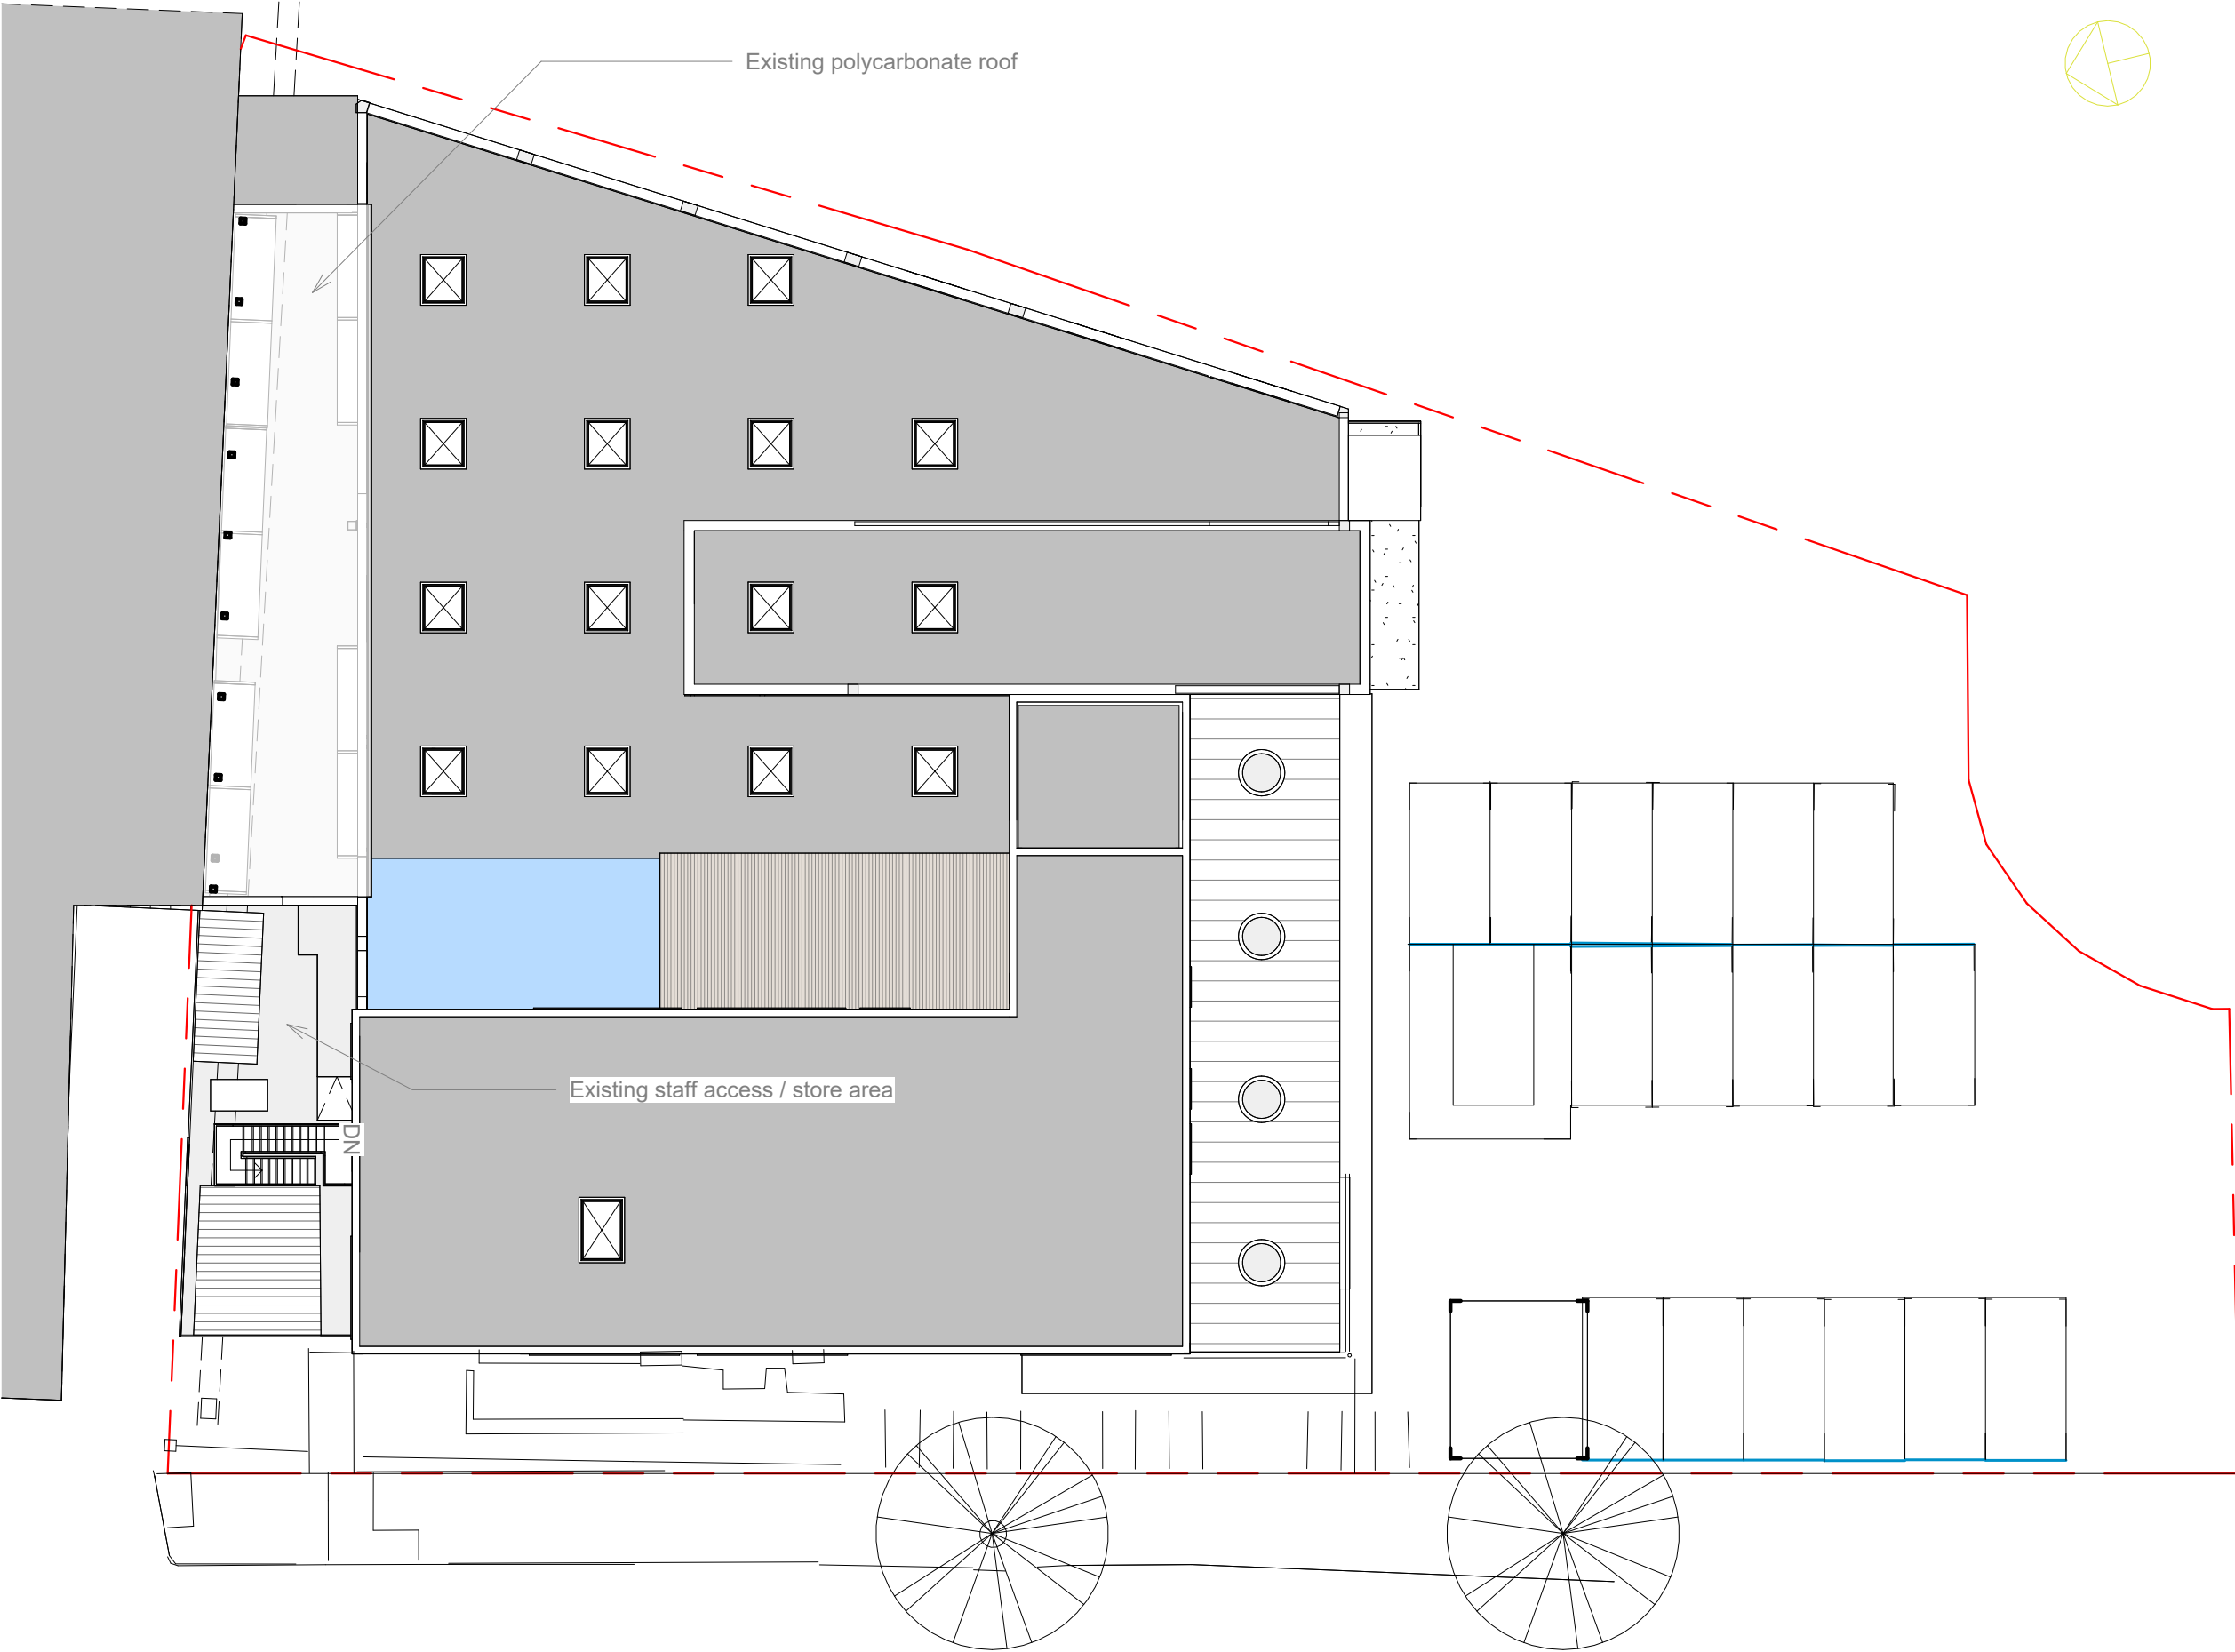


Project
Unicorn East Wing

Description
GA Existing Site Plan

STATUS			
SCALE (@ A3)	DRAWN BY	DATE	
1 : 200	JS	11/28/22	
JOB NUMBER	DRAWING NUMBER	REV	
344	E-100		

Revision Schedule

Rev	Description	By	Date
-----	-------------	----	------

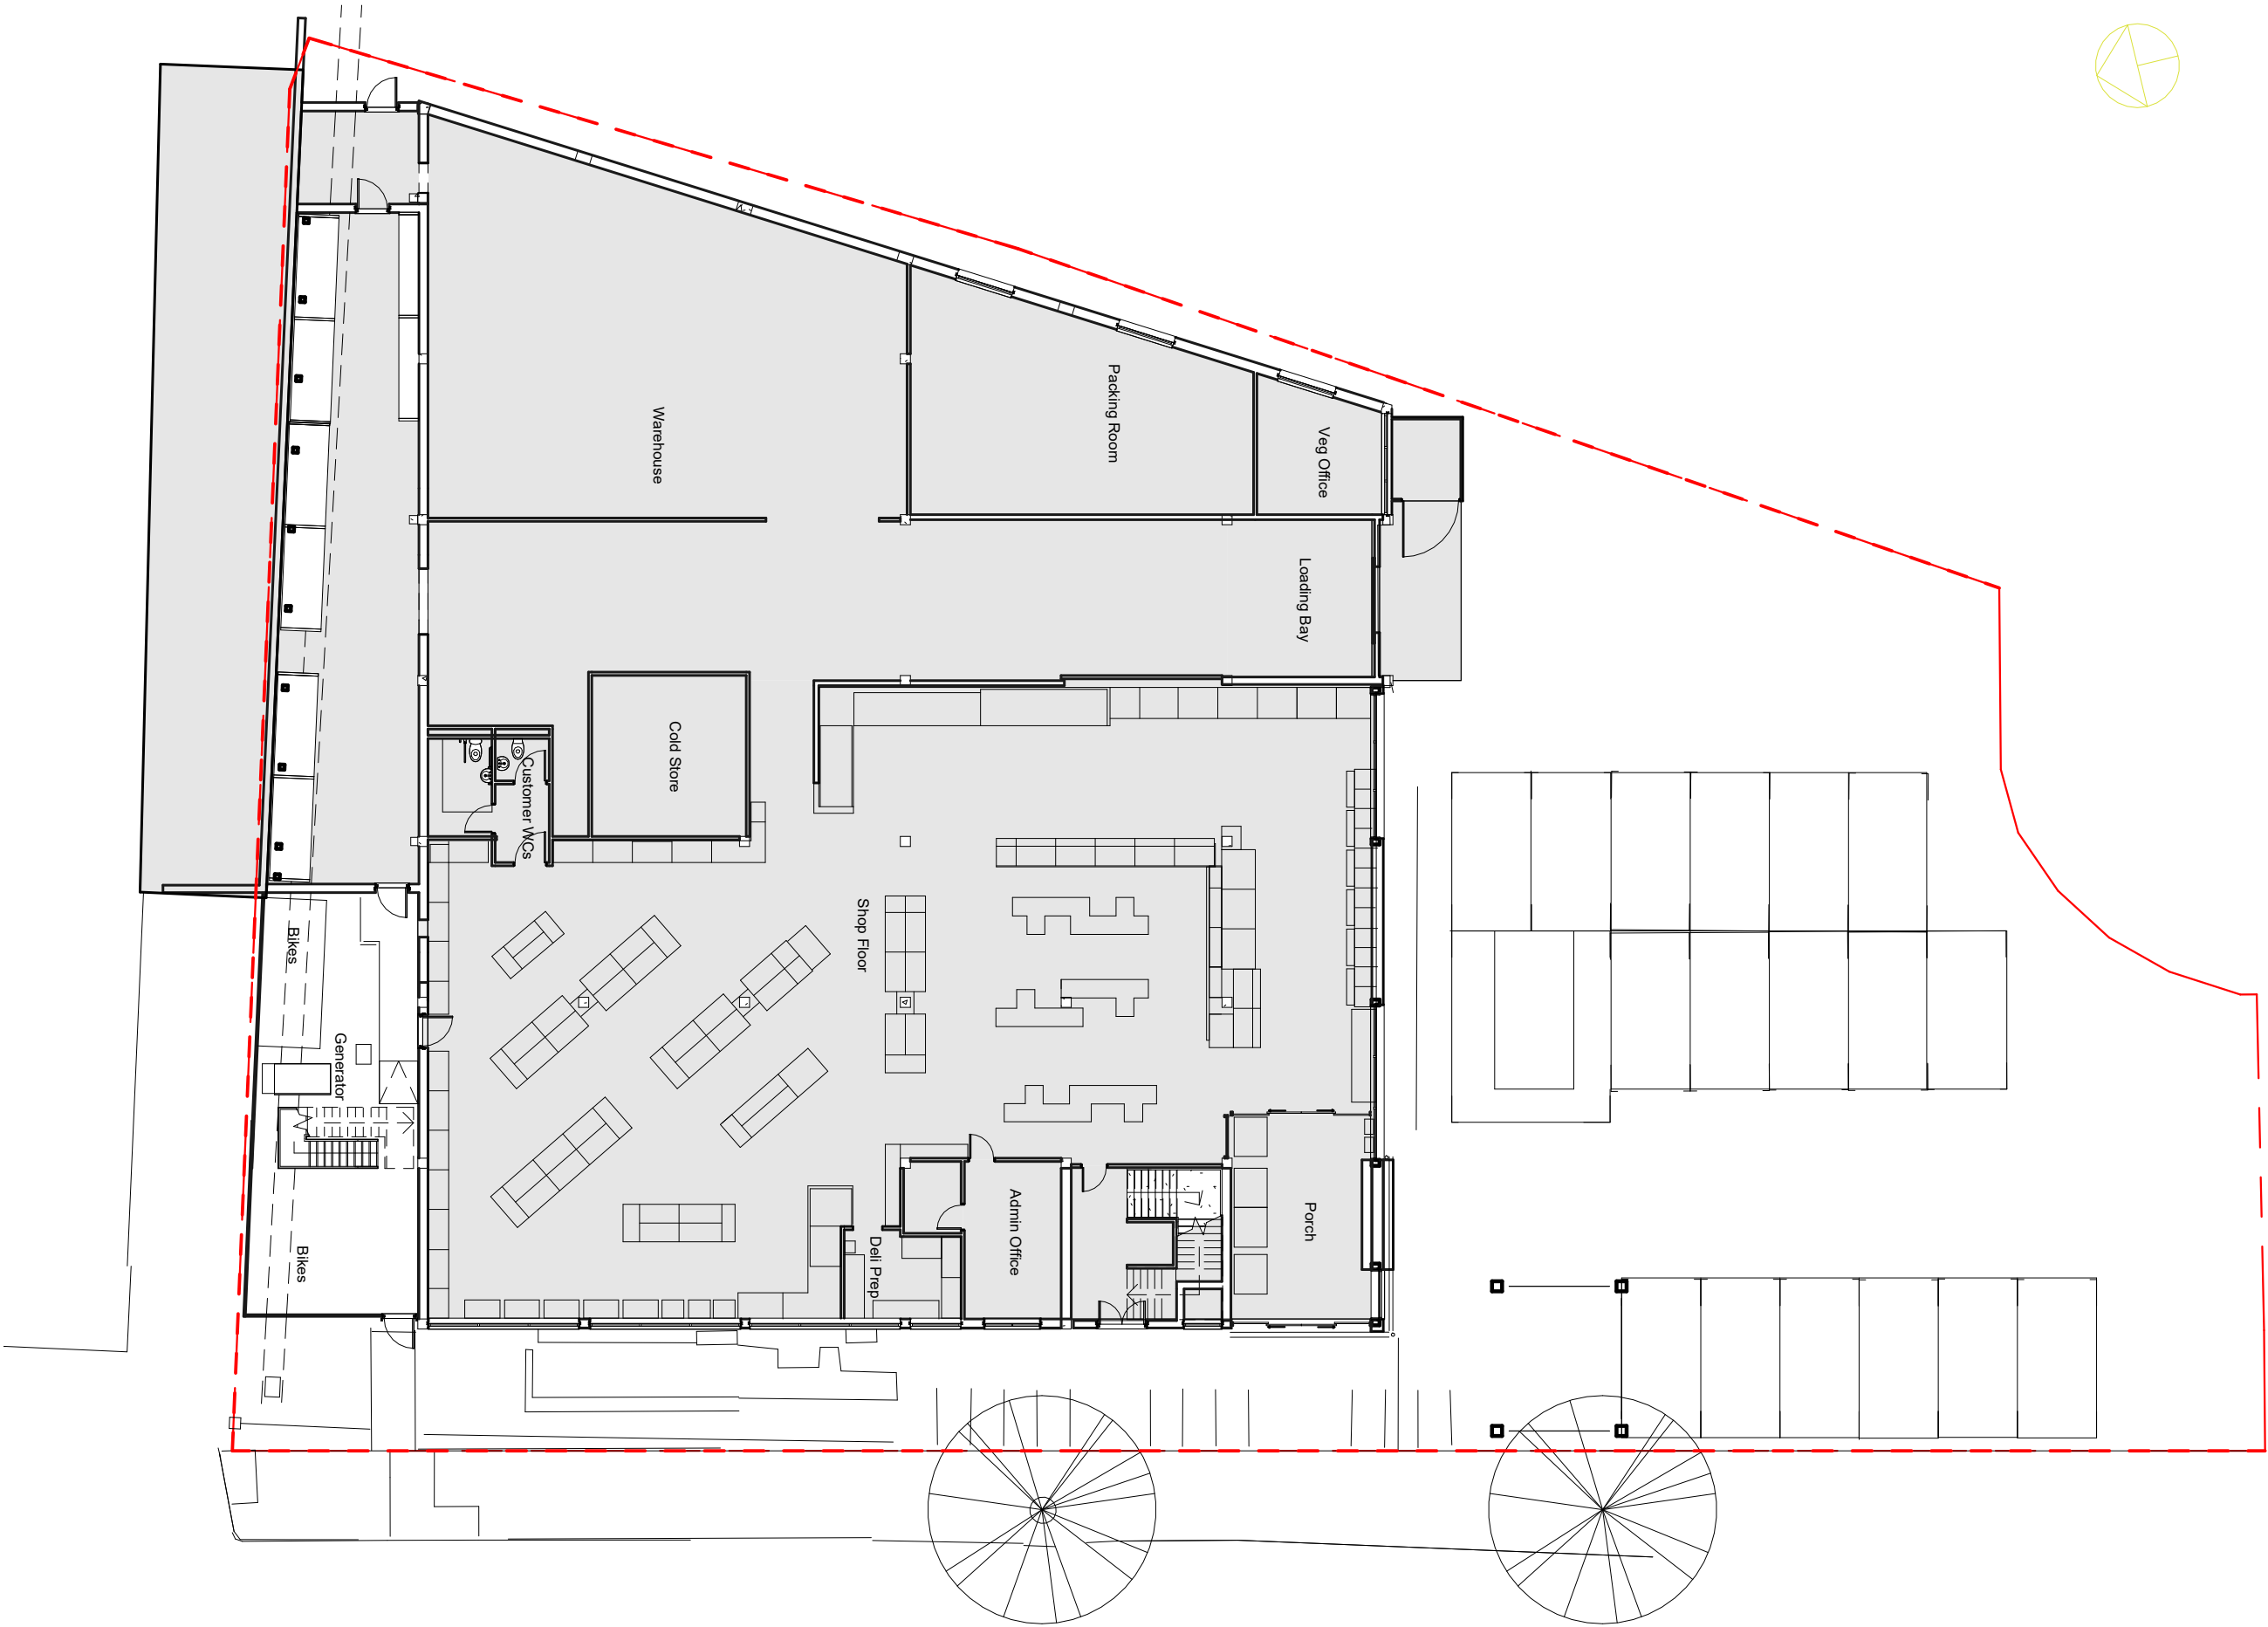

Existing Ground Floor Plan 1:200



Project
Unicorn East Wing


Description
GA Existing Ground Floor Plan

STATUS			
SCALE (@ A3)	DRAWN BY	DATE	
1 : 200	JS	07/09/02	
JOB NUMBER	DRAWING NUMBER	REV	
344	E-110		

Contractors are not to scale dimensions from this drawing.

Revision Schedule

Rev	Description	By	Date
-----	-------------	----	------

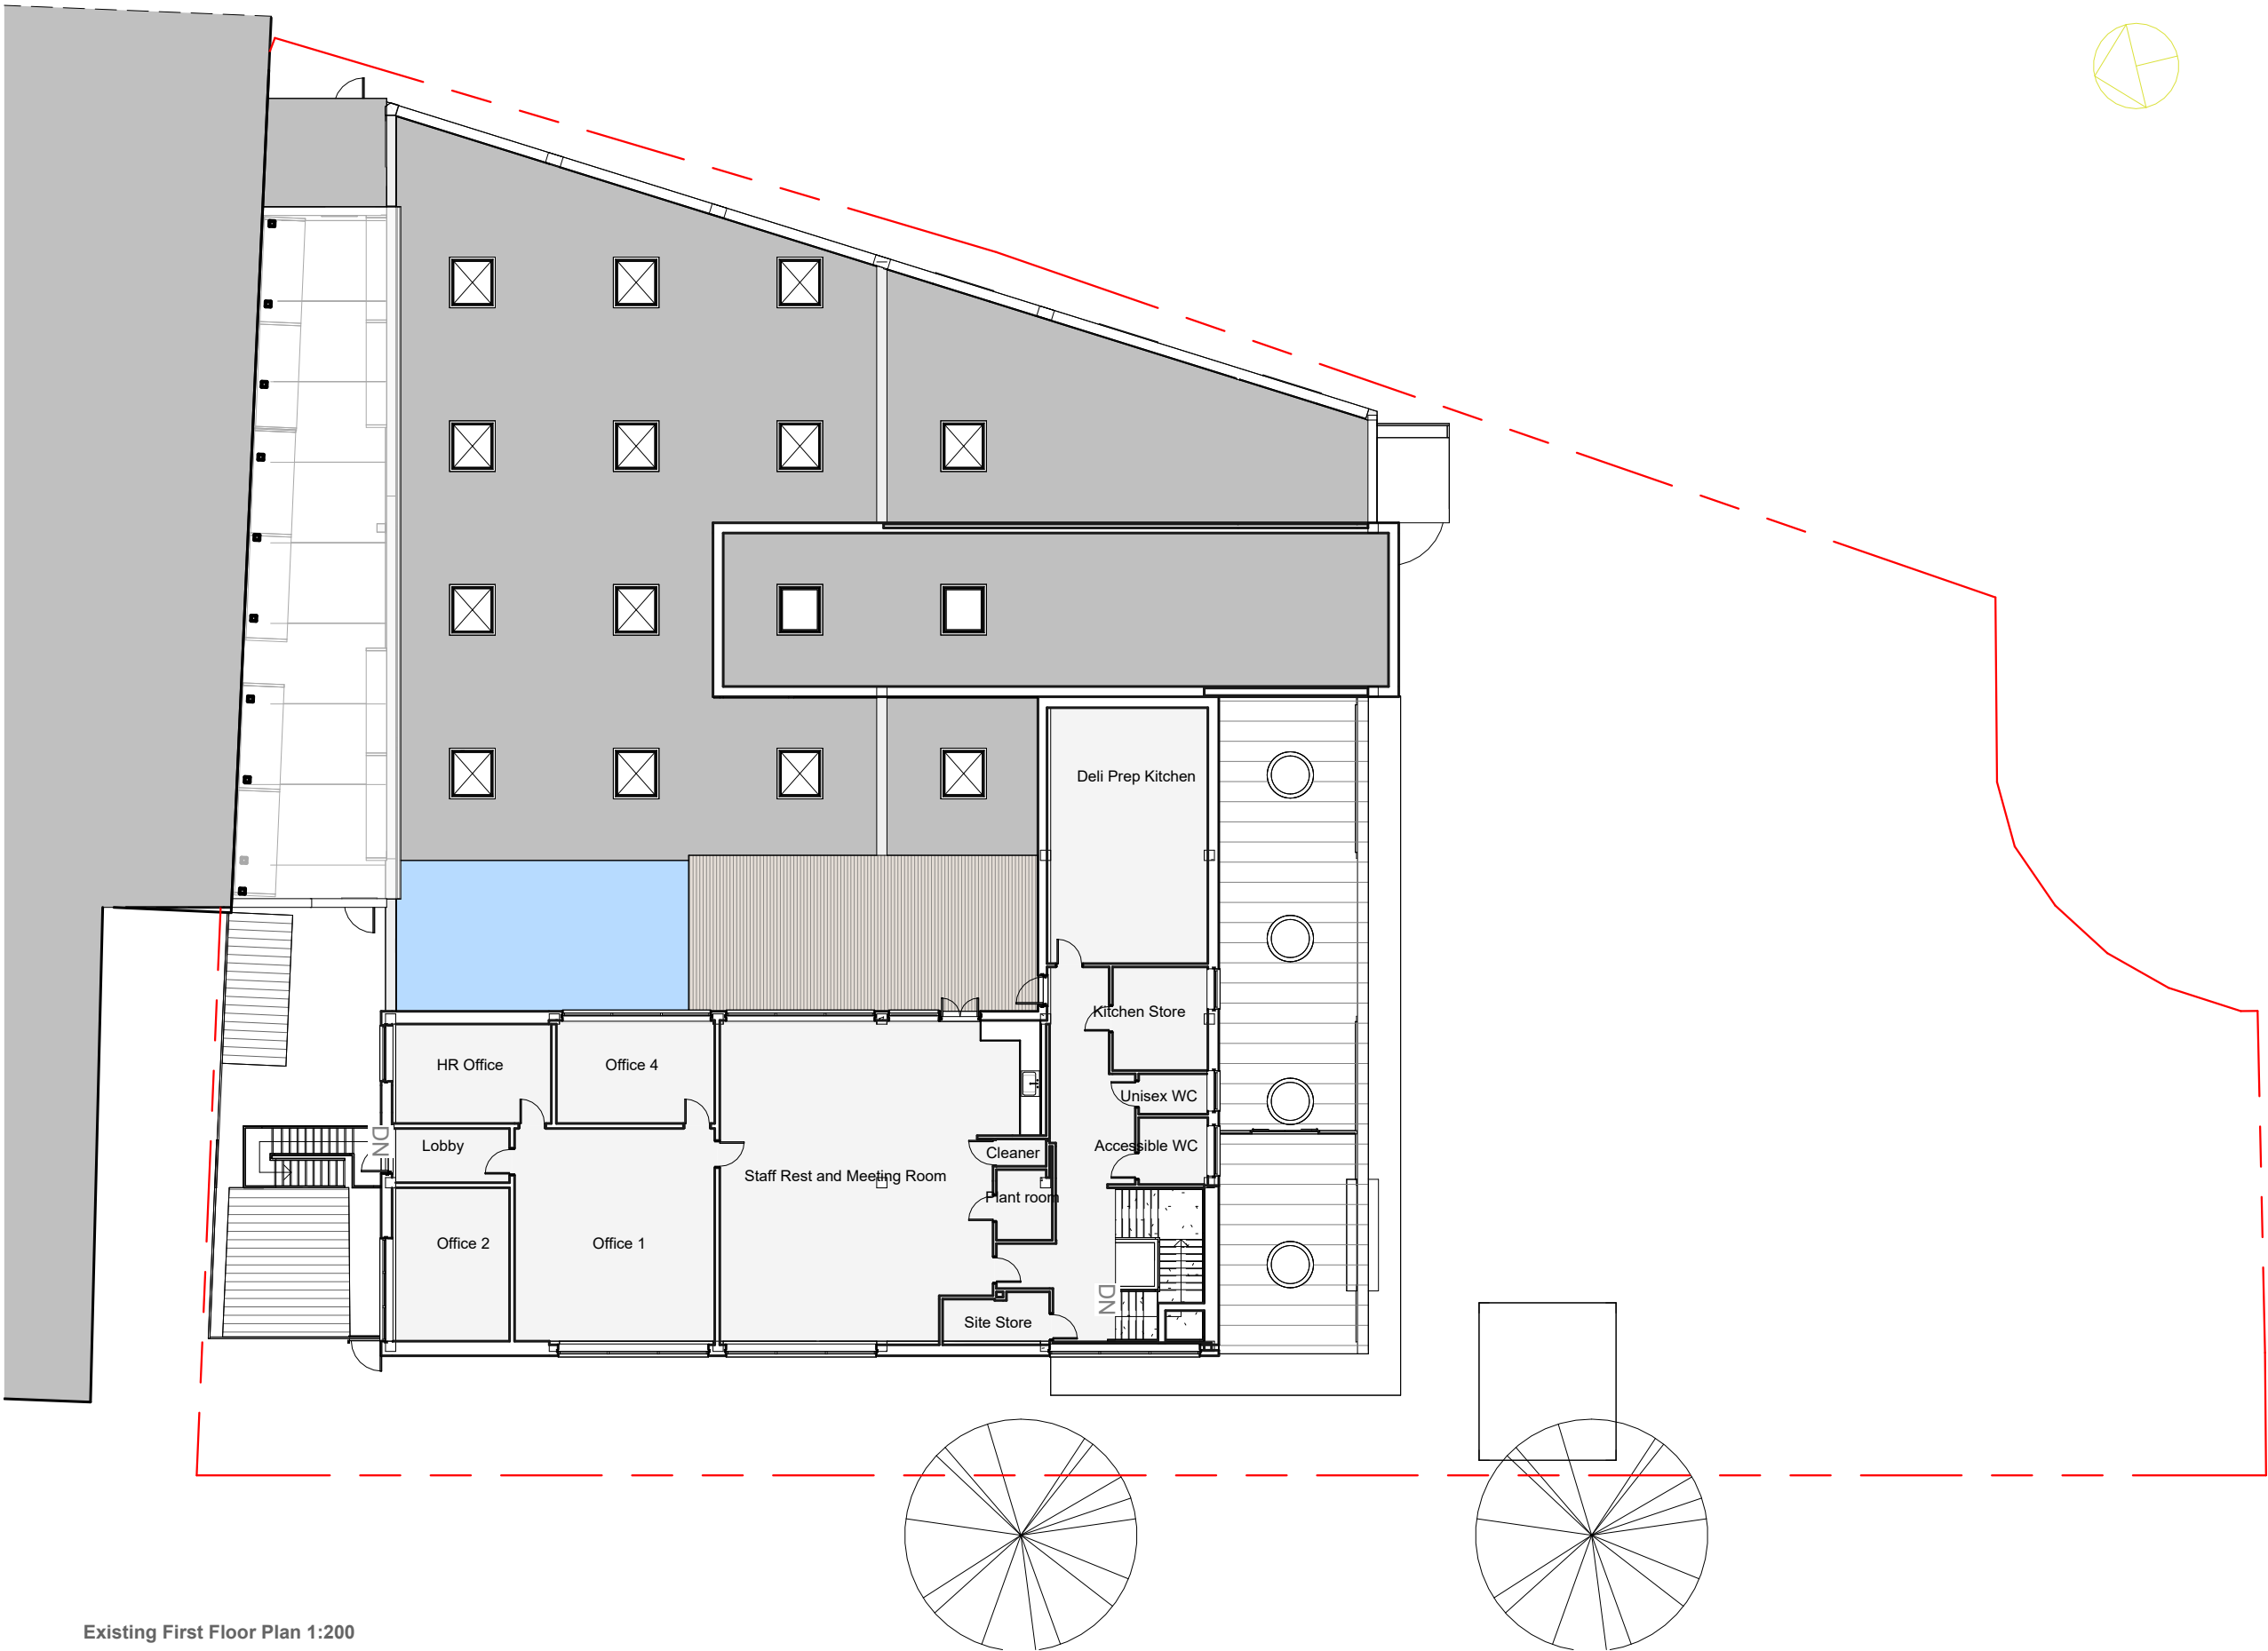

Existing First Floor Plan 1:200



Project
Unicorn East Wing

Description
GA Existing First Floor Plan

STATUS			
SCALE (@ A3)	DRAWN BY	DATE	
1 : 200	JS	07/09/02	
JOB NUMBER	DRAWING NUMBER	REV	
344	E-111		

Contractors are not to scale dimensions from this drawing.

Revision Schedule

Rev	Description	By	Date
-----	-------------	----	------

Existing timber cladding

Existing timber aluminium composite windows

Existing concrete block parapet

Existing timber fencing and gate



Existing West Elevation
1 : 200

Existing render

Existing polycarbonate roofing



Existing East Elevation
1 : 200


Dotted line indicates party wall with MSV

Existing render

Existing timber cladding

Existing timber aluminium composite windows

Existing metal fire escape

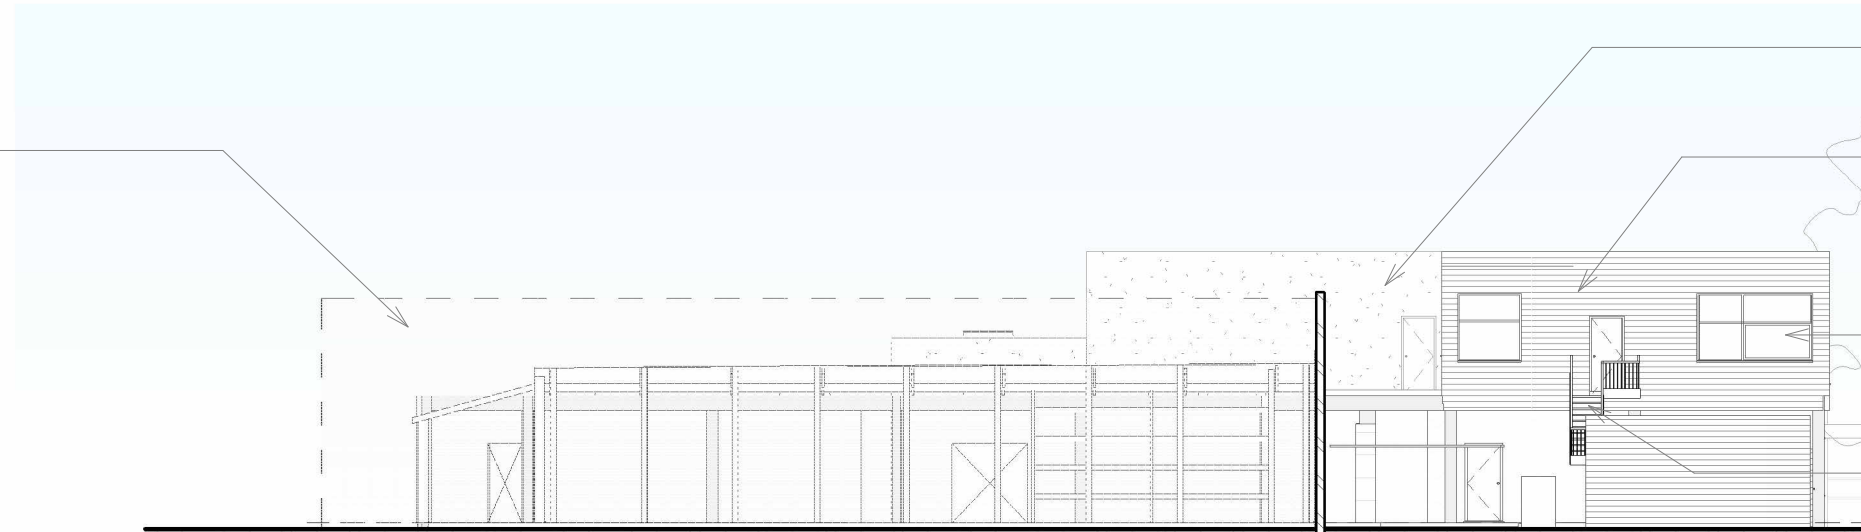

Existing North Elevation
1 : 200



Project

Unicorn East Wing

Description

GA Existing Elevations


STATUS			
SCALE (@ A3)	DRAWN BY	DATE	
1 : 200	JS	07/09/02	
JOB NUMBER	DRAWING NUMBER	REV	
344	E-210		

Revision Schedule

Rev	Description	By	Date
-----	-------------	----	------



Existing South Elevation
1 : 200

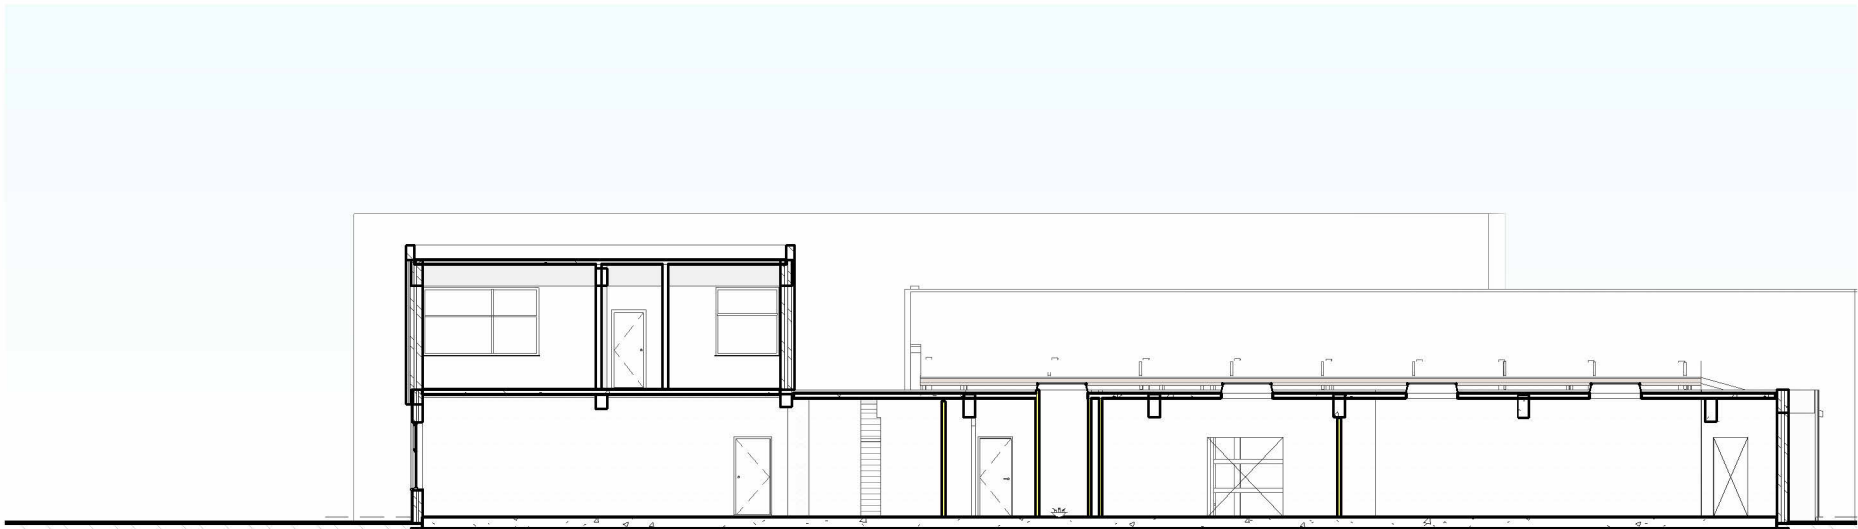

Existing Internal Elevation
1 : 200



Project
Unicorn East Wing

Description
GA Existing South Elevations

STATUS			
SCALE (@ A3)	DRAWN BY	DATE	
1 : 200	JS	07/09/02	
JOB NUMBER	DRAWING NUMBER	REV	
344	E-211		