


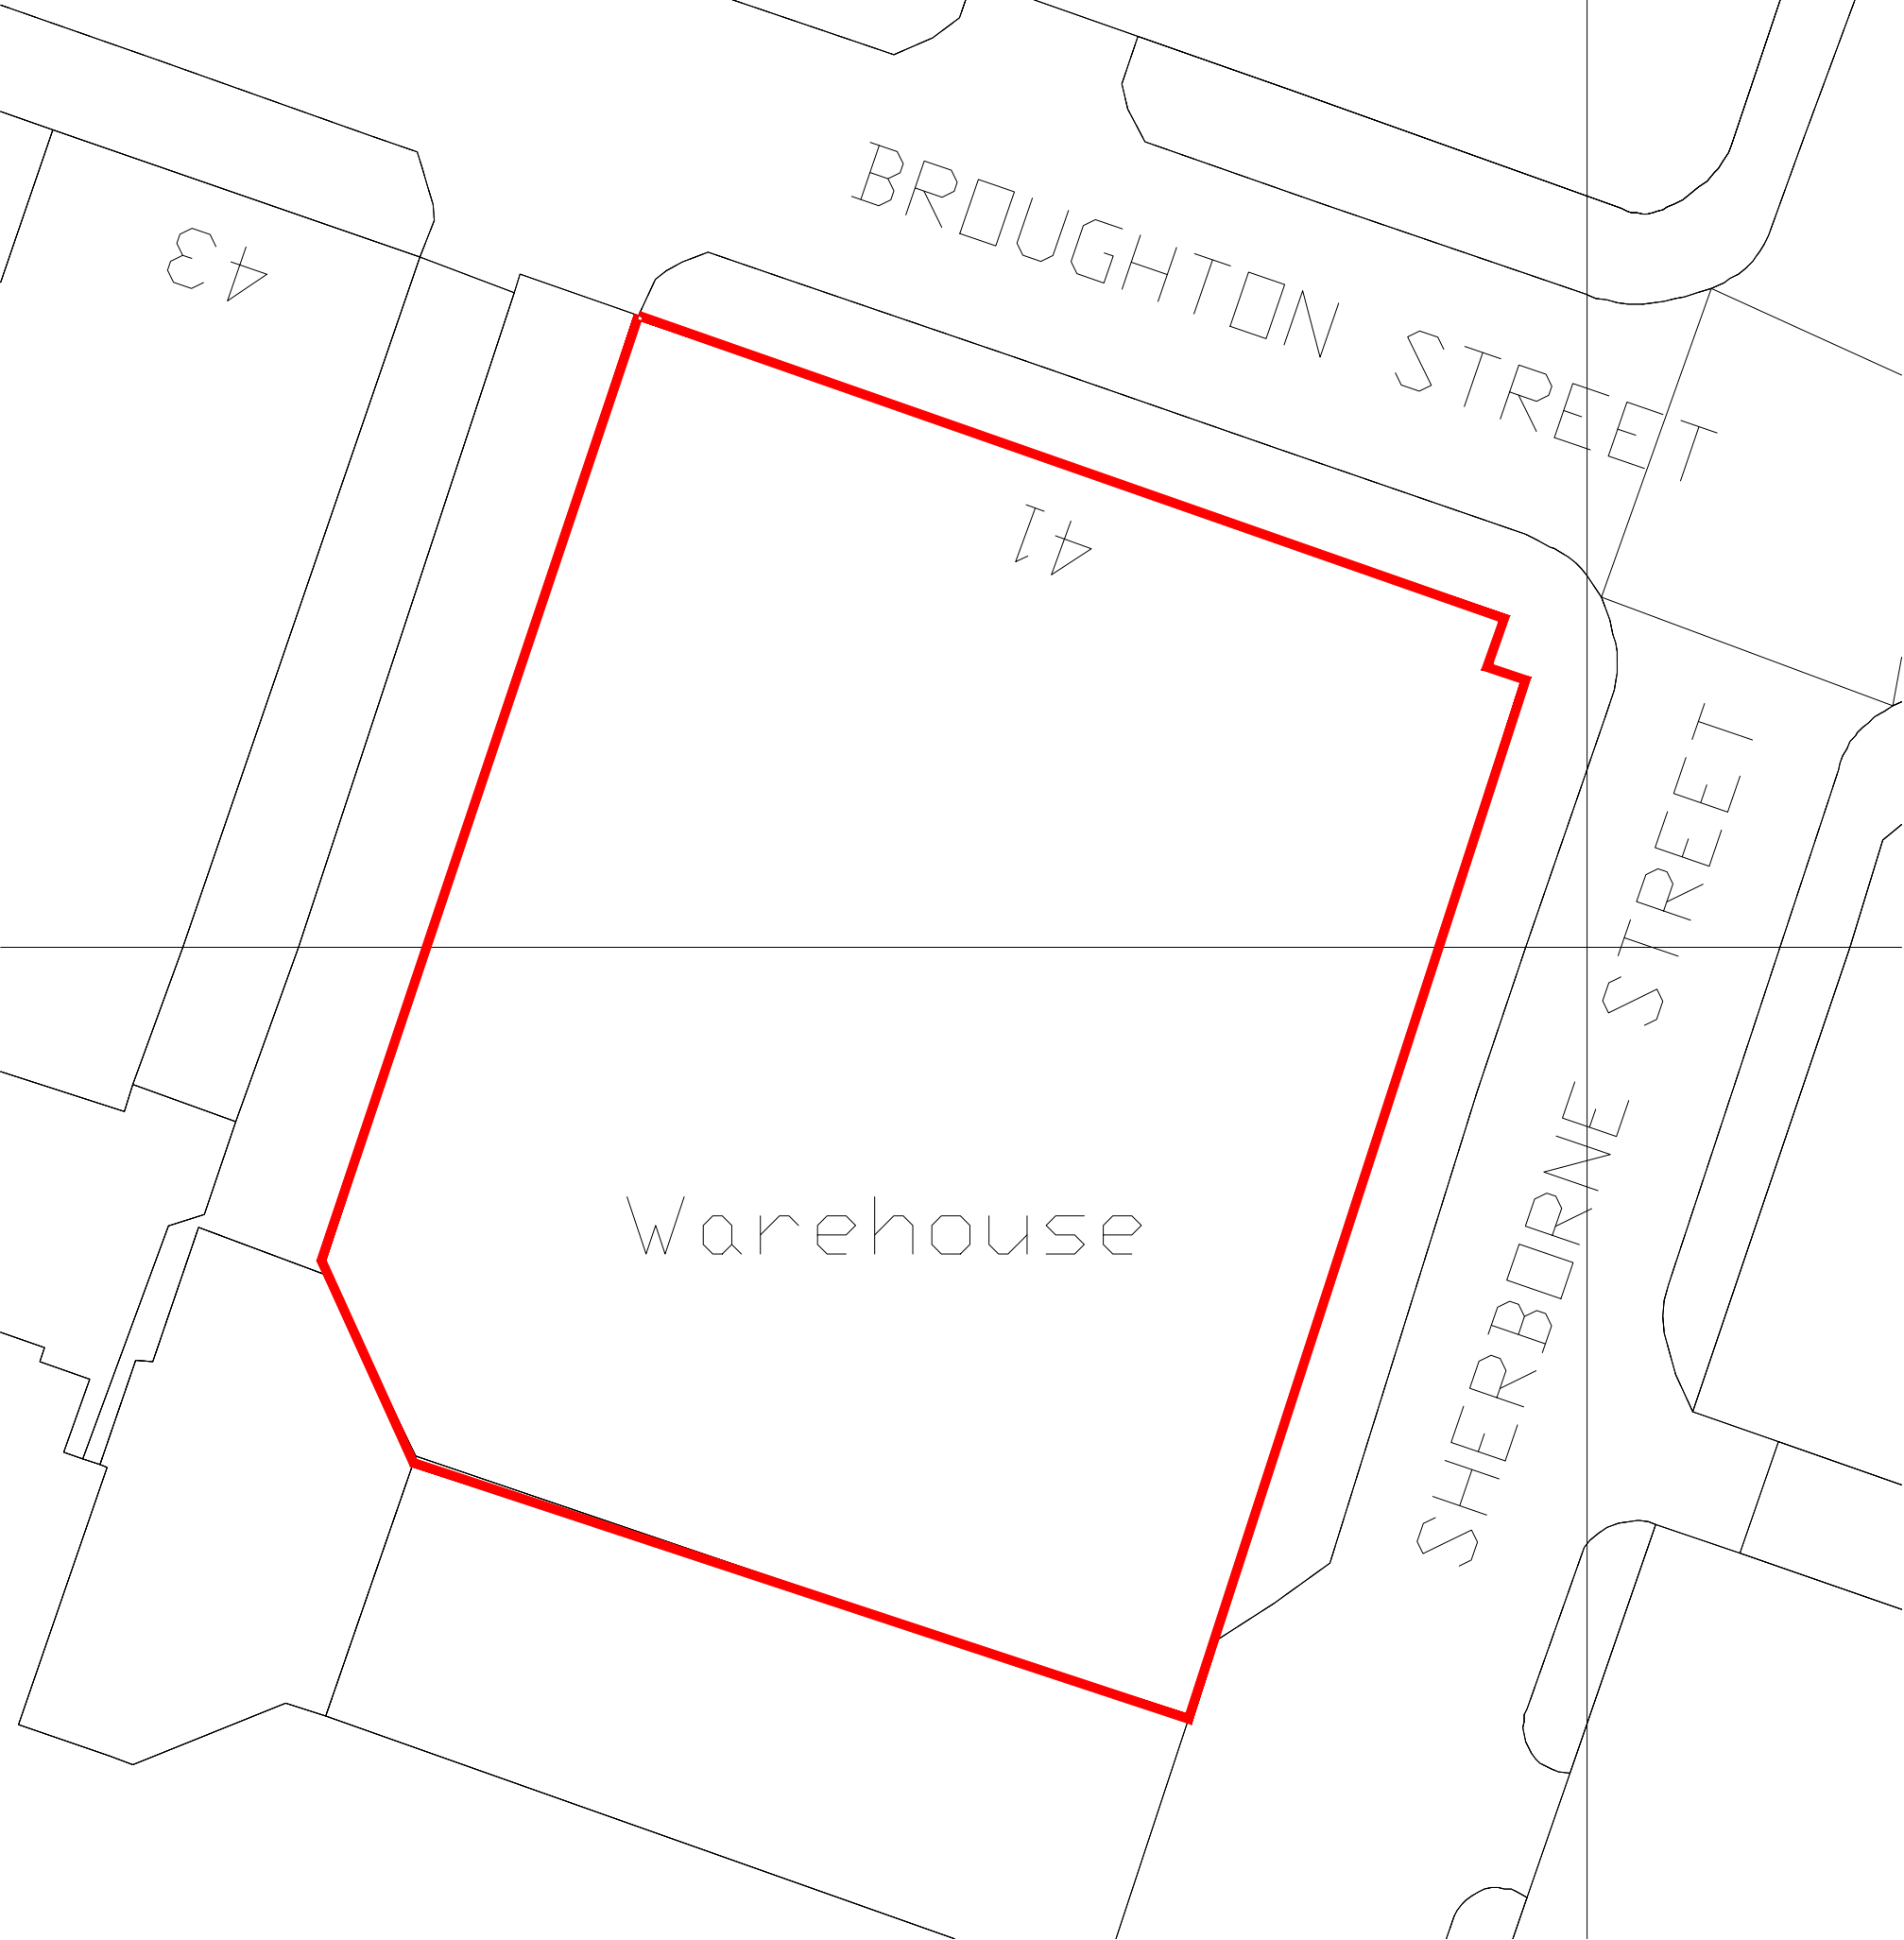

DRAWING IS THE INTELLECTUAL COPYRIGHT OF 12 / 23 ARCHITECTURE DESIGN LTD AND SHOULD NOT BE REPRODUCED WITHOUT PRIOR CONSENT.

ANY MATTERS ARISING SHOULD BE REPORTED TO THE ARCHITECT DIRECTLY AND IMMEDIATELY.

DRAWING/INFORMATION SHOULD NOT BE USED FOR ANY STRUCTURAL CALCULATIONS OR STRUCTURAL DESIGN BY ANY PARTY OTHER THAN A STRUCTURAL ENGINEER WHO HAS OBTAINED THE DRAWING FROM THE ARCHITECT.

12 / 23 ARCHITECTURE DESIGN LTD DO NOT TAKE RESPONSIBILITY FOR ANY SETTING OUT INFORMATION OR ANY INCORRECT SURVEY INFORMATION.

Revision: -
-

Description: -
-

Date: -
-

Initials: -
-


Client PRIVATE CLIENT				
Project 41 BROUGHTON ROAD				
Title SITE PLAN				
Drawing No. PL 001	Revision -	Scale 1:250 @ A3	Drawn LW	Date 31.12.2024

12/23
Architecture Design
Limited

11-23 Bridgewater Place
Manchester
M4 1QF




T : 0161 711 0584
E : lwalsh@1223arch.co.uk
W: www.1223arch.co.uk

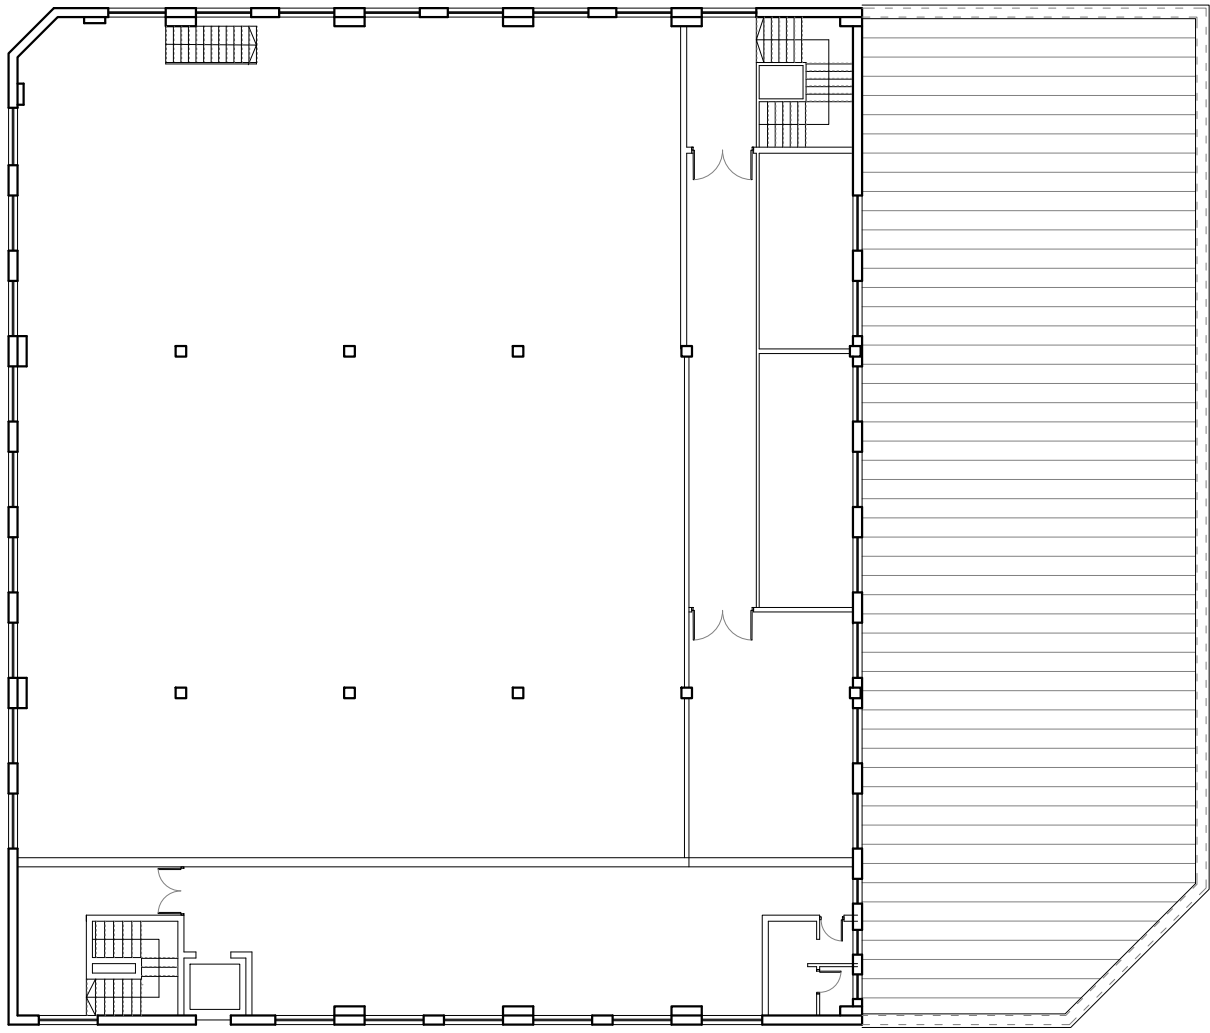

FIRST FLOOR PLAN



ROOF PLAN

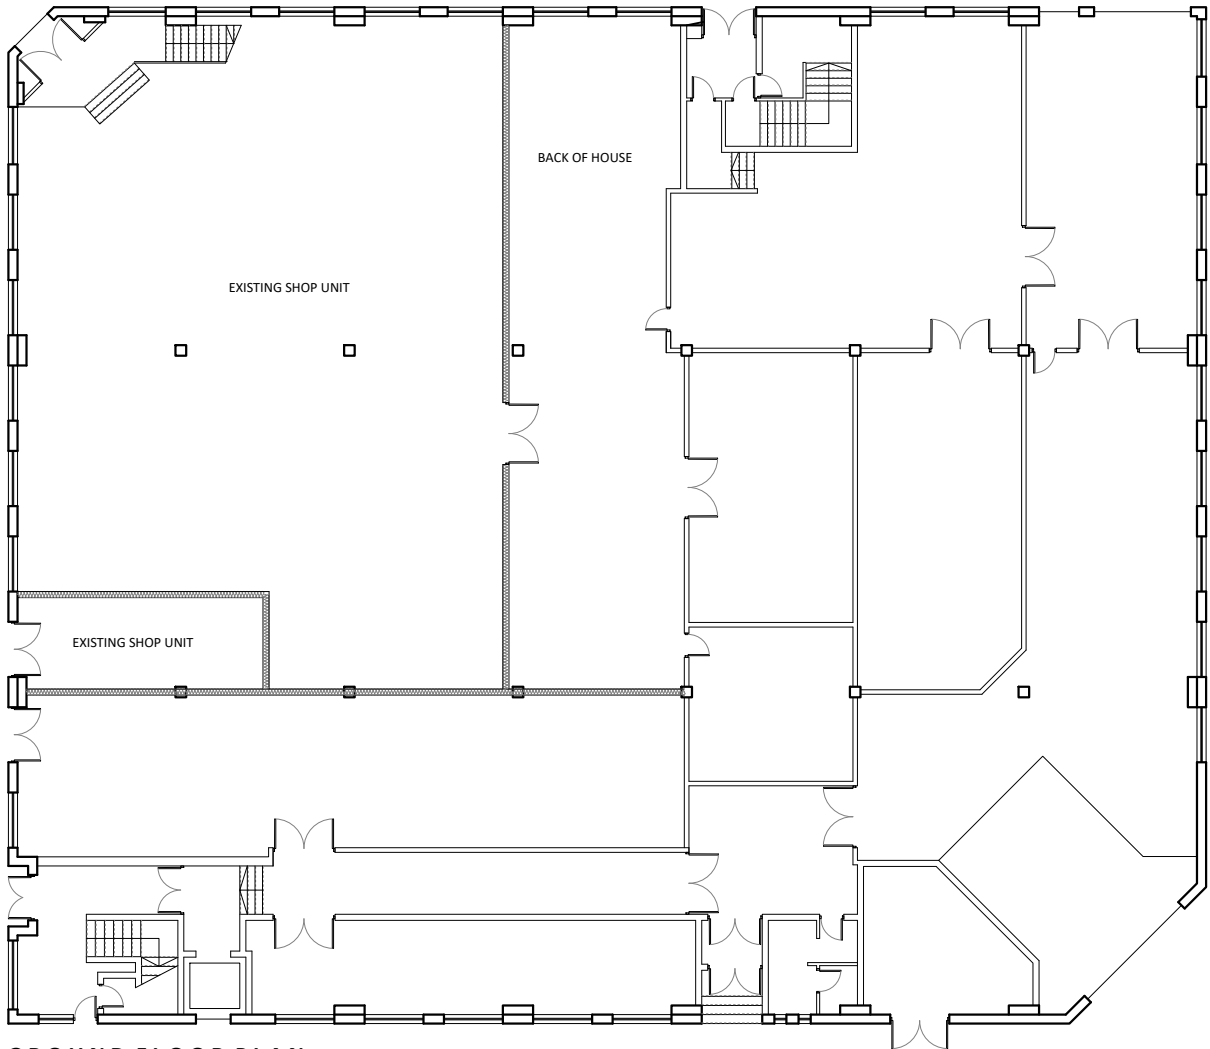

GROUND FLOOR PLAN

DRAWING IS THE INTELLECTUAL COPYRIGHT OF 12 / 23 ARCHITECTURE DESIGN LTD AND SHOULD NOT BE REPRODUCED WITHOUT PRIOR CONSENT.

ANY MATTERS ARISING SHOULD BE REPORTED TO THE ARCHITECT DIRECTLY AND IMMEDIATELY.


DRAWING/INFORMATION SHOULD NOT BE USED FOR ANY STRUCTURAL CALCULATIONS OR STRUCTURAL DESIGN BY ANY PARTY OTHER THAN A STRUCTURAL ENGINEER WHO HAS OBTAINED THE DRAWING FROM THE ARCHITECT.

12 / 23 ARCHITECTURE DESIGN LTD DO NOT TAKE RESPONSIBILITY FOR ANY SETTING OUT INFORMATION OR ANY INCORRECT SURVEY INFORMATION.

Revision	Description	Date	Initials
-	-	-	-


Client	PRIVATE CLIENT
Project	41 BROUGHTON ROAD
Title	EXISTING PLANS
Drawing No	PL 002
Revision	-
Scale	1:250
Drawn	LW
Date	31.12.2024

12/23
Architecture Design
Limited

 


11-23 Bridgewater Place
Manchester
M4 1QF


T : 0161 711 0584
E : lwalsh@1223arch.co.uk
W : www.1223arch.co.uk

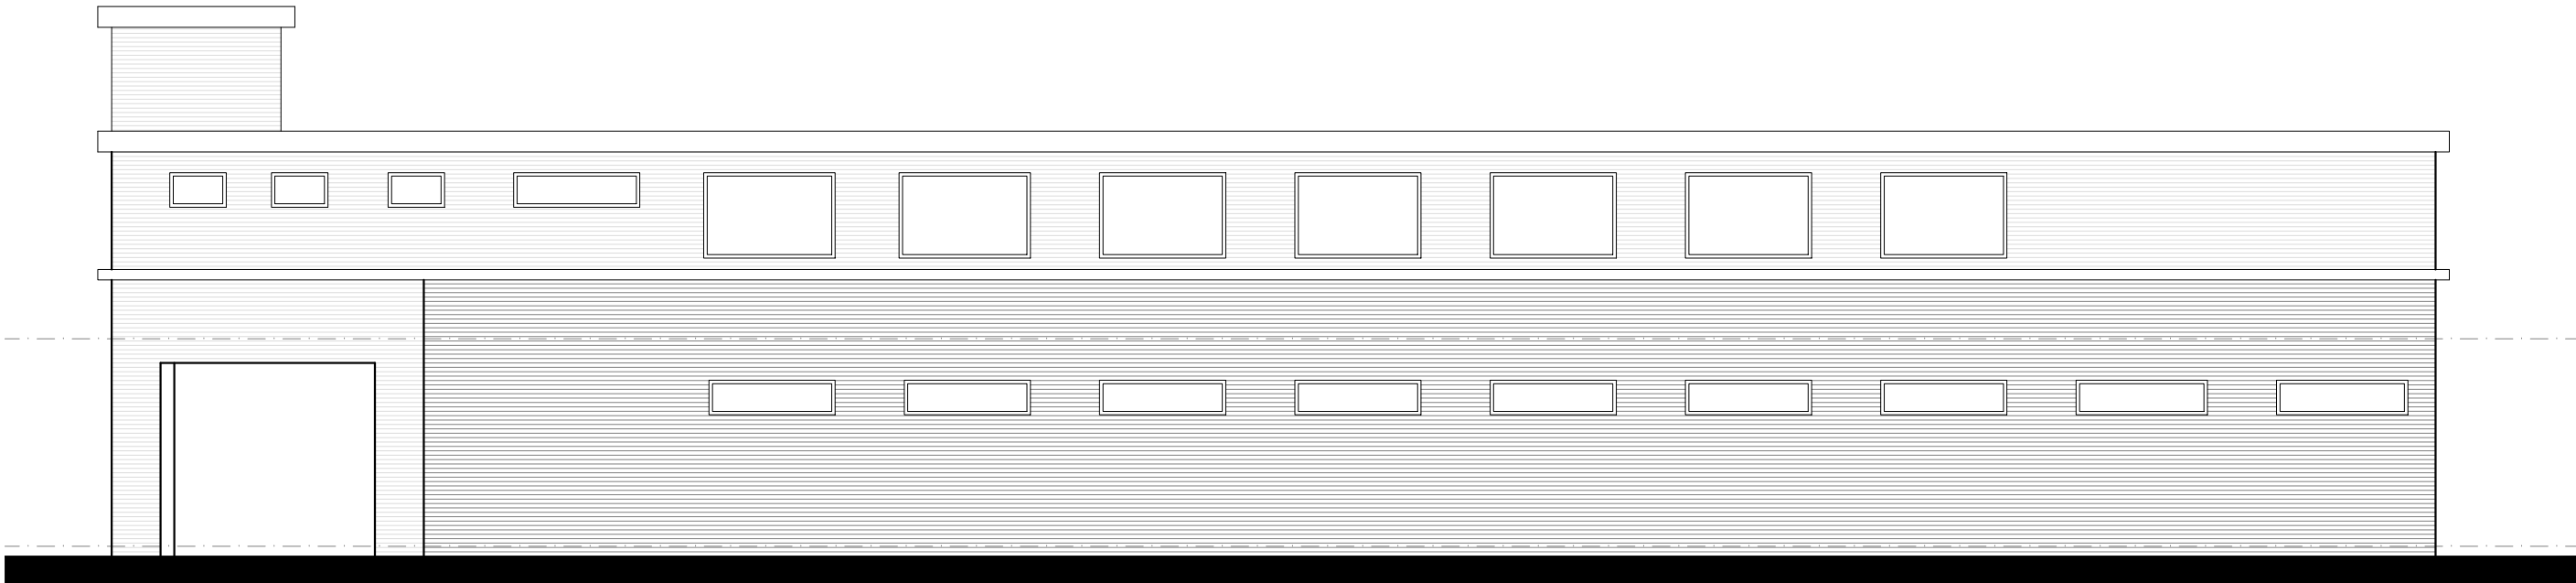


SOUTH ELEVATION

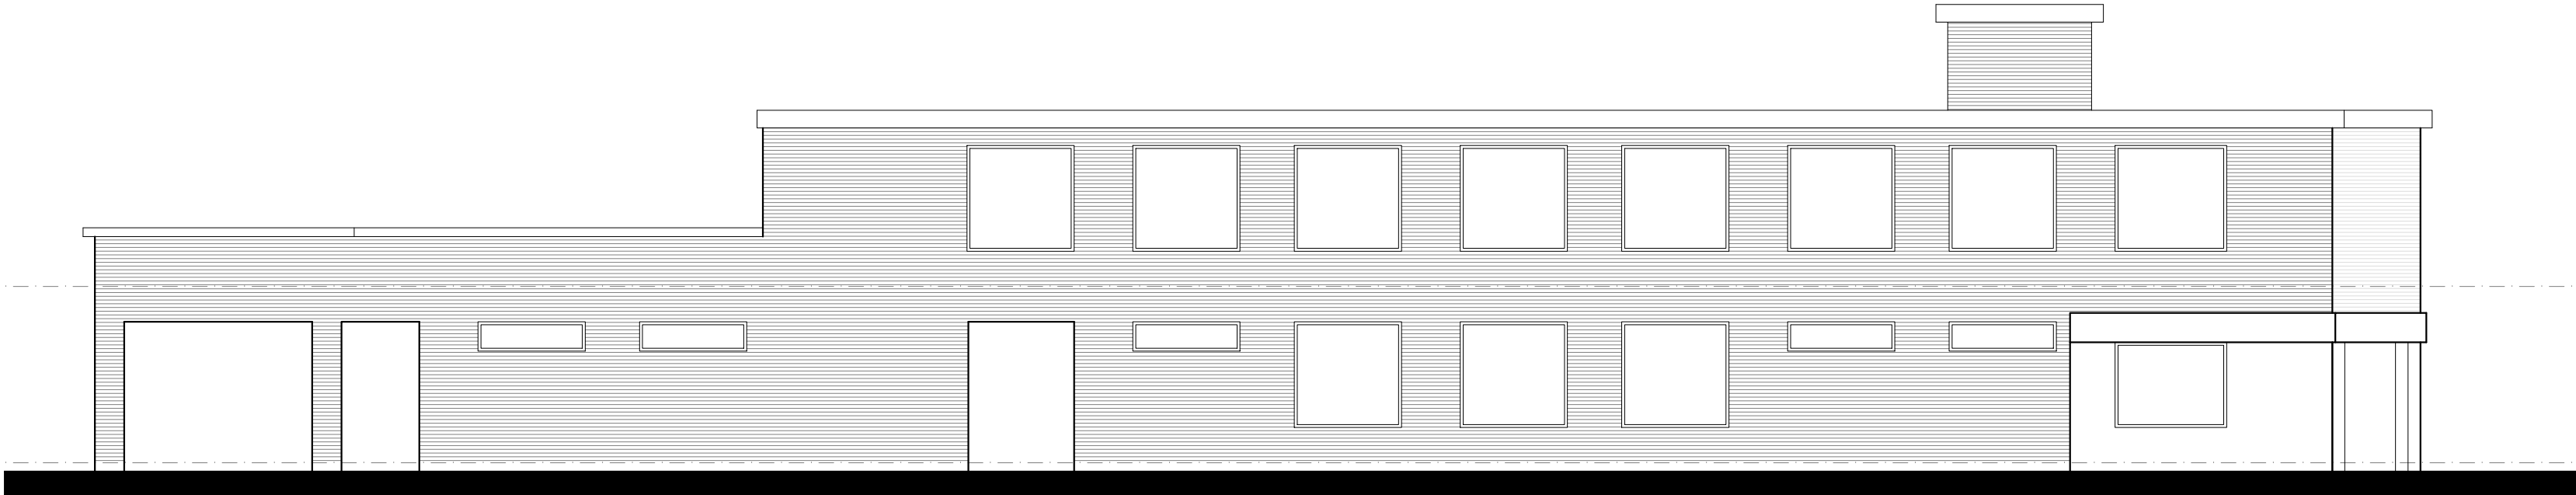

EAST ELEVATION

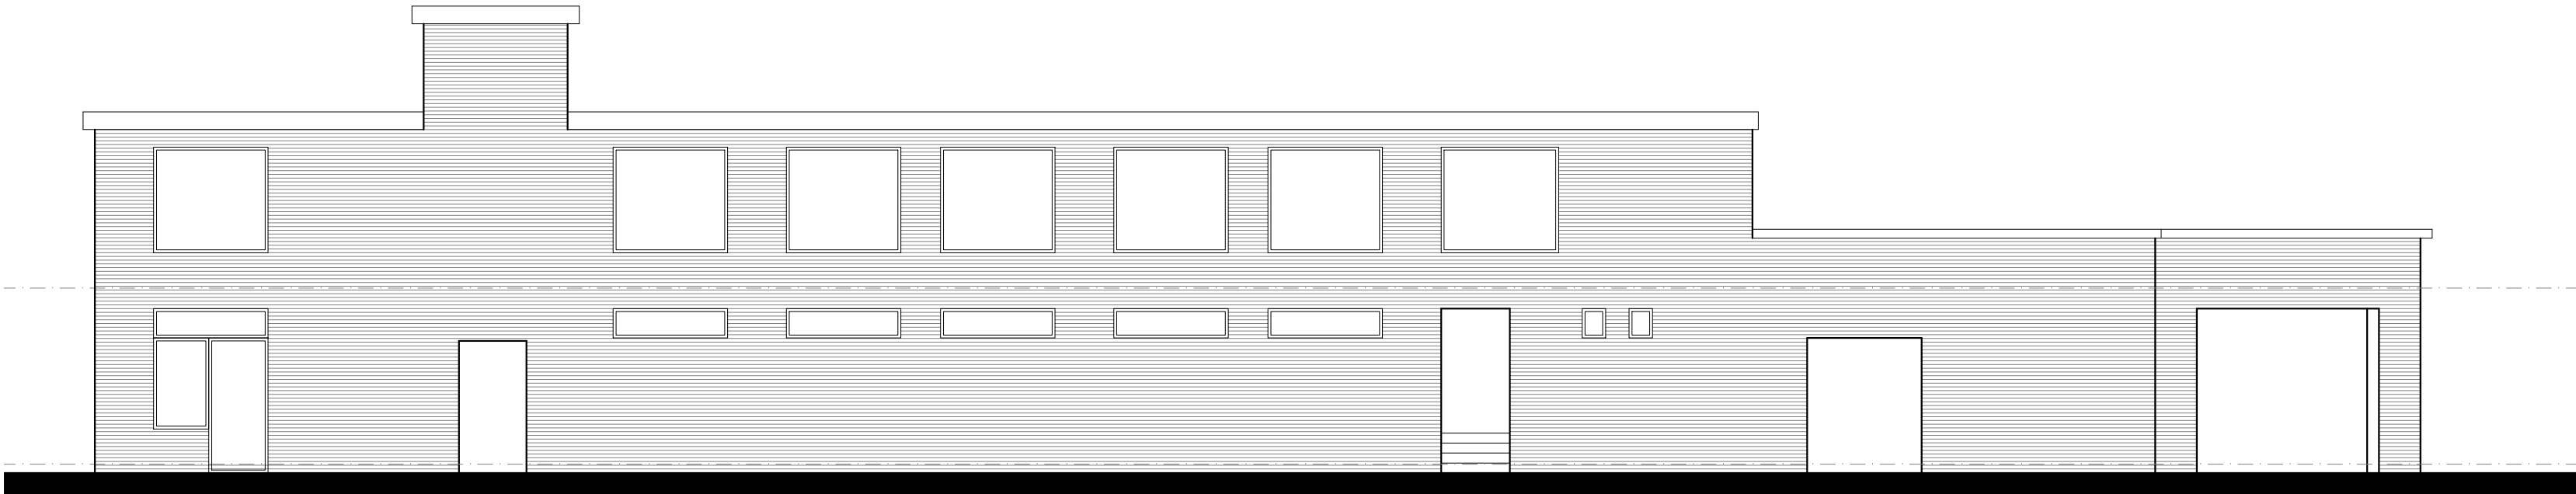

WEST ELEVATION

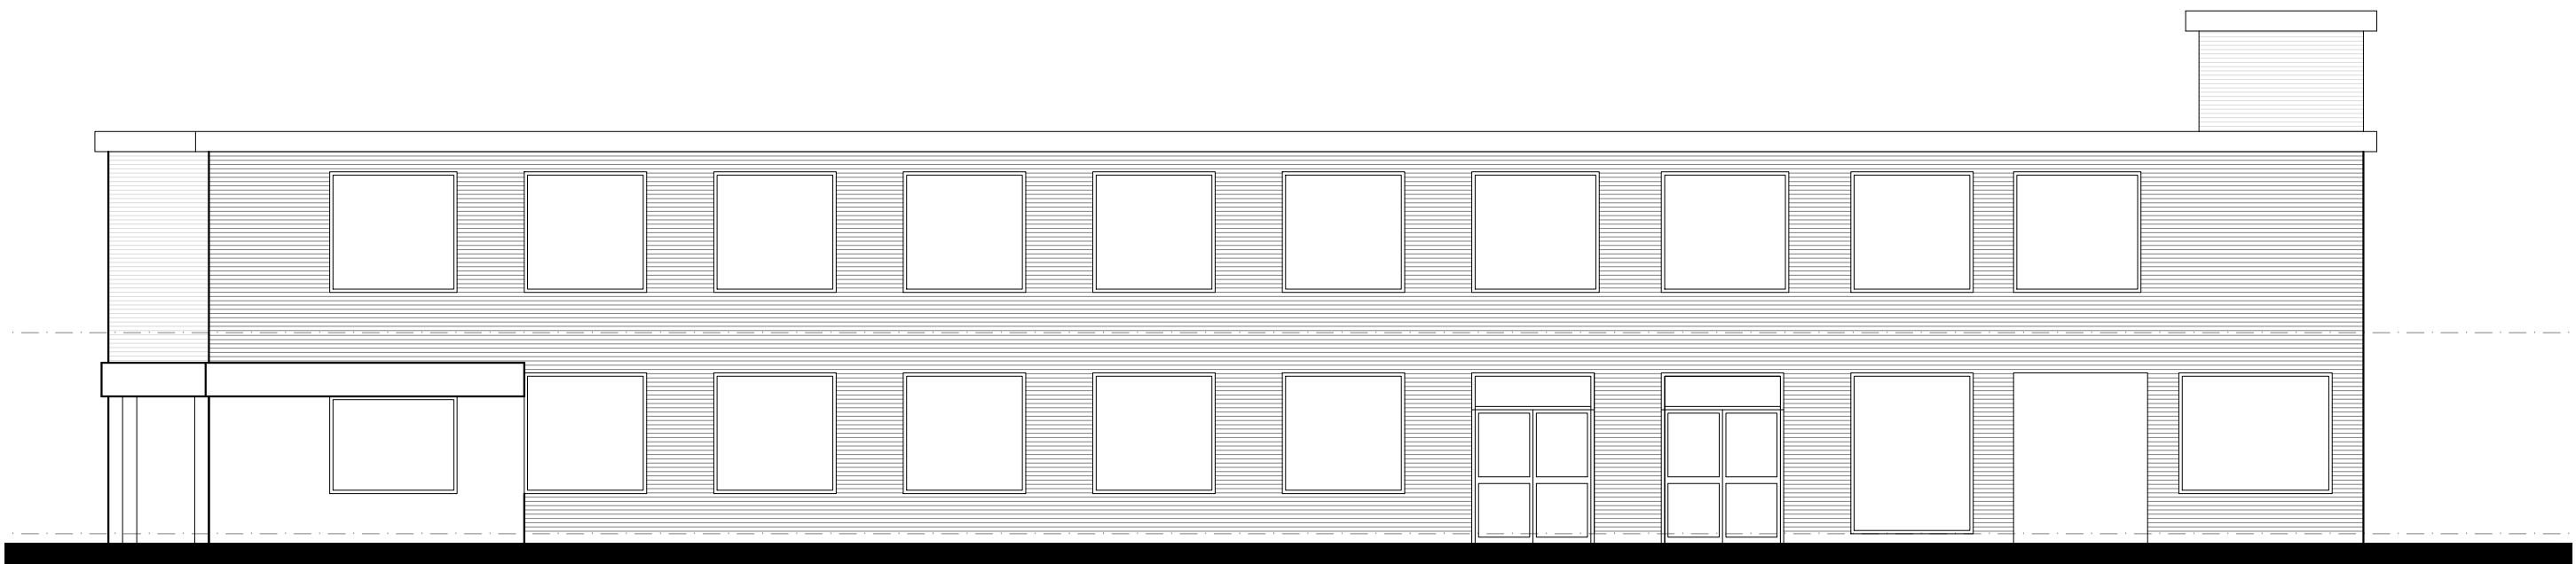

NORTH ELEVATION

DRAWING IS THE INTELLECTUAL COPYRIGHT OF 12 / 23 ARCHITECTURE DESIGN LTD AND SHOULD NOT BE REPRODUCED WITHOUT PRIOR CONSENT.

ANY MATTERS ARISING SHOULD BE REPORTED TO THE ARCHITECT DIRECTLY AND IMMEDIATELY.

DRAWING/INFORMATION SHOULD NOT BE USED FOR ANY STRUCTURAL CALCULATIONS OR STRUCTURAL DESIGN BY ANY PARTY OTHER THAN A STRUCTURAL ENGINEER WHO HAS OBTAINED THE DRAWING FROM THE ARCHITECT.

12 / 23 ARCHITECTURE DESIGN LTD DO NOT TAKE RESPONSIBILITY FOR ANY SETTING OUT INFORMATION OR ANY INCORRECT SURVEY INFORMATION.


Revision: - Description: - Date: - Initials: -

Client: PRIVATE CLIENT
Project: 41 BROUGHTON ROAD
Title: EXISTING ELEVATIONS
Drawing No: PL 002
Revision: -
Scale: 1:100
Drawn: LW
Date: 31.12.2024

12/23
Architecture Design
Limited

11-23 Bridgewater Place
Manchester
M4 1QF


T: 0161 711 0584
E: lwalsh@1223arch.co.uk
W: www.1223arch.co.uk

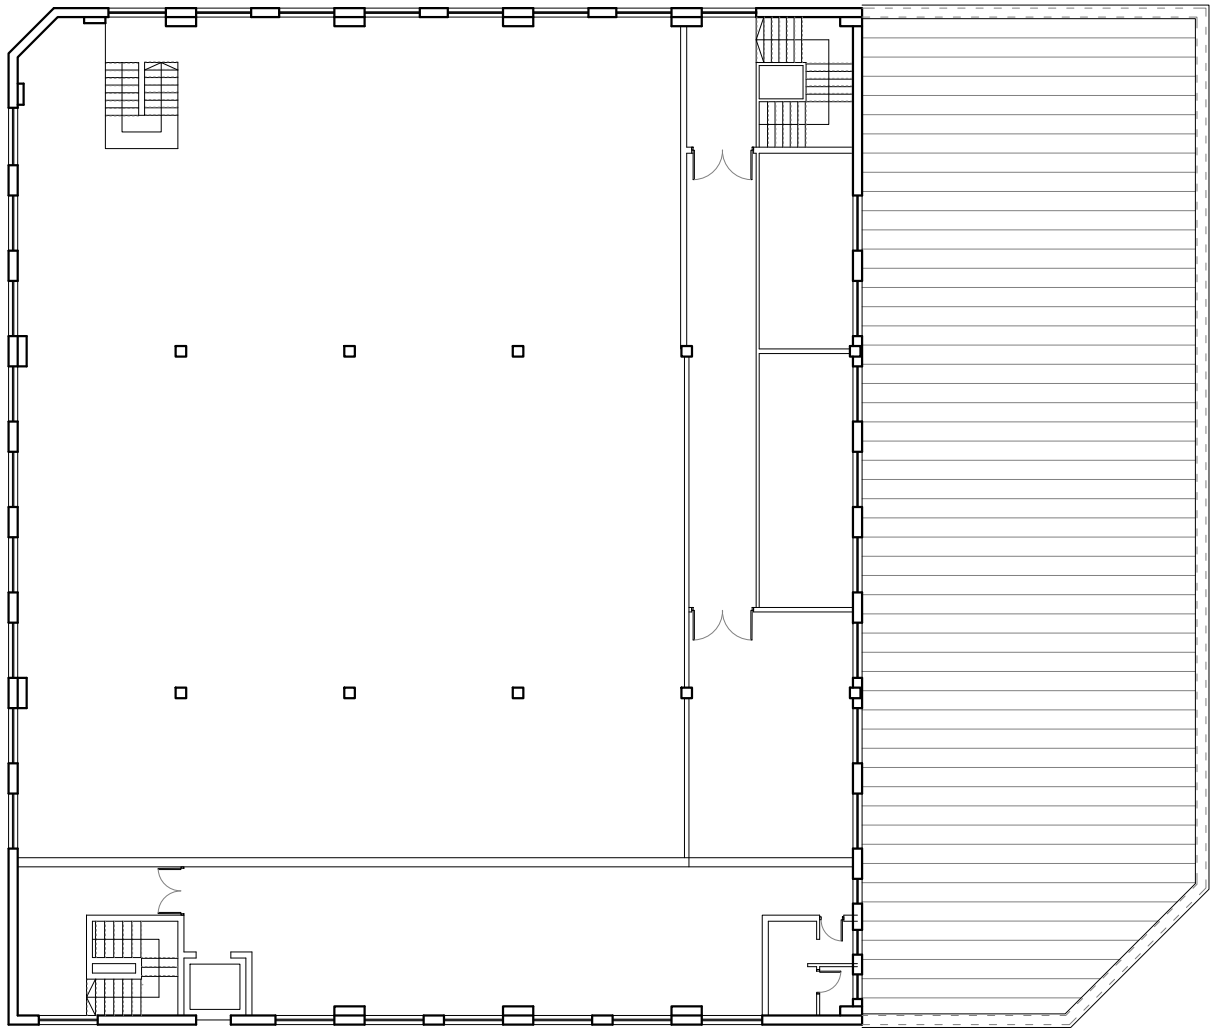

FIRST FLOOR PLAN



ROOF PLAN

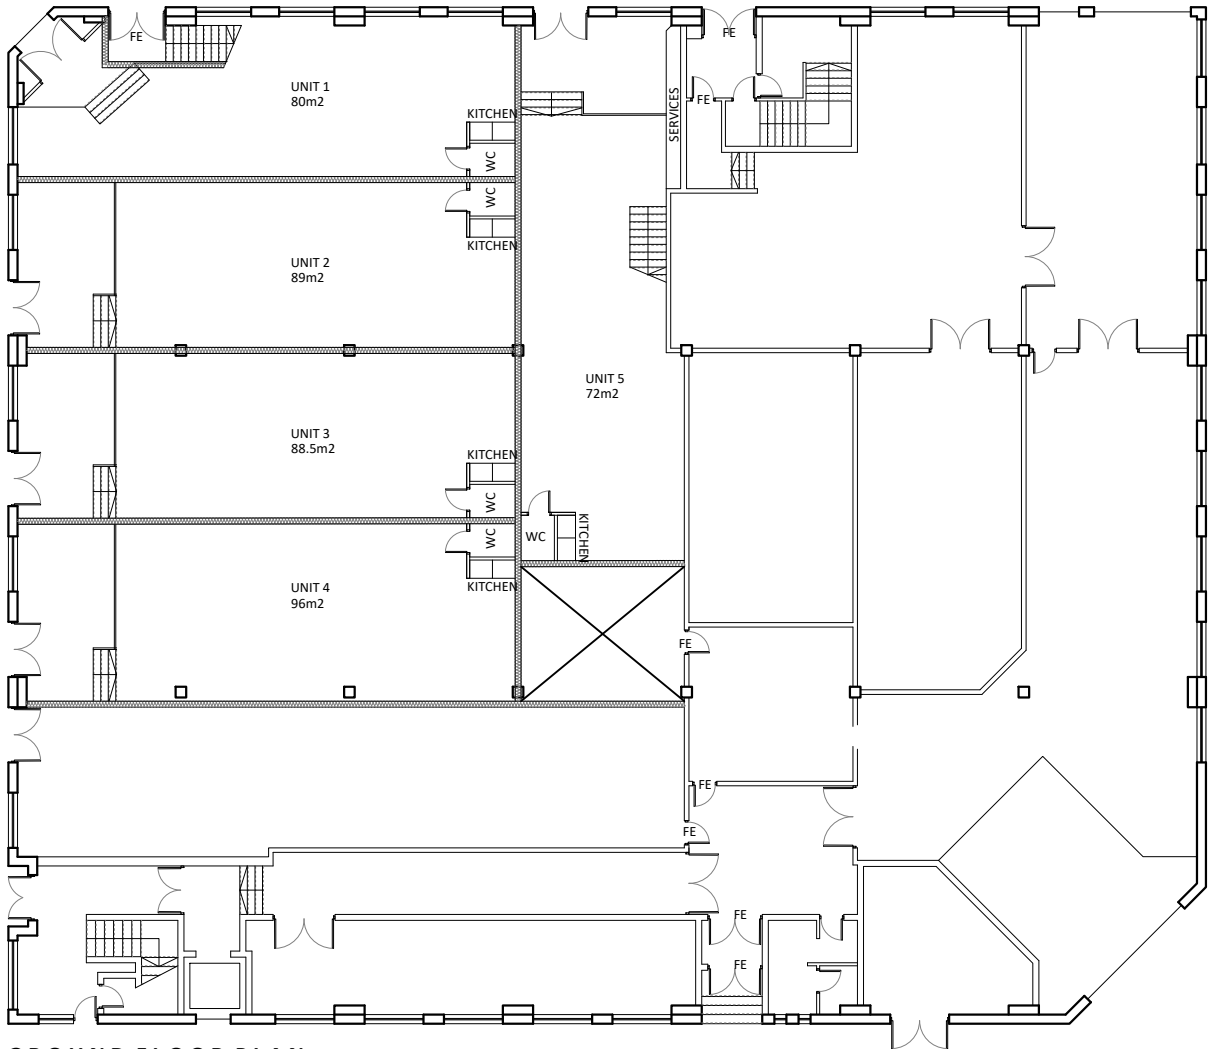

GROUND FLOOR PLAN

DRAWING IS THE INTELLECTUAL COPYRIGHT OF 12 / 23 ARCHITECTURE DESIGN LTD AND SHOULD NOT BE REPRODUCED WITHOUT PRIOR CONSENT.

ANY MATTERS ARISING SHOULD BE REPORTED TO THE ARCHITECT DIRECTLY AND IMMEDIATELY.

DRAWING/INFORMATION SHOULD NOT BE USED FOR ANY STRUCTURAL CALCULATIONS OR STRUCTURAL DESIGN BY ANY PARTY OTHER THAN A STRUCTURAL ENGINEER WHO HAS OBTAINED THE DRAWING FROM THE ARCHITECT.

12 / 23 ARCHITECTURE DESIGN LTD DO NOT TAKE RESPONSIBILITY FOR ANY SETTING OUT INFORMATION OR ANY INCORRECT SURVEY INFORMATION.


Revision: - Description: - Date: - Initials: -

Client: PRIVATE CLIENT
Project: 41 BROUGHTON ROAD
Title: PROPOSED PLANS
Drawing No: PL 004
Revision: -
Scale: 1:250
Drawn: LW
Date: 31.12.2024

12/23
Architecture Design
Limited

11-23 Bridgewater Place
Manchester
M4 1QF


T: 0161 711 0584
E: lwalsh@1223arch.co.uk
W: www.1223arch.co.uk

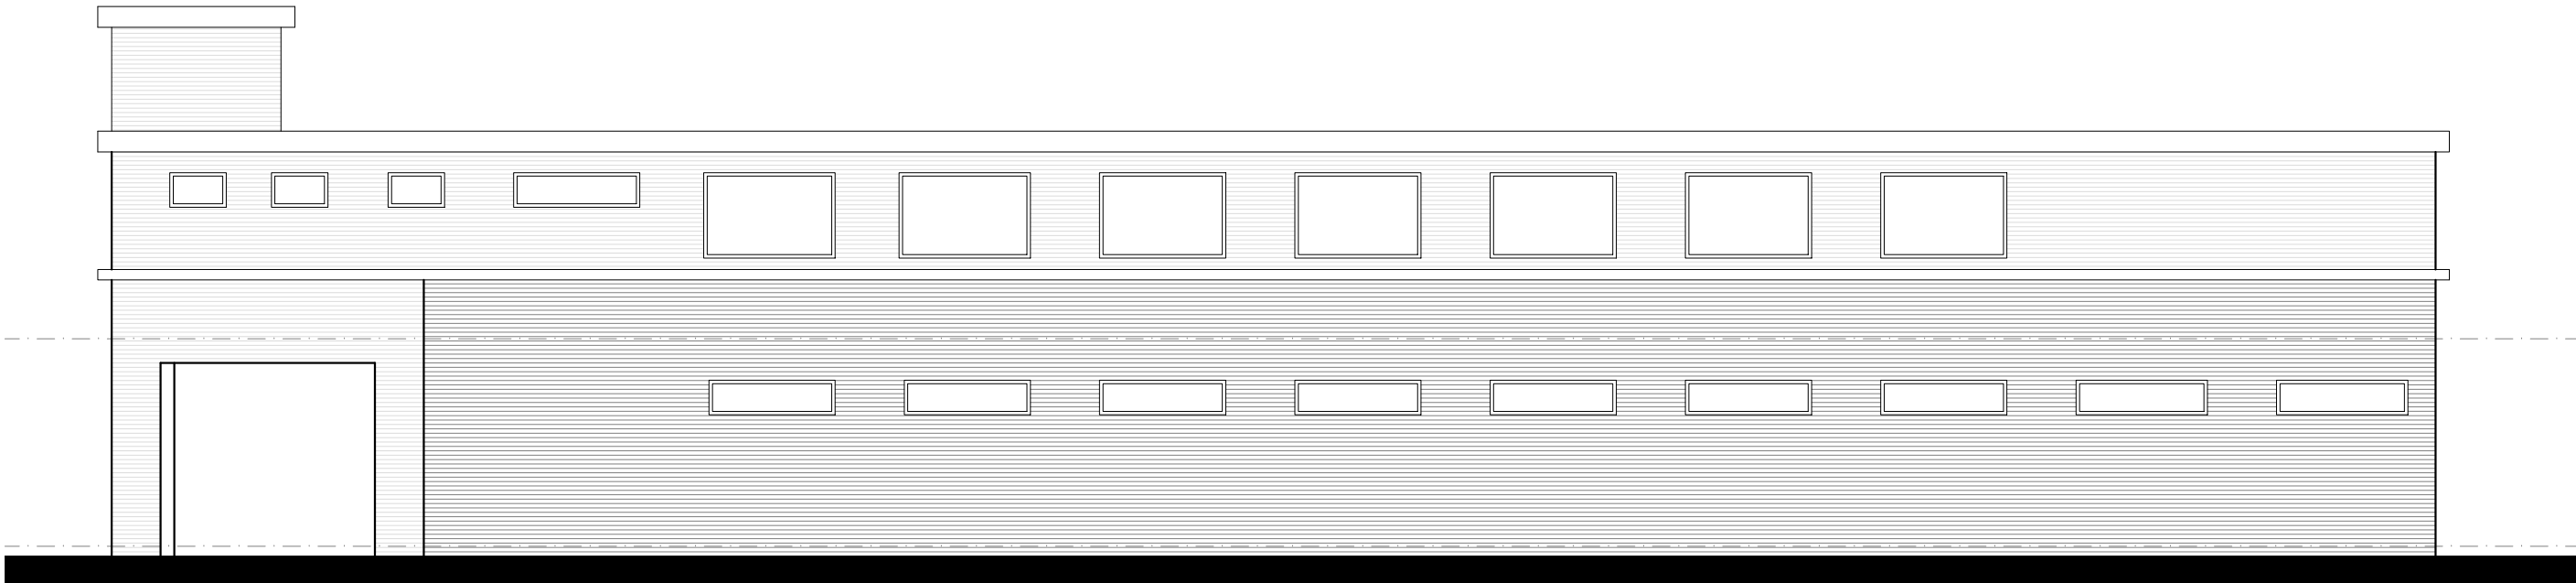

SOUTH ELEVATION



EAST ELEVATION

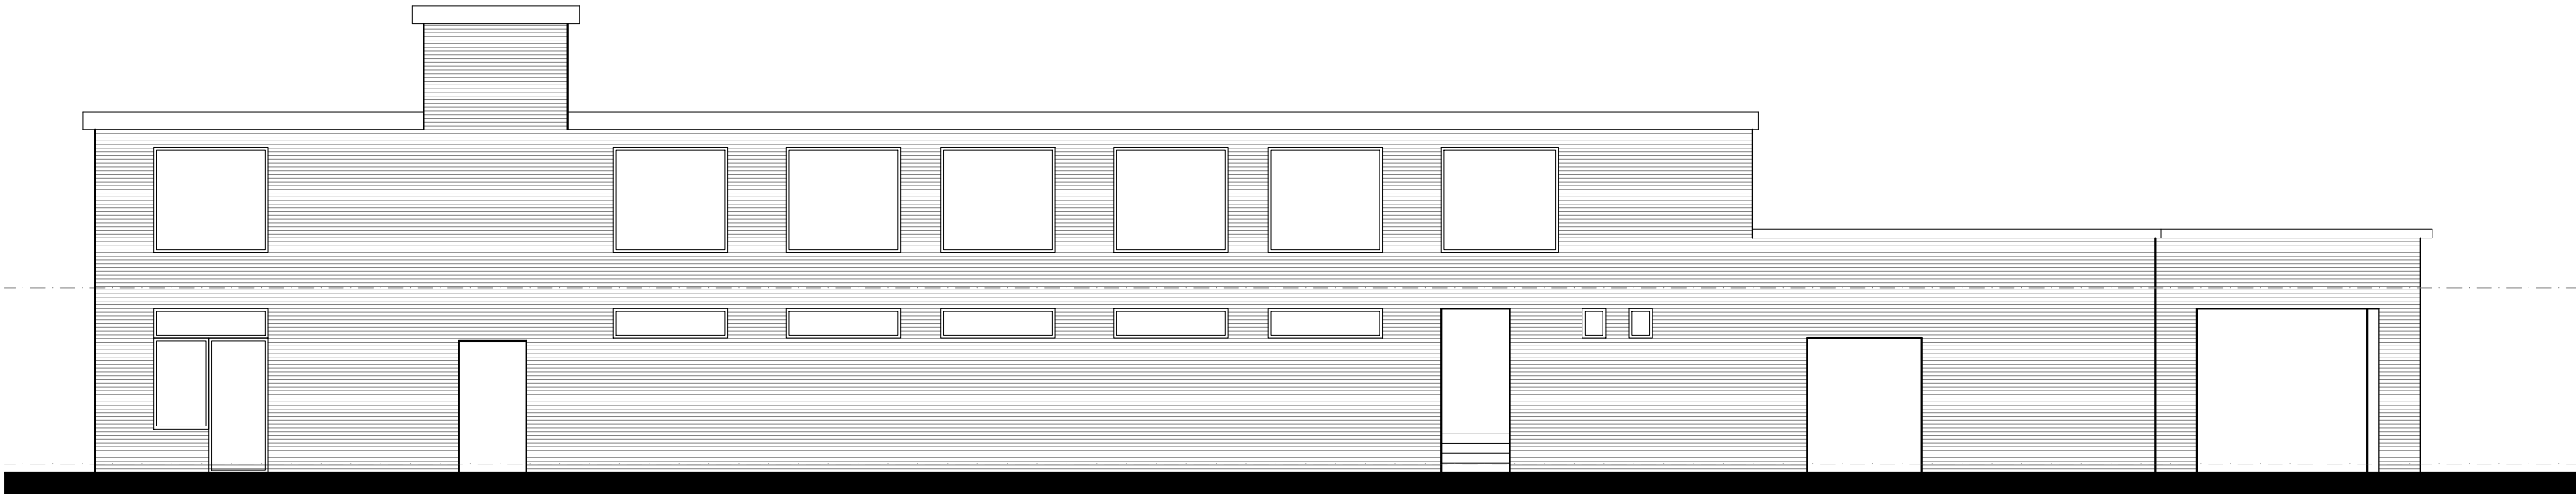

WEST ELEVATION



NORTH ELEVATION

DRAWING IS THE INTELLECTUAL COPYRIGHT OF 12 / 23 ARCHITECTURE DESIGN LTD AND SHOULD NOT BE REPRODUCED WITHOUT PRIOR CONSENT.

ANY MATTERS ARISING SHOULD BE REPORTED TO THE ARCHITECT DIRECTLY AND IMMEDIATELY.

DRAWING/INFORMATION SHOULD NOT BE USED FOR ANY STRUCTURAL CALCULATIONS OR STRUCTURAL DESIGN BY ANY PARTY OTHER THAN A STRUCTURAL ENGINEER WHO HAS OBTAINED THE DRAWING FROM THE ARCHITECT.

12 / 23 ARCHITECTURE DESIGN LTD DO NOT TAKE RESPONSIBILITY FOR ANY SETTING OUT INFORMATION OR ANY INCORRECT SURVEY INFORMATION.

Revision: - Description: - Date: - Initials: -

Client: PRIVATE CLIENT
Project: 41 BROUGHTON ROAD
Title: EXISTING ELEVATIONS
Drawing No: PL 002
Revision: -
Scale: 1:100
Drawn: LW
Date: 31.12.2024

12/23
Architecture Design
Limited

11-23 Bridgewater Place
Manchester
M4 1QF
T: 0161 711 0584
E: lwalsh@1223arch.co.uk
W: www.1223arch.co.uk