
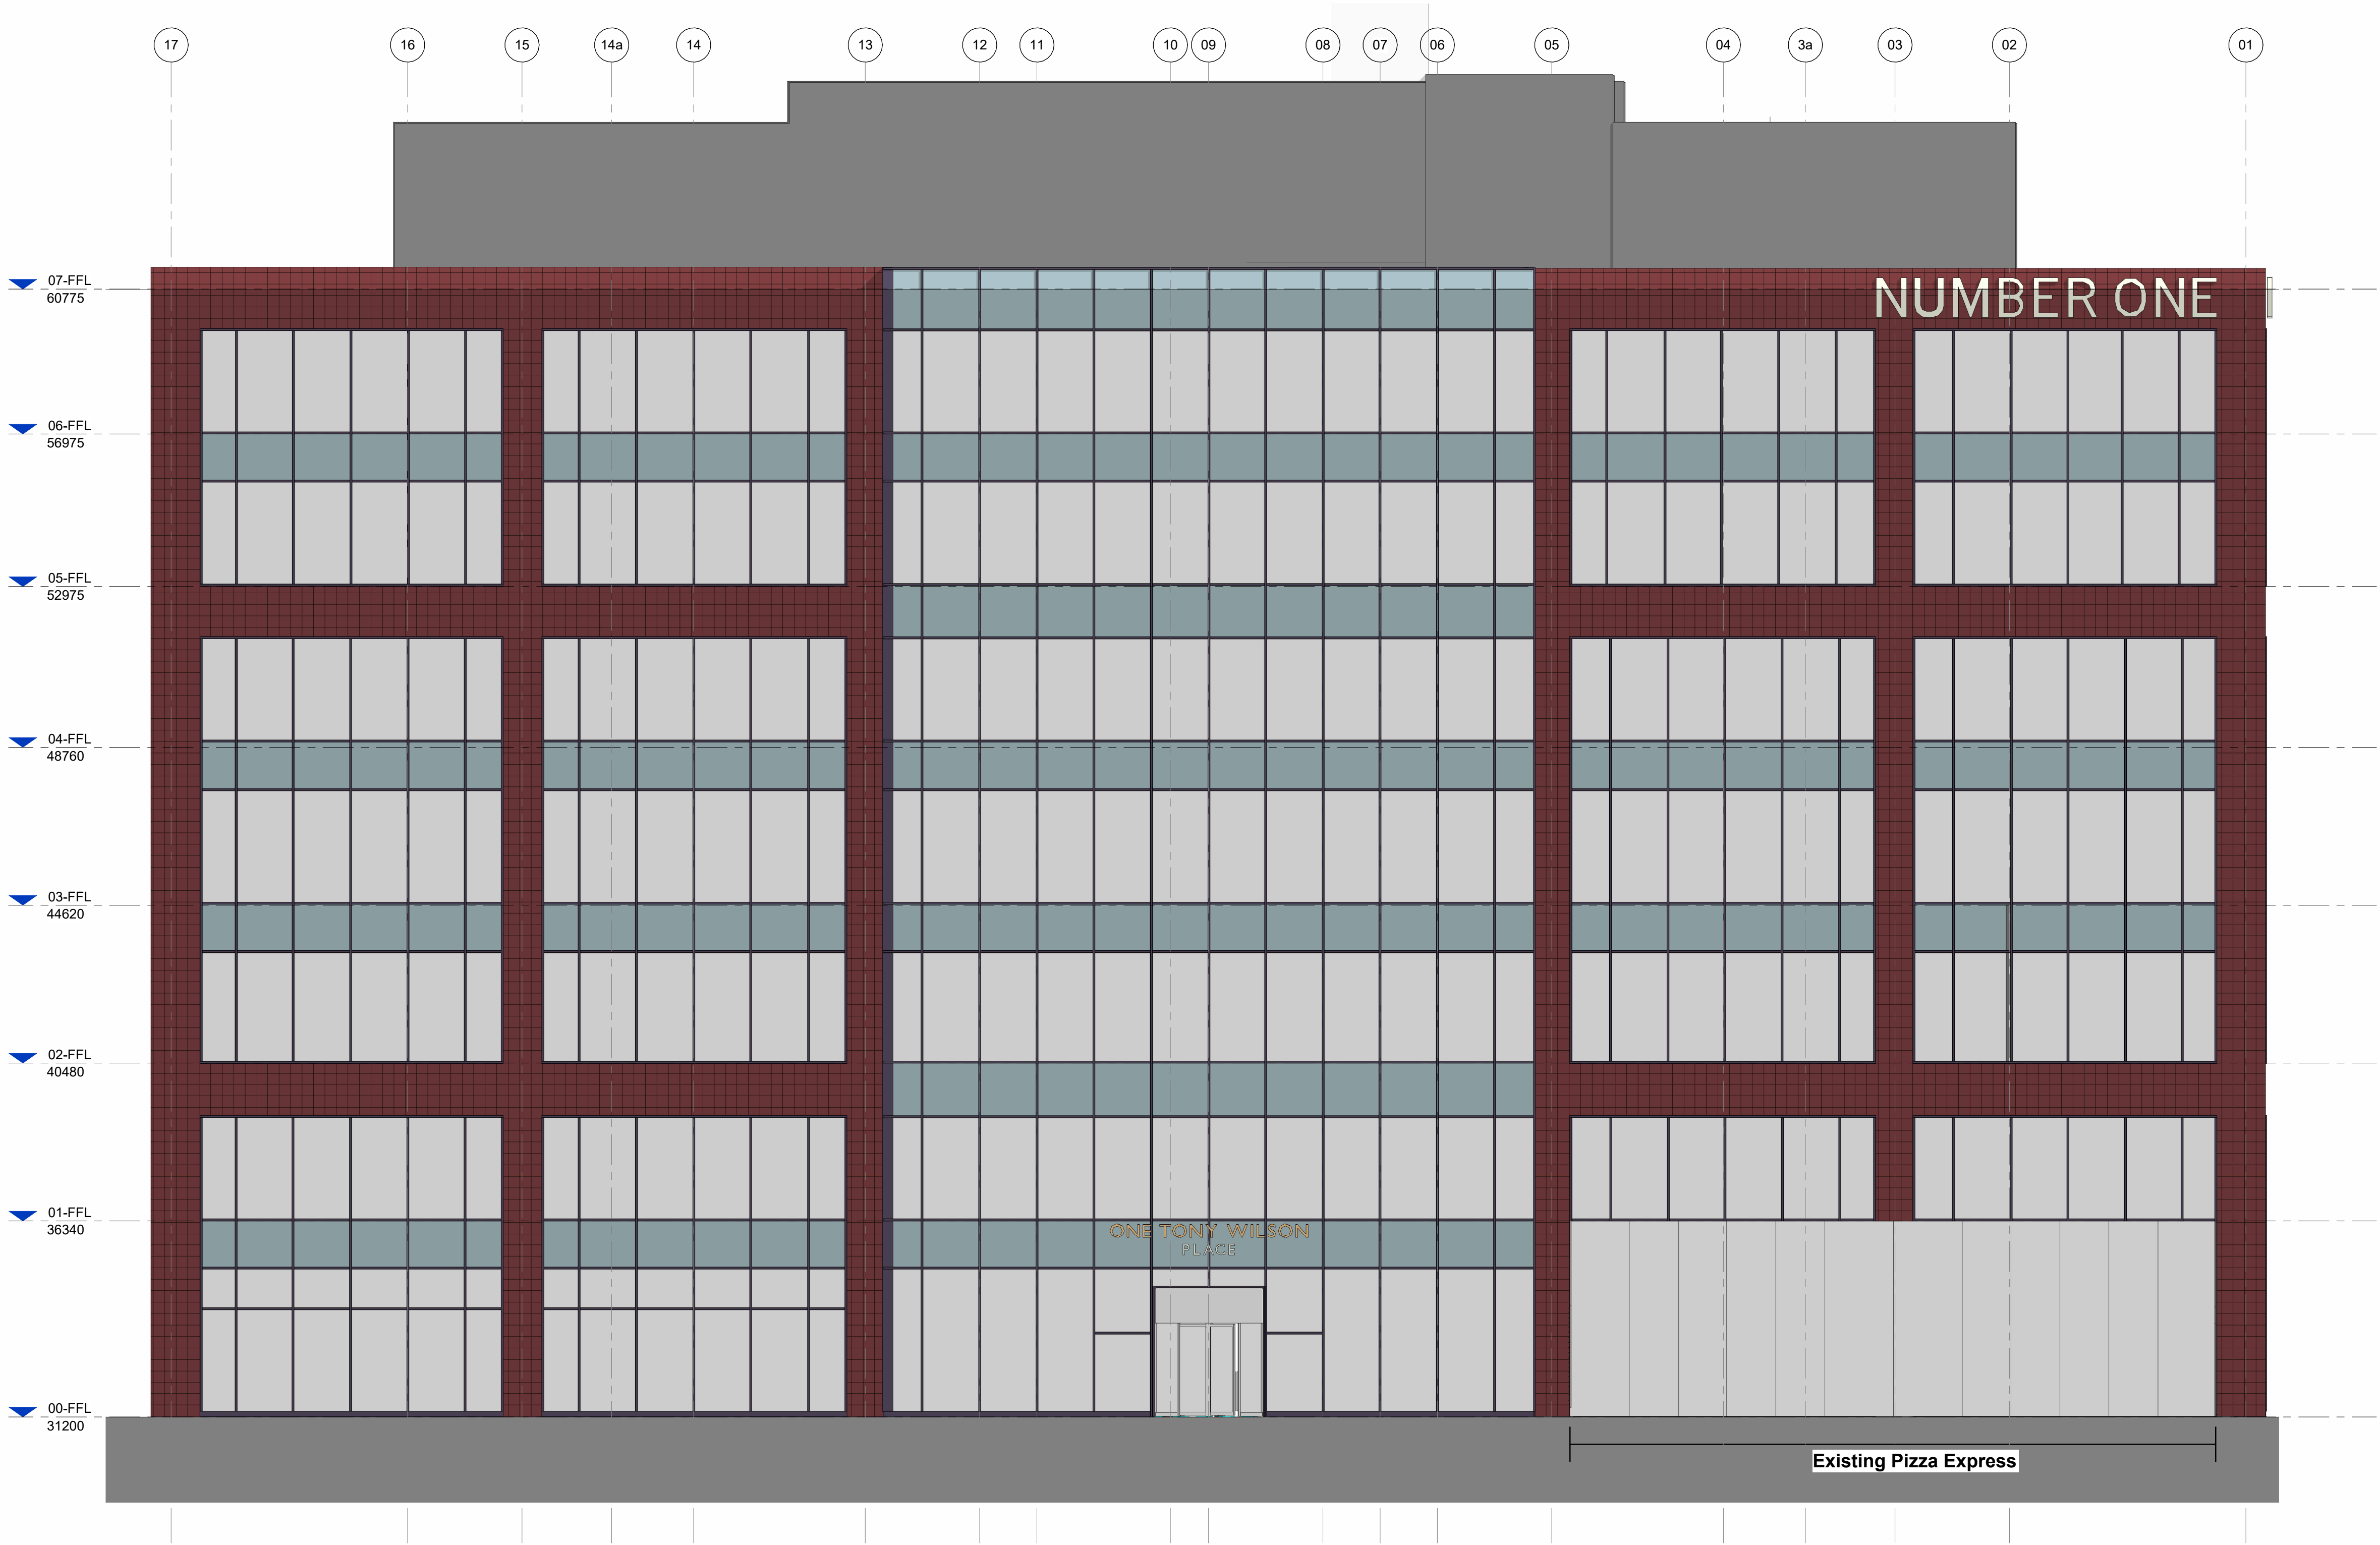


Notes :
1. This drawing should not be scaled, figured dimensions only to be taken
2. should any discrepancies be found with this drawing, please inform this office.
3. Copyright of this drawing is owned by JM Architects.

Structural information indicative only. To be confirmed by Structural Engineer.

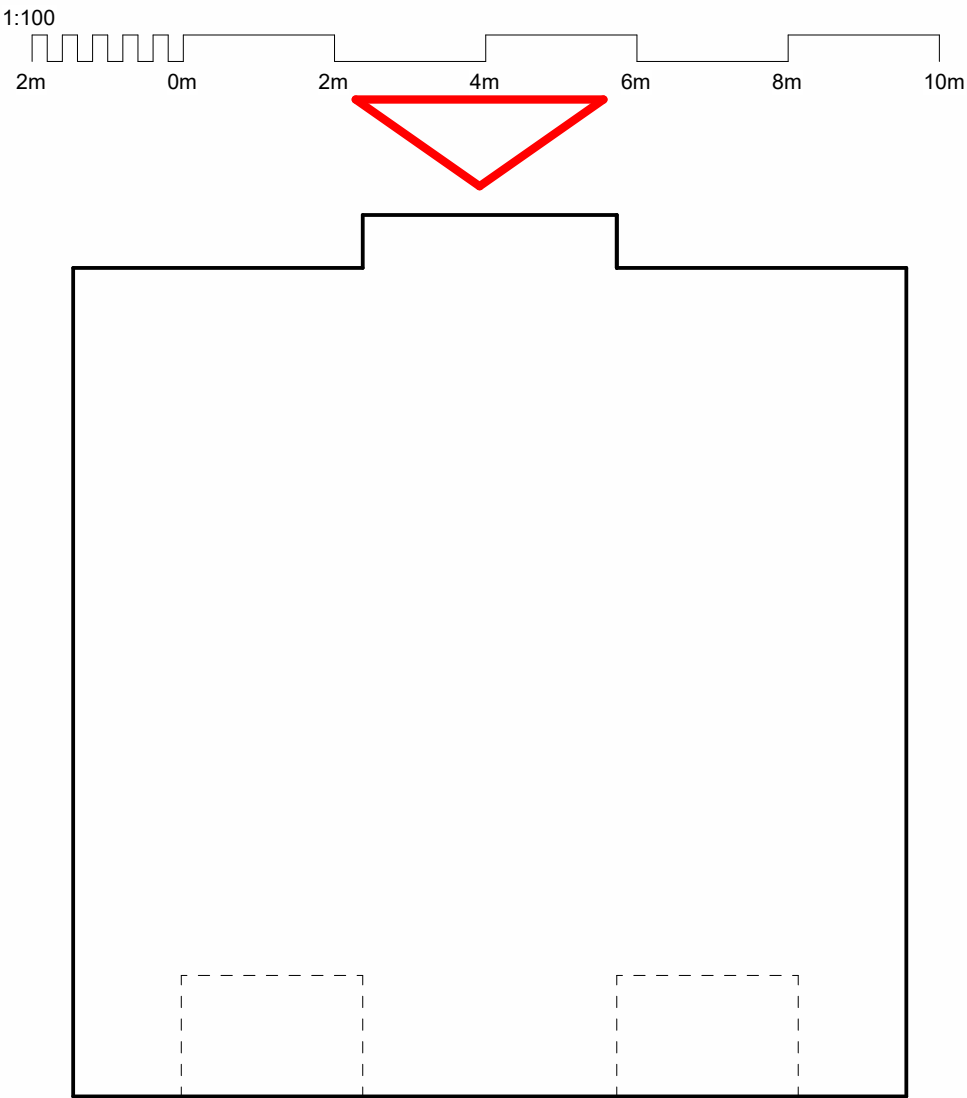

P01	Issued for Planning	2025.03.11	SS	SK
Rev	Description	Date	Dm By	Chk By

jmarchitects

Project	One Tony Wilson Place	64 Queen Street Edinburgh EH2 4NA
Title	Existing North Elevation	T : 0131 464 6100
Client	ABRDN	edi@jmarchitects.net www.jmarchitects.net
Purpose :	For Planning	Scale : As indicated @ A1

Drawing Number	Status	Revision	JMA Project Number
Project - Originator - Volume - Level - Type - Role - Class&Number 7124-JMA-01-ZE-DR-A-PL0001	S4	P01	7124