


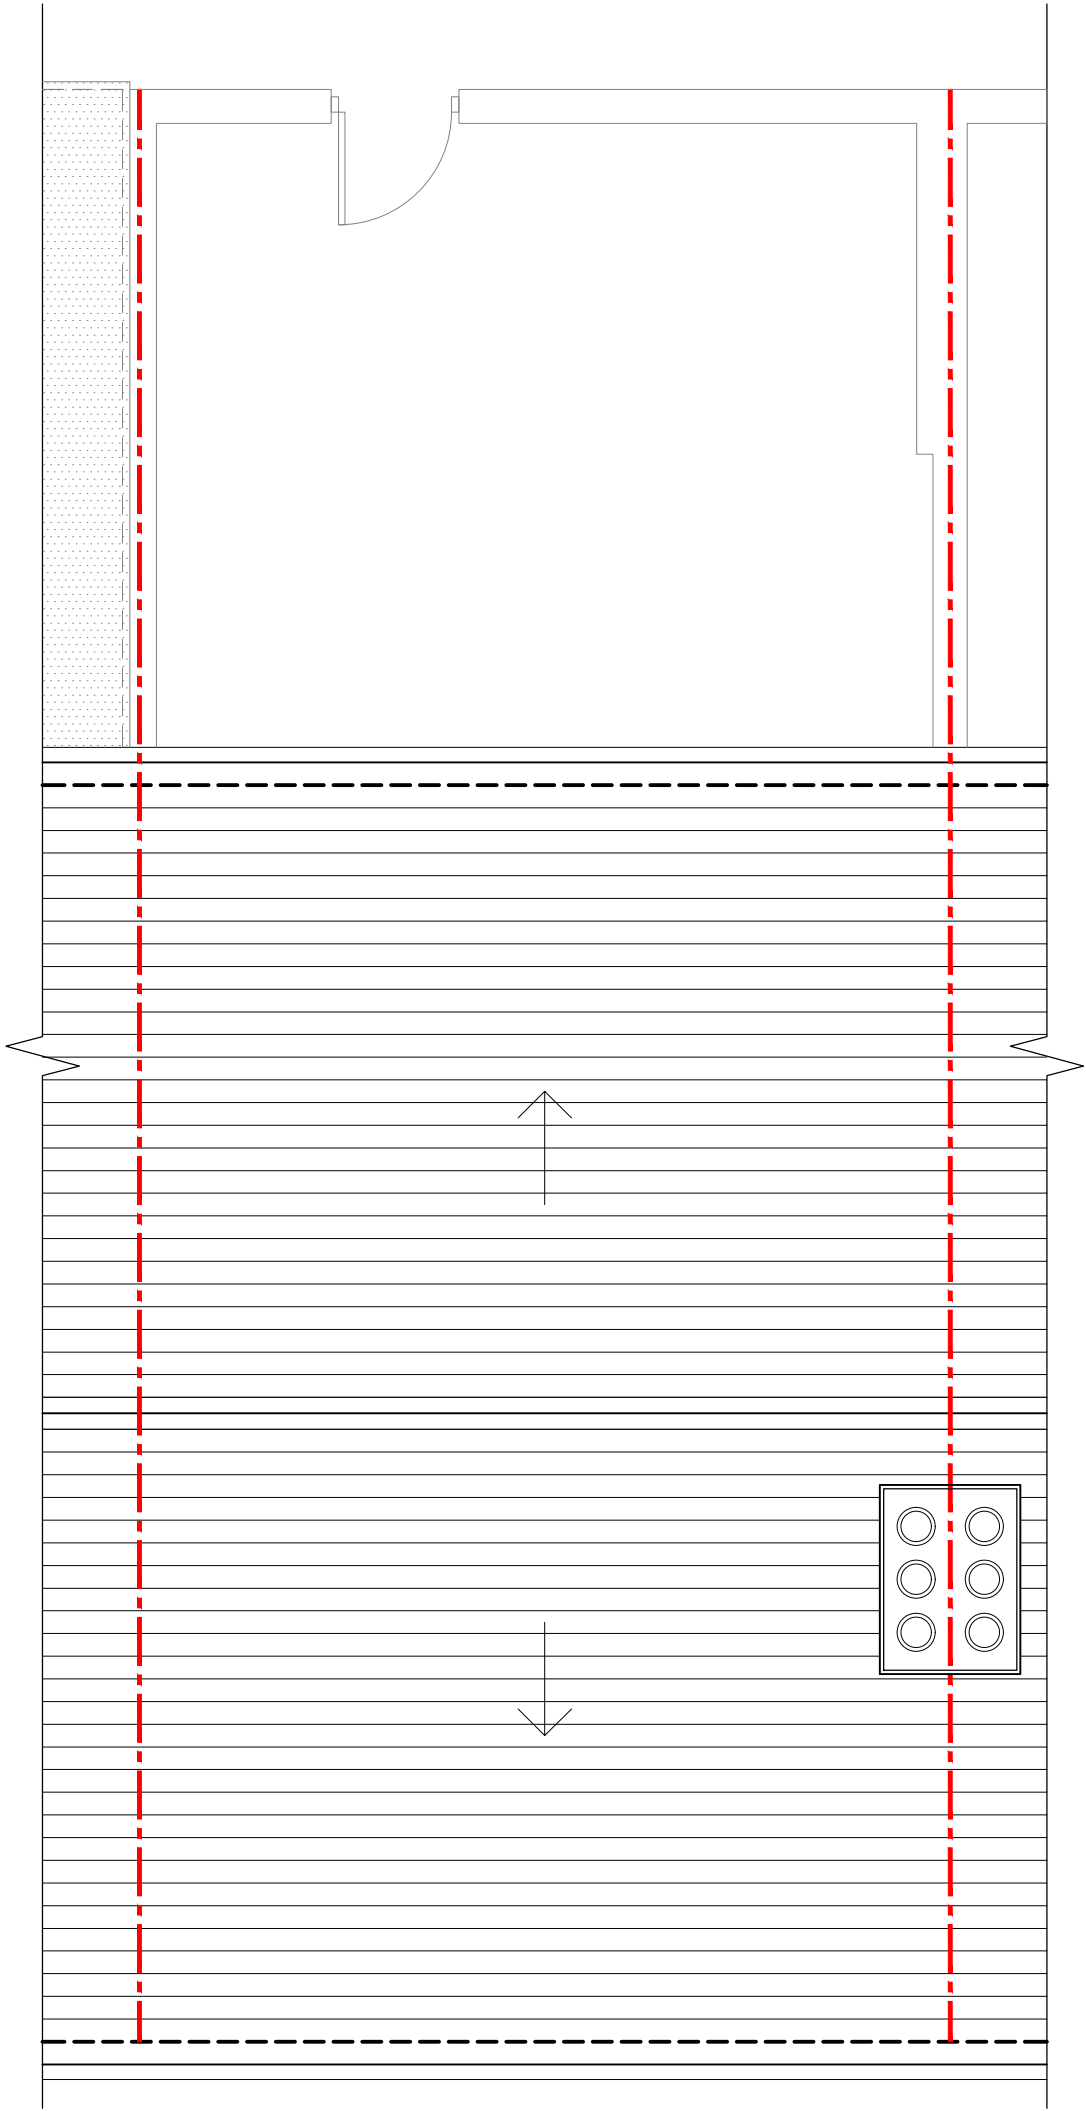

Roof

REV	DESCRIPTION	BY	DATE
-----	-------------	----	------

PLANNING

PROJECT:

25 South Grove

CLIENT:

DRAWING NO:

G57-71-PL-105

REV:

DRAWING TITLE:

Existing roof plan

Scale:

1:50@A3

Date:

25.03.2025

Drawn By:

D.J.J

Checked:

J.Albutt