




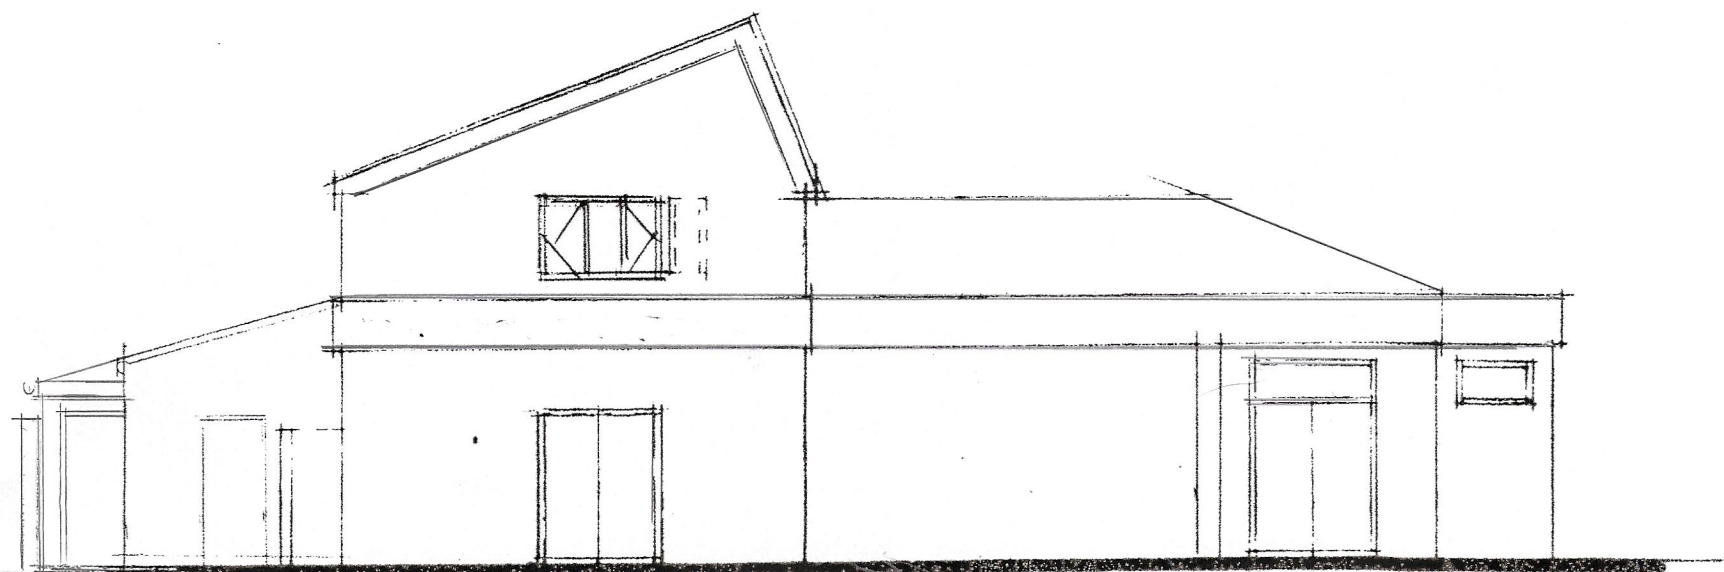


FRONT ELEVATION

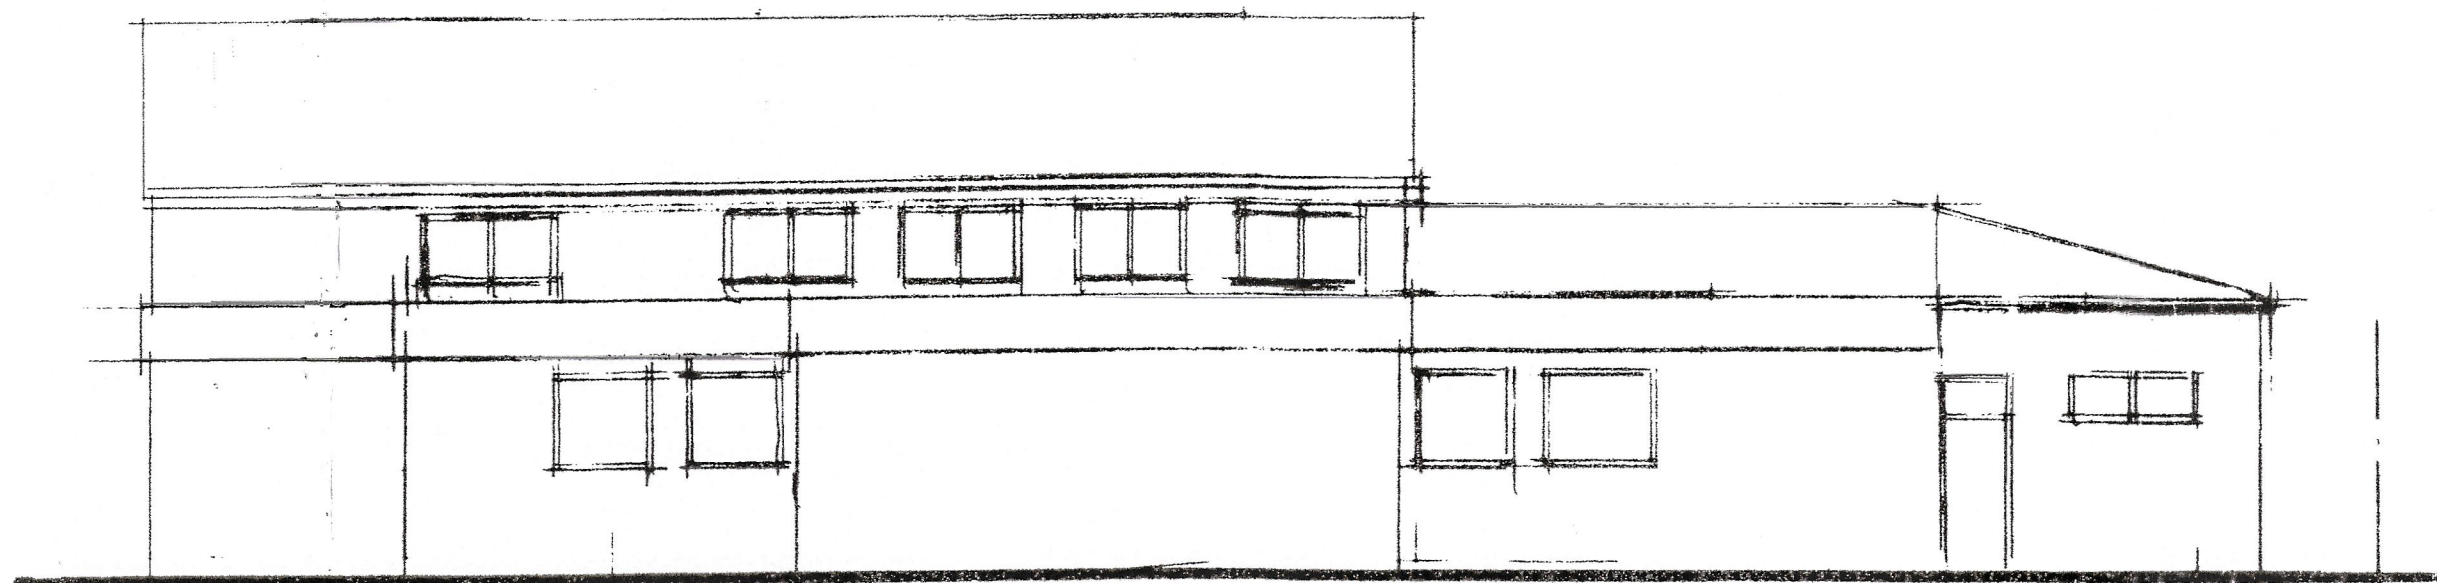

SIDE ELEVATION

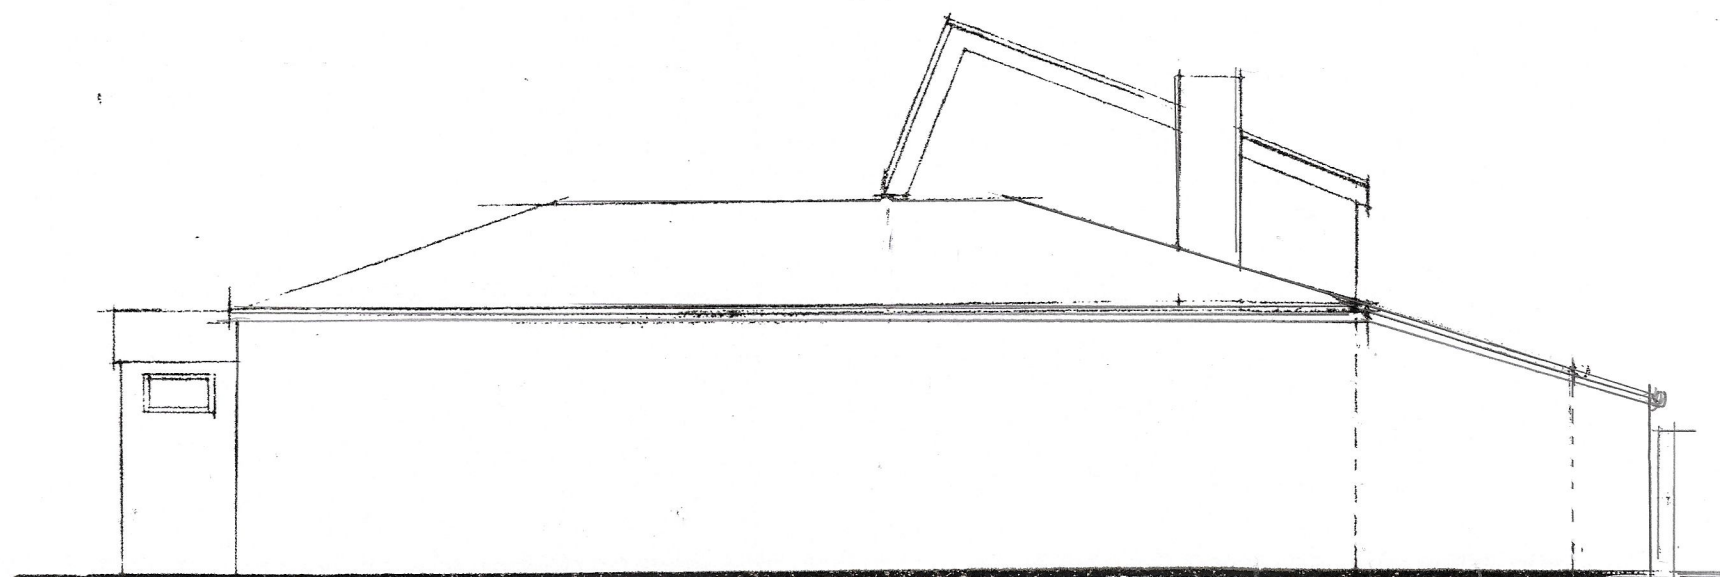

REAR ELEVATION

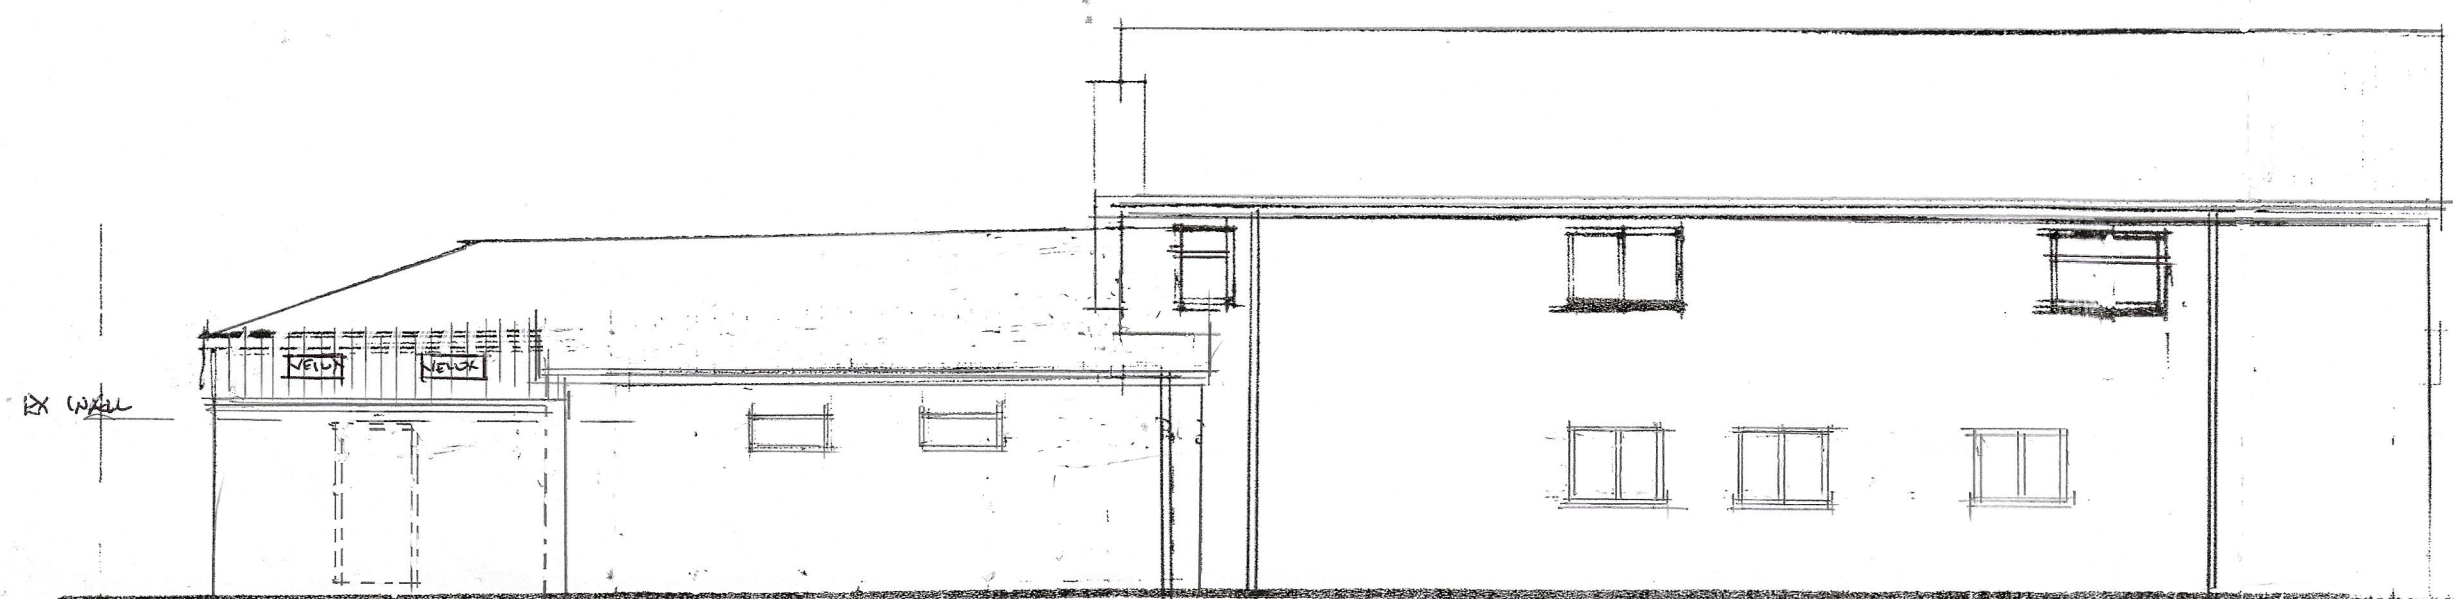

SIDE ELEVATION

CLIENT	
ARRANHAMAN ISLAMIC CENTRE 16 BEDWELL STREET MOSS SIDE M16 7LN	
JOB TITLE	
PROPOSED REAR EXTENSION	
DRAWING TITLE	
ELEVATIONS AS PROPOSED	
HOLBOROW ORMESHER + LIMITED architectural & interior design COMPANY ADDRESS: 15 OVERTON CLOSE MIDDLEWICH CHESHIRE CW10 0PZ PHONE: 0770 834 939	
ISSUE	ORIGINAL 1 2 3 4 5 6 7
REVISION	
DATE	
DRAWN	
CHECKED	
APPROVED	
SCALE	1:100 at A2
DRAWING NUMBER	1378 / 25 / 04