


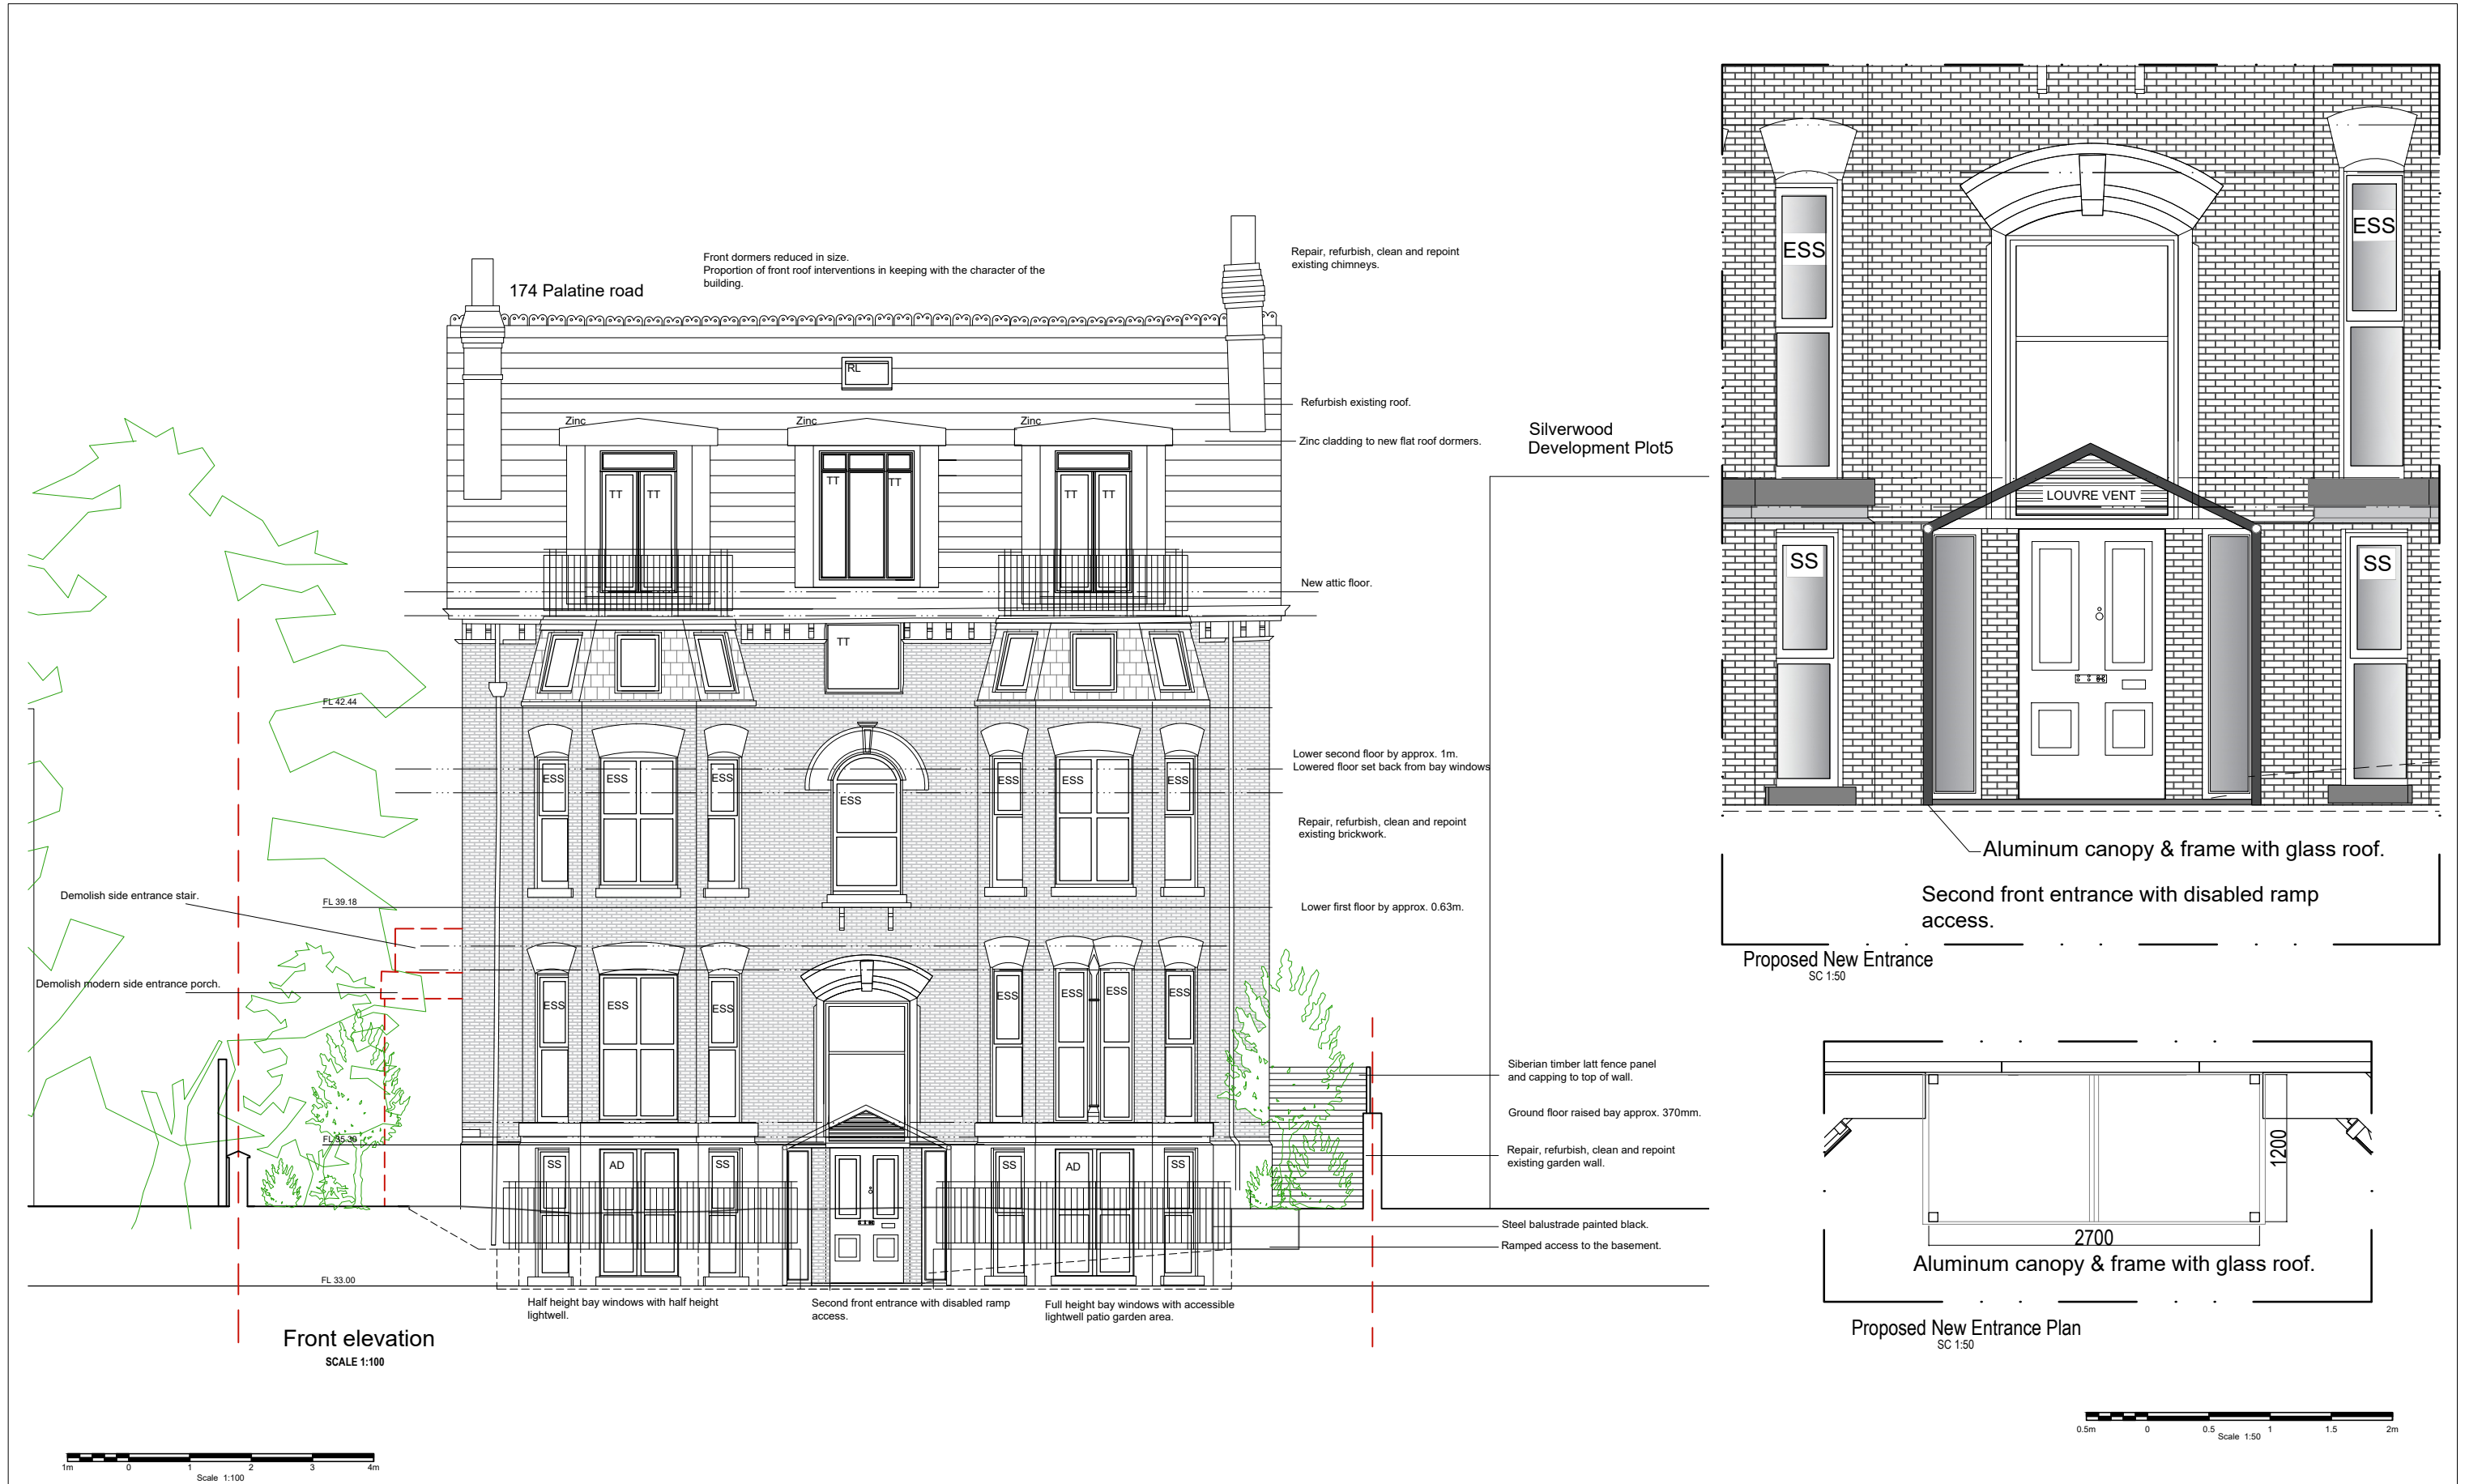

PRELIMINARY						DRAWING TITLE: PROPOSED FRONT ELEVATION			PROJECT: 174 Palatine Road - Manchester		 107 Mere Grange Business Park, Leaside, St Helens, WA9 5GG Tel: 0151 541 4000 info@adsstructural.co.uk
C1	14.03.2025	NEW LAYOUT	AMS	SWH	ADS	SCALE 1:100	PROJECT - ORIGINATOR - ZONE - LEVEL - TYPE - ROLE - NUMBER 24-XXXX-002	REV P3	CLIENT Stuart Wall		
P3	10.06.2024	NEW LAYOUT	AMS	SWH	ADS						
P2	25.04.2024	PROPOSED NEW ENTRANCE	AMS	SWH	ADS						
P1	24.04.2024	FIRST ISSUE	AMS	SWH	ADS						
REV	DATE	REVISION DETAILS	DRN	CHK	APP						

Copyright retained by ADS Structural Ltd. Information to be reproduced with permission only. To be read in conjunction with all other relevant drawings and information issued as part of this appointment. Contractor to check all dimensions on site. These are not working details. These drawings are intended for the purpose stated within the title block only.