





Purpose of Issue	Planing
Do not scale from this Drawing. All information should be checked by the contractor site before commencing work. Any discrepancies should be reported to the Architect immediately. All rights are reserved and are not transferable. Unauthorized reproduction of this drawing are not permitted	

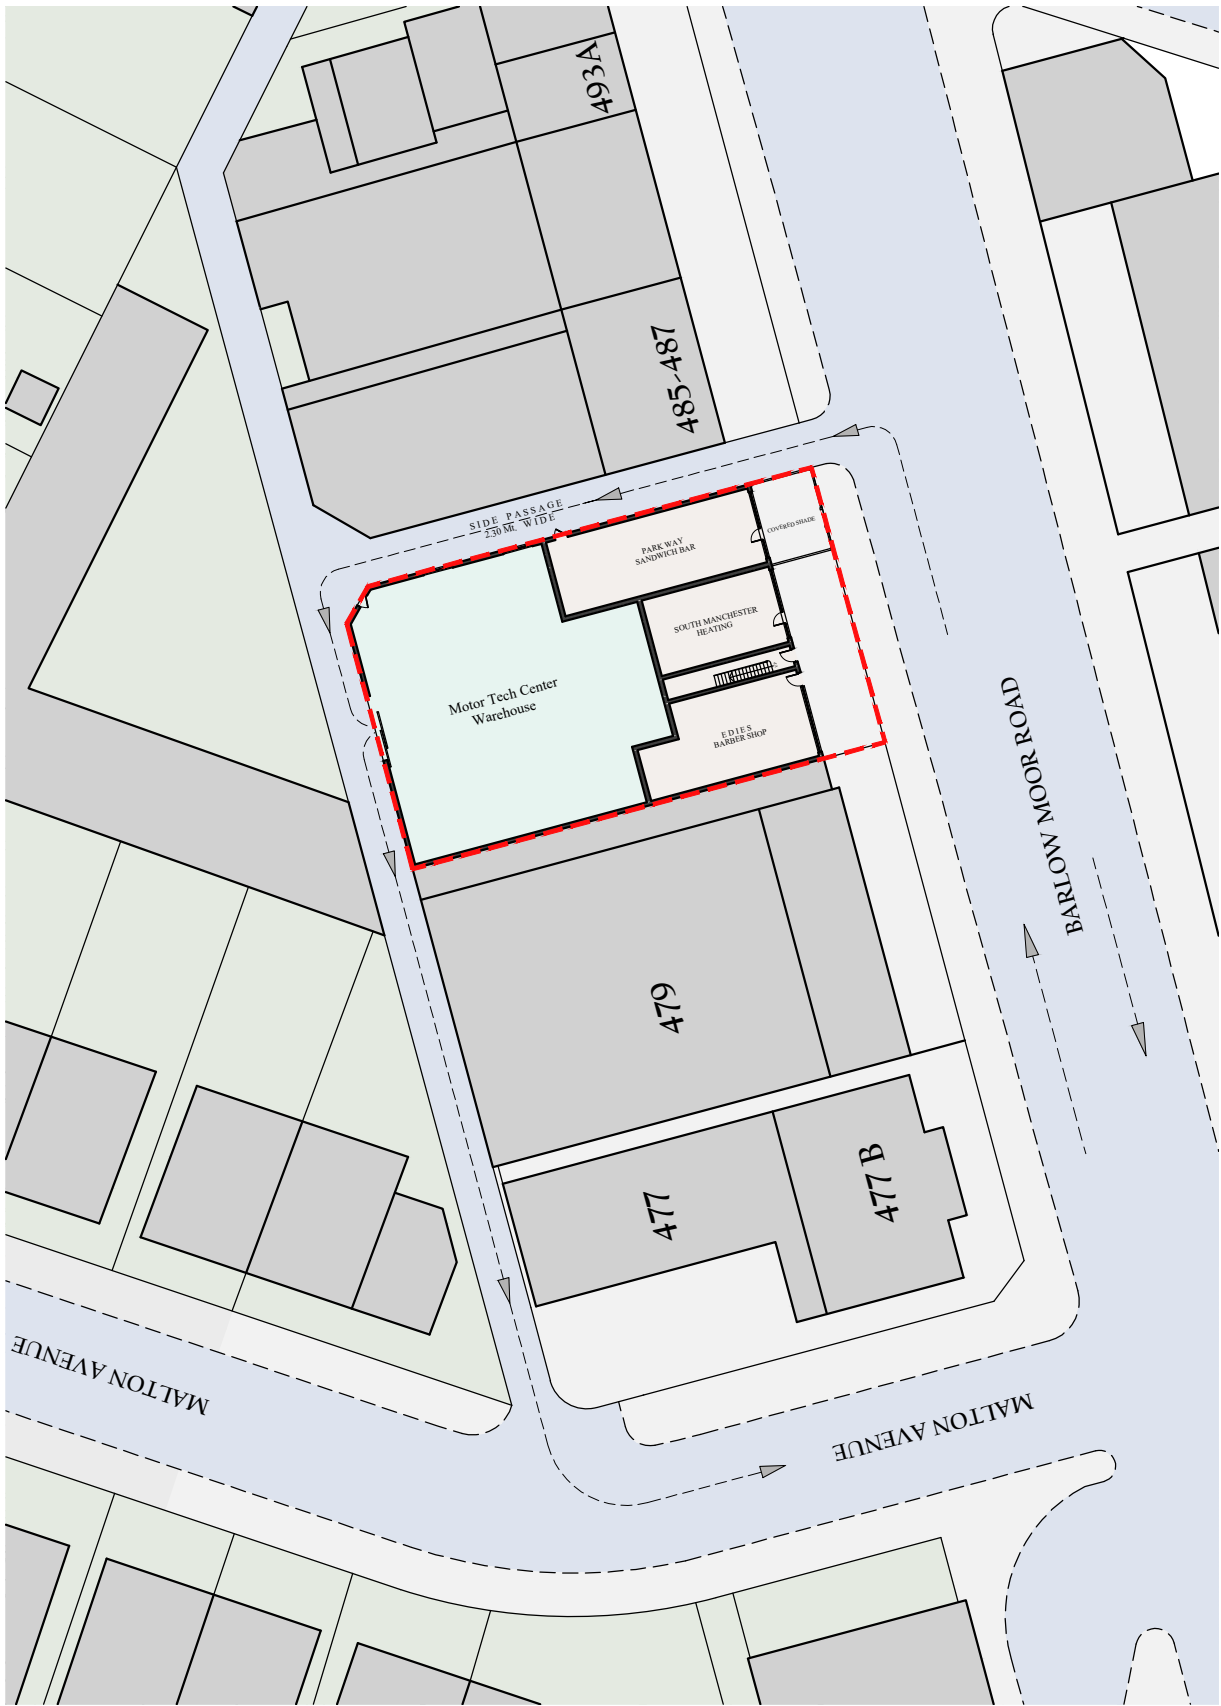

Existing Site Plan

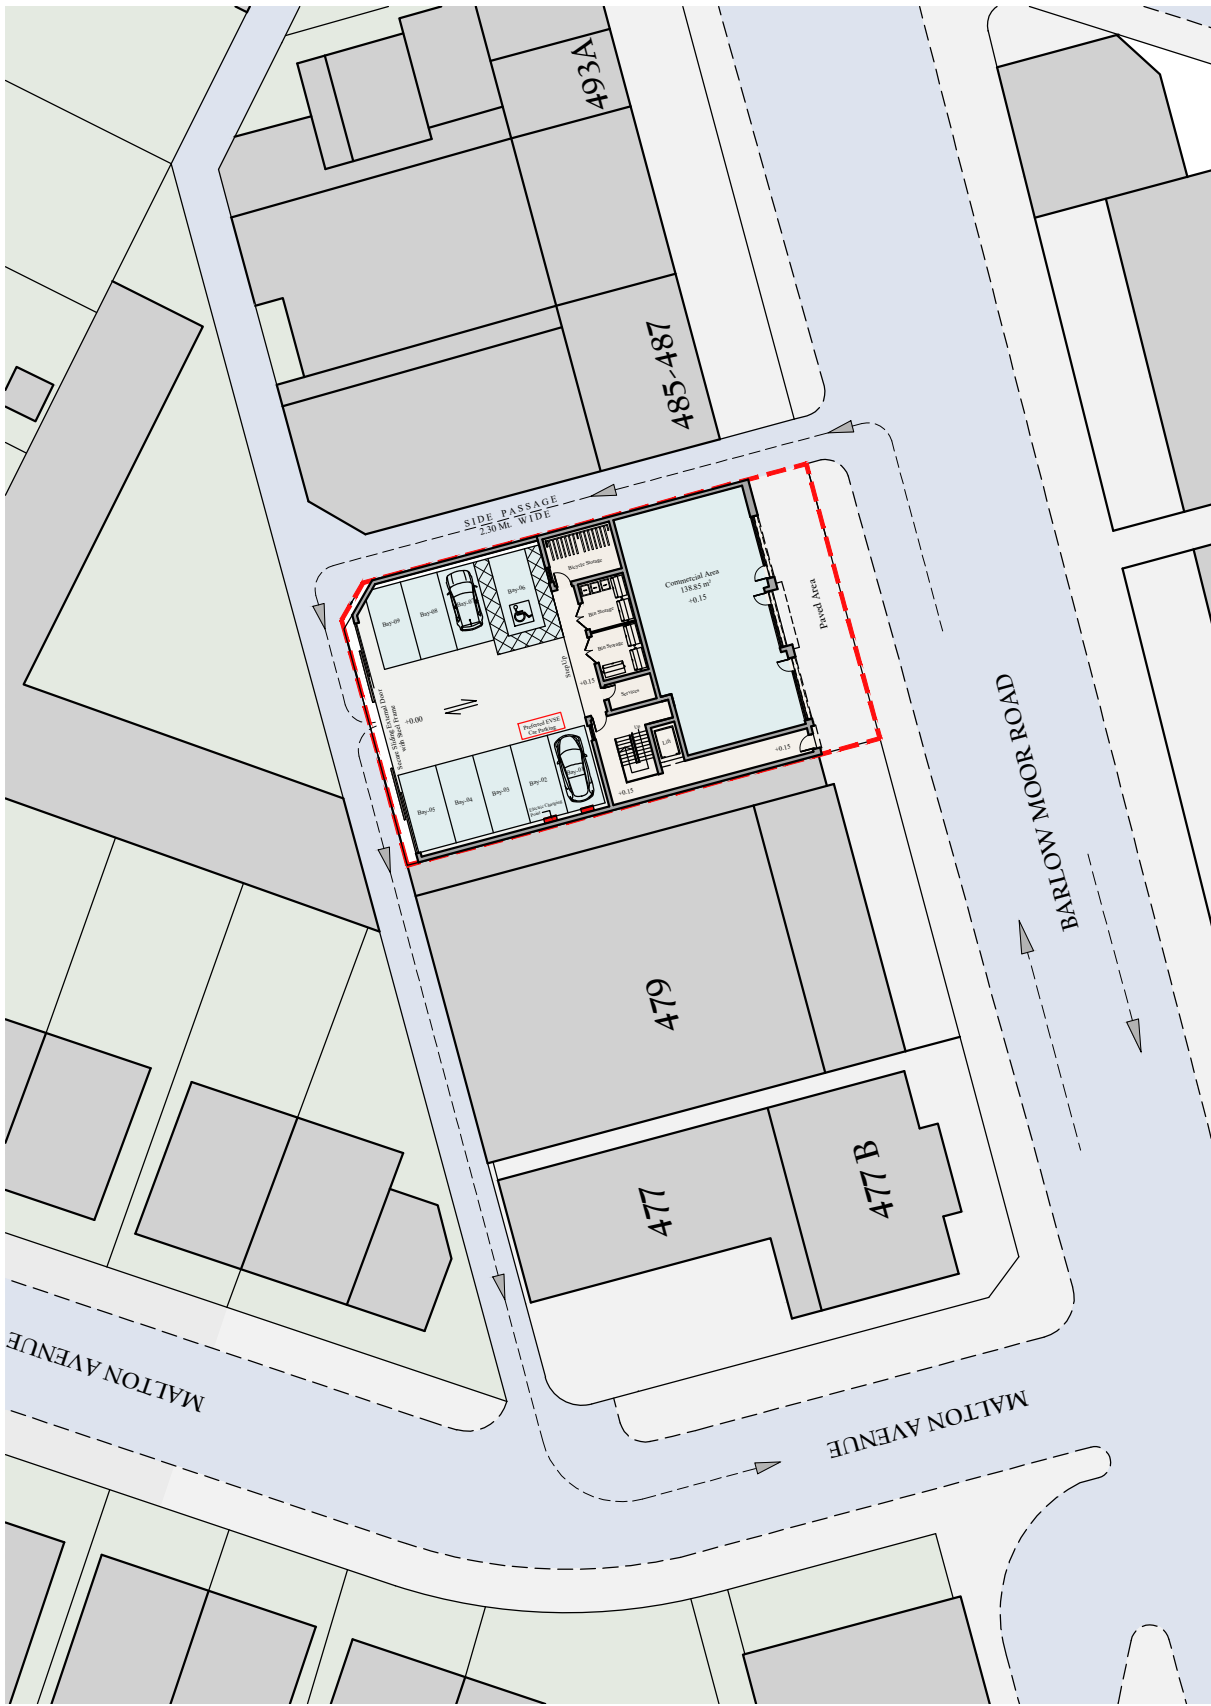

Proposed Site Plan

 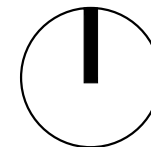

AFR STUDIO LIMITED
173-A Dickeson Road, Longsight
Manchester, M13 0YN

Project :
483 Barlow Moor Road,
Chorlton-Cum-Hardy, M21 8AG
Manchester UK.

Drawing Title :
Existing and Proposed
Site Plan Drawing

Drawing No. :
DR-19

Checked By :
Amjad Tahir

Scale :
1:500@A3

Date :
05-06-2024