


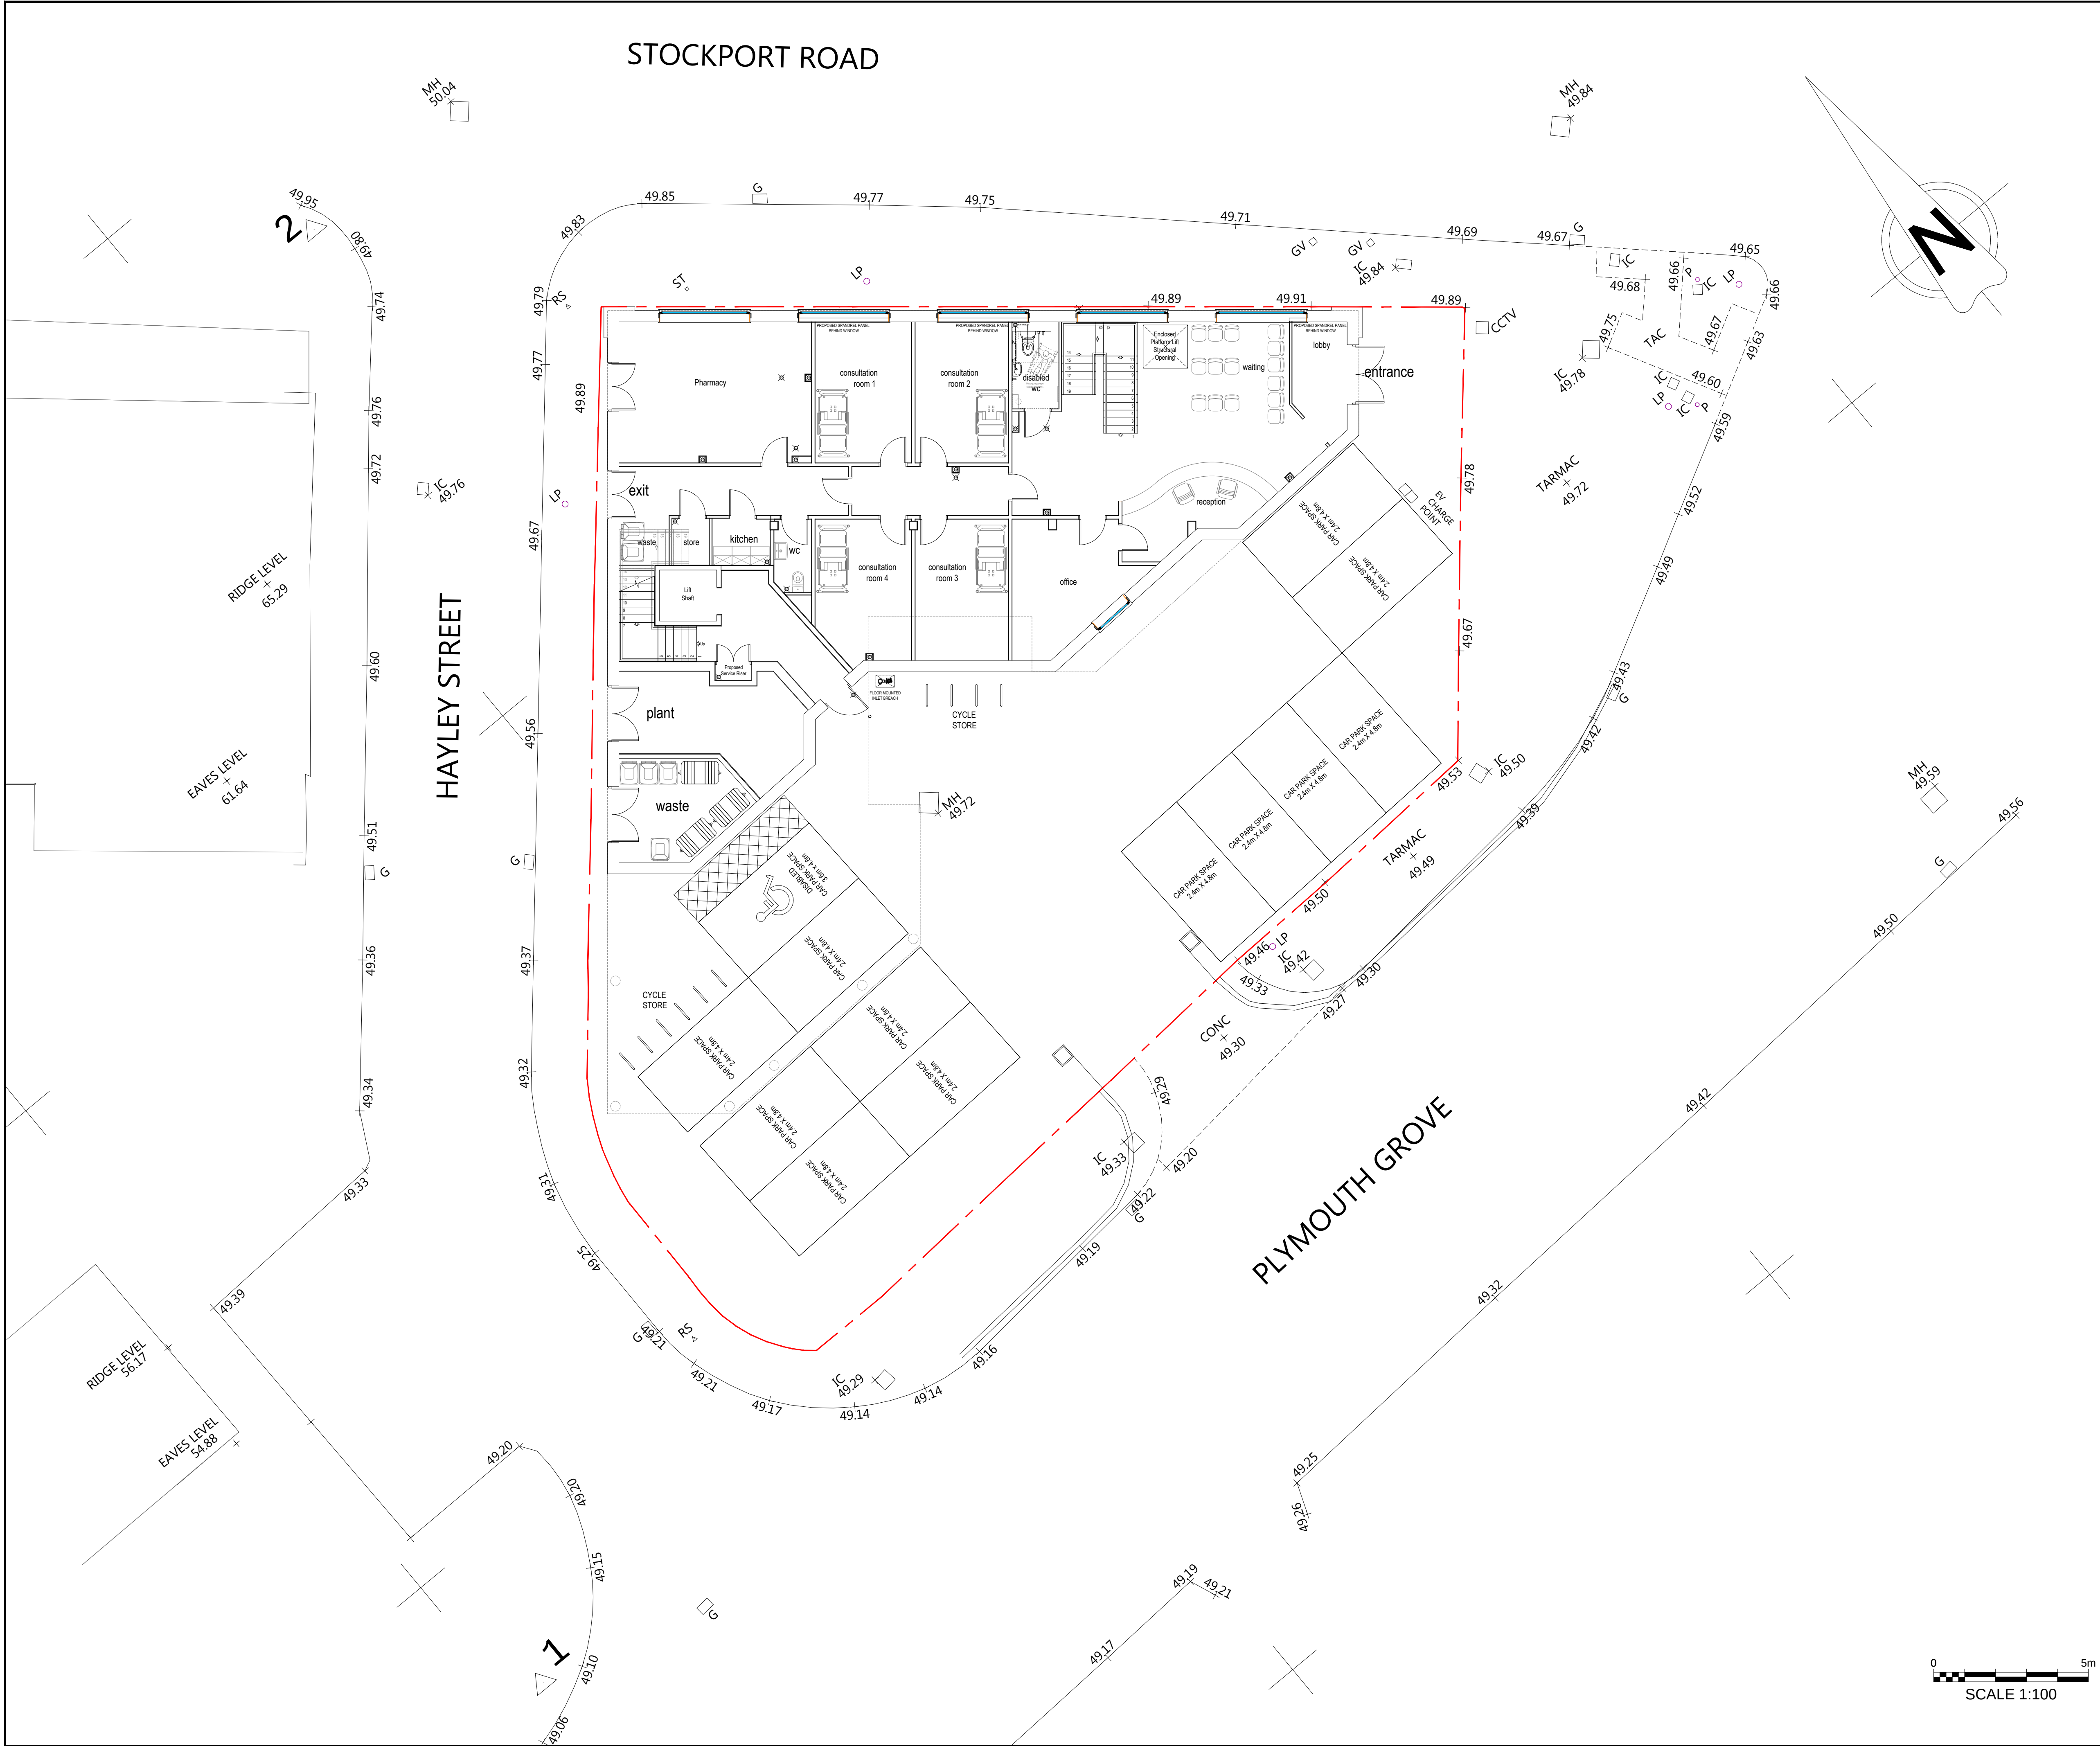

NOTES

ALL DIMENSIONS TO BE CHECKED ON SITE PRIOR TO ANY MANUFACTURING OR FABRICATION AND ANY ANOMALIES TO BE BROUGHT TO THE ATTENTION OF THE ARCHITECT.

A	FIRST ISSUE	RW	13.02.25
REV	AMENDMENTS	BY	DATE

PROJECT

MEDICAL CENTRE AND RESIDENTIAL DEVELOPMENT
DUCIE ARMS
424 STOCKPORT ROAD, LONGSIGHT
MANCHESTER M12 4EX

CLIENT

DR NOMAN EHSAN

DRAWING TITLE

PROPOSED SITE PLAN

DRAWN	RW	DATE	13.02.25
CHECKED		SCALE	1:100 (A1)
APPROVED			



JOB No.	DRG No.	REVISION
14273	300	A

PLANNING ISSUE

SUBJECT TO LOCAL AUTHORITY APPROVAL

0 5m
SCALE 1:100