



SCALE BAR 1:100

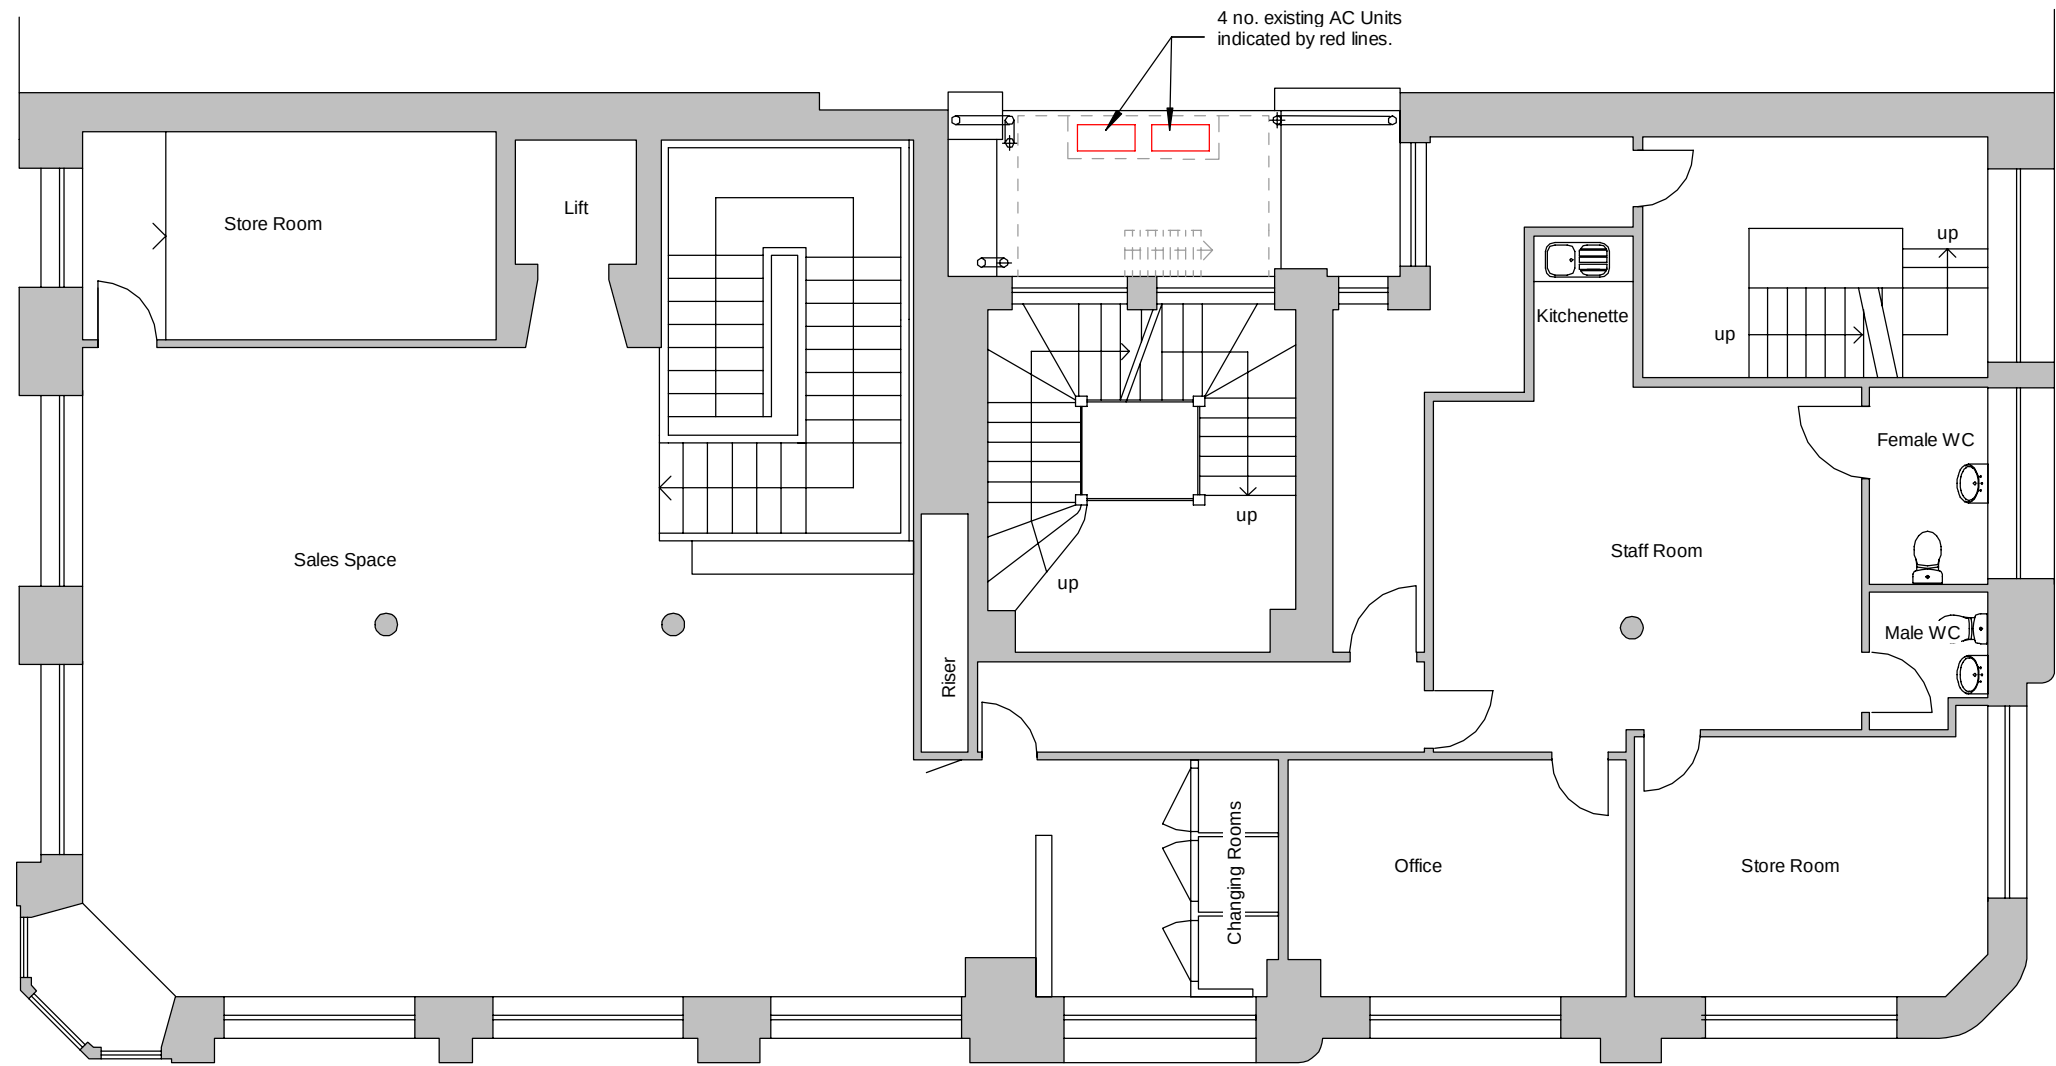

Existing First Floor Plan
1 : 100

 

MWE ARCHITECTS
Unit One, Bearl Farm, Stocksfield, NE43 7AL
Telephone : (0191) 260 2299
Email : enquiries@mwearchitects.co.uk
Website : www.mwearchitects.co.uk

Rev.	By	Date	Description		
Client			Job No	Dwg No	Rev.
Newcastle Building Society			24003	02	
Job Title			Scale	Date	
74 King Street, Manchester M2 4NJ			1 : 100		
Description			Drawn by	Date	
EXISTING FIRST FLOOR PLAN			GI		
			Paper size		
			A3		