




Rev	Description	Date

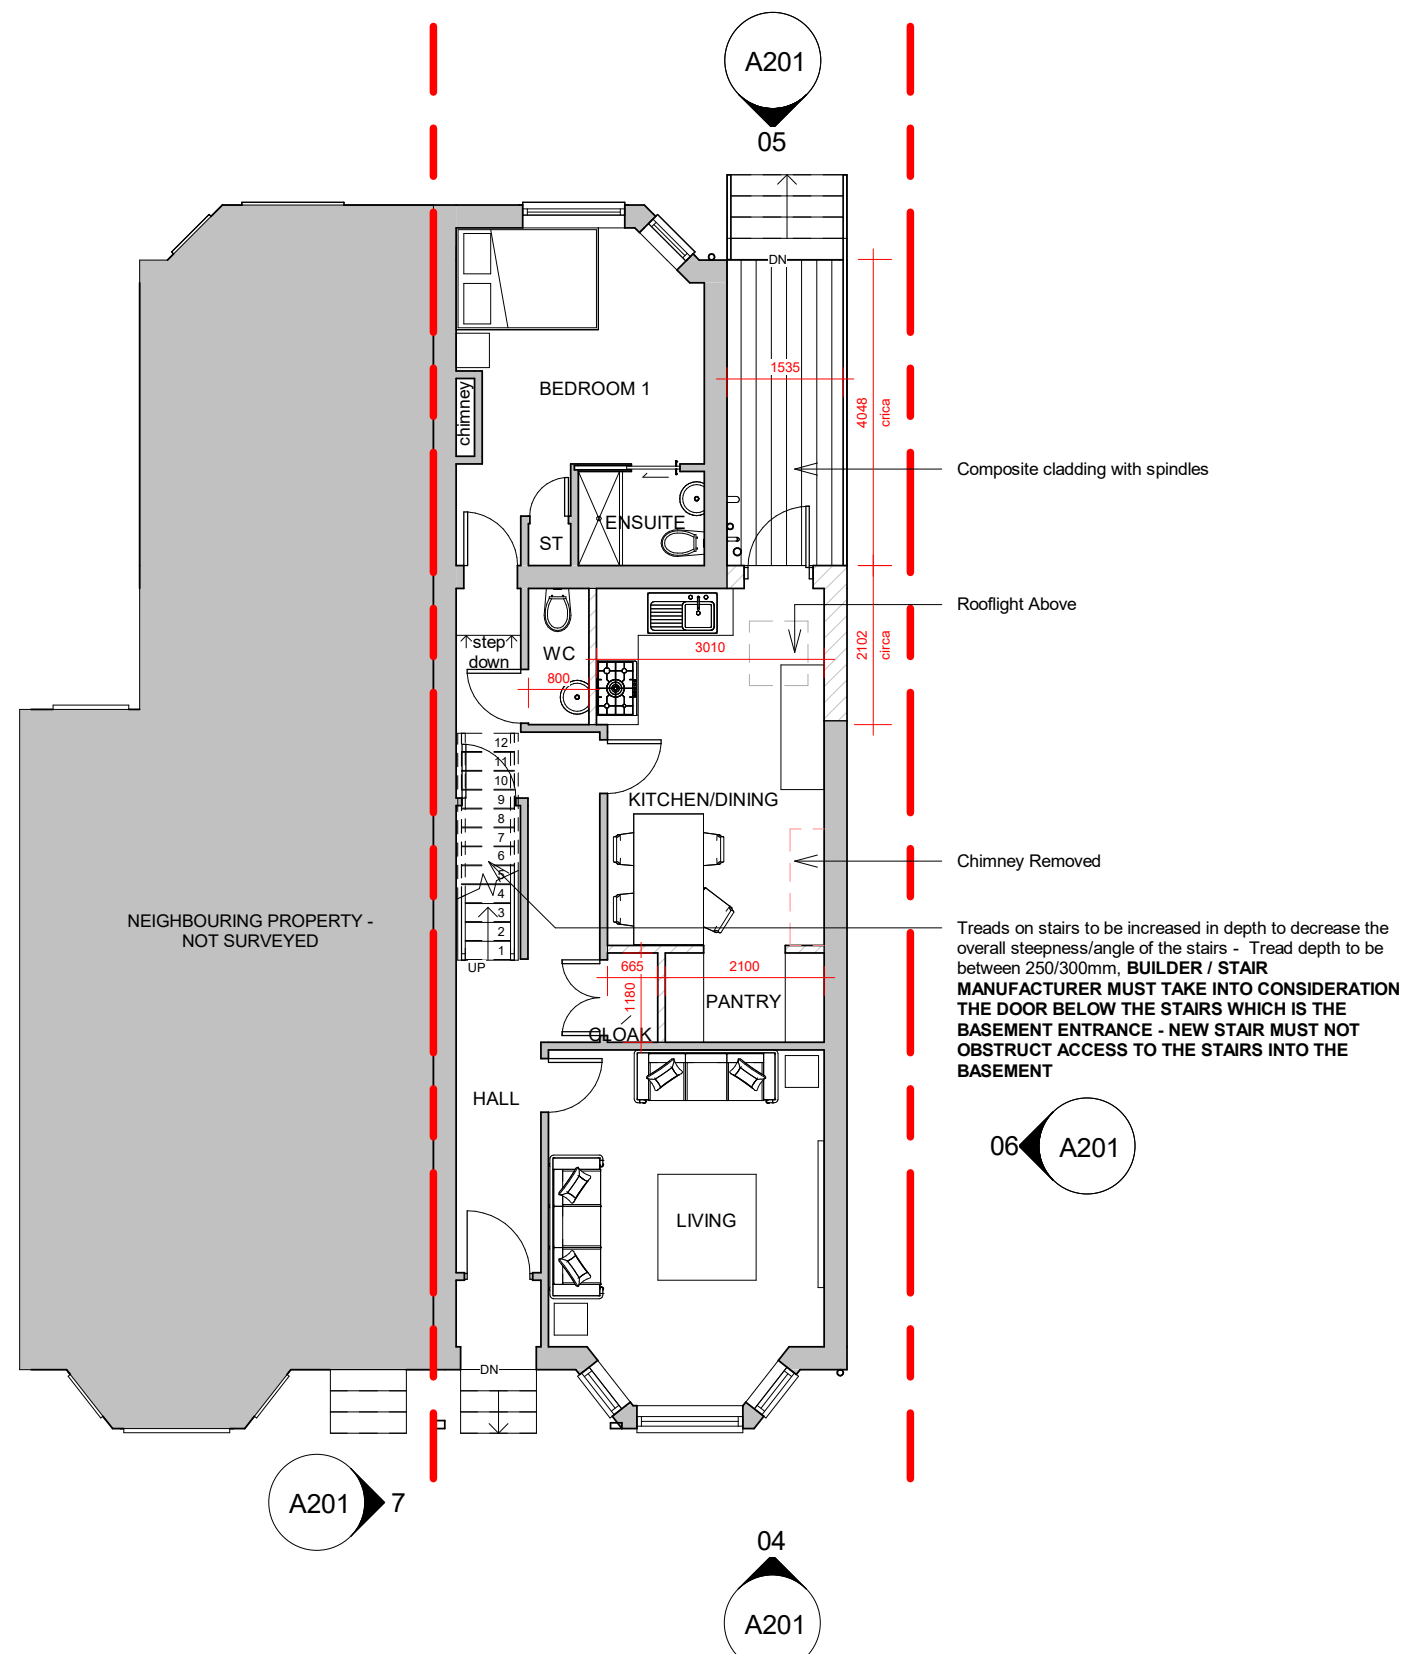

01 PROPOSED GROUND FLOOR PLAN
1 : 100

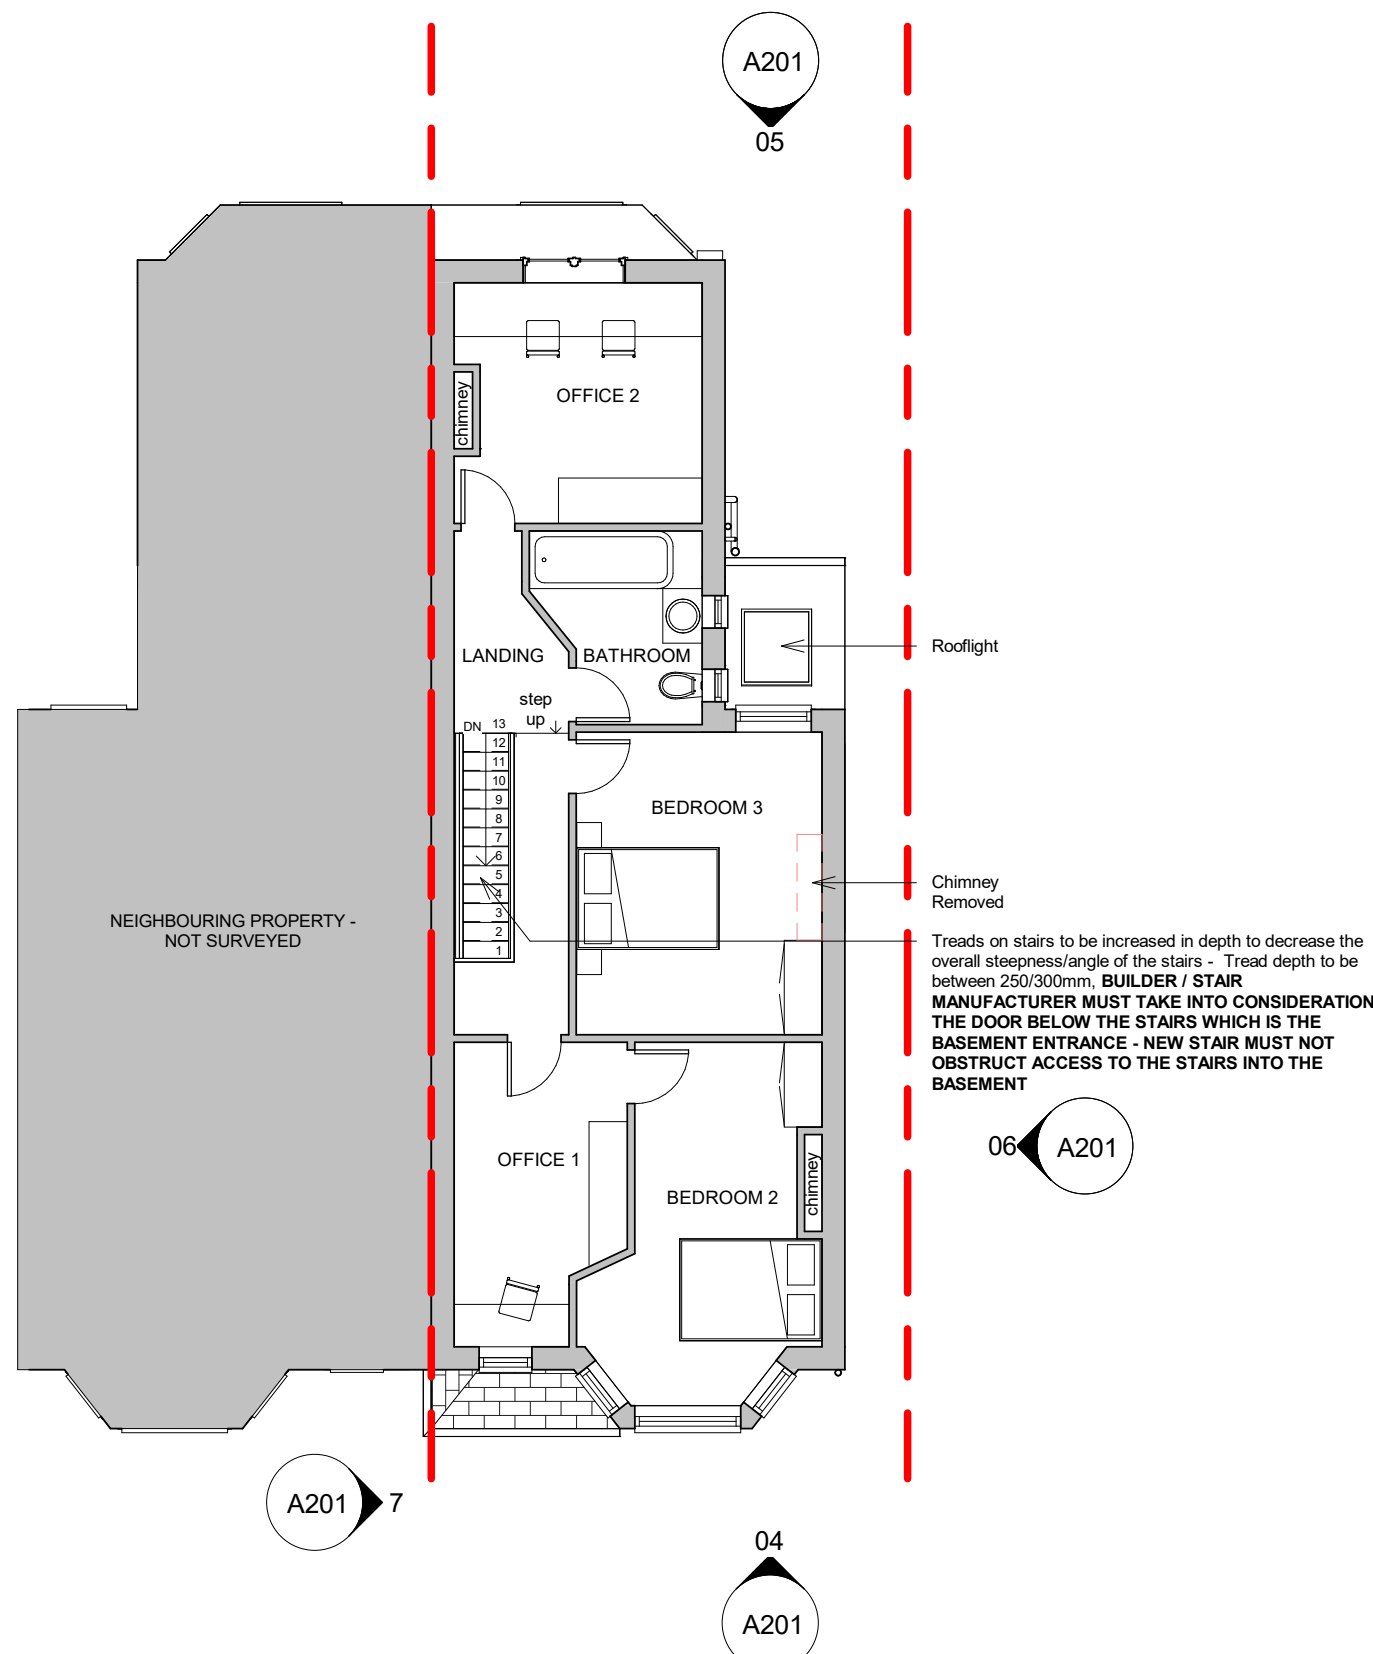

2 EXISTING FIRST PLAN
1 : 100

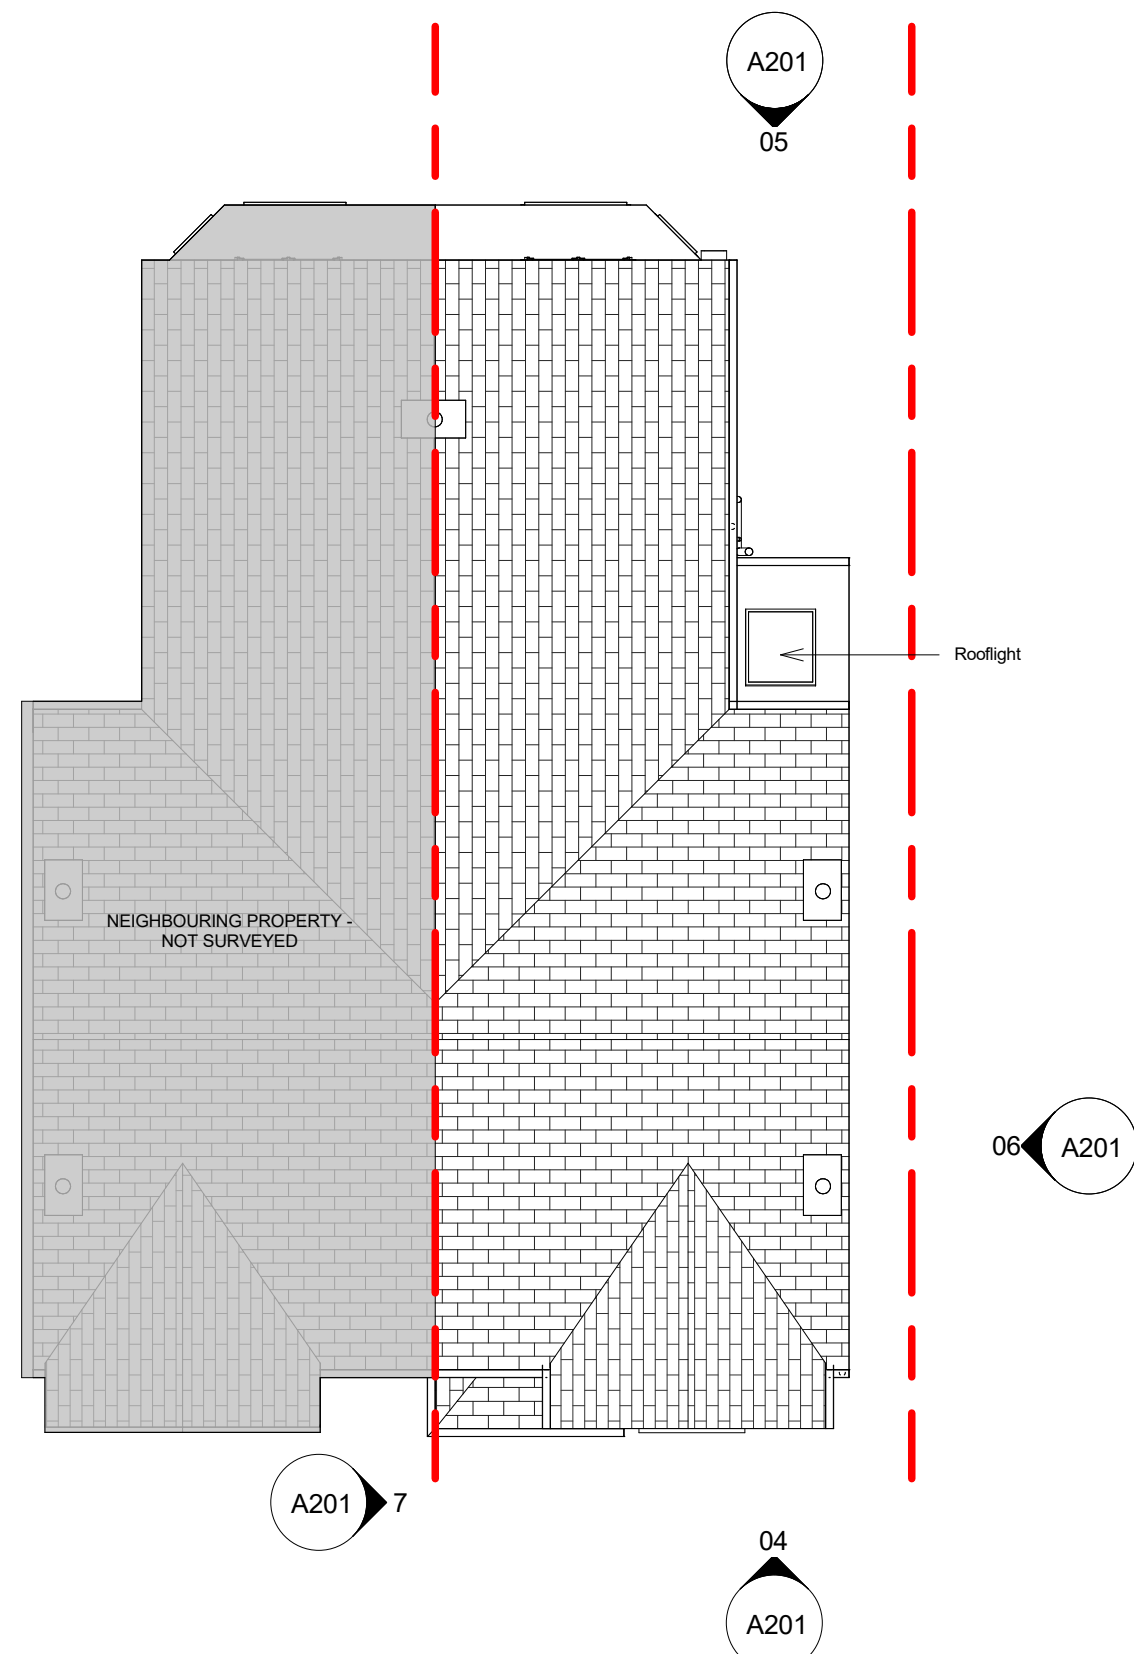


03 EXISTING ROOF PLAN
1 : 100



8 3D VIEW OF PORCH




04 FRONT ELEVATION
1 : 100

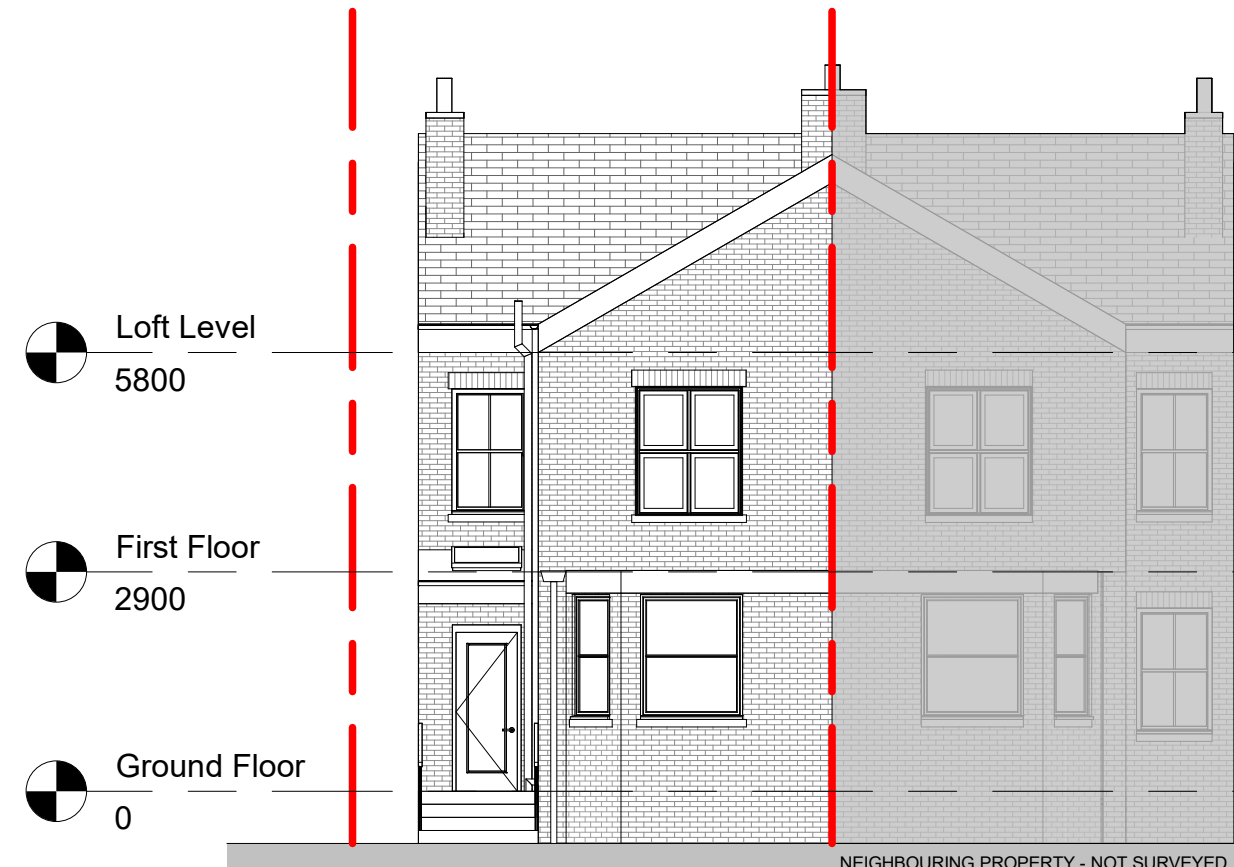



05 -REAR ELEVATION
1 : 100



06 -SIDE ELEVATION 01
1 : 100

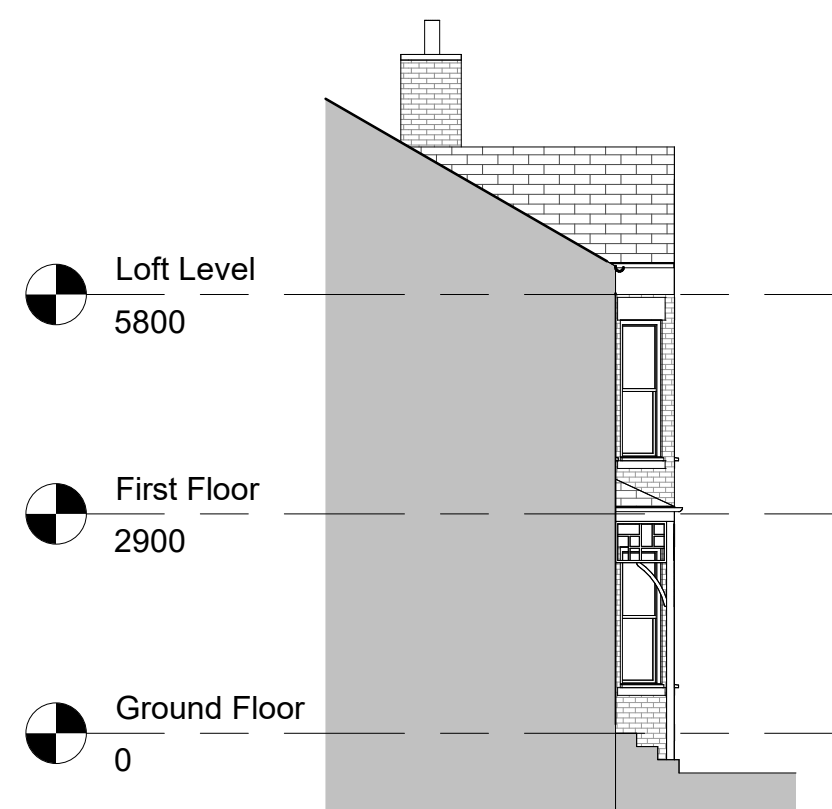

7 SIDE ELEVATION 02
1 : 100

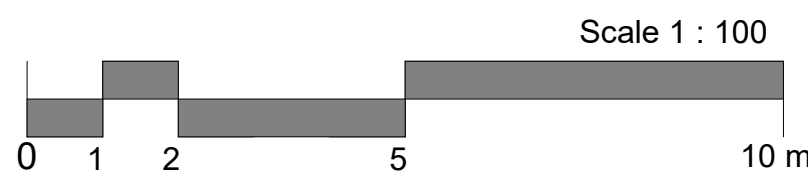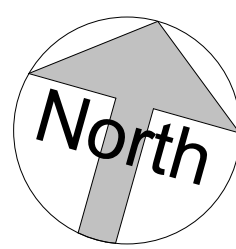

Figured dimensions only to be taken from this drawing. DO NOT SCALE.
All contractors must visit the site and be responsible for checking all
setting out dimensions and notifying the architect of any discrepancies
prior to any manufacture or construction work.

NOTES:

STATUS	PURPOSE OF ISSUE
--------	------------------



SLH Home Design
M: 07999322120
E: info@slhomedesign.co.uk
W: www.slhomedesign.co.uk

PROJECT
SINGLE STOREY REAR EXTENSION

TITLE
PROPOSED PLANS AND ELEVATIONS

ADDRESS
37 DERBY ROAD,
FALLOWFIELD, M14 6UX

DRAWN BY sh	CHECKED BY SH	DATE 24-10-2024
SCALE (@ A1) 1 : 100	PROJECT NUMBER 2591	
DRAWING NUMBER A201		REV