


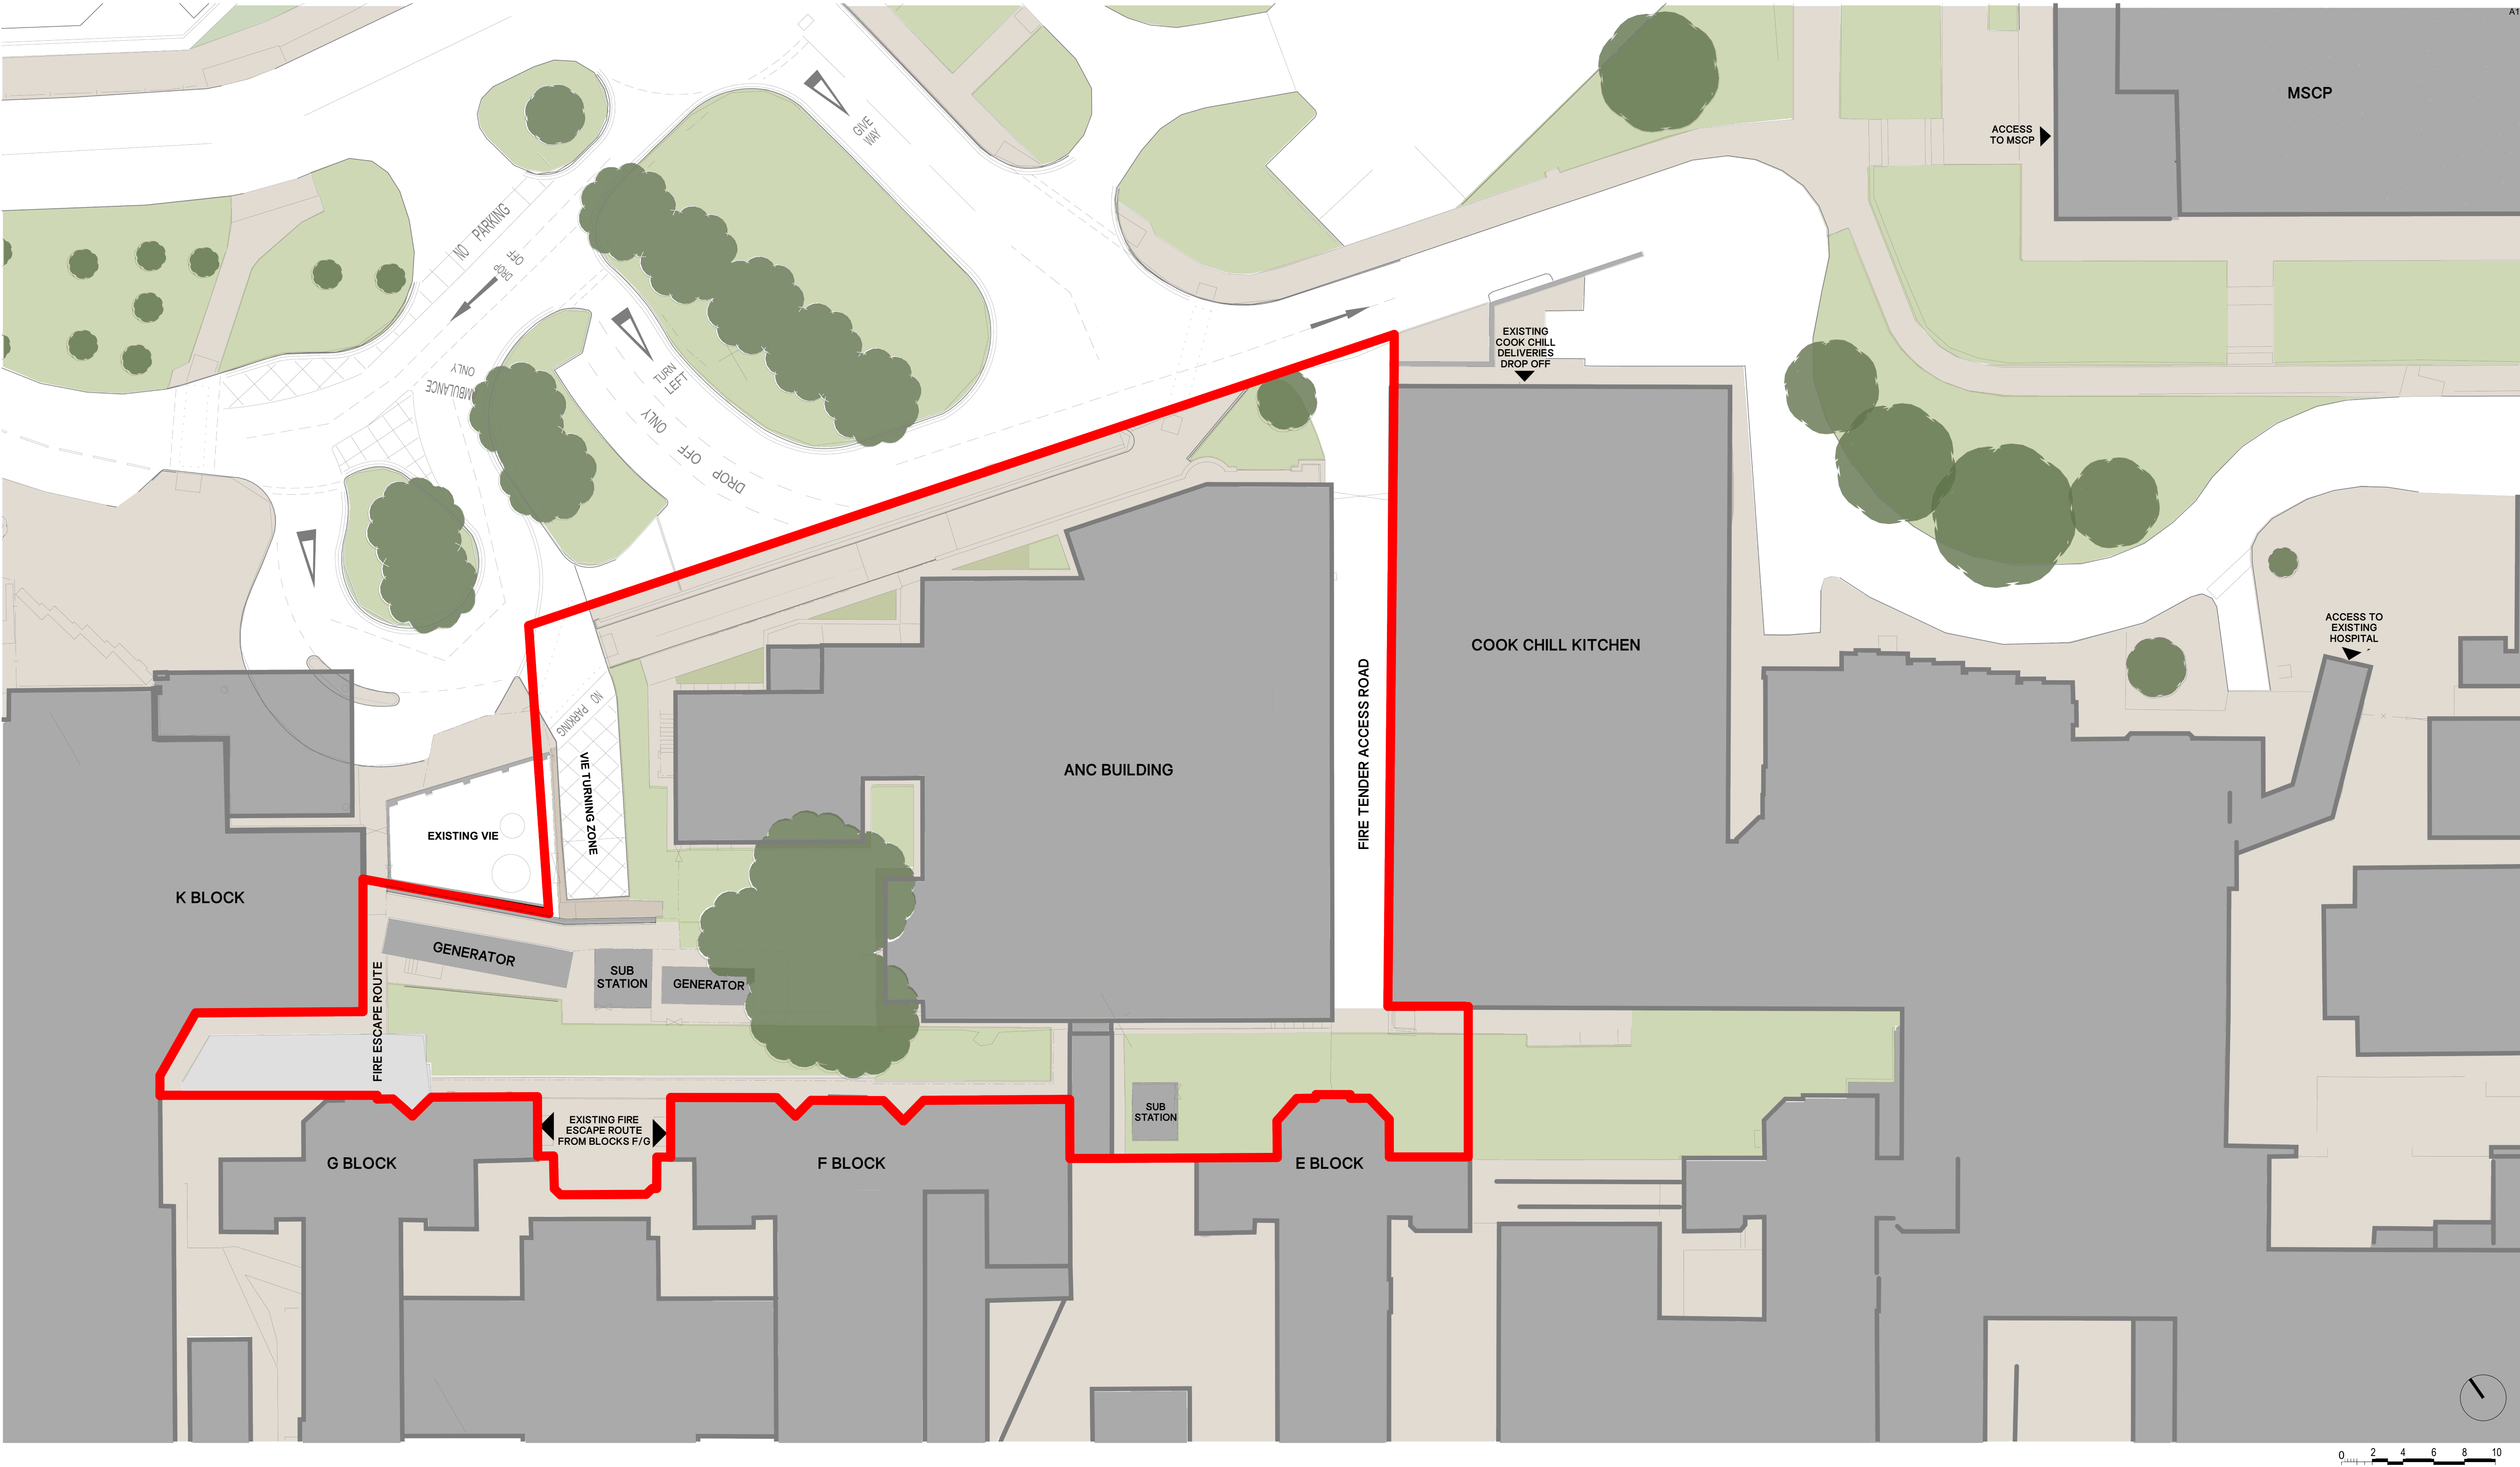

© COPYRIGHT
The copyright in this drawing is vested in Sheppard Robson and no license or assignment of any kind has been, or is, granted to any third party whether by provision of copies or originals or otherwise unless agreed in writing.

DO NOT SCALE FROM THIS DRAWING
The contractor shall check and verify all dimensions on site and report any discrepancies in writing to Sheppard Robson before proceeding work

FOR ELECTRONIC DATA ISSUE
Electronic Data / drawings are issued as "read only" and should not be interrogated for measurement. All dimensions and levels should read, only from those values stated in text on the drawing.

NOTES

KEY

Site boundary

REVISIONS		
REV.	DATE	AMENDMENT
P01	18/10/24	Planning Issue
P02	22/11/24	Planning Issue
P03	07/03/25	Planning Issue

KEYPLAN

CLIENT
Manchester University NHS Foundation Trust

NHS
Manchester University
NHS Foundation Trust

PROJECT
North Manchester General Hospital

SCALE@A1 1 : 200	DATE 07/03/25	ORIGINATOR LH	CHECKED DB	AUTHORISED AS
----------------------------	-------------------------	-------------------------	----------------------	-------------------------

DESCRIPTION
Existing Site Plan

STAGE
Stage 3

SR NO.
6512

**SHEPPARD
ROBSON**

27th Floor City Tower Piccadilly Plaza Manchester M1 4BT
T: +44 (0)161 233 8900 E: enquiries@sheppardrobson.co.uk

STATUS PURPOSE FOR ISSUE

S2 **Planning**

DRAWING NO.
23135-SRA-NM172-00-DR-A-02001

REV.
P03