



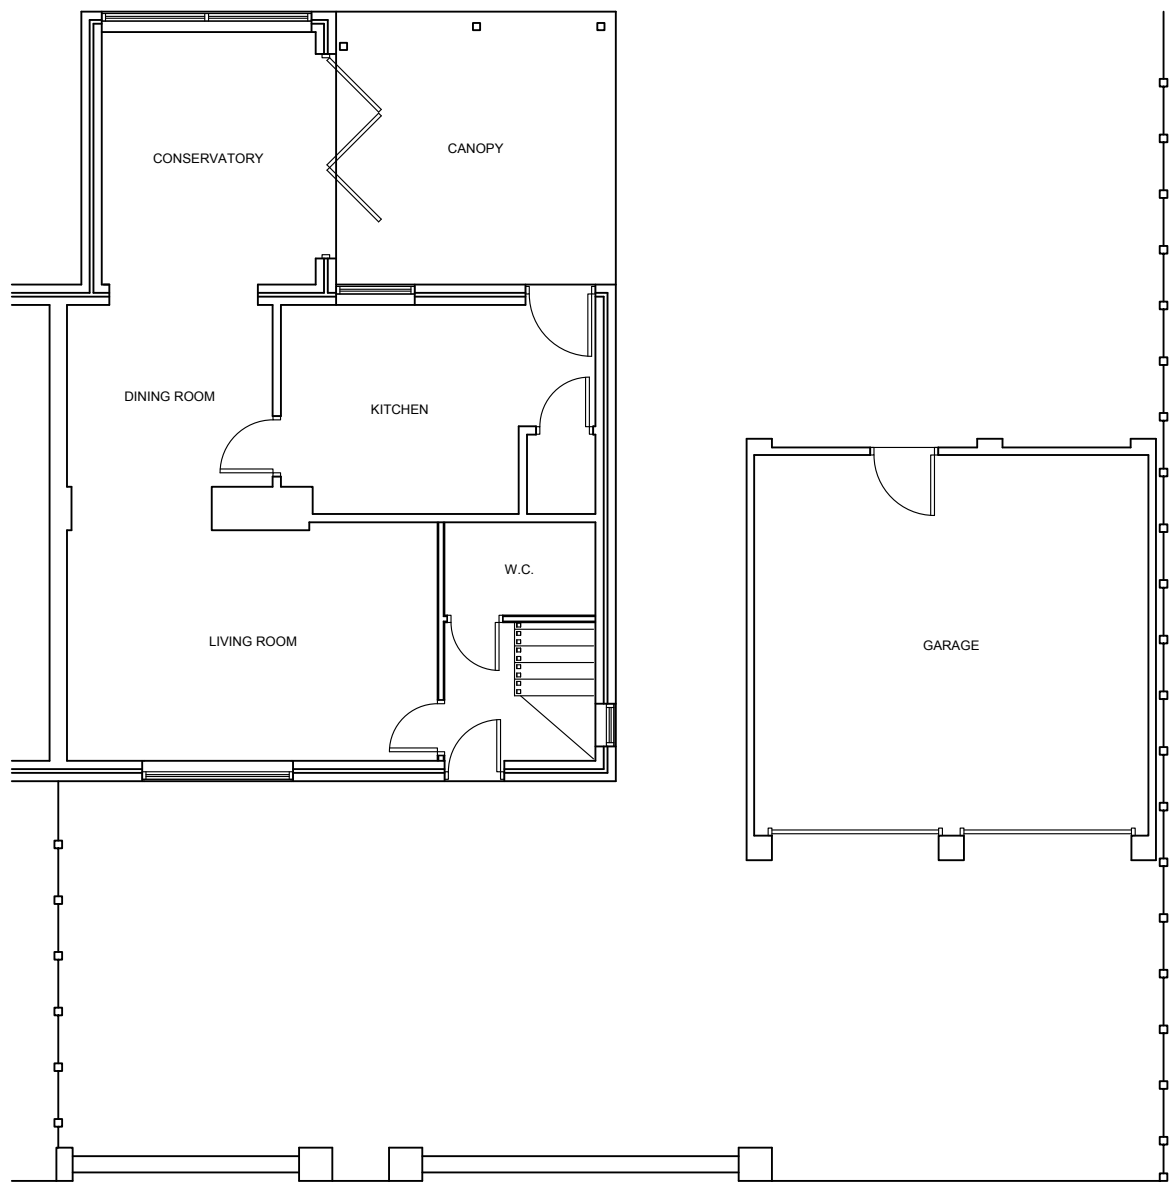

GROUND FLOOR PLAN - AS EXISTING

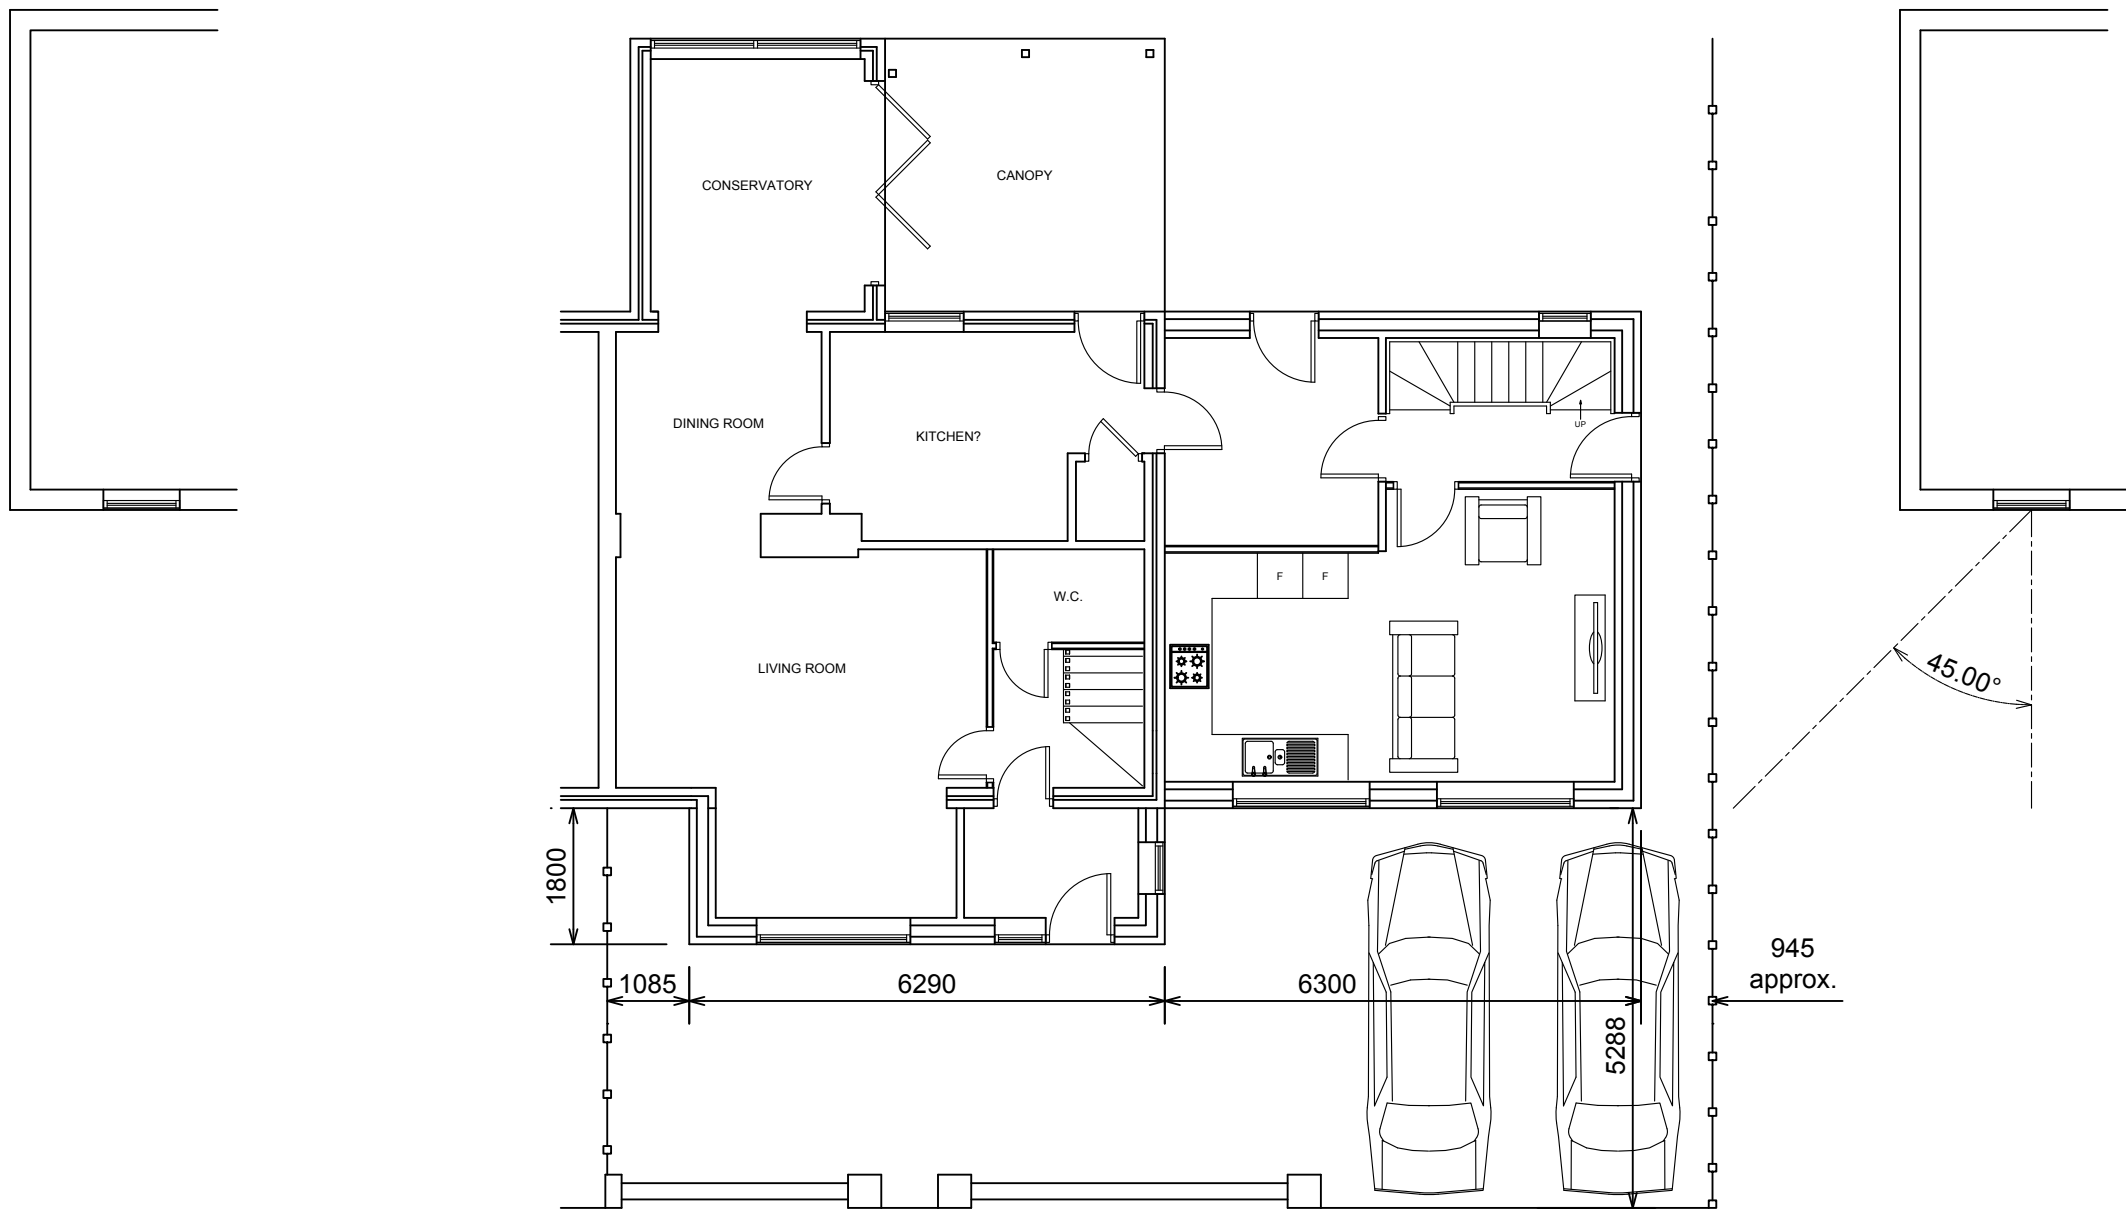


GROUND FLOOR PLAN - AS PROPOSED




FRONT ELEVATION - AS EXISTING



REAR ELEVATION - AS EXISTING

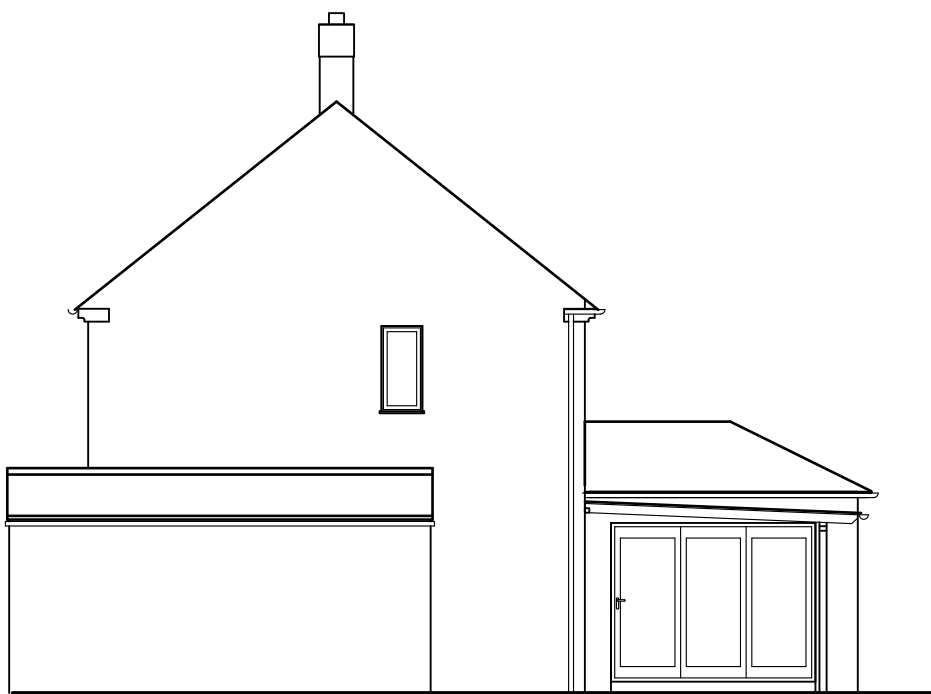

SIDE ELEVATION - AS EXISTING

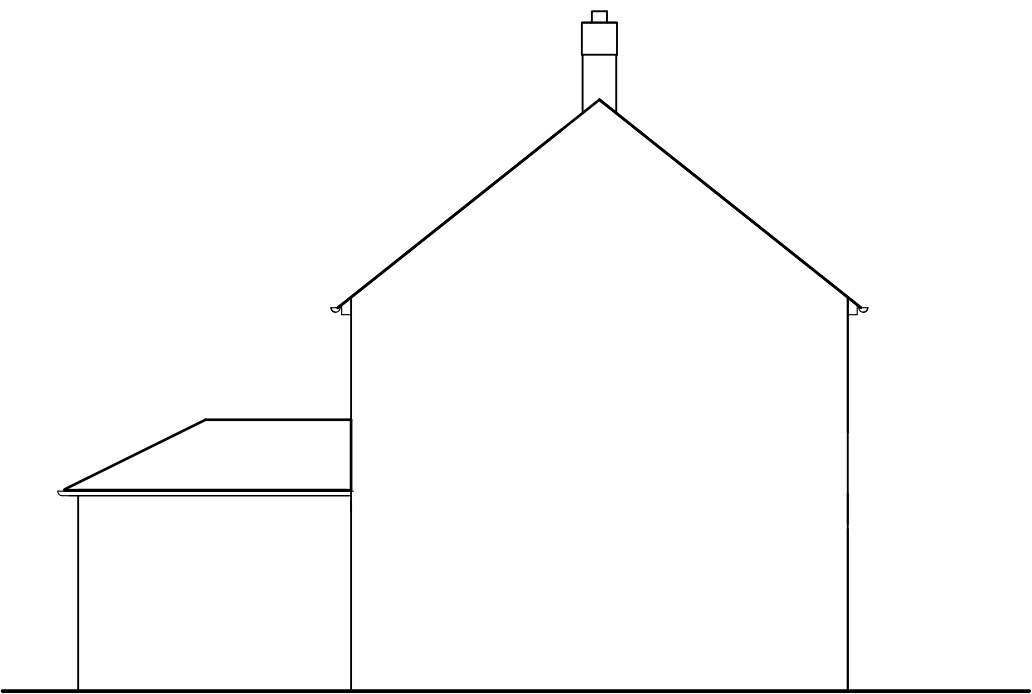

LEFT SIDE ELEVATION - AS EXISTING




FRONT ELEVATION - AS PROPOSED




REAR ELEVATION - AS PROPOSED



RIGHT SIDE ELEVATION - AS PROPOSED

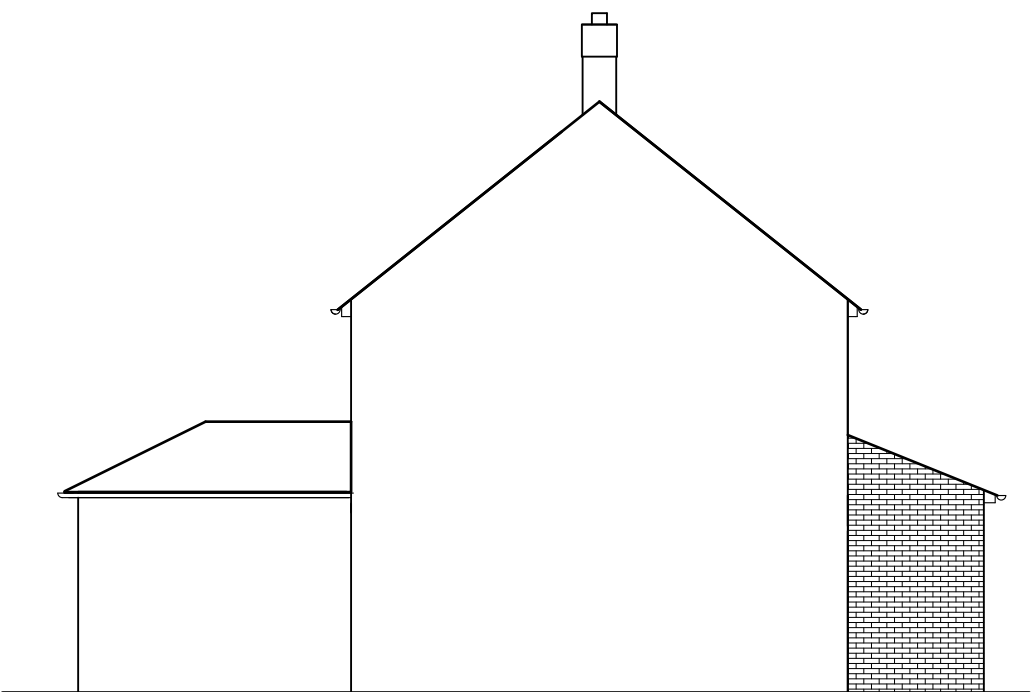

LEFT SIDE ELEVATION - AS PROPOSED

 

COPYRIGHT: The copyright of this drawing is vested in Lawrenson Associates Ltd. It shall not be used without permission for any purpose. THIS DRAWING CAN BE SCALED FOR PLANNING PERMISSION PURPOSES BUT DO NOT SCALE FROM THIS DRAWING FOR CONSTRUCTION PURPOSES - WORK TO FIGURED DIMENSIONS ONLY. ALL DIMENSIONS ARE IN MILLIMETRES UNLESS STATED OTHERWISE.

NOTES

1. This drawing to be read in conjunction with all Lawrenson Associates drawings and specification.
2. Any work commenced on site prior to obtaining Planning Permission and Full Plans Building Regulation Approval is done so entirely at the Building Owners own risk.
3. CDM 2015 Regulations
Prior to commencing work on site, the Client must comply with the CDM 2015 (Health & Safety, Construction, Design, Management) Regulations and appoint a Principal Designer and a Principal Contractor.
Lawrenson Associates is a Designer under CDM 2015.
Further information can be obtained at-
<https://www.hse.gov.uk/construction/cdm/2015/domestic-clients.htm>

B	Front extension moved in from the boundary.	07/04/25
A	Drawing updated for Planning submission.	30/01/25
Rev	Description	Date

Project
**73 ARDENFIELD DRIVE
WYTHENSHAW
MANCHESTER
M22 5DE**

Client
SILVIA LAZER

Contract No	Drg. No	Revision	Scale	1:100	@A1
6716	1	B	By	GT	Date
			Chkd	HTL	JAN 2025

Drawing Title
TWO STOREY SIDE EXTENSION.
PLANNING PERMISSION DRAWING [1].

LAWRENSON ASSOCIATES
Consulting Structural Engineers
Planning & Development Consultants
Architectural Services
1 THE GLOBE
142 HARDSHAW ST.
ST. HELENS
WA10 1JT
Telephone: (01744) 733446
www.lawrensonassociates.co.uk
E-mail: info@lawrensonassociates.co.uk