


PROPOSED REAR EXTENSION, 3 Melbecks Walk, Wythenshaw.



PROPOSED REAR ELEVATION

PROPOSED GABLE ELEVATION

PROPOSED GABLE ELEVATION

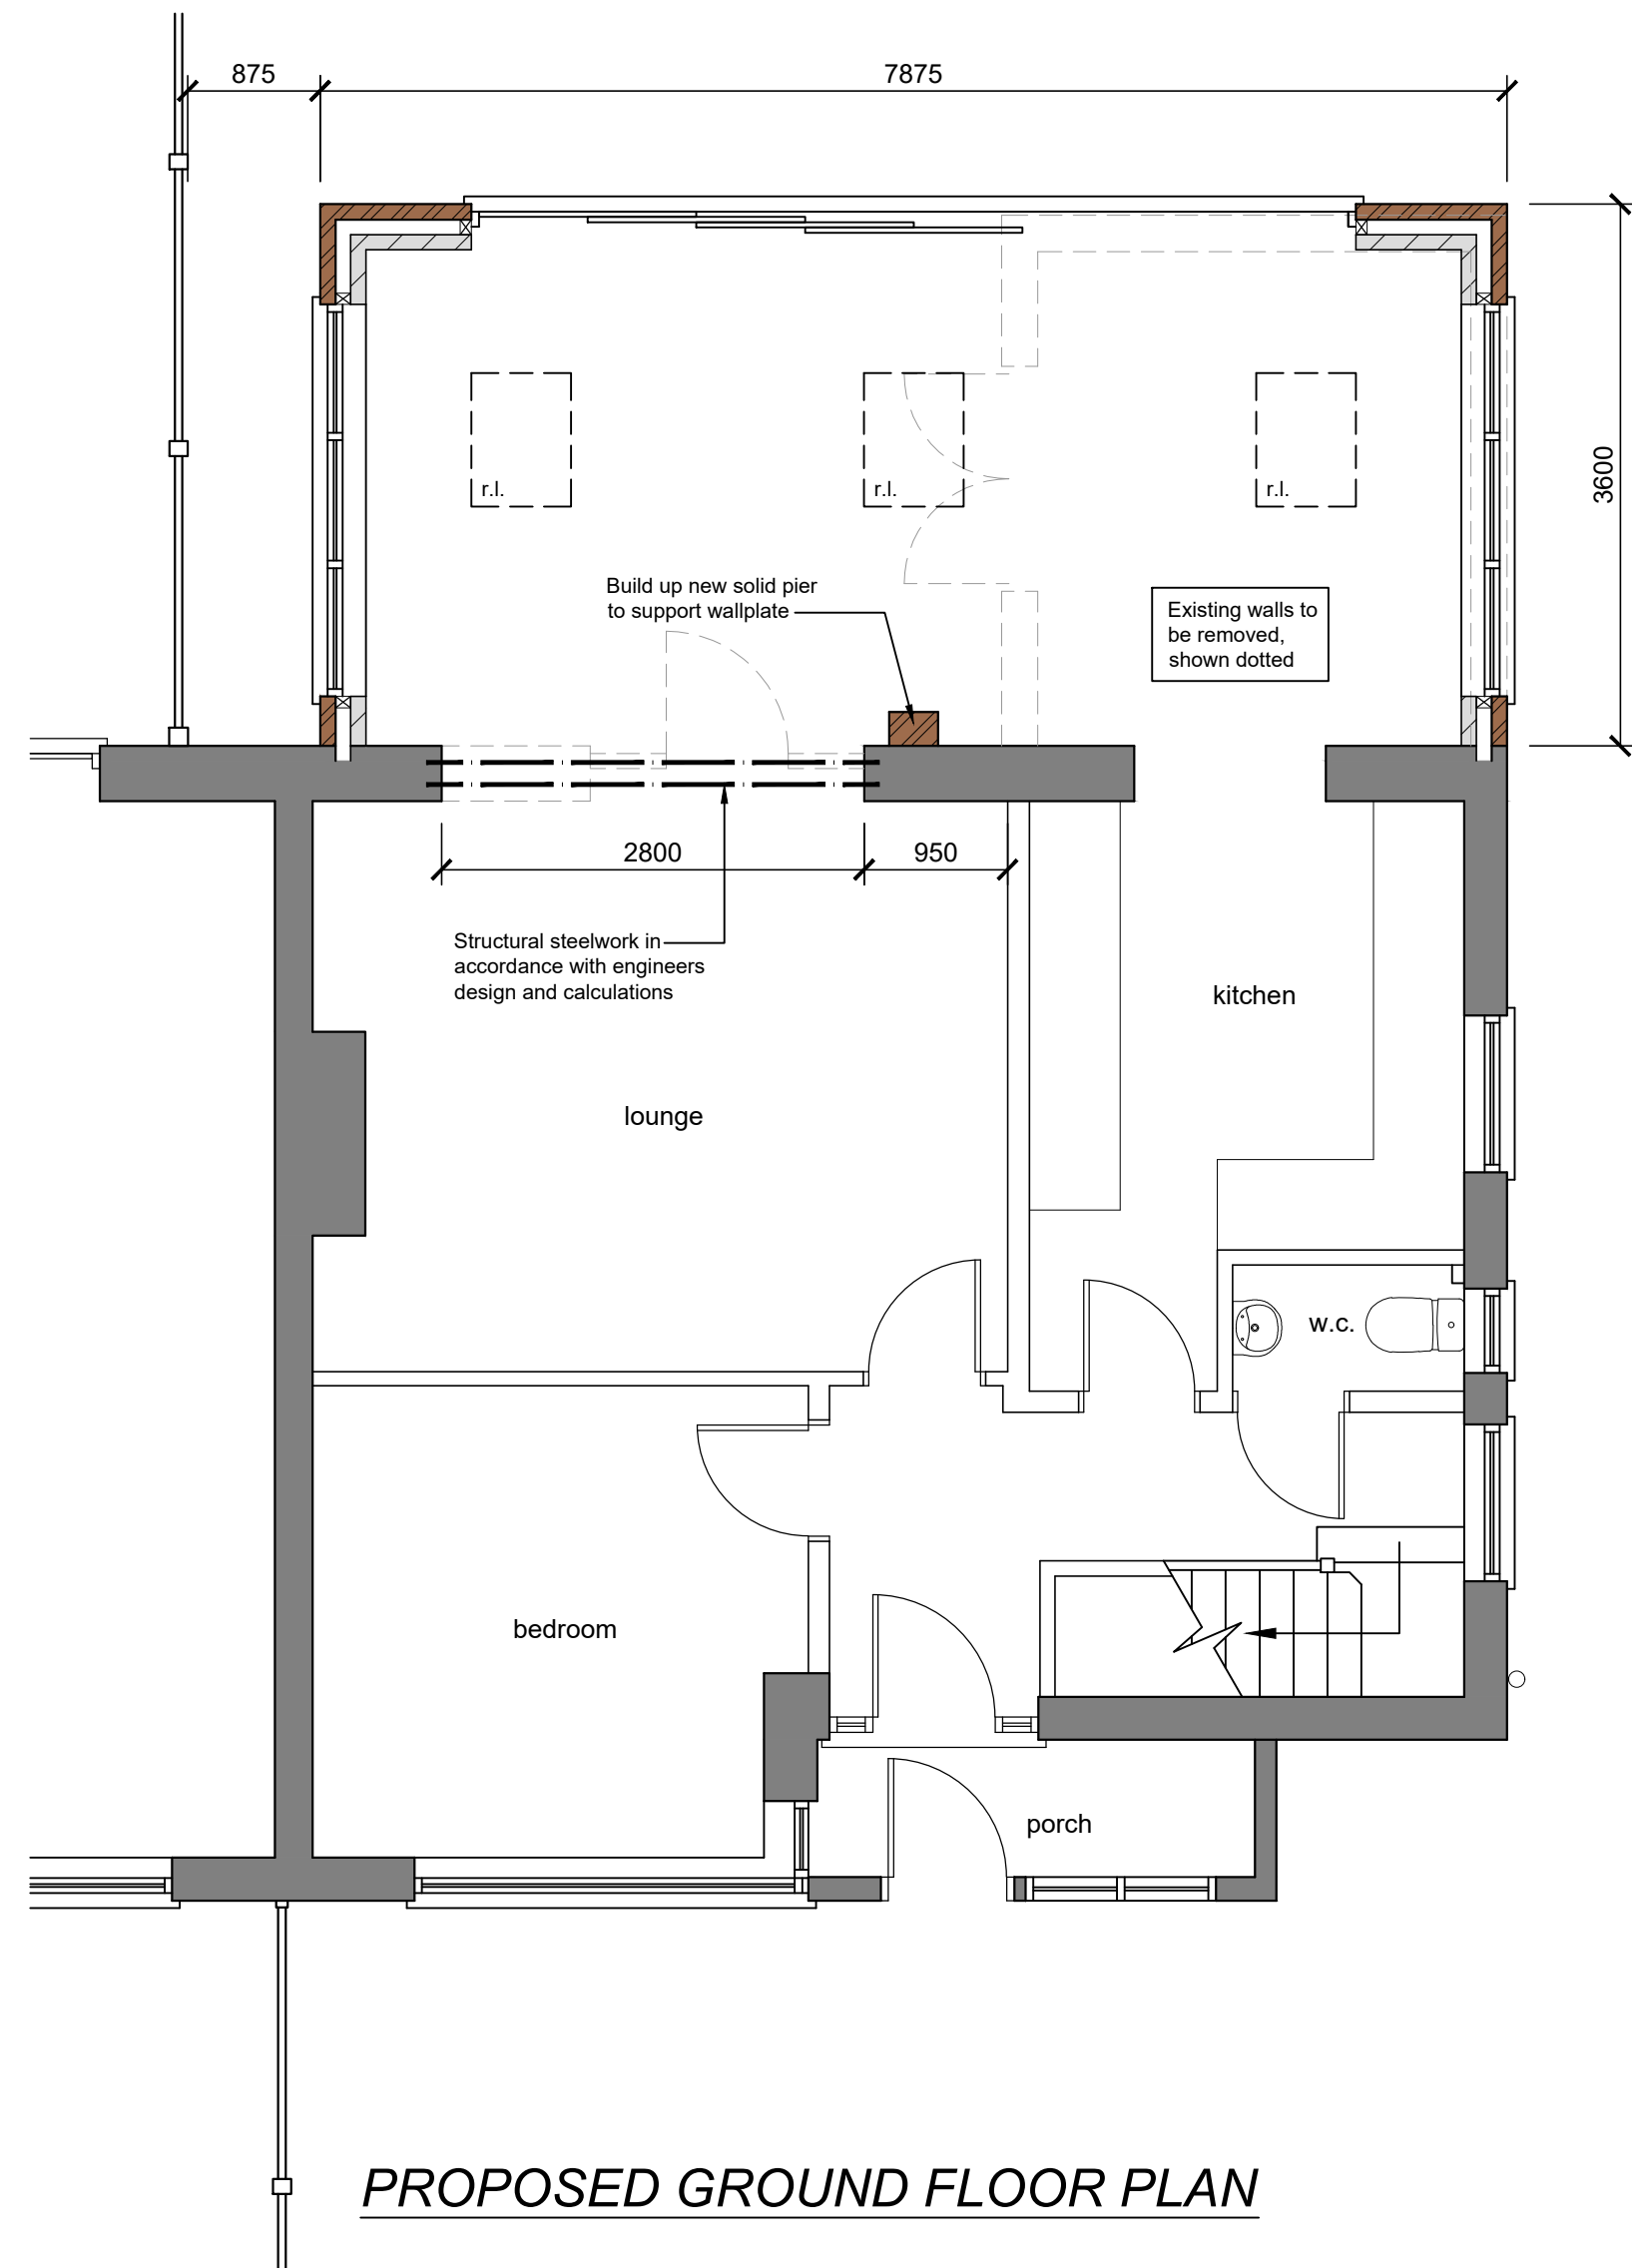

PROPOSED GROUND FLOOR PLAN



PLANNING

P3	28-03-25	Planning issue			DLM
P2	15-01-25	Planning issue			DLM
P1	14-01-25	Preliminary issue			DLM
Rev	Date	Detail			By
Creating Spaces for Better Living M 07921 826 274 T 01942 933 634 E codesignservices@hotmail.co.uk (Trading House) (2-4 Market Place) (Alderley) (Manchester) (M40 0SD)					
Contractor					
Client					
MR & MRS B. KARACHOROV					
Project Title					
PROPOSED REAR EXTENSION 3 MELBECKS WALK, WYTHENSHAW					
Drawing Title					
PROPOSED PLAN AND ELEVATIONS					
Scale	Date	Design	CAD	Checked	
1:50 @ A1	January 2025				
Drawing No.	2456-02	Rev	P3		
Base Dwg xref.					
© Concise Architectural Design Services					