




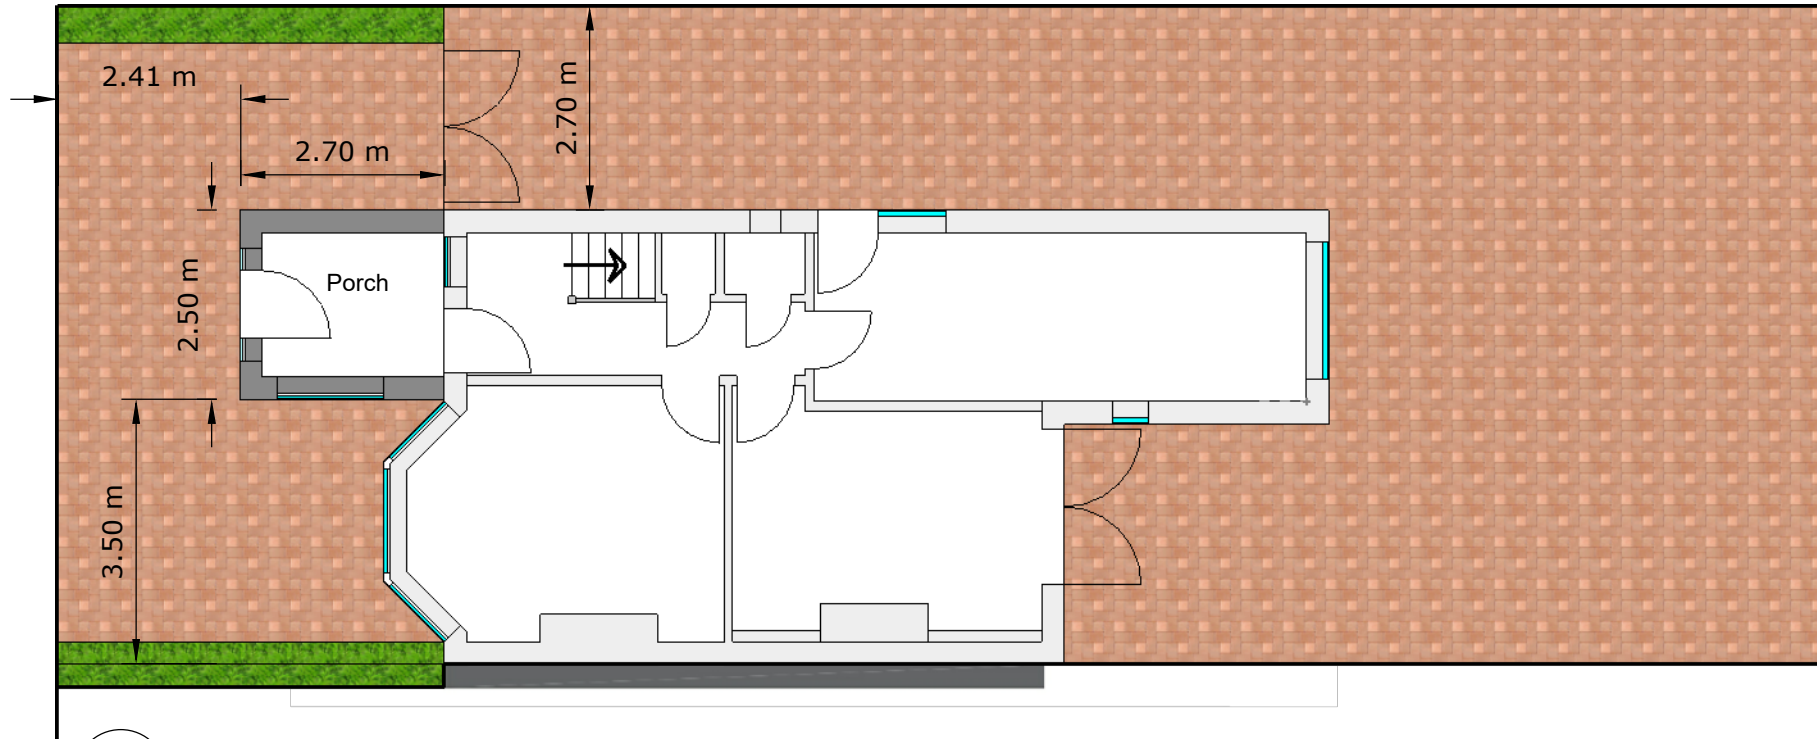


LAYOUT FLOOR PLAN (G/F)
PROPOSED
1:100 IN A3

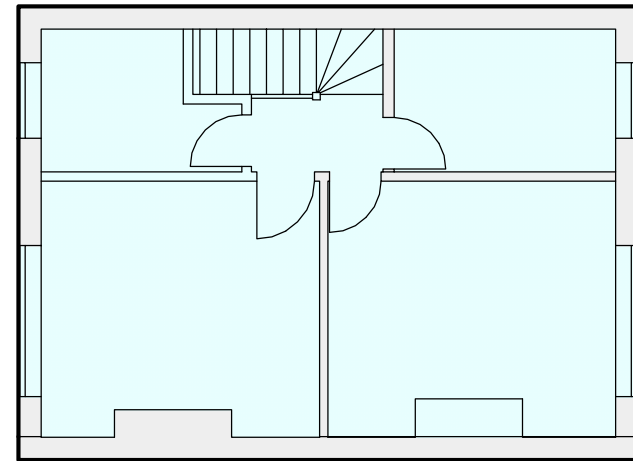


LAYOUT FLOOR PLAN (1/F)
PROPOSED & EXISTING
1:100 IN A3

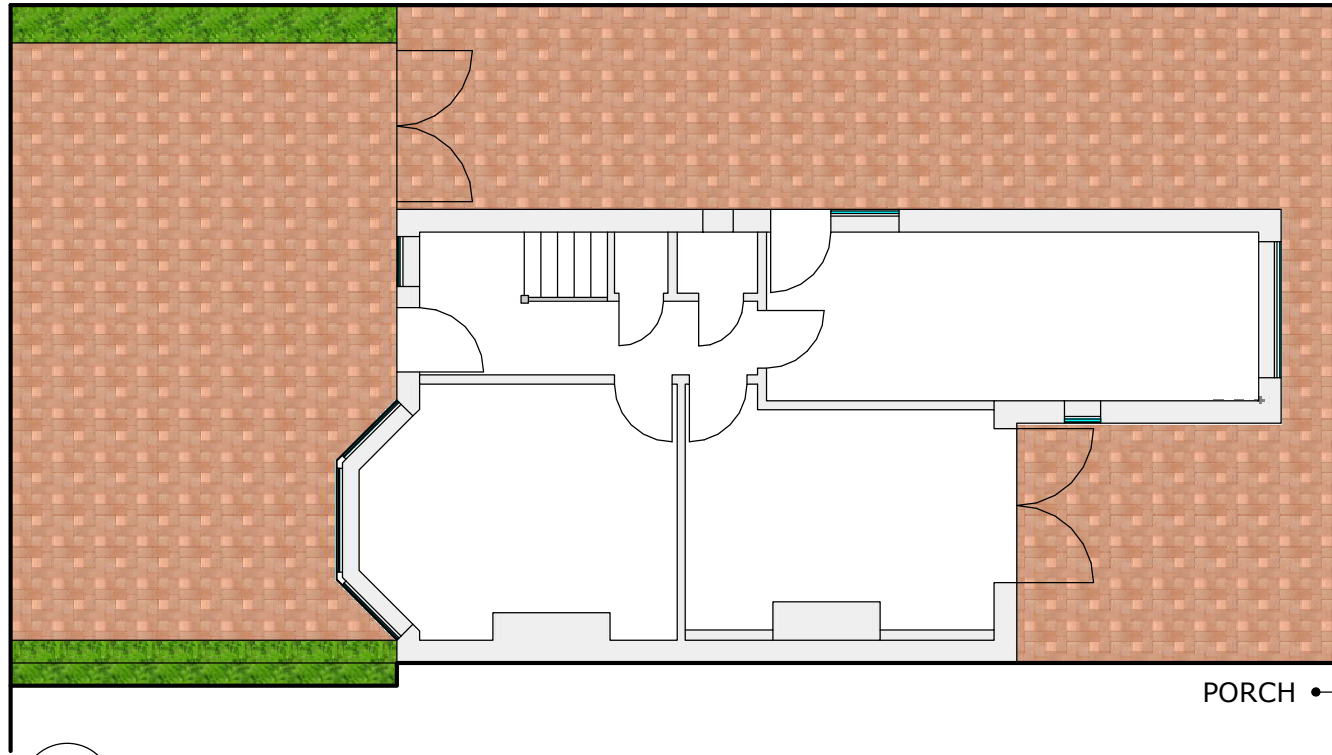


LAYOUT FLOOR PLAN (G/F)
EXISTING
1:100 IN A3

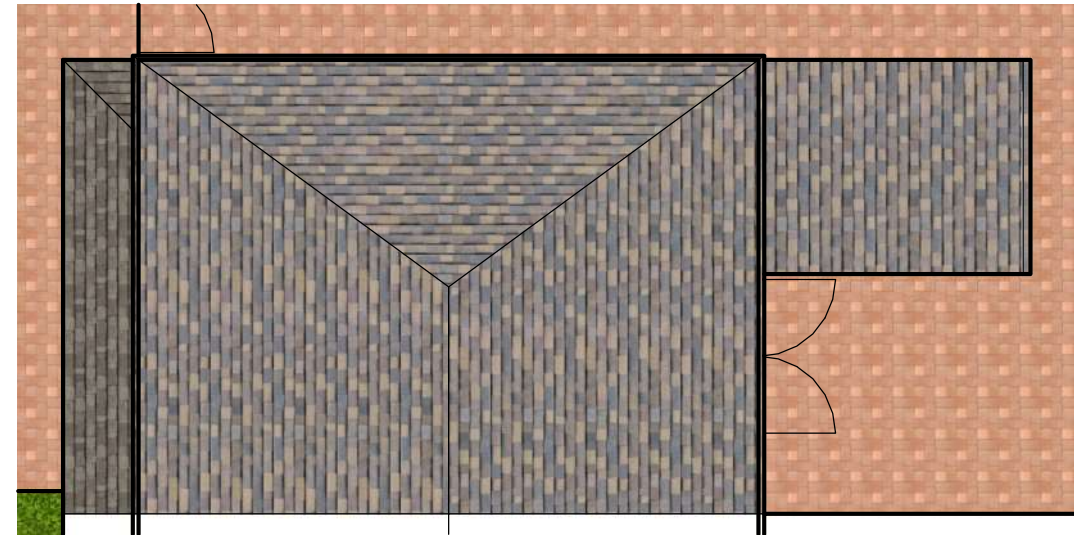

ROOF PLAN
EXISTING
1:100 IN A3

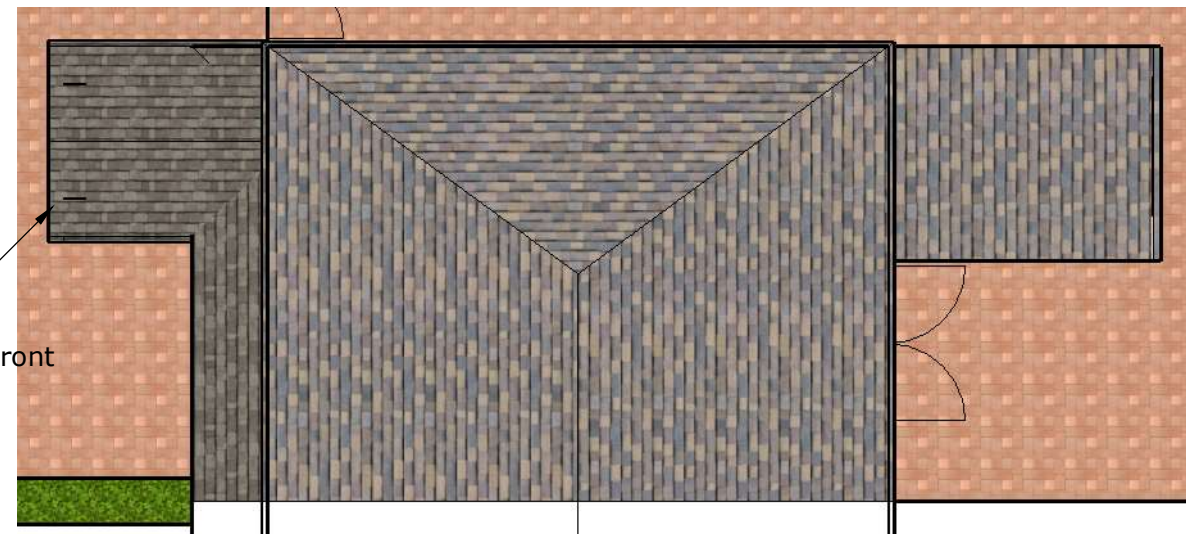

ROOF PLAN
PROPOSED
1:100 IN A3

 

SCALE BAR 1:100

Garywong Workshop Limited

Note :

Legend :

Remark :

- 1.) NO unauthorized copying / reproduction permitted without expressed written permission.
- 2.) The contractor shall check all dimensions and level on site before commencement of work.
- 3.) No dimension to be scaled off this drawing.

Project :
173 Manley Road Chorlton
Manchester M21 0GY

Title :
LAYOUT FLOOR PLAN

Design : Gary
Drawn : gw Check By : -
Scale : As Shown

rev	date	description
15	-	-
14	-	-
13	-	-
12	-	-
11	-	-
10	-	-
09	-	-
08	-	-
07	-	-
06	-	-
05	-	-
04	-	-
03	-	-
02	-	-
01	-	-

Revision / Version

Dwg No. : M21-PL-01

Job No. : 241210

GW GARYWONG WORKSHOP LIMITED
GARYWONG WORKSHOP LIMITED
173 Manley Road Chorlton
Manchester M21 0GY
Tel: 0161 275 1111
Fax: 0161 275 1112
Email: garywong@garywong.co.uk
Website: www.garywong.co.uk