

© COPYRIGHT
The copyright in this drawing is vested in Sheppard Robson and no license or assignment of any kind has been, or is, granted to any third party whether by provision of copies or originals or otherwise unless agreed in writing.

DO NOT SCALE FROM THIS DRAWING
The contractor shall check and verify all dimensions on site and report any discrepancies in writing to Sheppard Robson before proceeding work

FOR ELECTRONIC DATA ISSUE
Electronic Data / drawings are issued as "read only" and should not be interrogated for measurement. All dimensions and levels should read, only from those values stated in text on the drawing.

KEY

1.

Red Coloured Brick - Stretcher Bond - H42/474
2.

Red Coloured Brick - Soldier Course - H42/474
3.

Buff Coloured Brick - Stretcher Bond - H42/475
4.

Buff Coloured Brick - Soldier Course - H42/475
5.

Anodized Aluminium Window System: ANO545 (KR), ANO549 (UB)
Anodized Aluminium Window frame - L10/342, L10/343 & L10/437
6.

Anodized Aluminium Window System:
Anodized Aluminium Window Frame and Glass Panel - L10/341, L10/344, L10/345, L10/346 & L10/348
7.

Bronze Coloured Anodized Aluminium Decorative Perforated Panel - L10/671
8.

Bronze Aluminium Louvres (at high level) - L10/651
9.

Curtain Wall: Bronze Coloured Anodized Aluminium Frame and Glass Panel - H11/111 - H11/116
10.

Curtain Wall: Bronze Coloured Anodized Aluminium Frame and Back Painted Glass Insulated Panel - H11/129
11.

Bronze Coloured Aluminium Insulated Panel - H11/140
12.

Metal Rail Balustrade - H11/131 & H11/132
13.

Aluminium Loured Door - H11/138
14.


Bronze Aluminium Cladding (at high level) - H31/124
15.

Dry/ Wet Riser Inlet - P20/171 & P20/172


Refer to External Finishes schedule for element colour references and locations

Indicates back painted glass

REV.	DATE	AMENDMENT
P01	06/06/2023	Issued for 'Planning'
P02	10/11/2023	PBSA block updated to MCC comments. Proportion of metal cladding reduced and repalced with brickwork
P03	08/11/2024	NMA updates as discussed with MCC
P04	26/11/2024	Final issue NMA updates as discussed with MCC
P05	21/03/2025	NMA updates as discussed with MCC

 

KEYPLAN

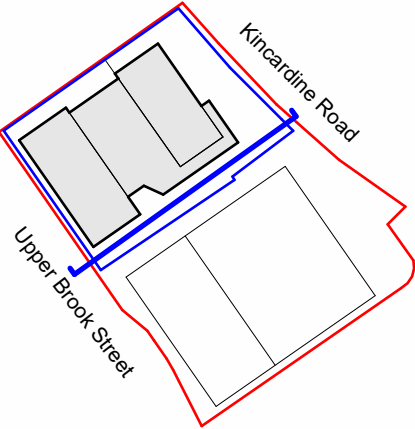

CLIENT

McLAREN

PROPERTY

SHEPPARD
ROBSON

77 Parkway Camden Town London NW1 7PU
T: +44 (0)20 7504 1700 E: enquiries@sheppardrobson.co.uk

PROJECT
Upper Brook Street PBSA - McLaren


SCALE@A1	DATE	ORIGINATOR	CHECKED	AUTHORISED
As indicated	21/03/2025	LG	MT	RG

DESCRIPTION
Site Elevation Proposed - Thorburn Walk: South East

STAGE

Stage 4

STATUS	PURPOSE FOR ISSUE	SR NO.
S2	Planning	6601
DRAWING NO.		REV.
UBS-SRA-ZZ-EE-DR-A-02-310		P05

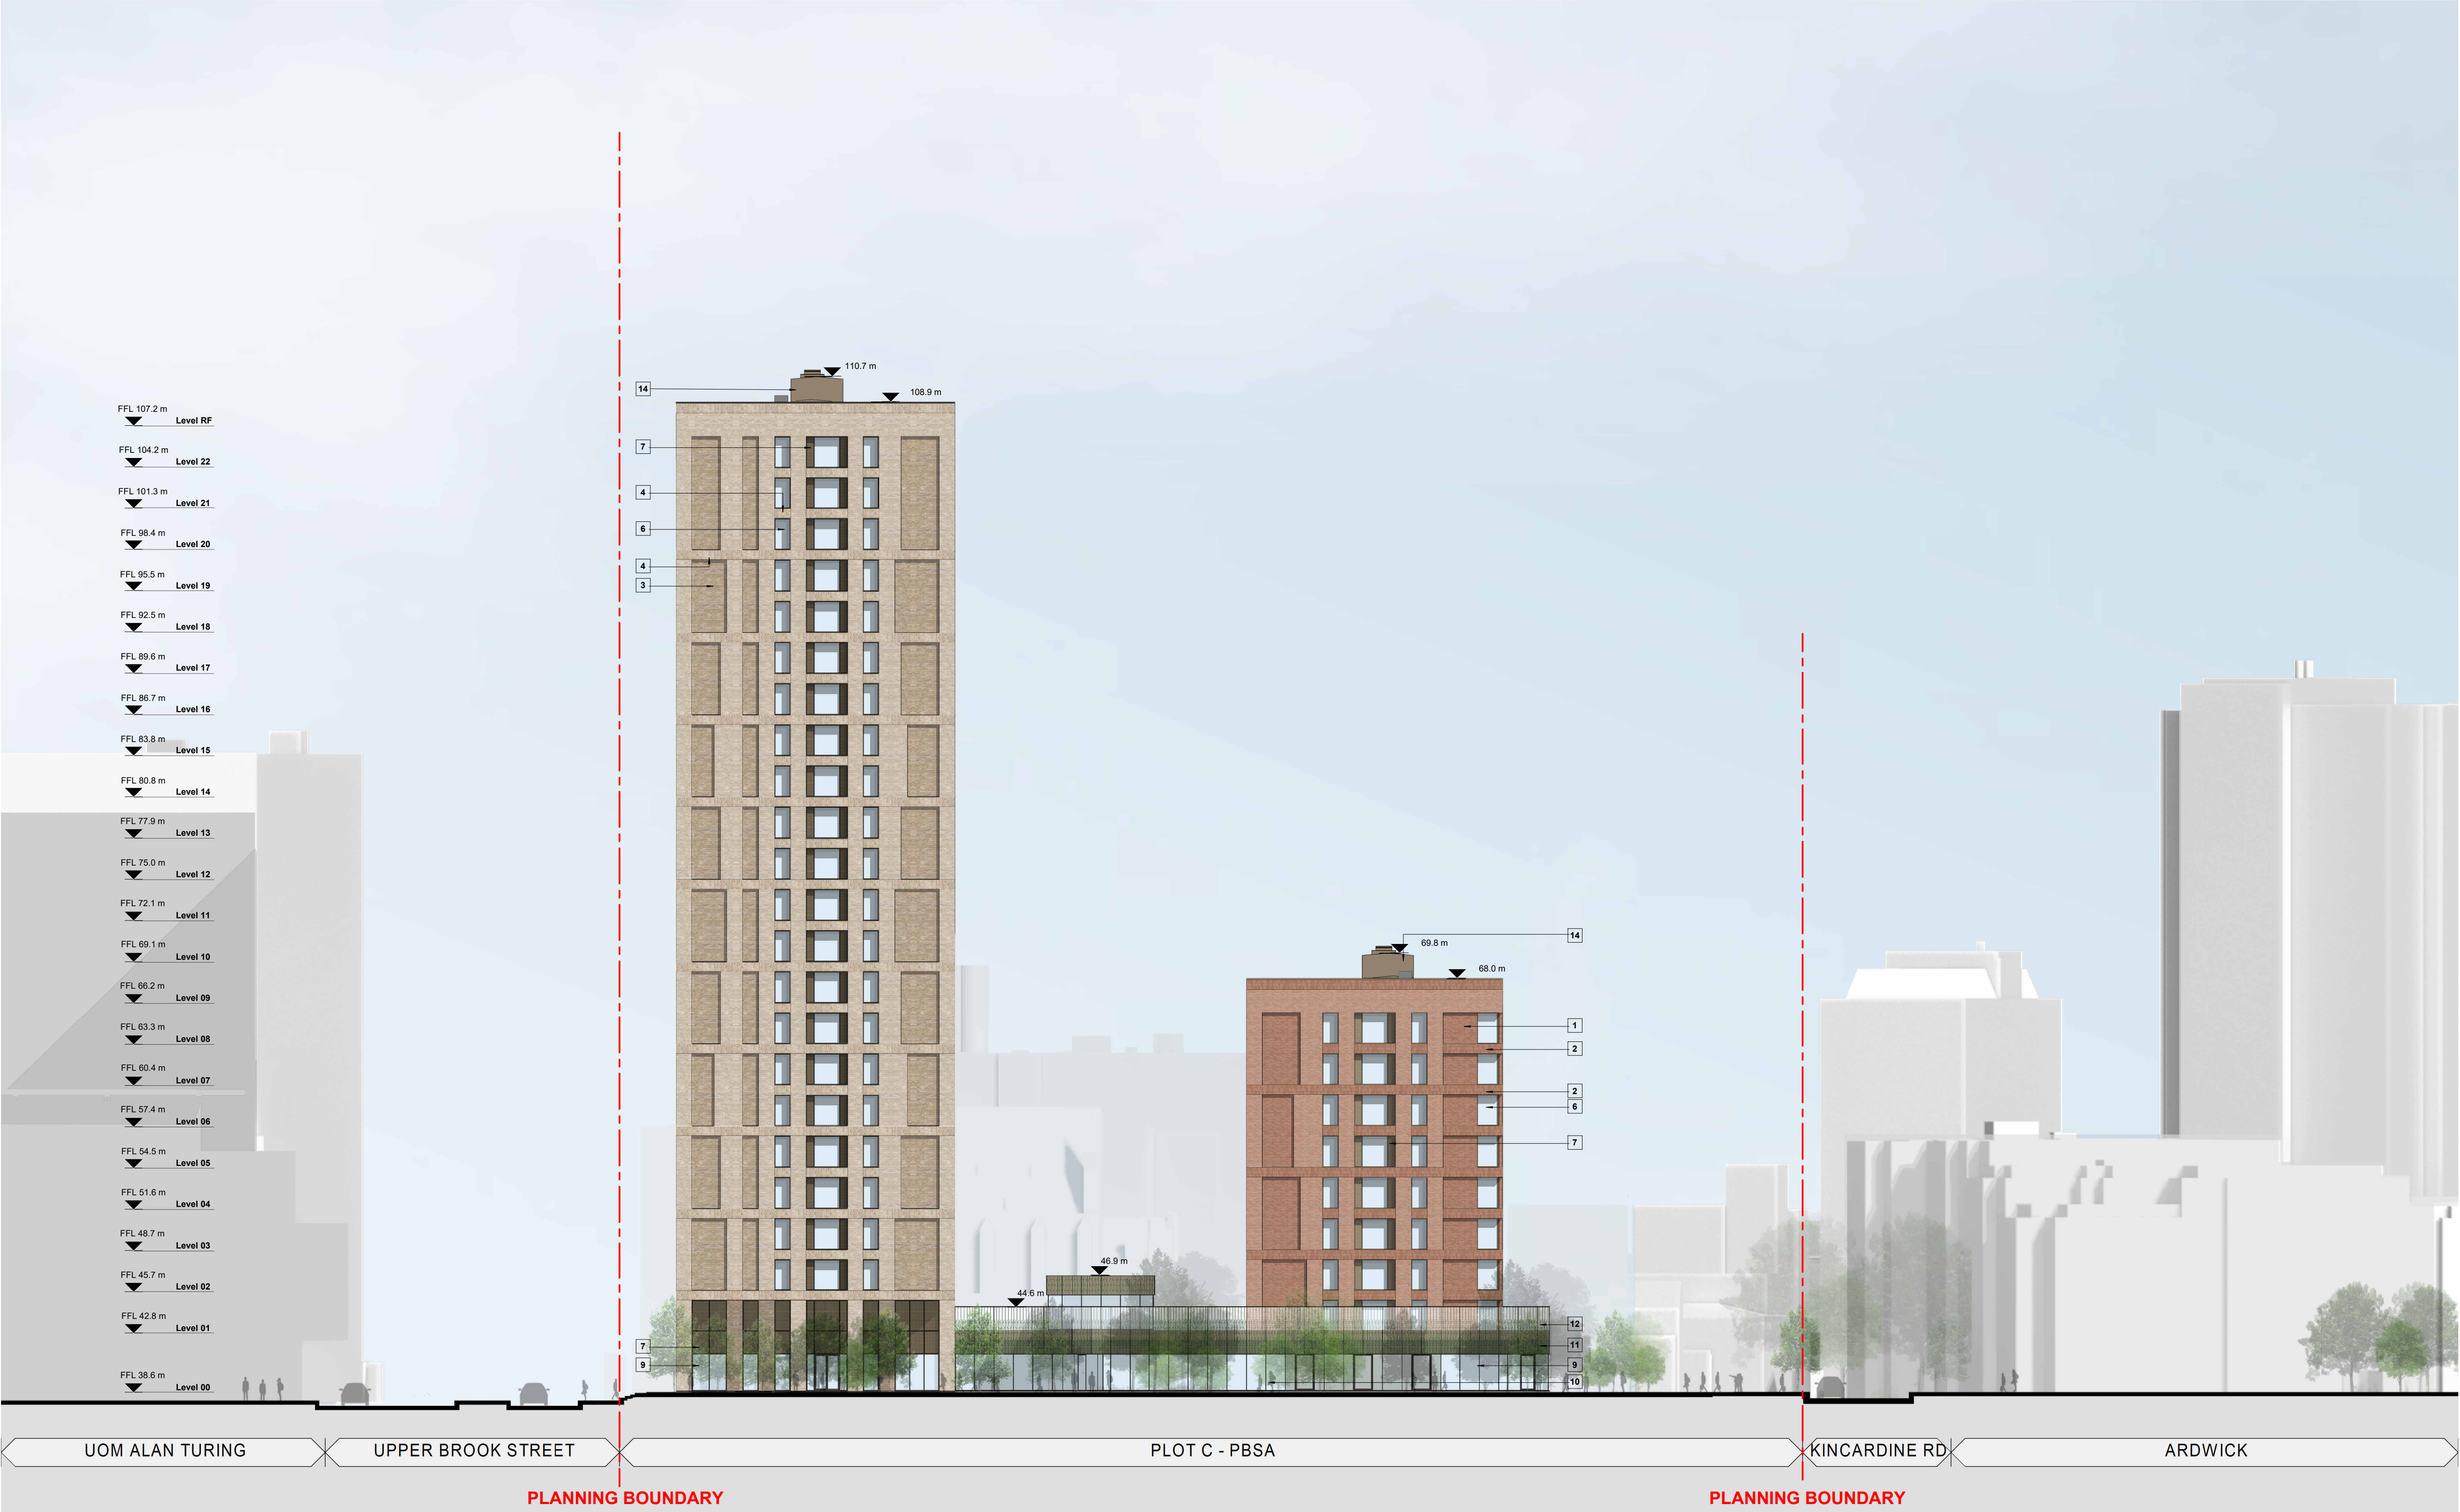

East Elevation
1 : 250