


PROJECT
Market Street
SITE ADDRESS
82-84 Market Street
Manchester
M1 1PD


DRAWING
Proposed Front Elevation
PROJECT NO.
08823
DWG NO.
P-0210
REV NO.
-
SCALE @ A3
1:100
DRAWN BY
HON
CHECKED BY
AW

P L A N N I N G

REV	DESCRIPTION	INTL	CHK	DATE
-	First issue	HON	AW	22.01.25

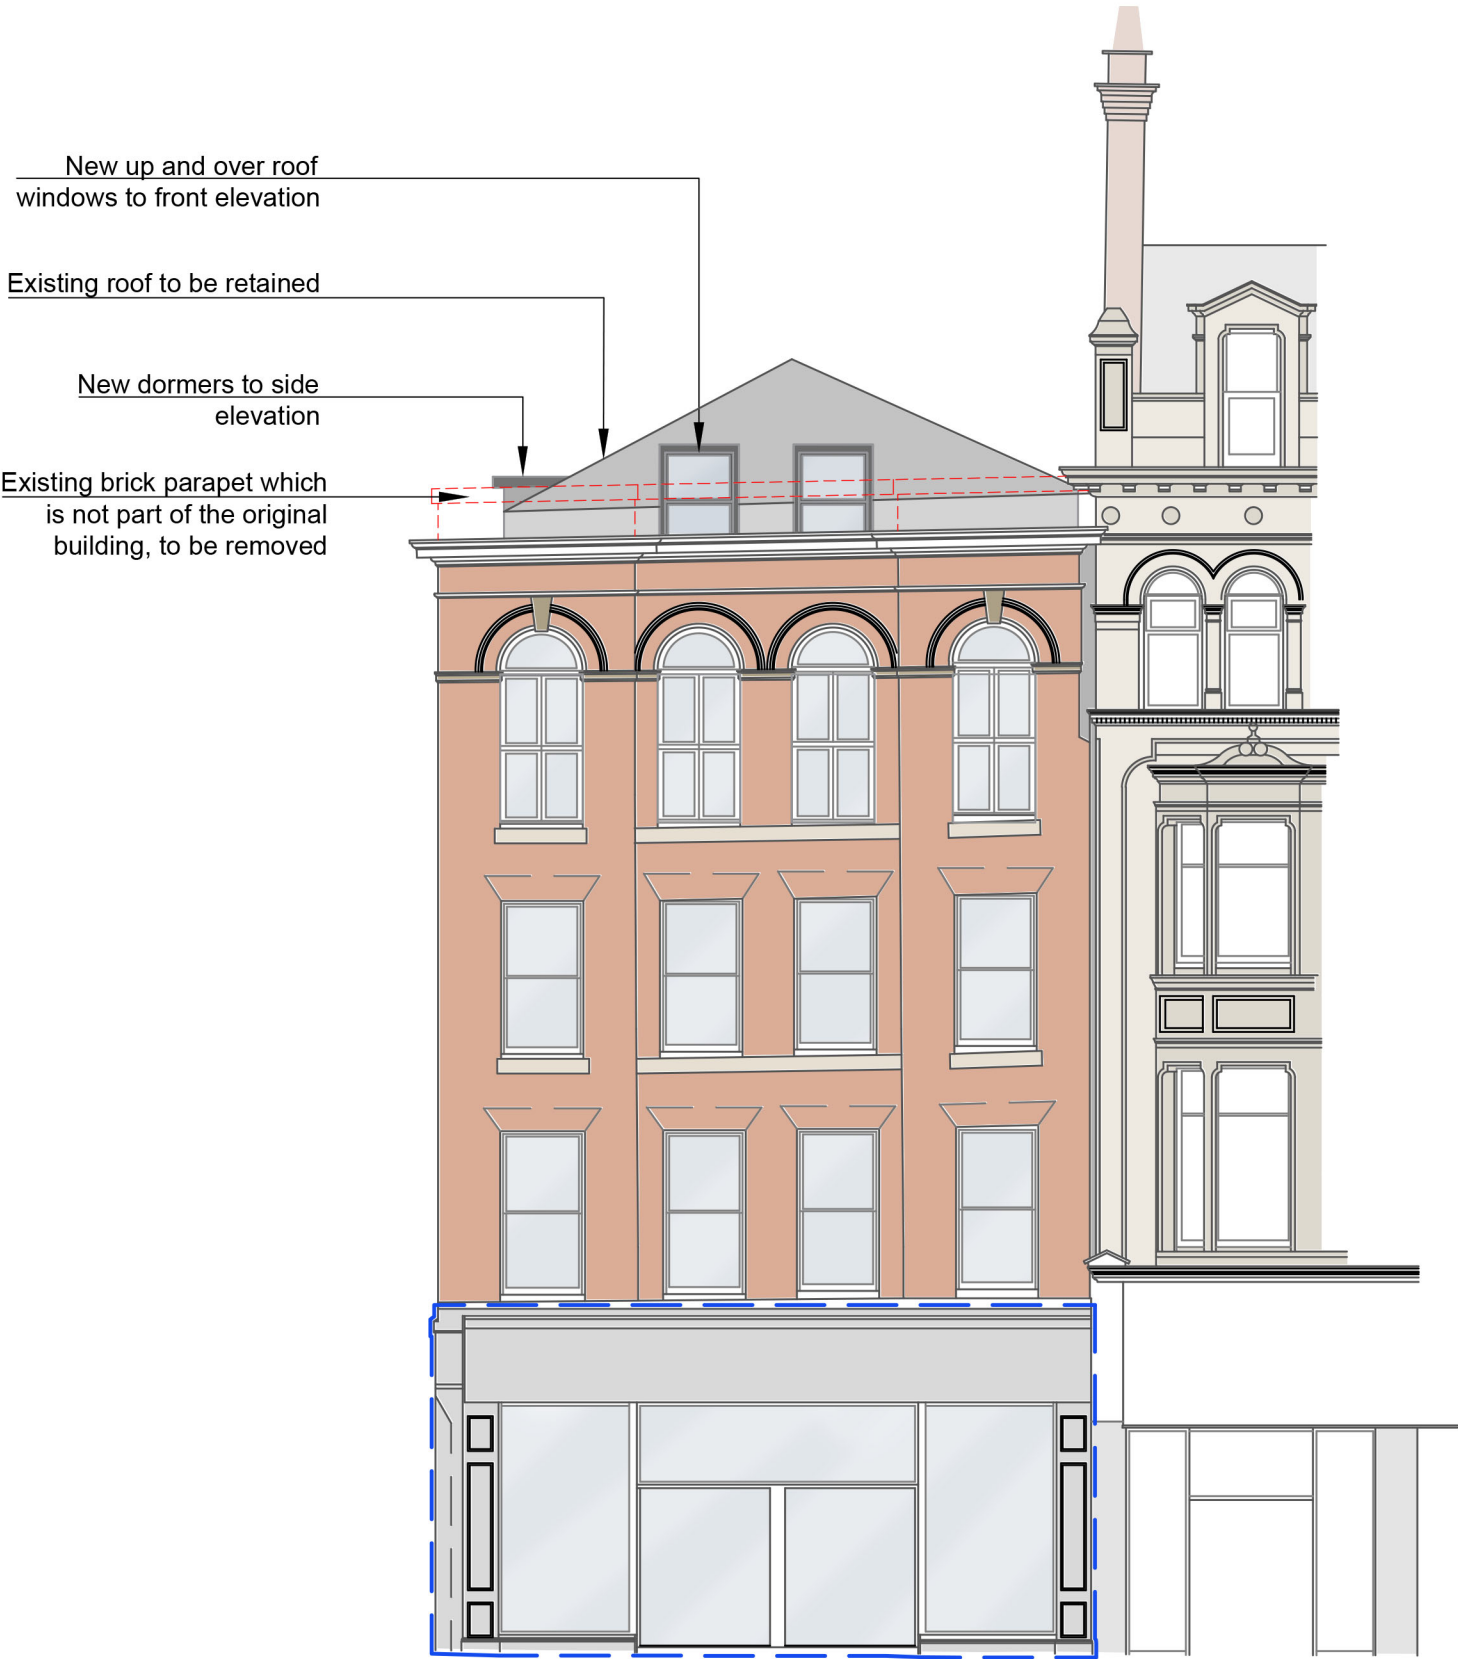


Elevation A

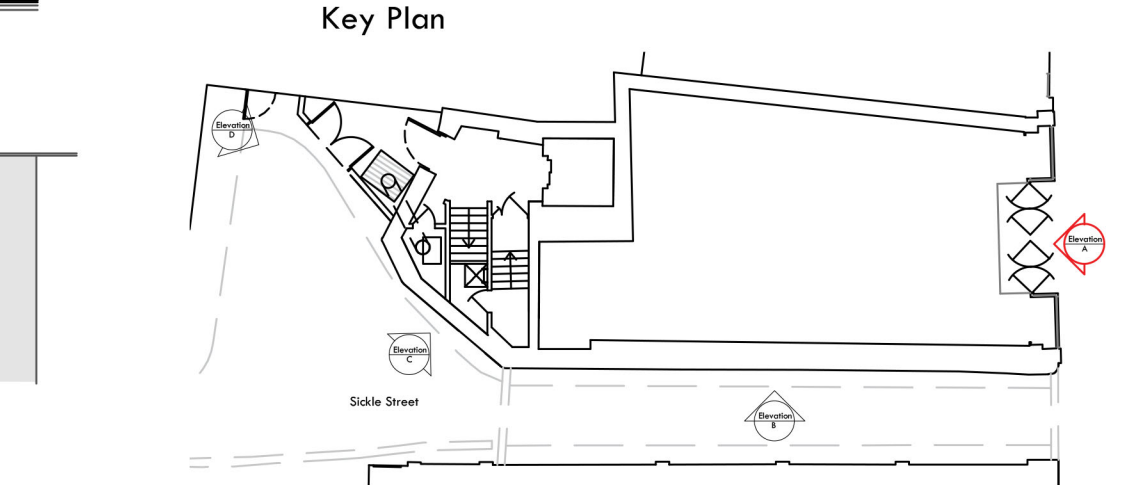

Key Plan

- Key:
- Outside of project remit
 - To be demolished

 

nc architecture
The Island, St. Ann's Parade,
Wilmslow, Cheshire SK9 1HG

T: 01625 536 767
E: info@ncarchitecture.com
W: www.ncarchitecture.com

RIBA
Chartered Practice
Architects
Registration
Board