


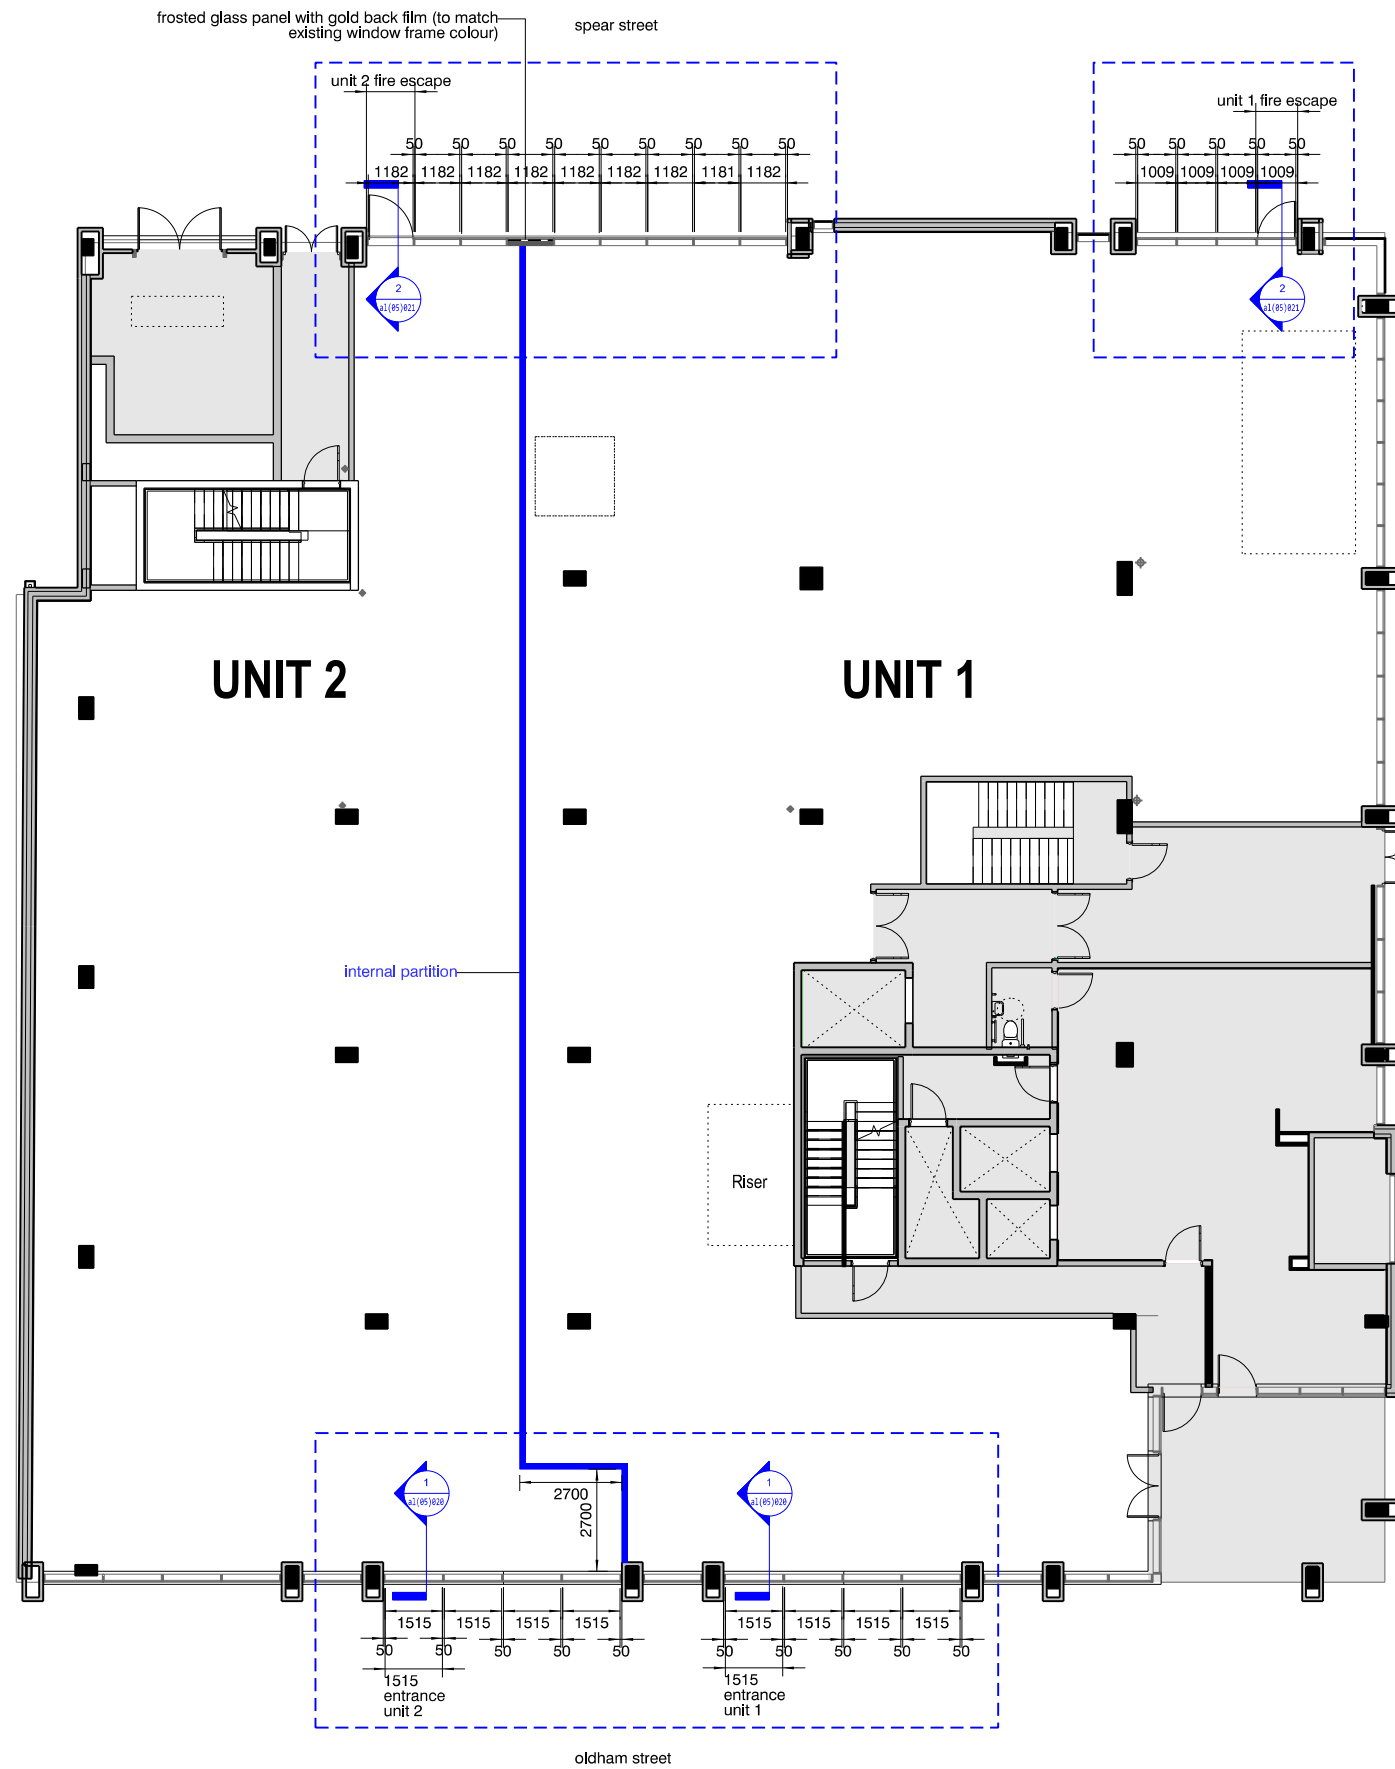

revision:	date:	note:
P01	2025.03.20	planning issue
P02	2025.04.08	section references incorporated



project
Oldham Street, Manchester

job no.
7708

title
proposed ground floor plan

scale
1:200 @ A3

drawing no.
7708-al(05)010

stephenson hamilton risley
STUDIO

3 riverside mews
4 commercial street
manchester, M15 4RQ
www.shr.studio
email@shr.studio
0161 832 0244