


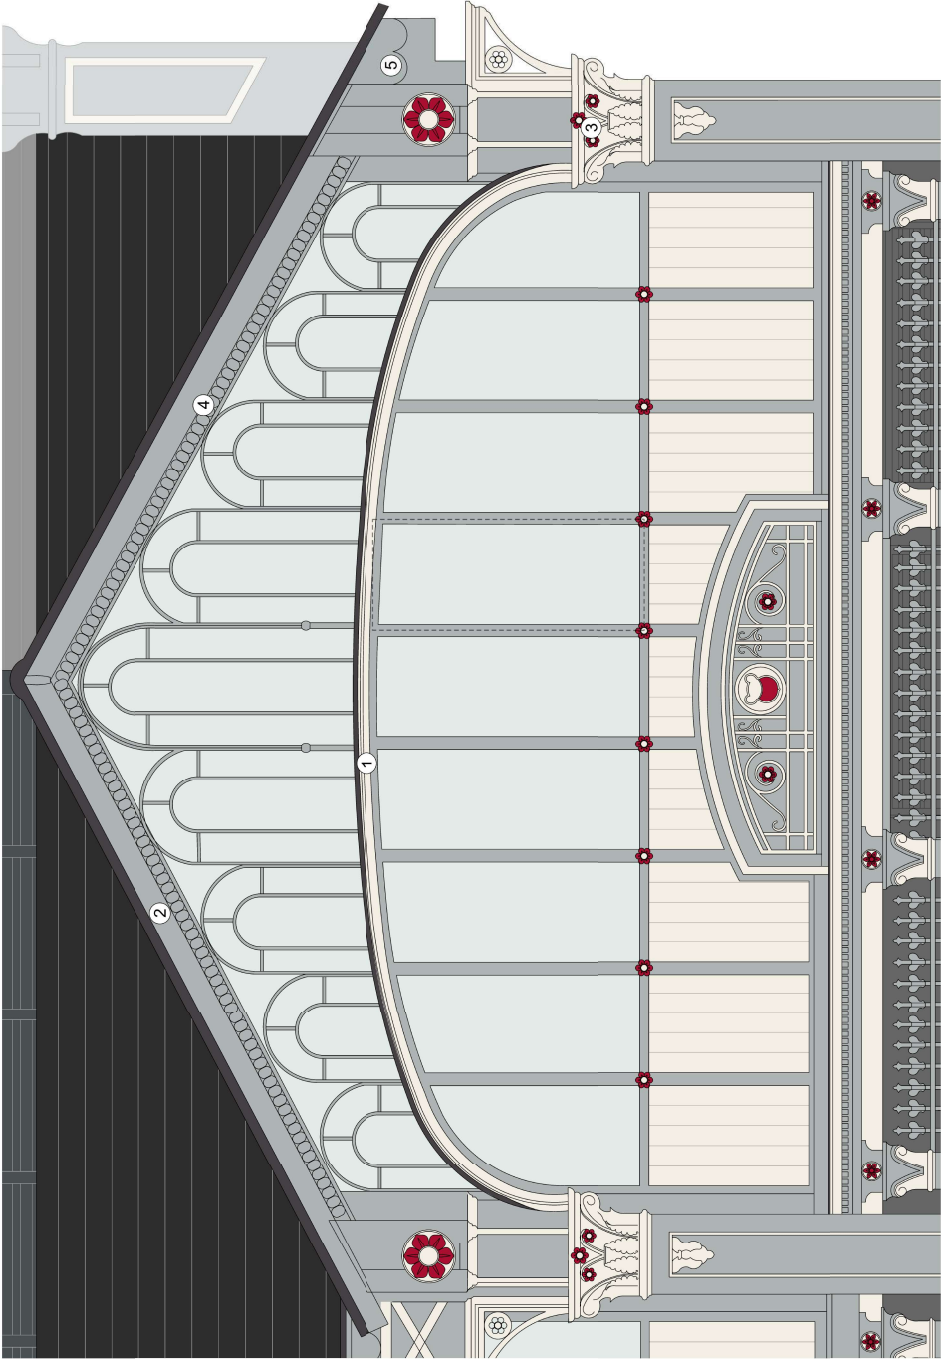

Type D - South Elevation



Key:

- 1 Restoration white colour match: Dulux Metal Shield (Metal); Weather Shield (Timber), Colour Code: 53Y77064; Sain
- 2 Aram colour match: Dulux Metal Shield (Metal); Weather Shield (Timber) Colour Code: 50BG41044; Sain
- 3 Red patina: Barn and colour match: Dulux Metal Shield (Metal); Colour Code: 30YR02754; Sain
- 4 Underside of the overhang: Dulux Metal Shield (Metal); Weather Shield (Timber), Colour Code: 50BG41044; Sain
- 5 Decorative fascia on the corners to be restored and replaced where damaged; missing elements on East and West end of the facade


Notes:

Areas to be repaired work to be inspected for rot and damage and made good as necessary. All repairs to match exactly.

All timber to be sanded and primed in line with paint manufacturers recommendation and specifications.

Paint to be supplied by Browns & Co and to be finished all in accordance with their specification and recommendation.

Colour as annotations.

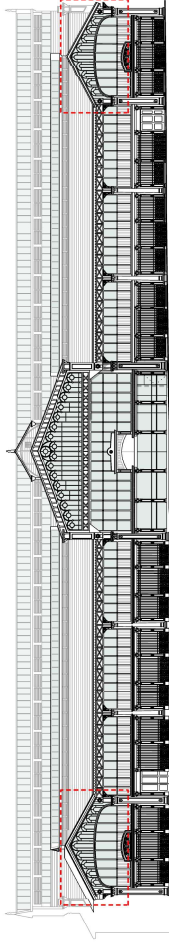

South Elevation

Scale 1:250

Rev.	Date	Description	By:
P01	01/09/23	Final Issue	ko
P02	15/09/23	colour ref revised	ws
P03	25/03/24	specs updated	ws

Notes:

Do not scale from this drawing.


All dimensions are in millimetres unless otherwise noted.

All dimensions to be checked on site before proceeding.

All dimensions and discrepancies to be reported in writing to Project 3 Architects Ltd.

Areas indicated on this drawing are approximate and not to be used for construction purposes.

© Project 3 Architects Limited Registered in England & Wales Number 08021795.

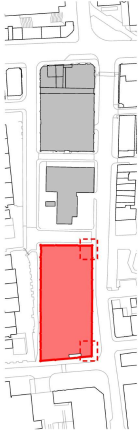

0.4 m 0 0.4 0.8 1.2 m

PROJECT 3 architects

Project: Lower Campfield
Liverpool Road, Manchester
Roof Repair Details
Type D

4 back garden street
cheatree
W14 1DY

Status: PLANNING
Drawing Number: 0774-P3A-XX-XX-DR-A-05063
P03

Scale @ ISO A1: 1:20

Revision: 1:20

0161 233 0575
mail@project3architects.com
www.project3architects.com