



NO. 211


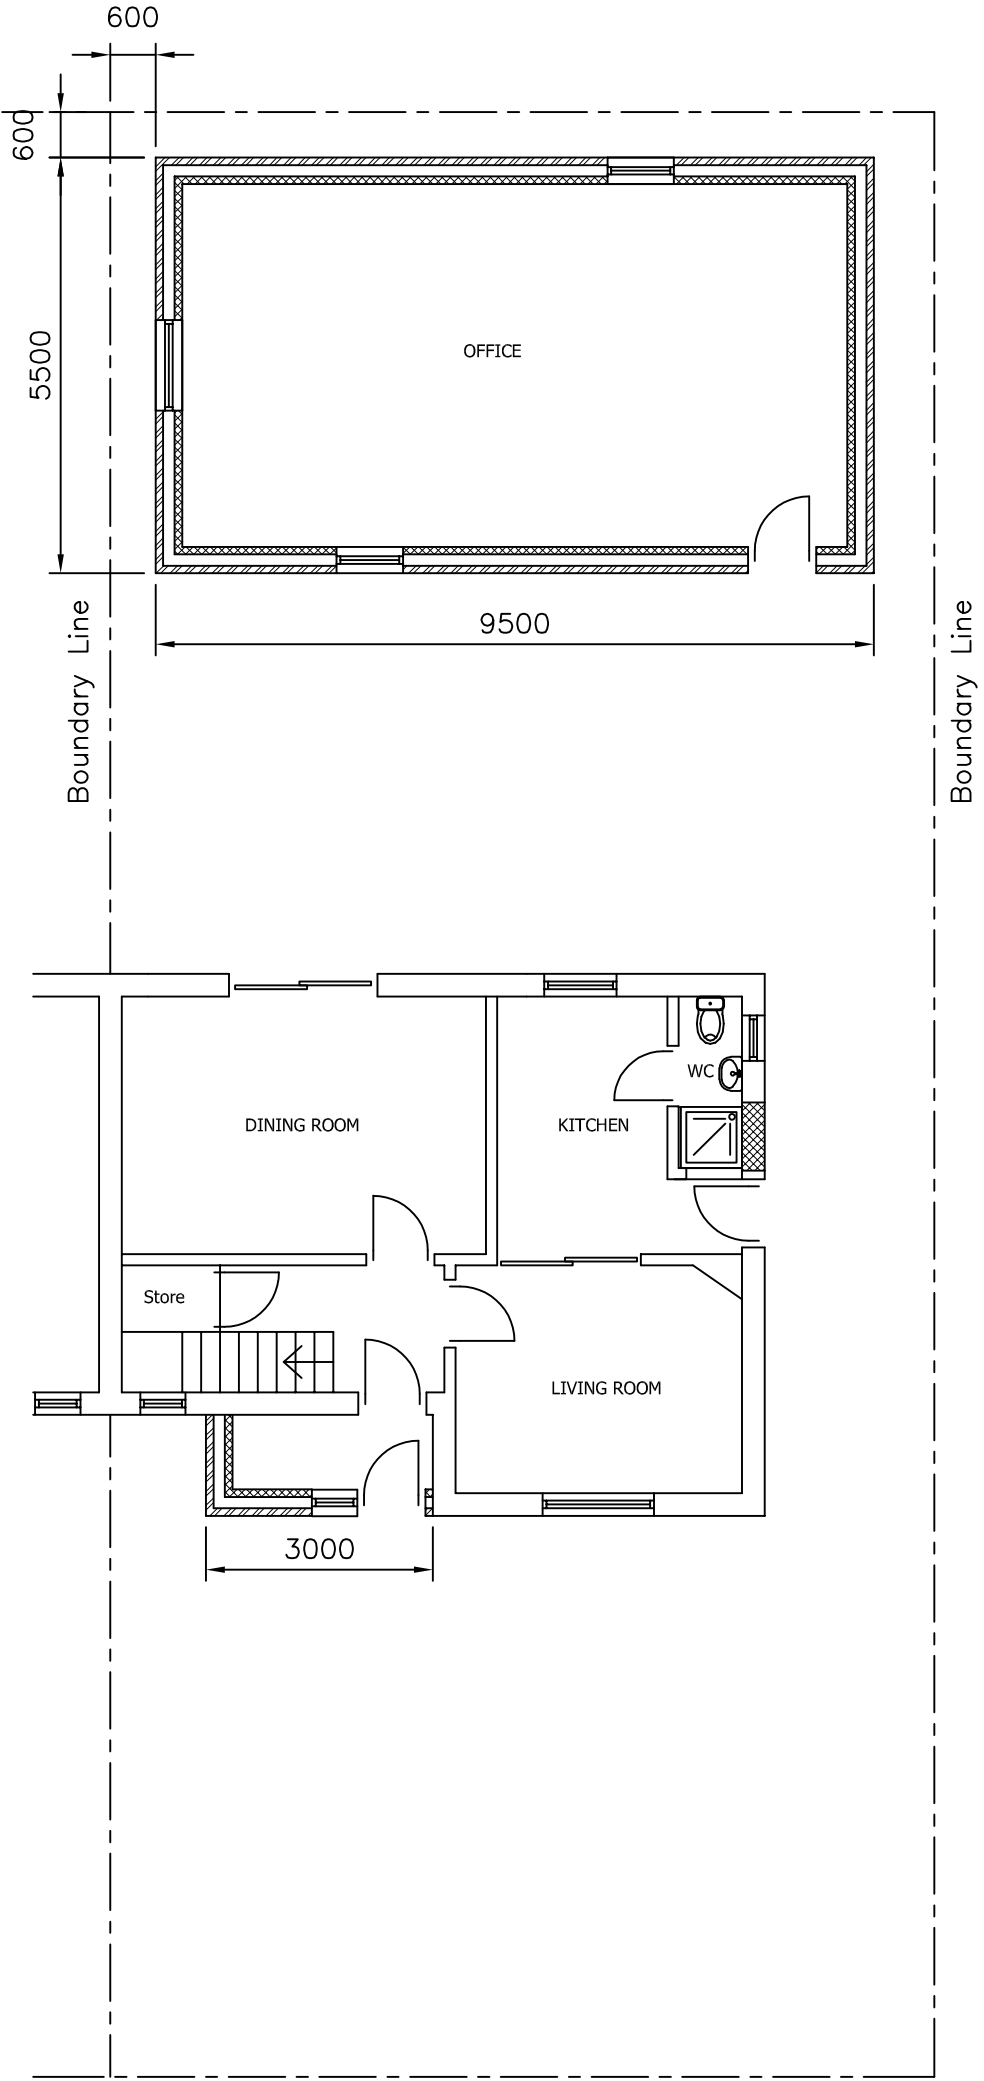


PROPOSED GROUND FLOOR PLAN


NO. 211

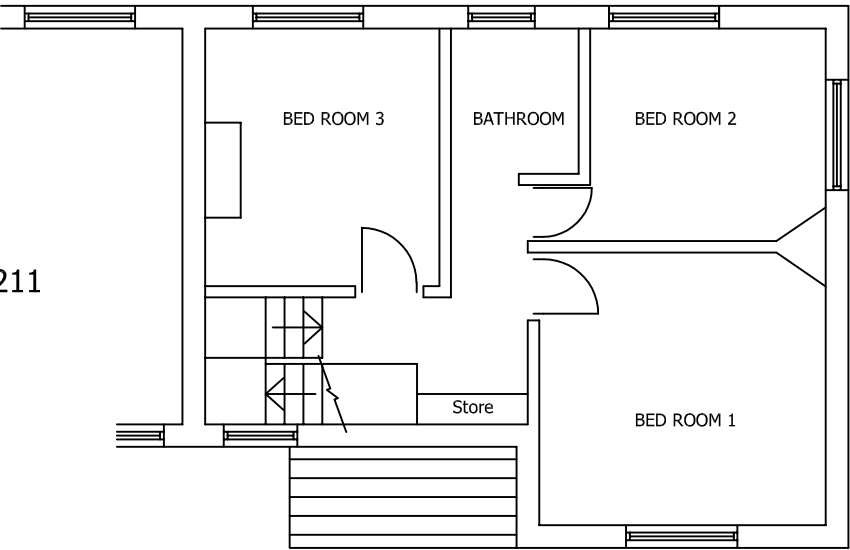

PROPOSED FIRST FLOOR PLAN

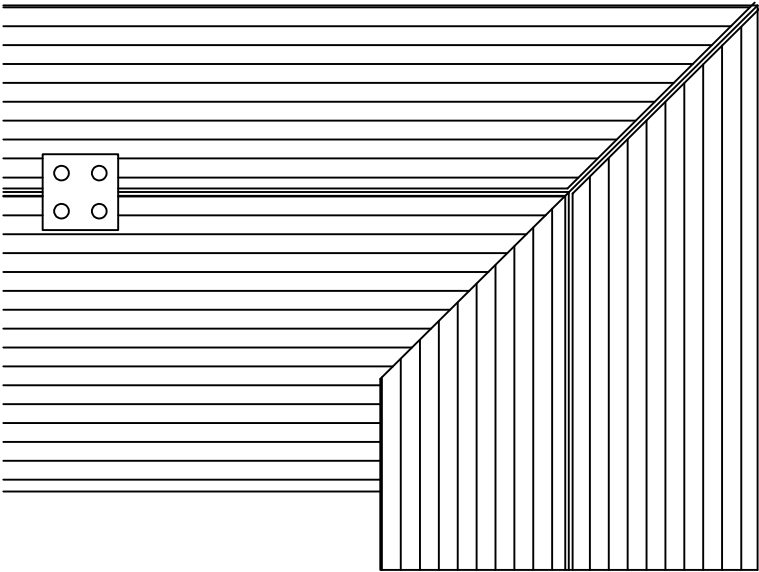 

PROPOSED ROOF

 

TITLE PROPOSED FLOOR LAYOUTS					
PROJECT PROPOSED FRONT EXTENSION AND OUTBUILDING TO THE REAR EXTENSION AT 213 WILBRAHAM ROAD MANCHESTER					
PLOT SCALE 1:1	SCALE 1:100	DRN F.A.	DATE 01/25	DRAWING No. 03	REV B