



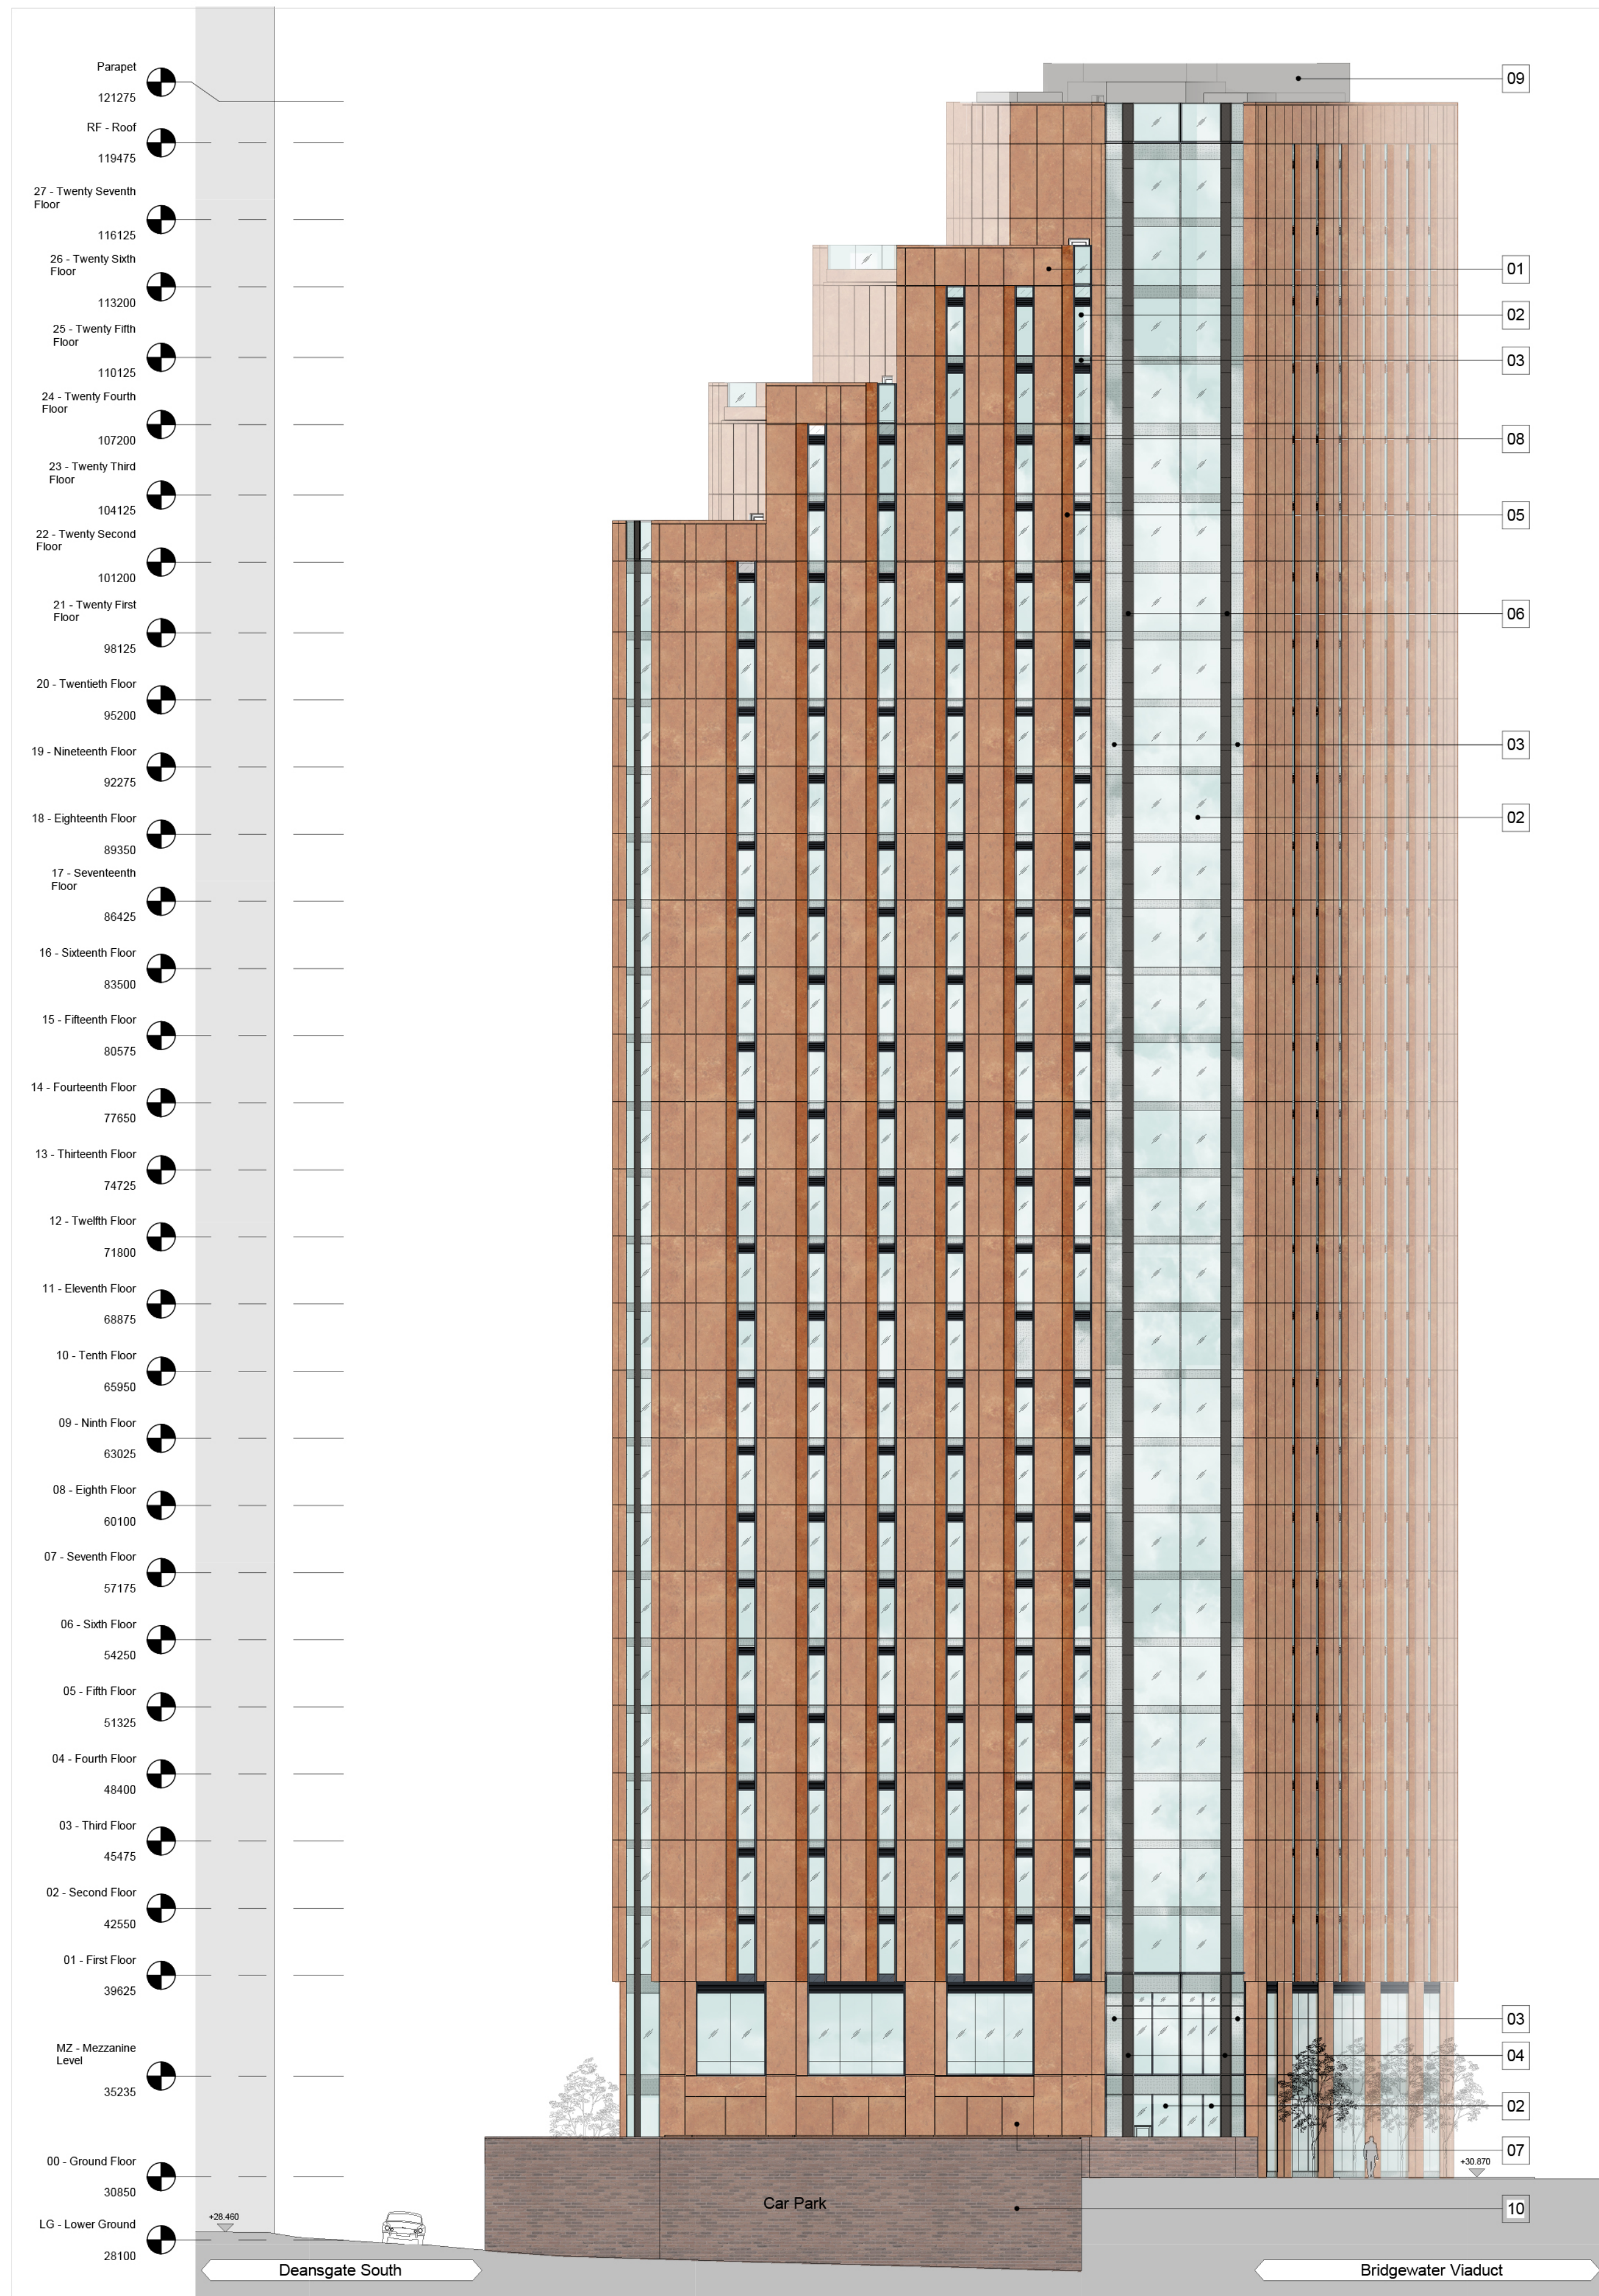

01 East Elevation
1 : 200

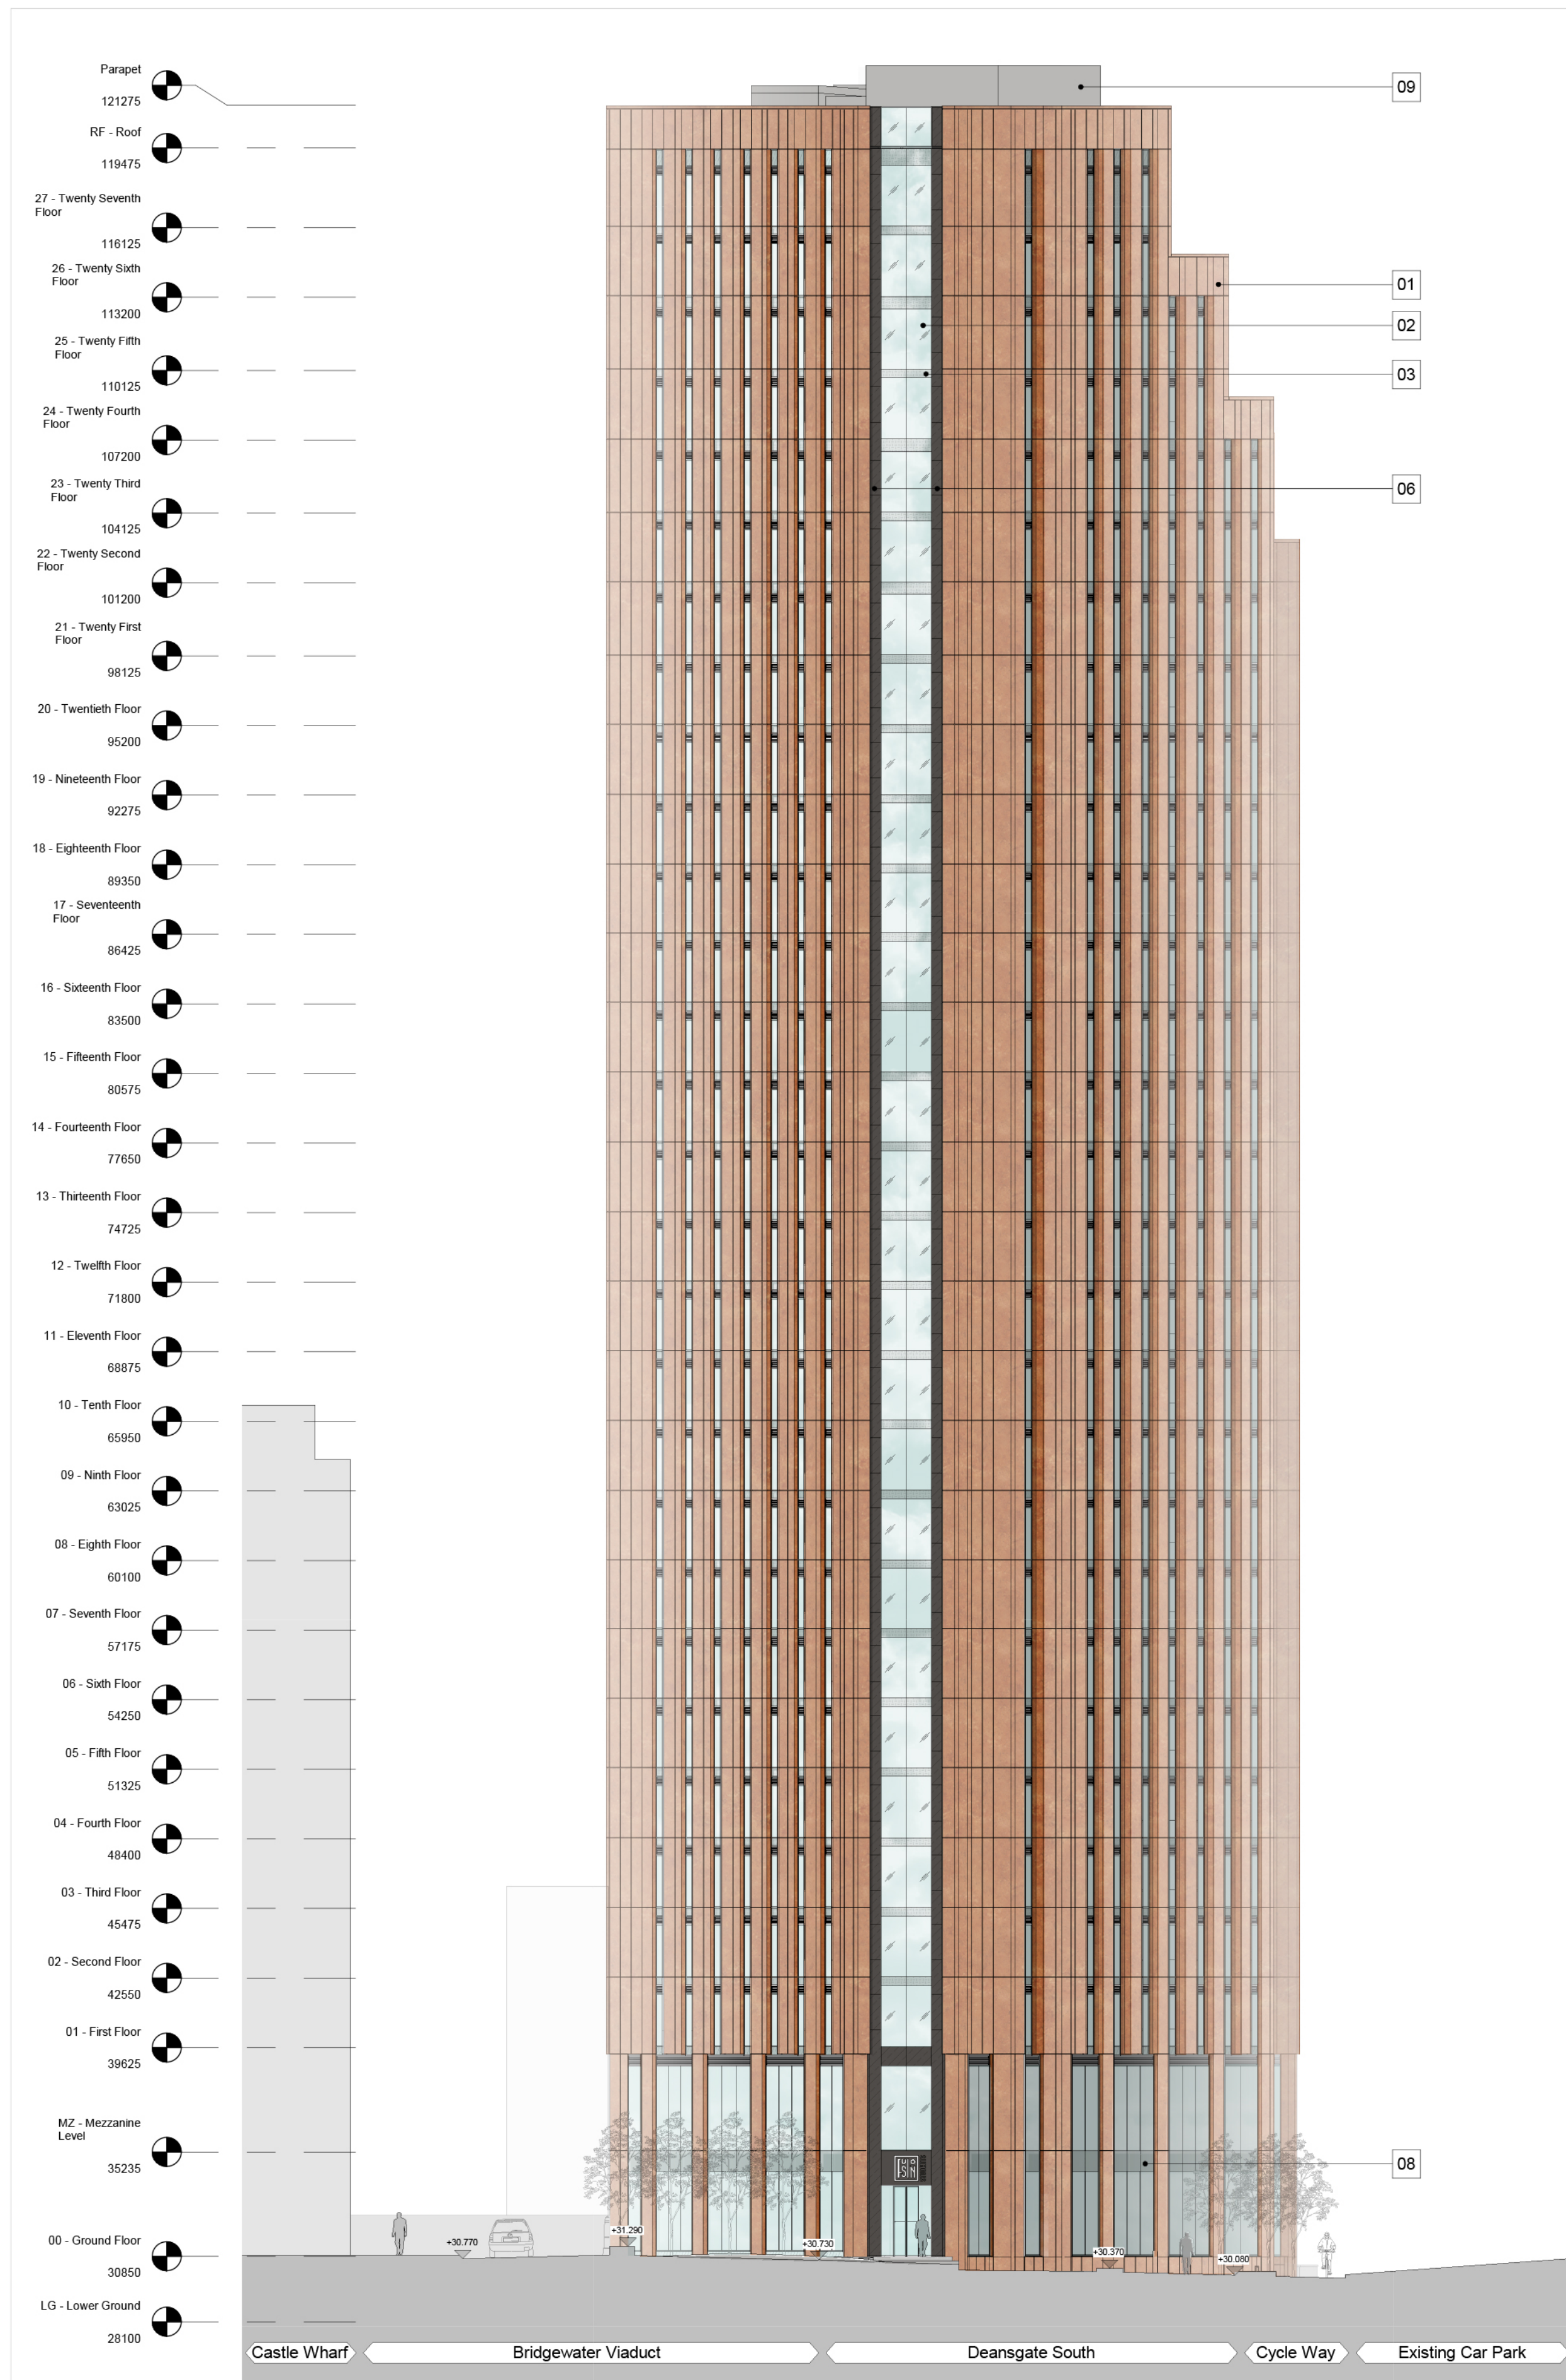

02 West Elevation
1 : 200

Scale 1:200




A horizontal scale bar with a dashed line segment on the left and a solid line segment on the right. The dashed segment is labeled '10m' at its left end and '0m' at its right end. The solid segment is labeled '10m' at its right end.

The copyright of this drawing is vested with Corstorphine + Wright Ltd and must not be copied or reproduced without the consent of the company.

Figured dimensions only to be taken from this drawing. DO NOT SCALE.

All contractors must visit the site and be responsible for checking all setting out dimensions and notifying the architect of any discrepancies prior to any manufacture or construction work.

NOTES:

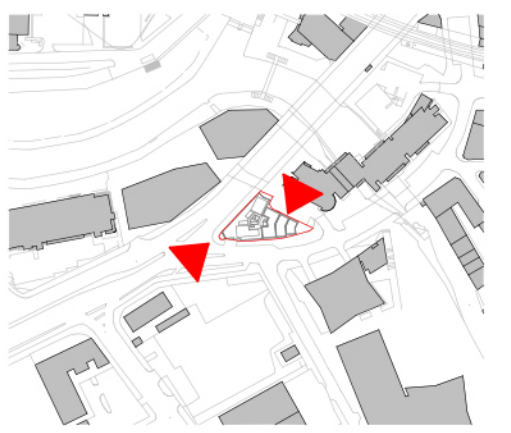

Key Plan
1 : 2000

KEY

- | | |
|----|---|
| 01 | Cor-ten Steel Cladding Panels |
| 02 | PPC Aluminium Curtain Walling with clear glazed panels
Mullion Colour: Dark Grey |
| 03 | PPC Aluminium Curtain Walling with ceramic backed glass-look spandrel panel.
Mullion Colour: Dark Grey |
| 04 | Perforated PPC Aluminium Panel with clear glazed panel behind
Colour: Dark Grey |
| 05 | Perforated Cor-ten Steel Cladding Panels with inward opening window behind |
| 06 | Perforated anodised aluminium panel with inward opening window behind
Colour: Black |
| 07 | Perforated Cor-ten Steel Cladding Panels with Louvered Panel behind |
| 08 | Perforated PPC Aluminium Panel with louvered vent behind
Colour: Dark Grey |
| 09 | Acoustic Louvre Cladding to Plant Compound |
| 10 | New Retaining Wall with Facing Brickwork to match existing. |

P-03	Anodised panels to gable end glazing identified	27/01/25	ECS	CMc
P-02	Drawings updated to suit comments from the Design and Client Team following the introduction of the new stair	06/04/23	WT	CMc
P-01	Updated for Planning Issue.	17/12/2020	BH	CMc
P-00	Planning Issue.	04/12/2020	BH	CMc
Rev	Description	Date	Dr by	App by

Project Stage	Project Manager	Project Sponsor	Project Team	Project Stakeholders
Initiation	Project Manager	Project Sponsor	Project Team	Project Stakeholders
Planning	Project Manager	Project Sponsor	Project Team	Project Stakeholders
Execution	Project Manager	Project Sponsor	Project Team	Project Stakeholders
Closing	Project Manager	Project Sponsor	Project Team	Project Stakeholders

PLANNING

Client:

Domis Construction

Project:

Deansgate South,
Manchester

Drawing Title:

Proposed - Elevation - East and West

Drawn	Checked	Paper Size	Scale	Date
BH	CMc	A1	As @A1 indicated	03/12/20

Drawing No.	Revision
20269-0351	P-03

Drawing BIM Name:
12345-CW-XX-ZZ-M3-A-XXXX-S1.RVT

CDE Area:	Suitability Code:	BIM Revision: P01.04
-----------	-------------------	-------------------------

CORSTORPHINE
+ WRIGHT
ARCHITECTS

Warwick
London
Birmingham
Manchester
Leeds
Canterbury
Glasgow
Dublin

Brook Hall • Brook Street • Warwick • CV34 4BL
Tel. 01926 658 444 www.corstorphine-wright.com