
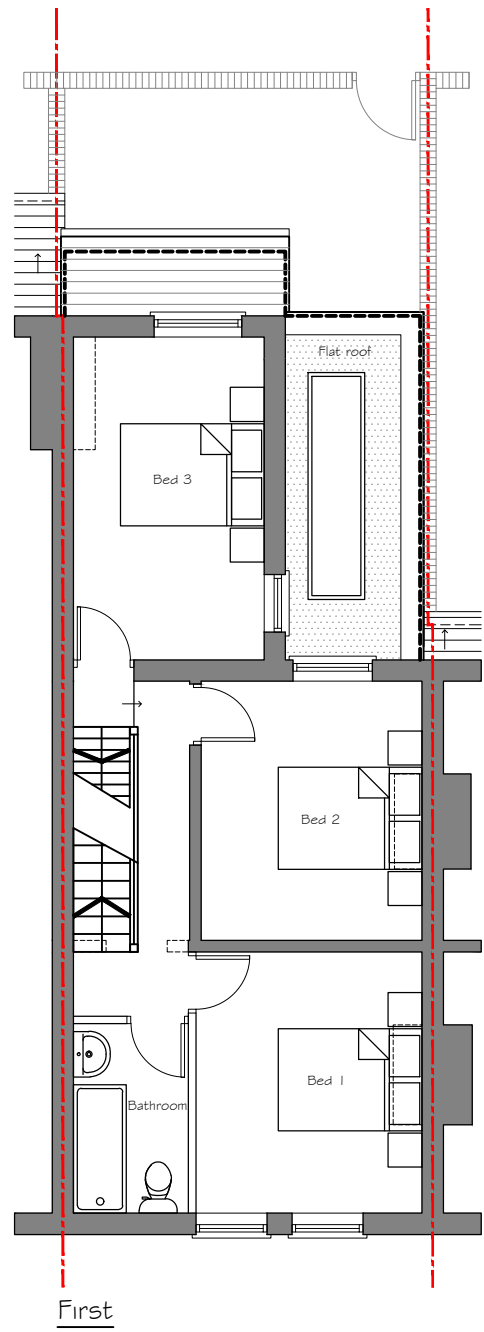


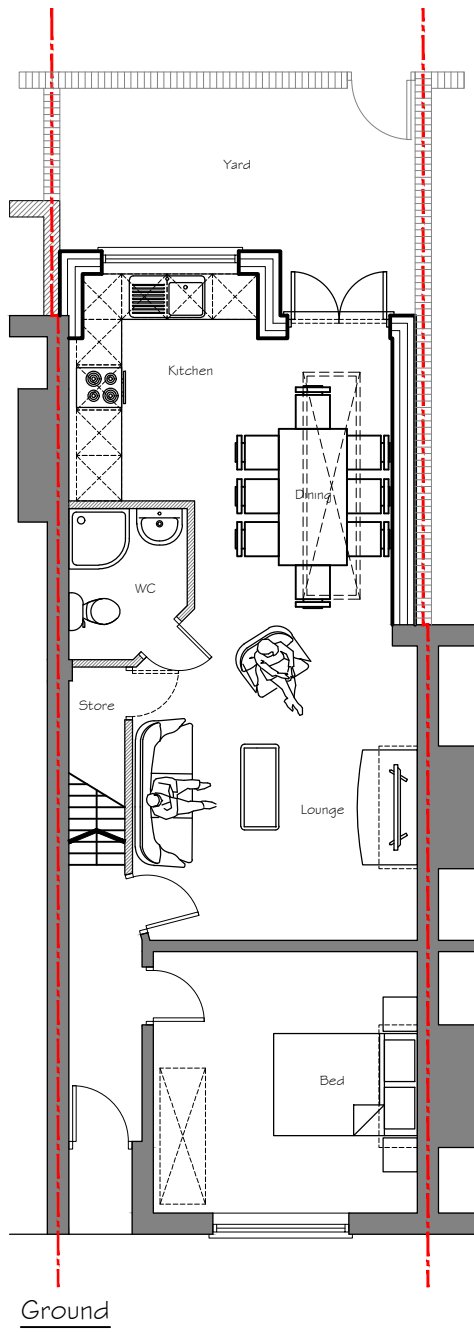

Revision	Description	Inst.	Date
PLANNING			
		Project: 7 Barkfield Avenue, near single storey extension and dormer extension	
47A Park Lane Poynton Stockport Cheshire SK12 1BD Tel: 01625 403 514 Fax: 01625 403 514 Email: info@pzyarchitects.co.uk		Client: 	
Drawing No: NN275-PL-203		Drawing Title: PROPOSED GROUND AND FIRST FLOOR PLAN	
Drawn By: D.J.J.	Checked: J.Albutt	Scale: 1:100@A4	Date: 02.09.2024