


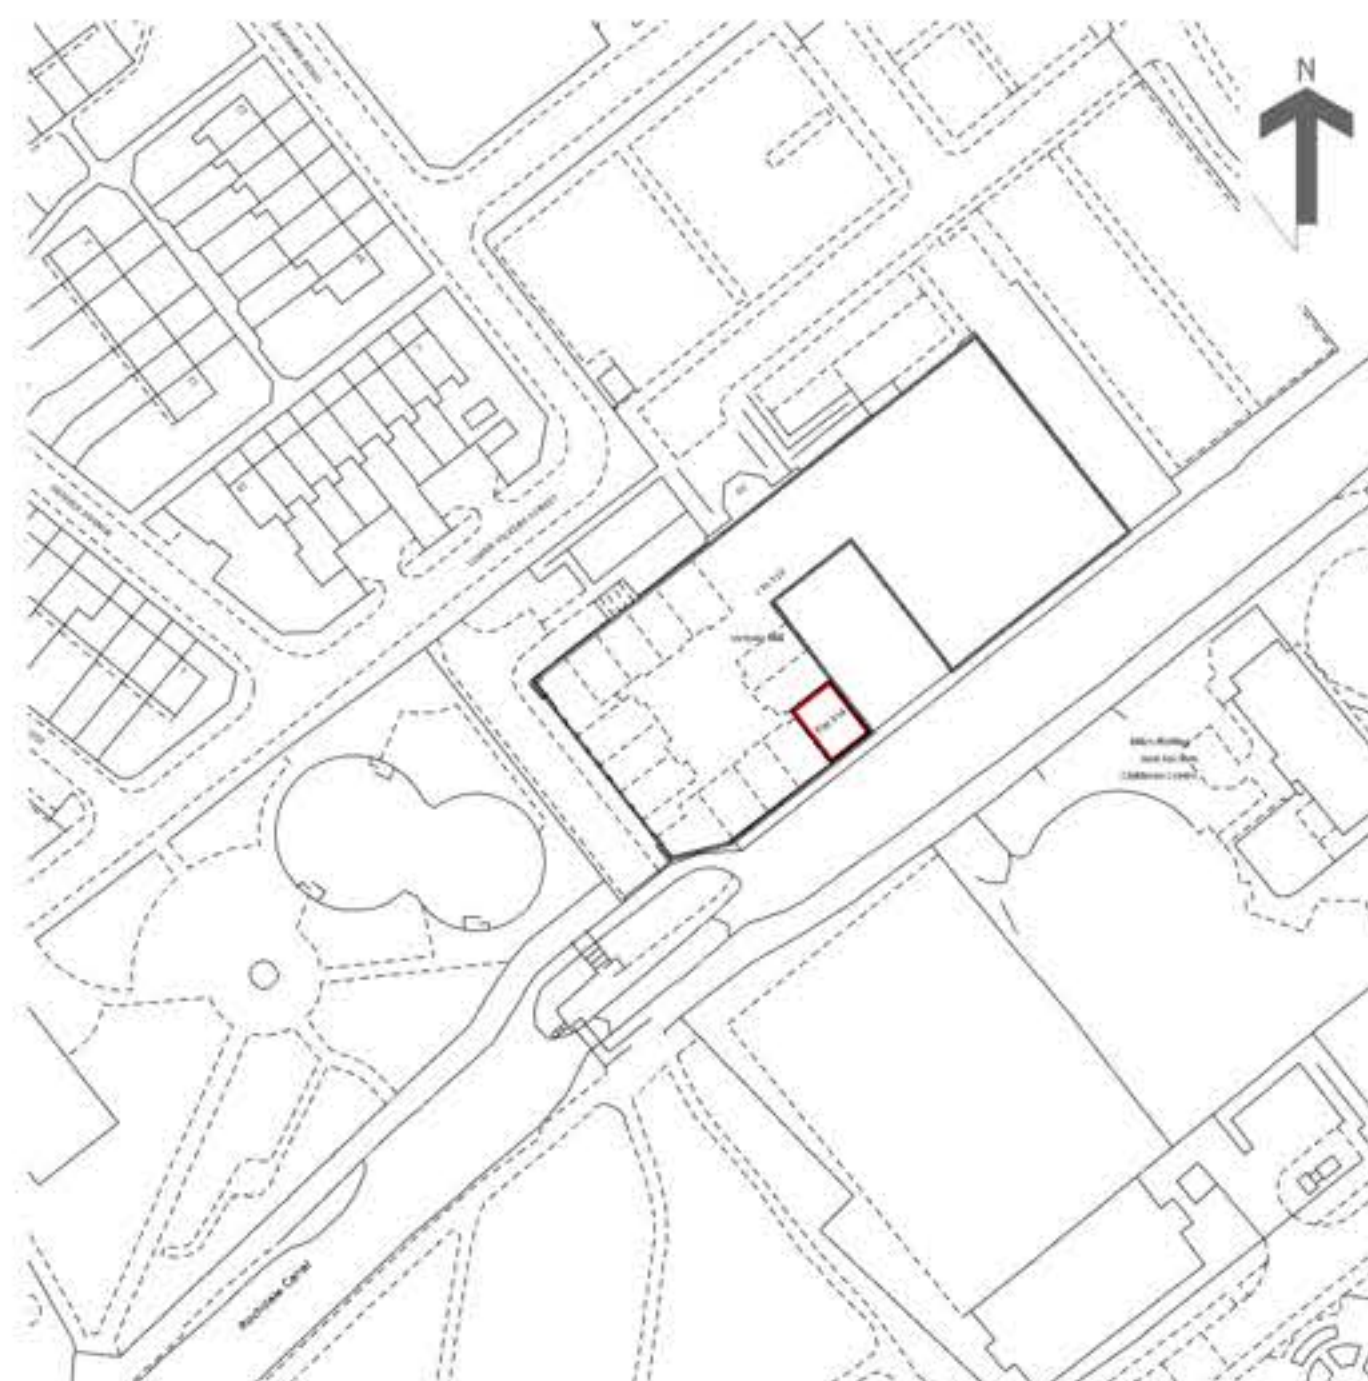


Location plan





View from South East



View from East

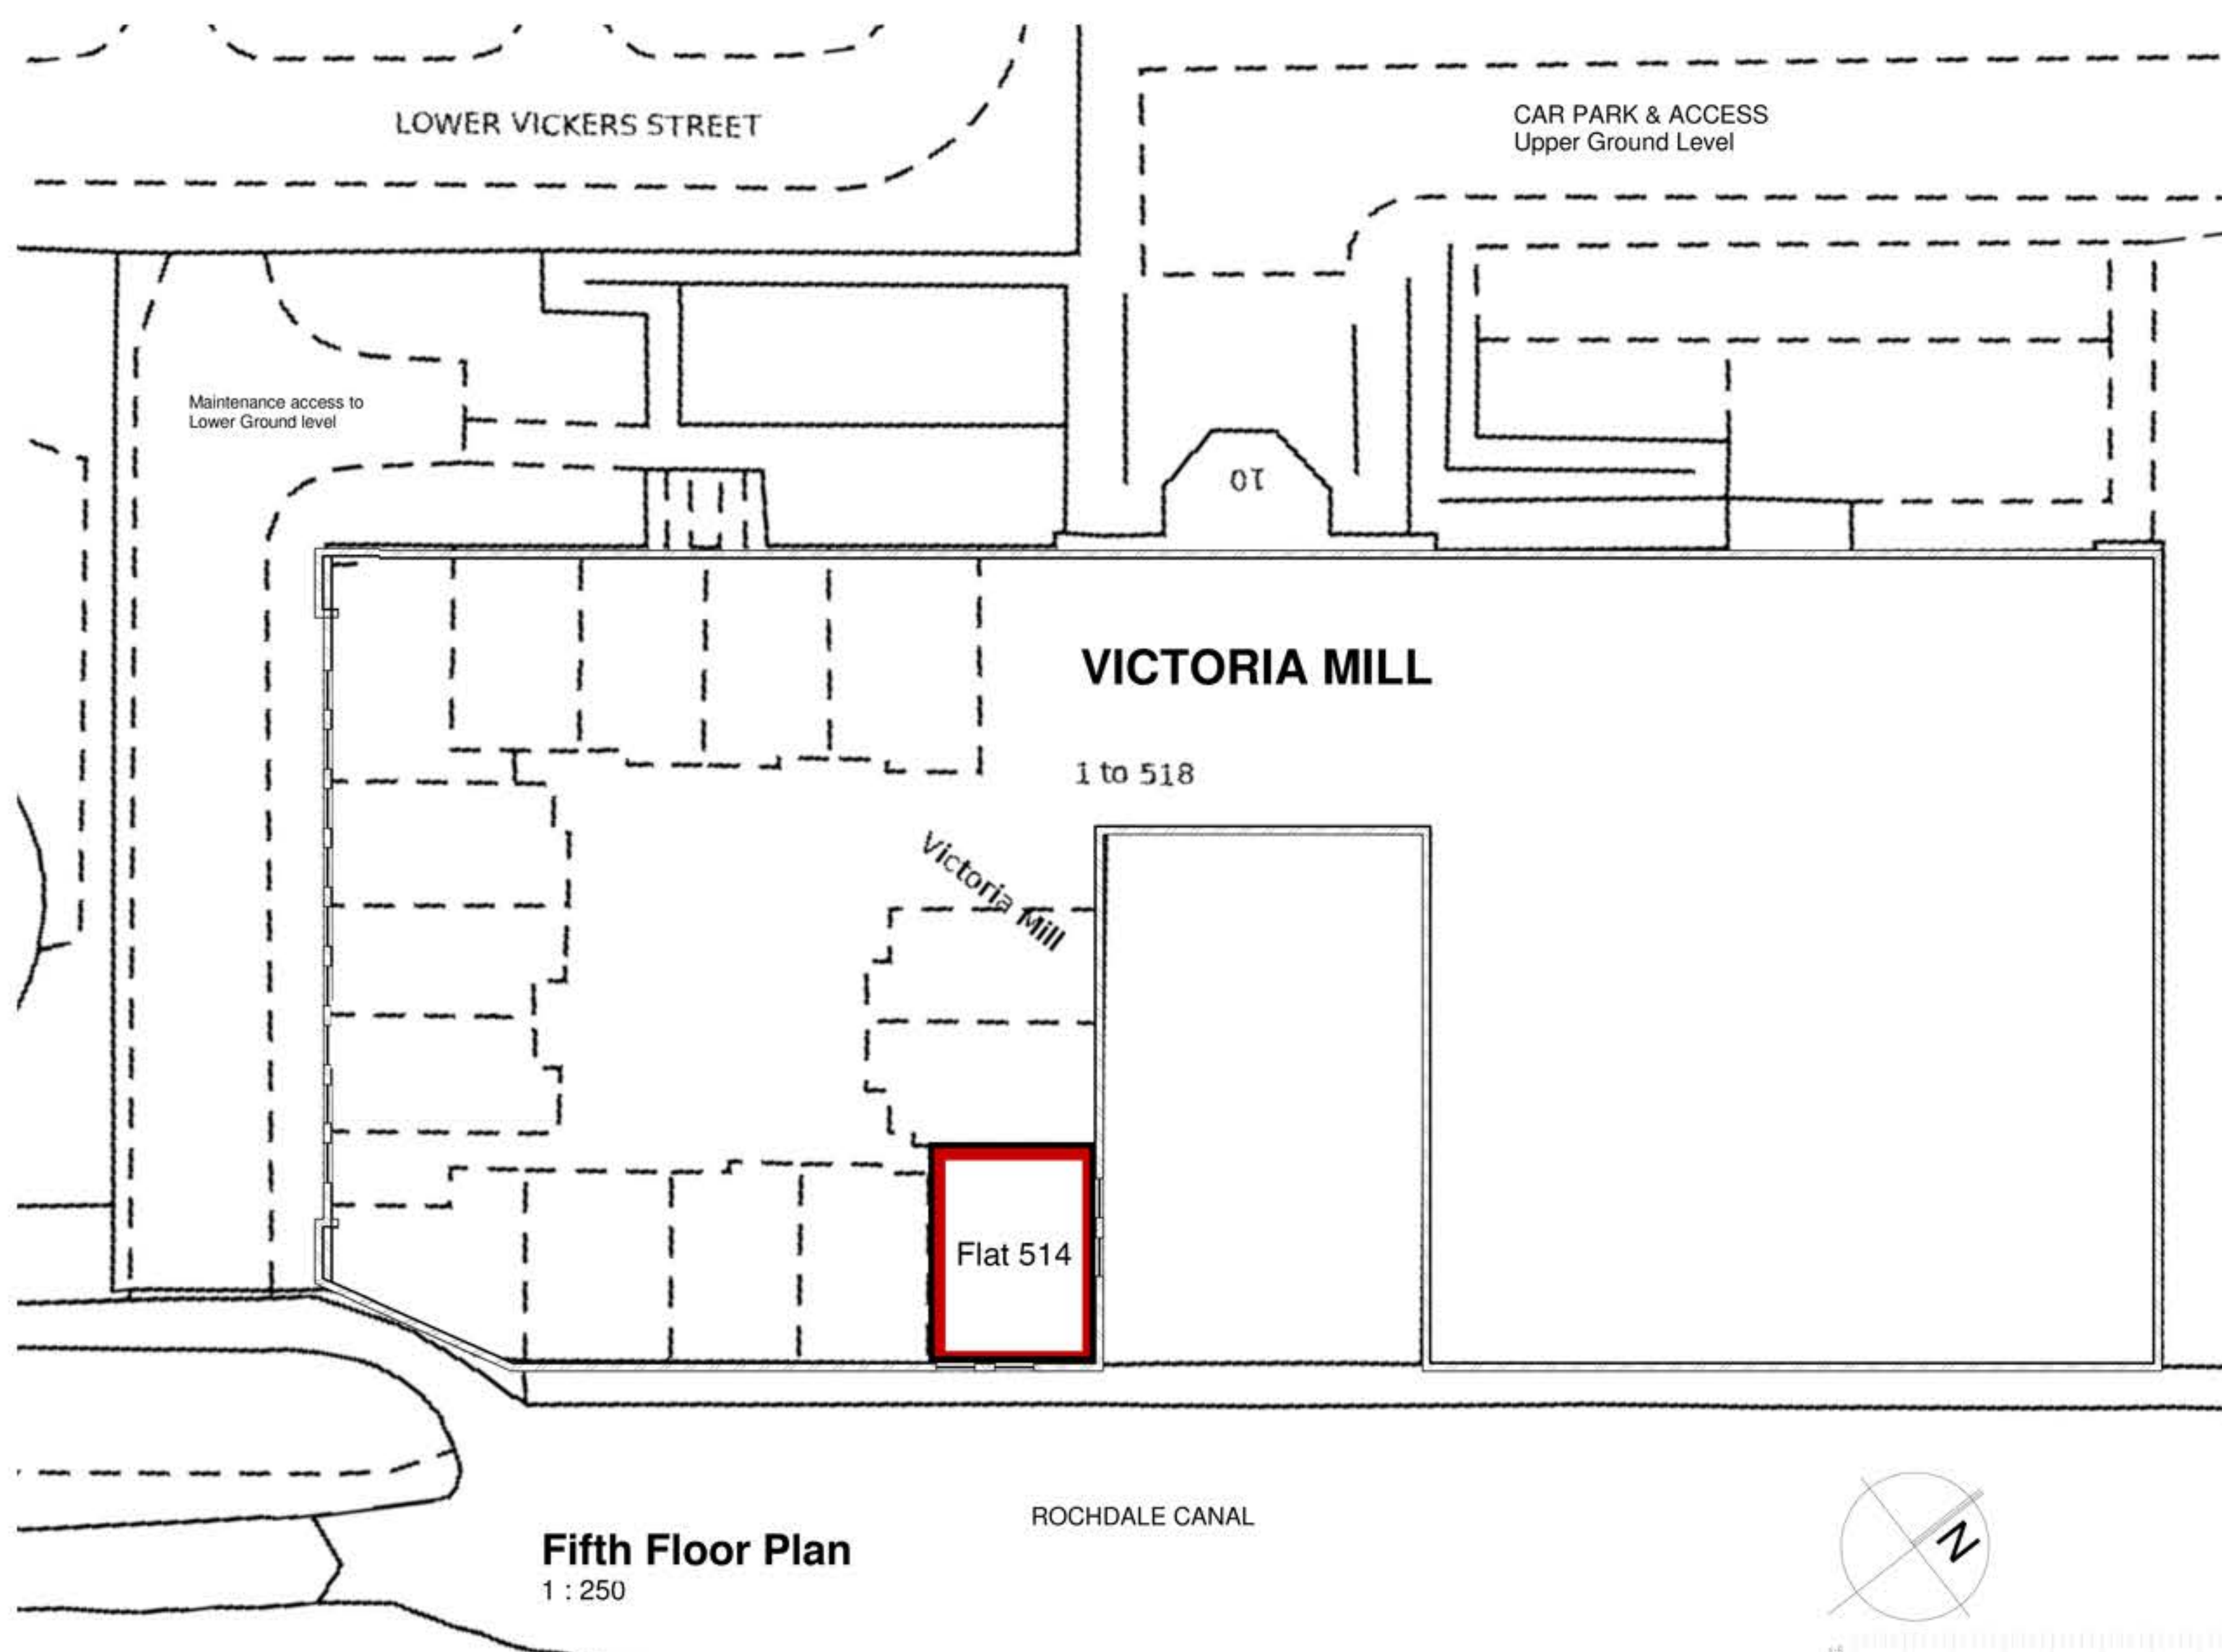

Fifth Floor Plan

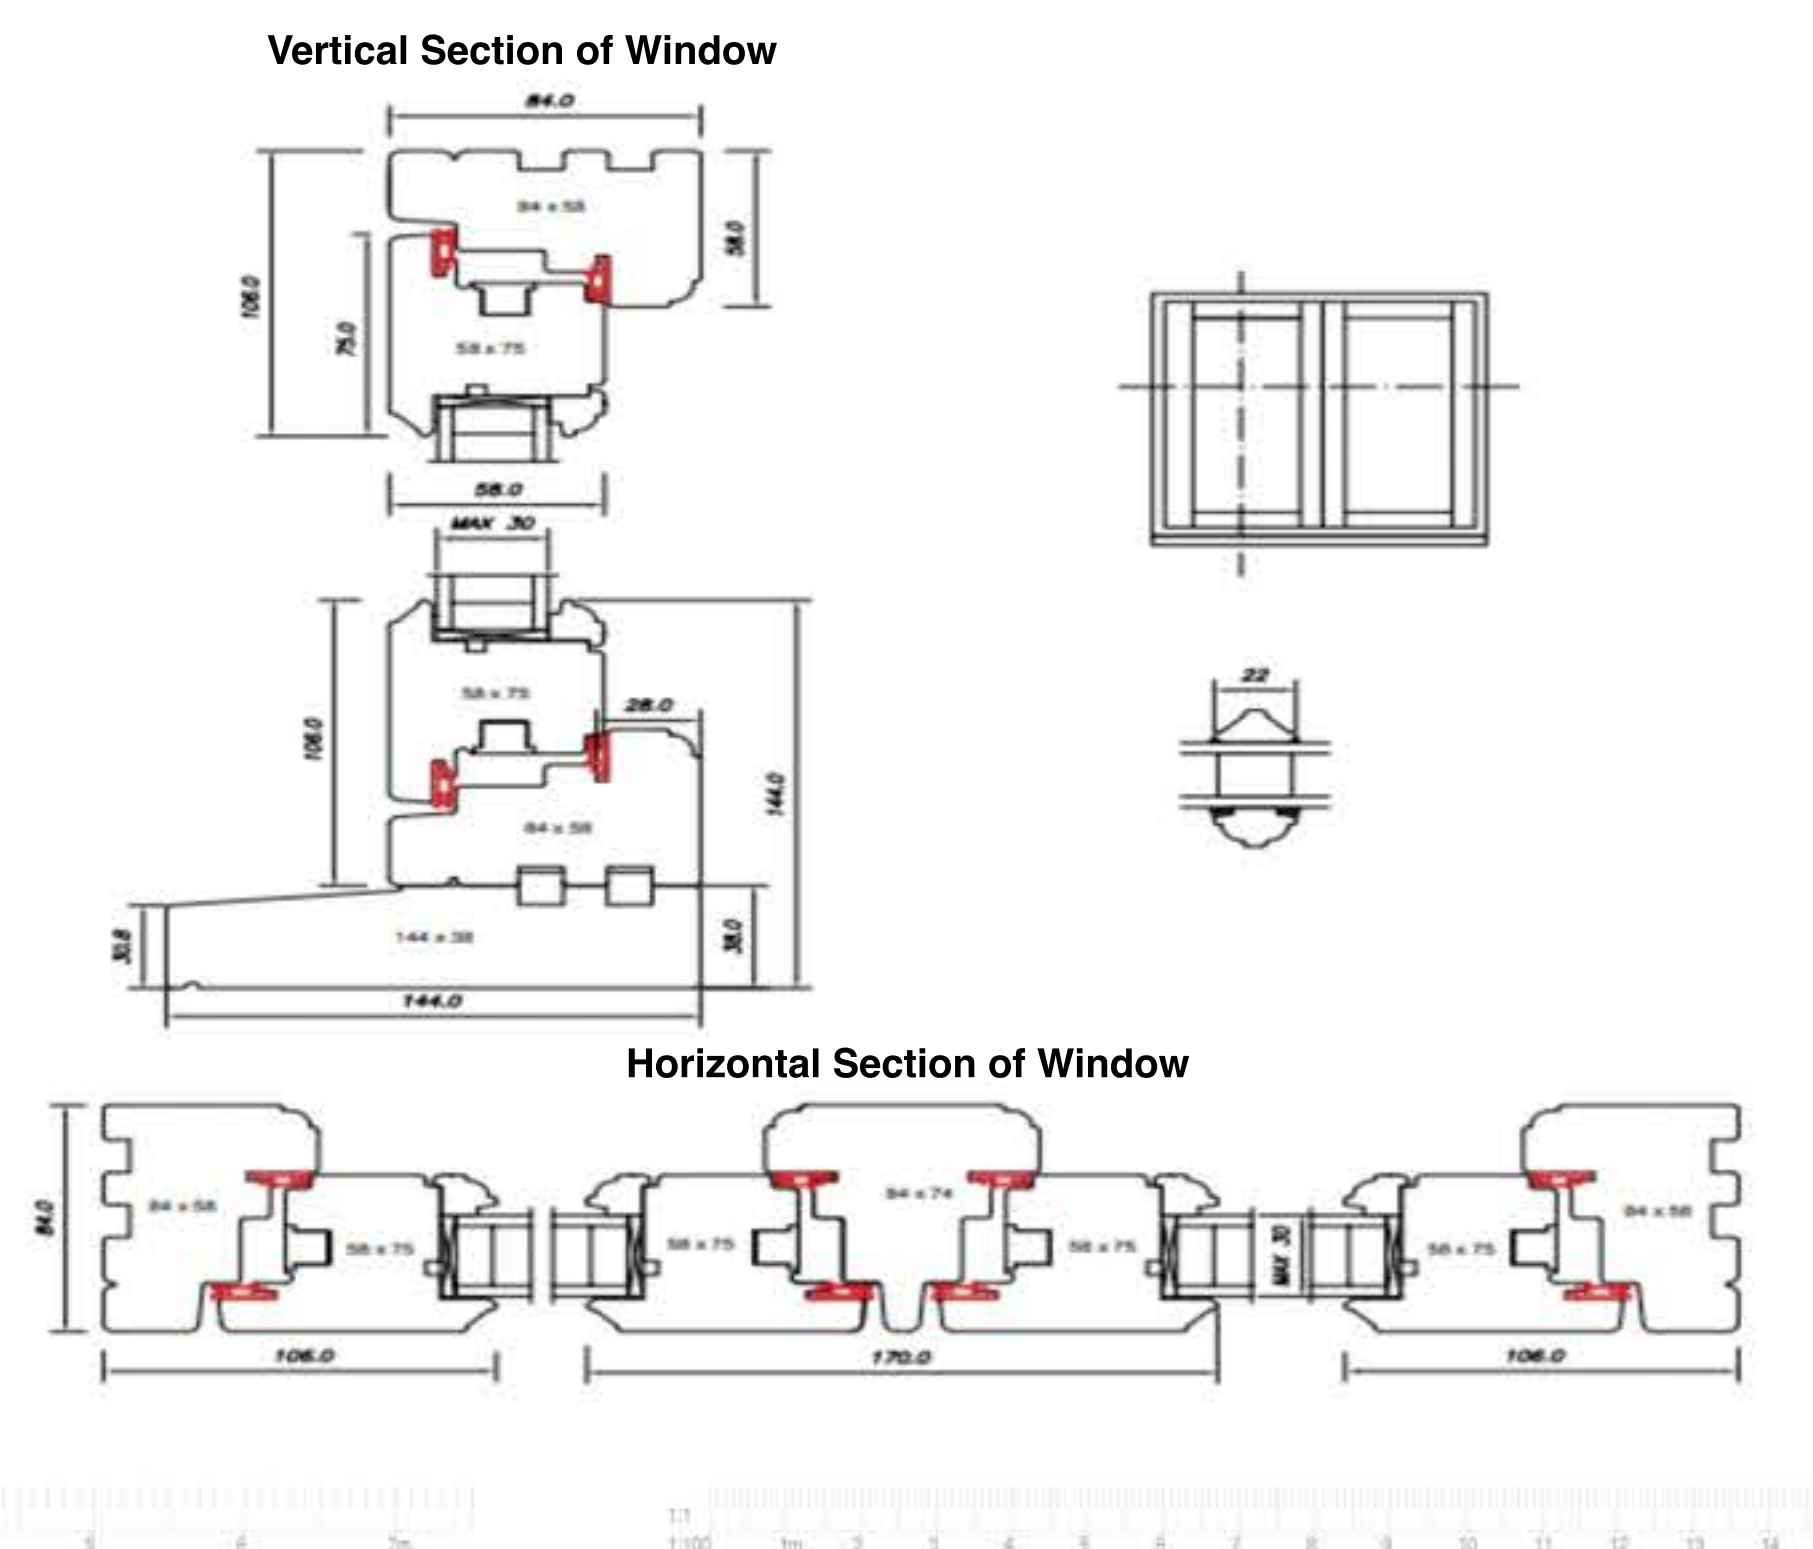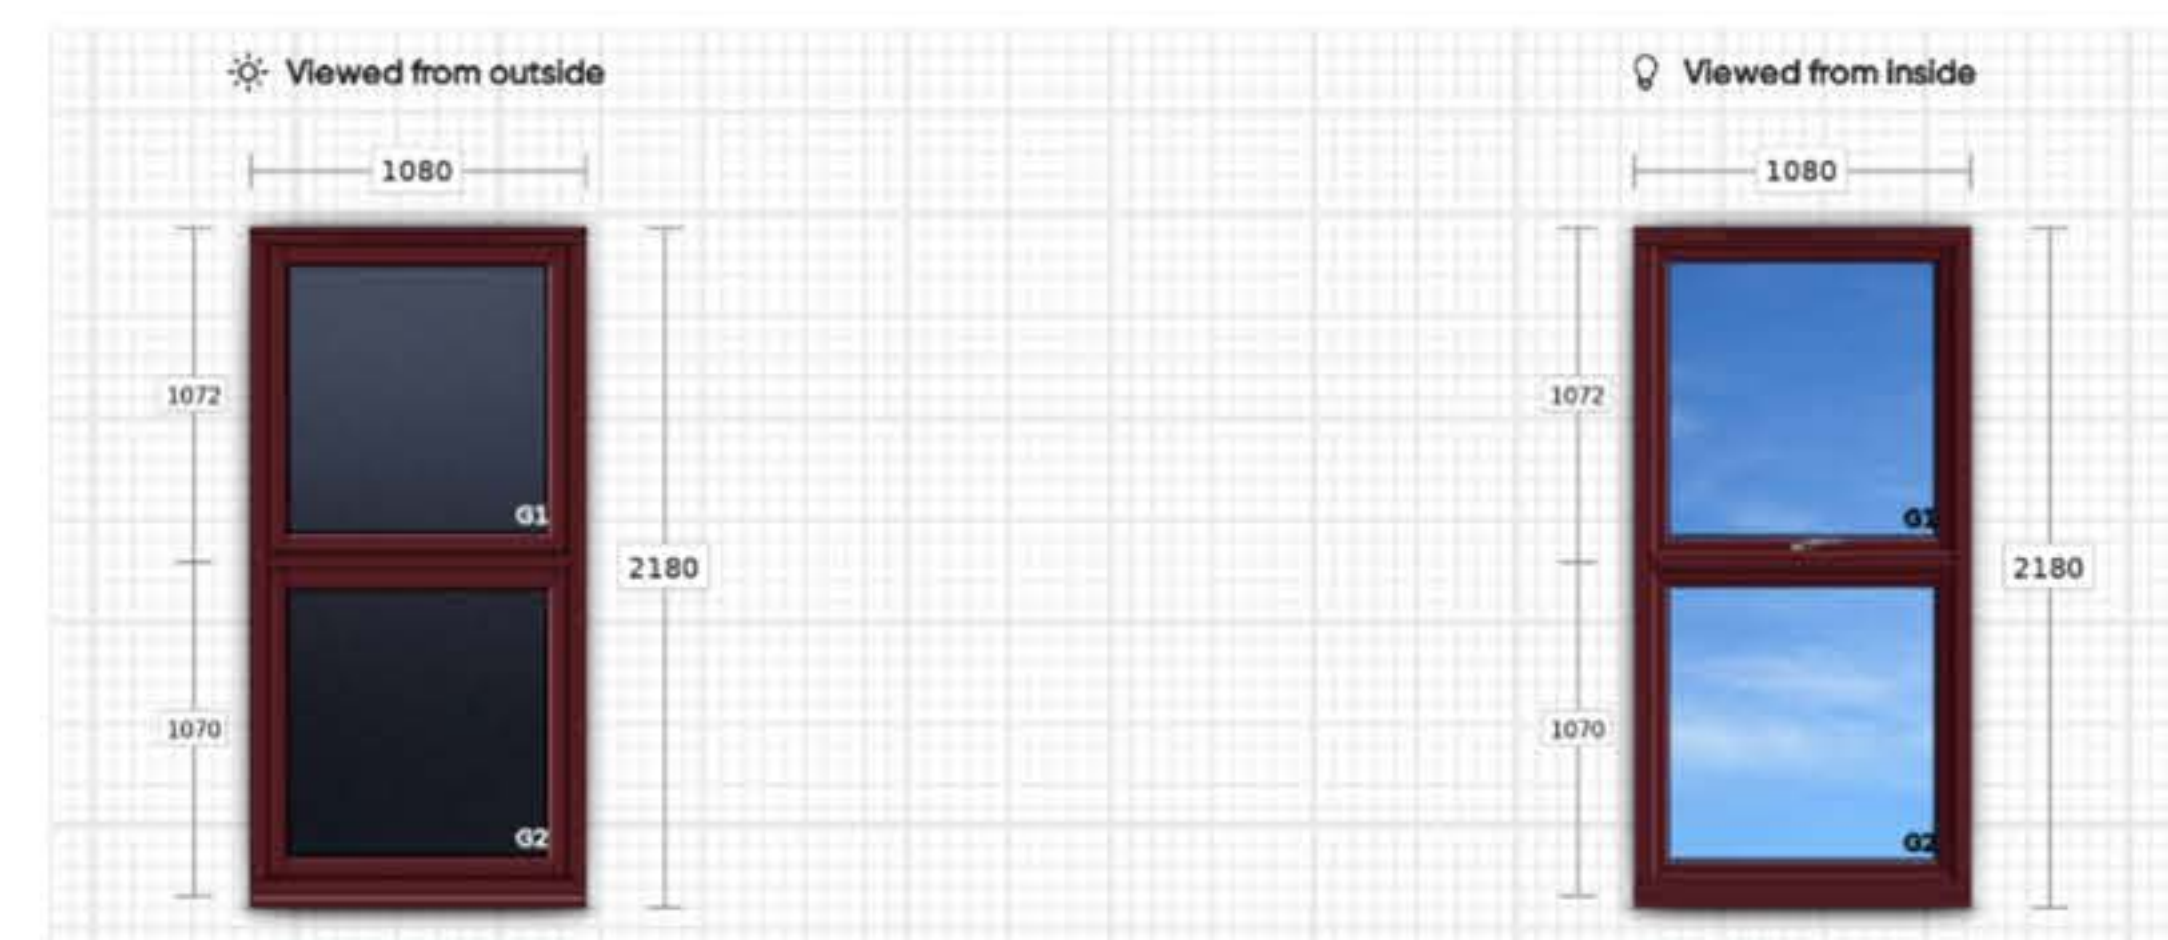

REV.	DATE	DRN.	CR.
PROJECT			
Flat 514 Victoria Mill, 10 Lower Vickers Street, Manchester M40 7LL			
CLIENT			
J. Pitchford			
DRAWING			
Window replacement			
SCALE	SHEET SIZE	DRAWN	CHECKED
As indicated	@ A1		
DATE			05-02-2015
. VICTORIA . MILL . WINDOW . REPLACEMENT			
JOB No		DRAWING No	REVISION
		001	A
STATUS		Planning	