


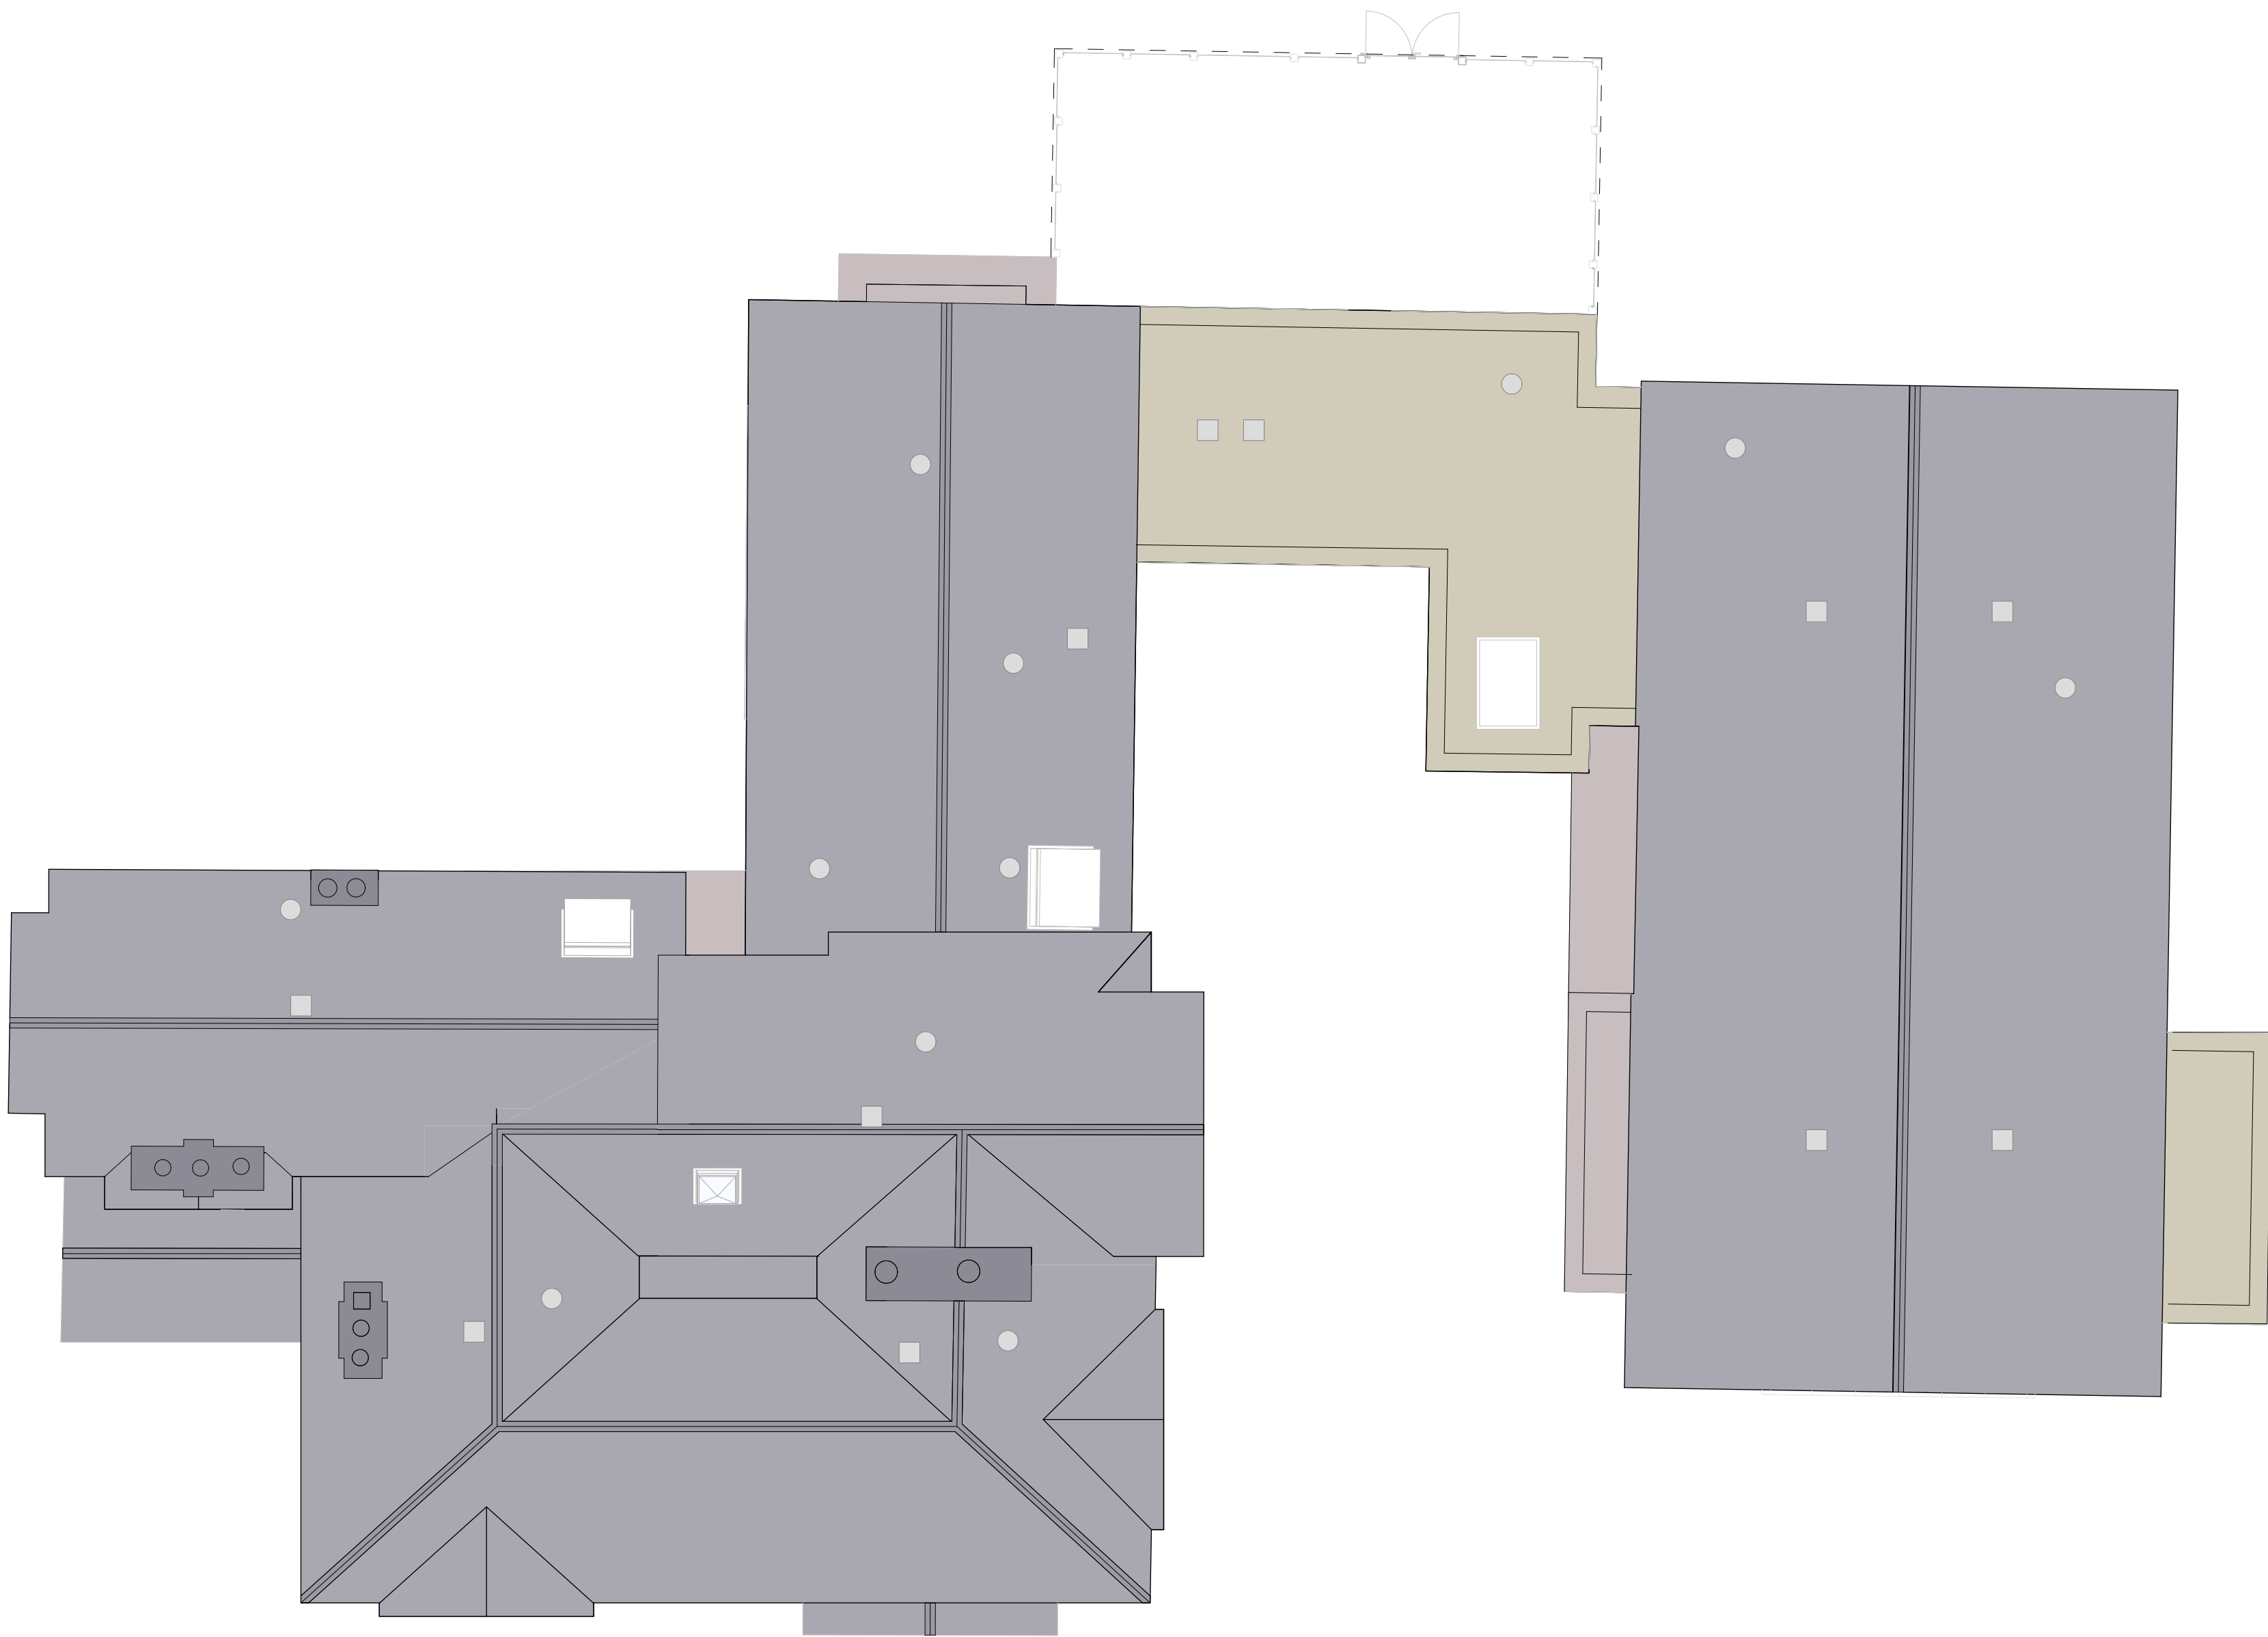

This drawing is copyright
Do not scale off dimensions.

All dimensions to be checked on
site by contractor.

Contractor to report any dimensional
discrepancies, errors or omissions
prior to commencing on site.

KEY:

AOV / Roof Services

NORTH

Rev	Date	Description
P01	2022-07-08	Planning Issue
P02	2023-09-07	NMA Application Issue
P03	2024-11-11	NMA Issue

Project Title
St Gabriel's Manchester
1 Oxford Place

Status
PLANNING

Drawing Title
St Gabriel's and Chapel
General Arrangement
Proposed Roof Plan

Project No 10349	Scale 1 : 100 @ A1
10349-SHP-Z1-A-B5D8-G200-PL-RF-001	

Revision
P03

simpsonhaugh

Manchester
+44 (0)161 835 2345

London
+44 (0)20 7549 4000