

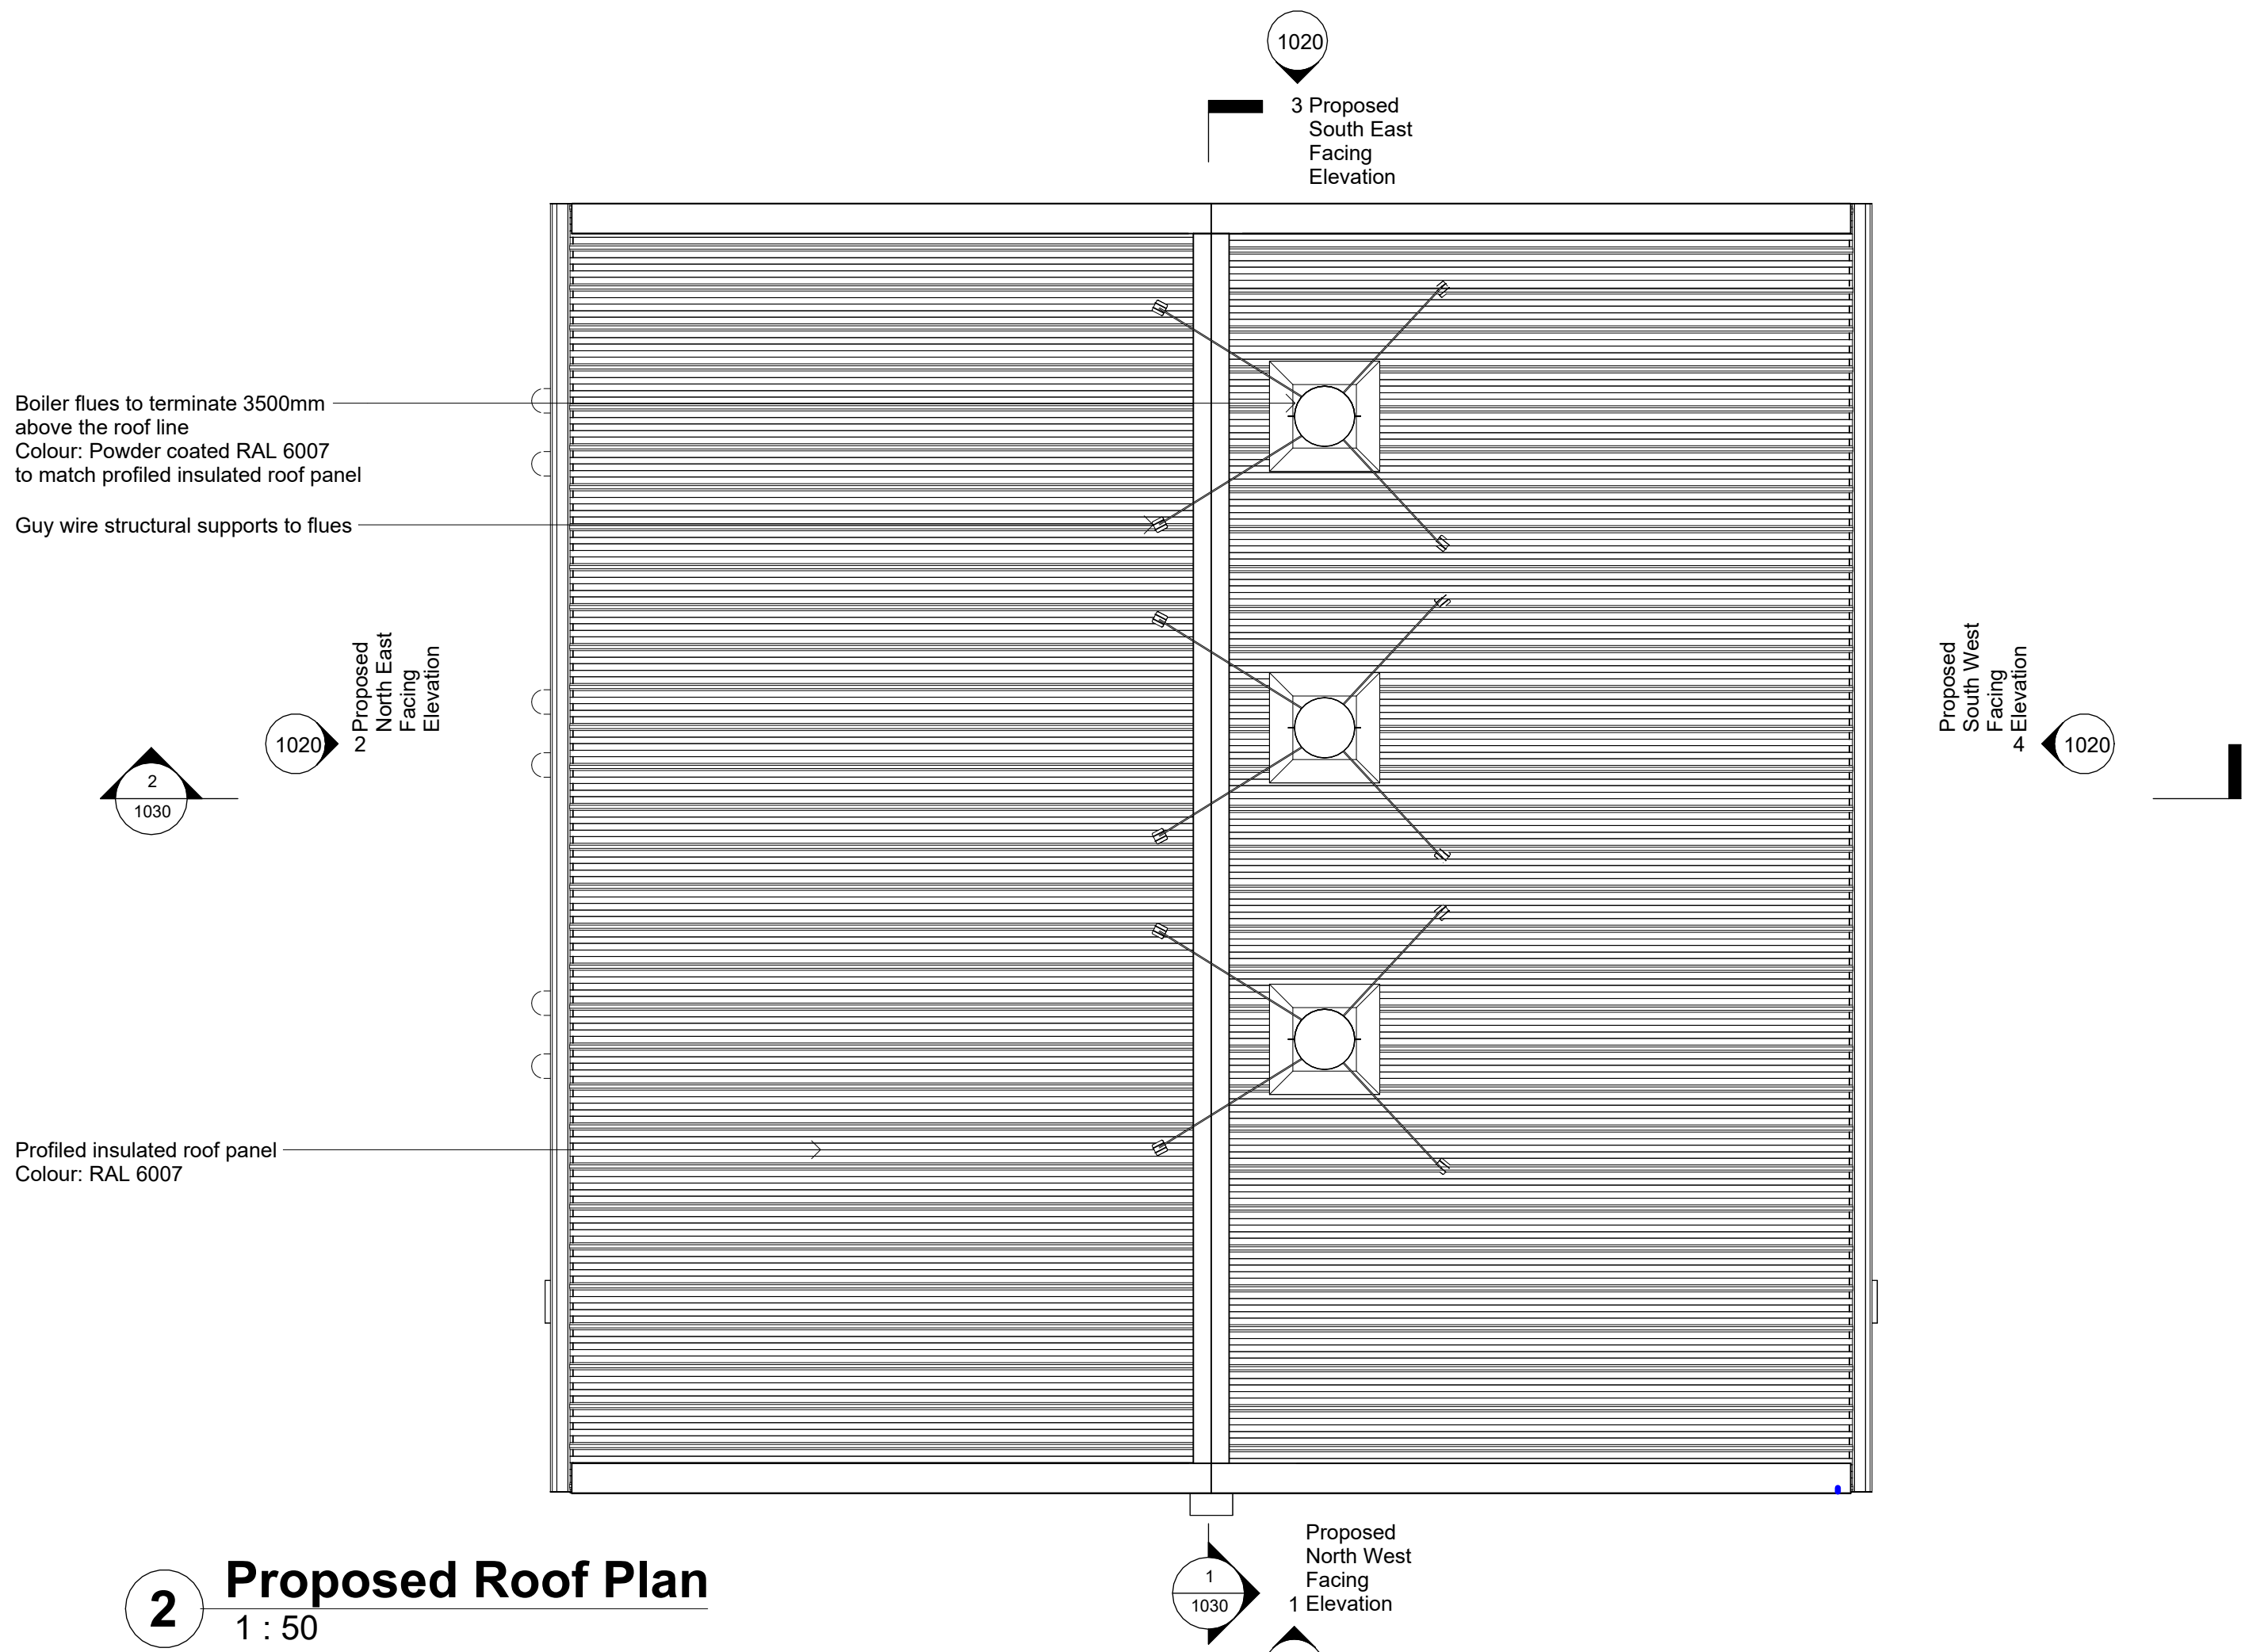


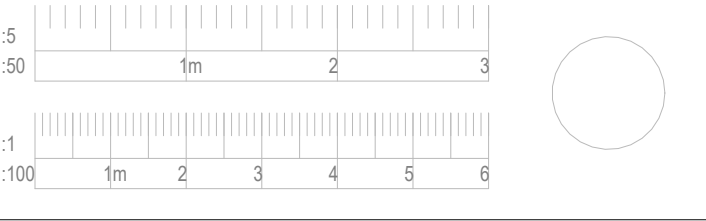

2 Proposed Roof Plan
1 : 50

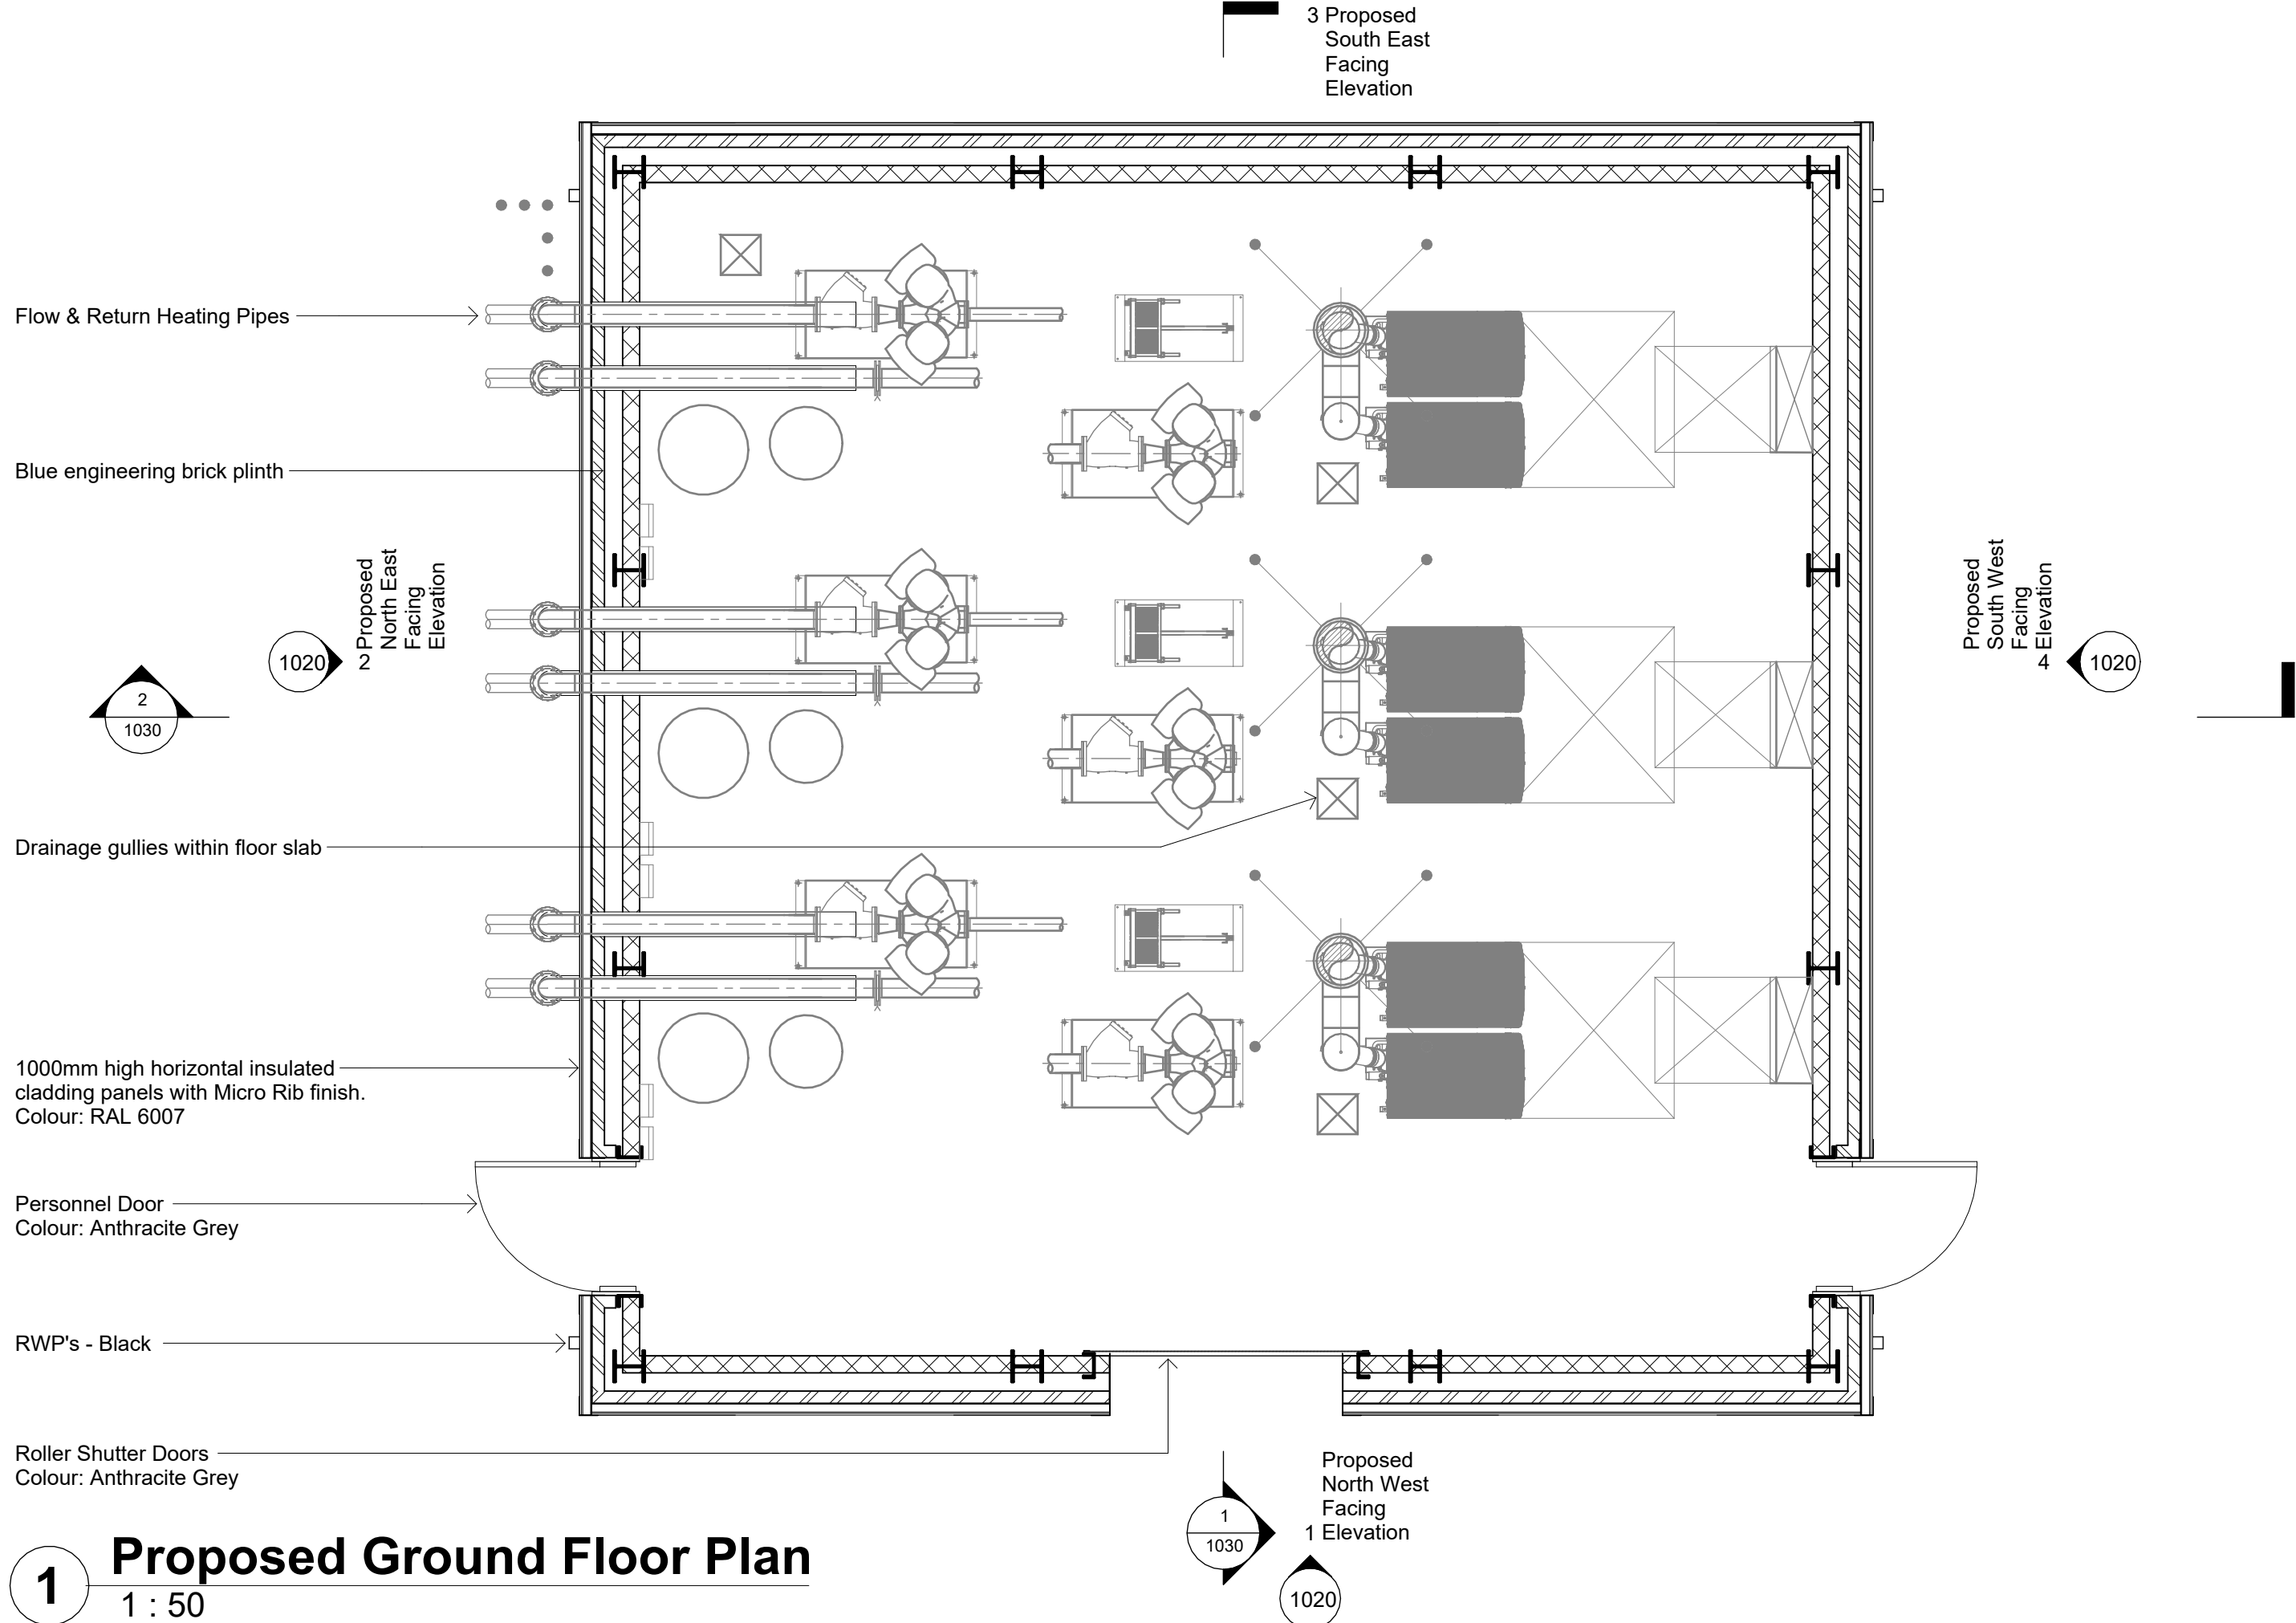

1 Proposed Ground Floor Plan
1 : 50

B	16.04.25	ADS	Wall cladding, roof cladding and flue colours revised in accordance with Planning Officers request.	DL
A	31.03.25	ADS	Drawing updated	DL
Rev.	Date	Drn.		Chkd.

BowkerSadler

Project
Pump House

Client
City Football Group

Drawing
Pump House Proposed Ground Floor Plan and Roof Plan

Scale 1 : 50	Sheet Size @ A1	Drawn ADS	Checked DL	Date 21.11.24
Project No. 24-017	Originator BSA	Zone XX	Level XX	Form Discipline D - A
Status 1010				B

Planning

Hatherlow House, Hatherlow, Romiley, Stockport, SK6 3DY
0161 406 7333 office@bowker-sadler.co.uk www.bowker-sadler.co.uk