
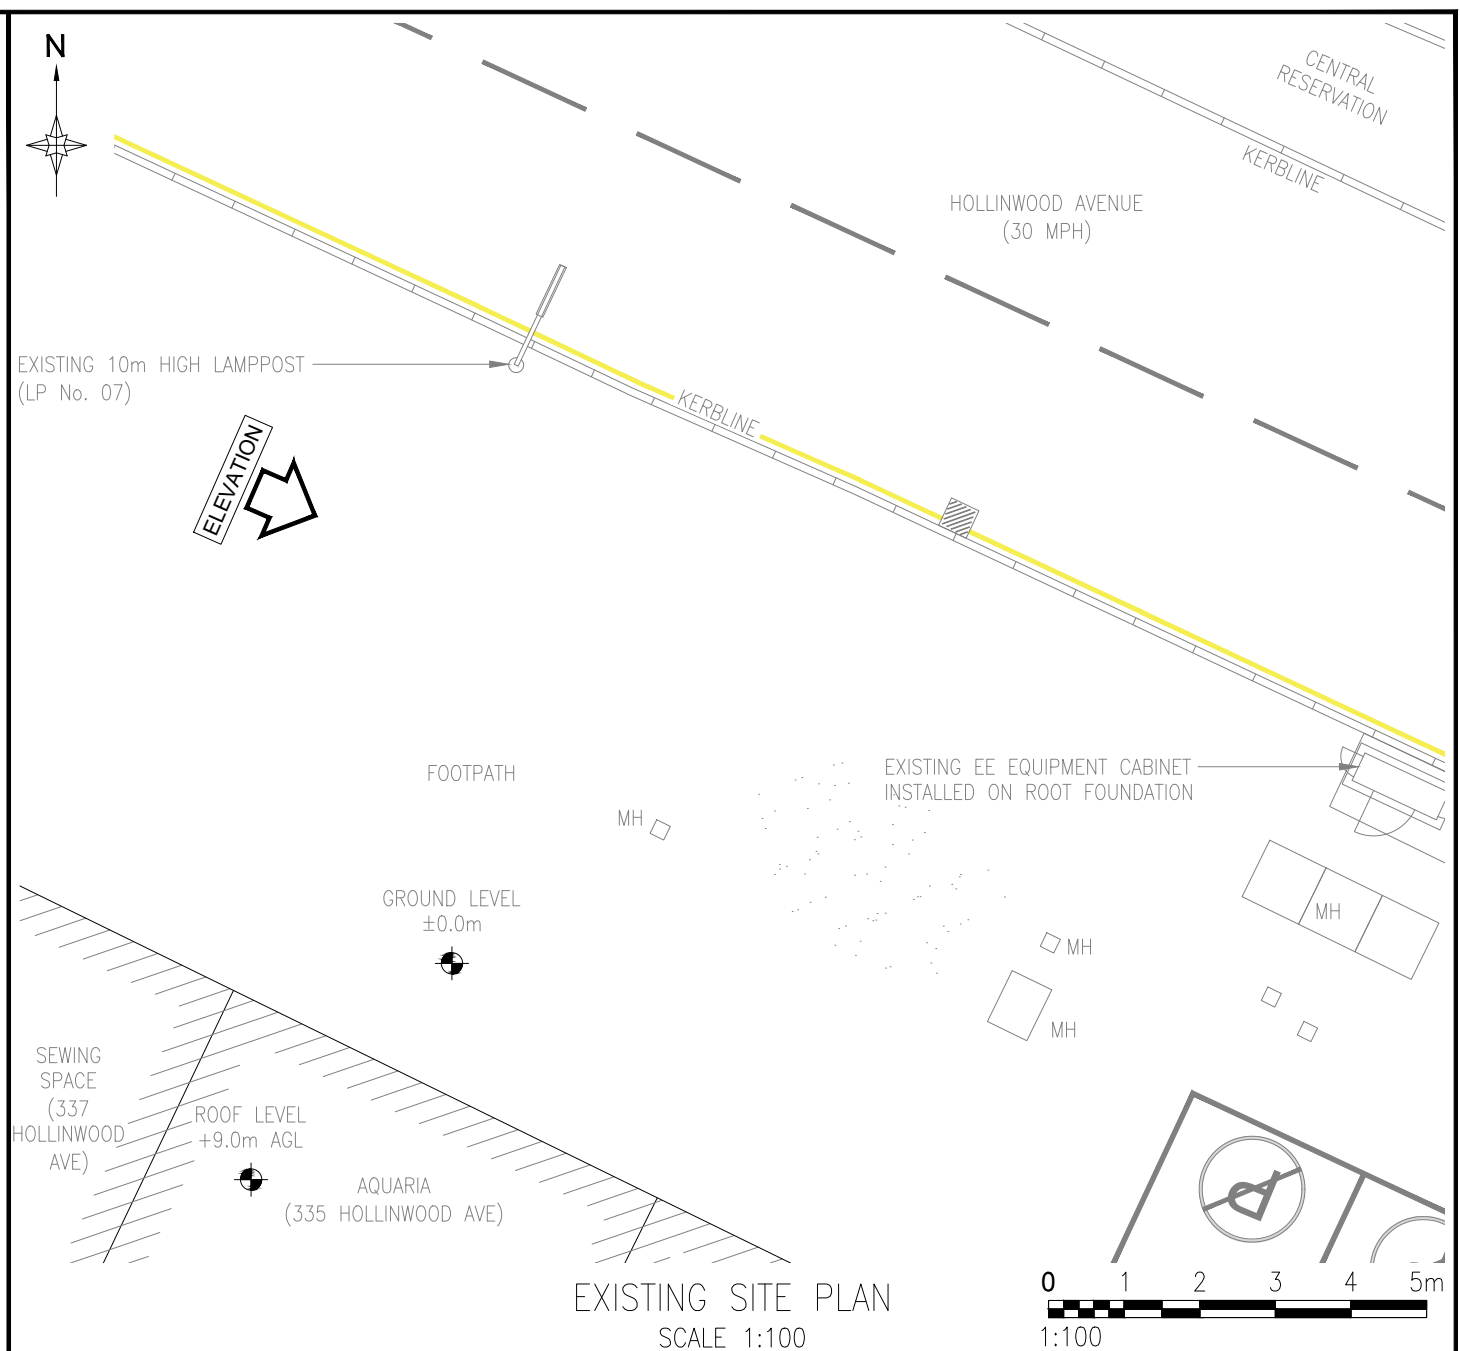
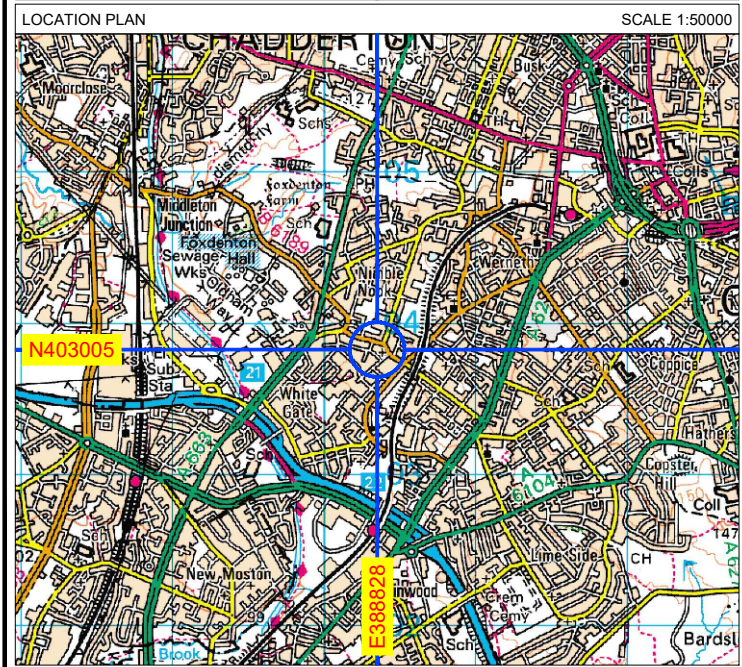


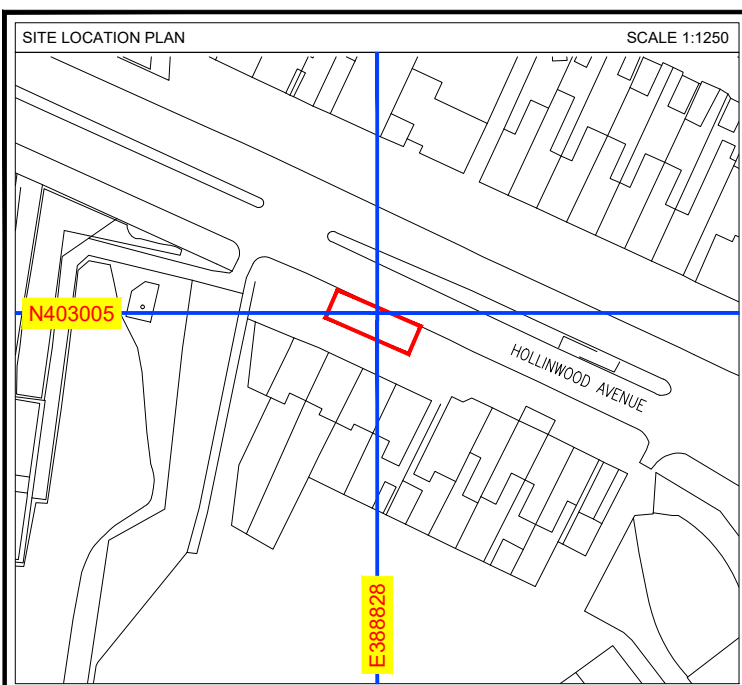

A		ISSUED FOR APPROVAL				BP	14.11.24
REV		DESCRIPTION				BY	DATE
SCALE AS SHOW WHEN PRINTED AT A4		DRAWN	BP	CHECKED	DCC	ALL DIMENSIONS IN METRES U.N.O	
		DATE	14.11.24	DATE	14.11.24		
LOCATION PLAN - Digital Mapping Solutions from Dotted Eyes.							
SITE BLOCK PLAN - Digital Mapping Solutions from Promap							

DRAWING TITLE

STREET HUB

TMS-101

EXISTING SITE PLAN - 01




SITE ADDRESS

335 HOLLINWOOD AVENUE

MANCHESTER

M40 0JA

REV	A
-----	---

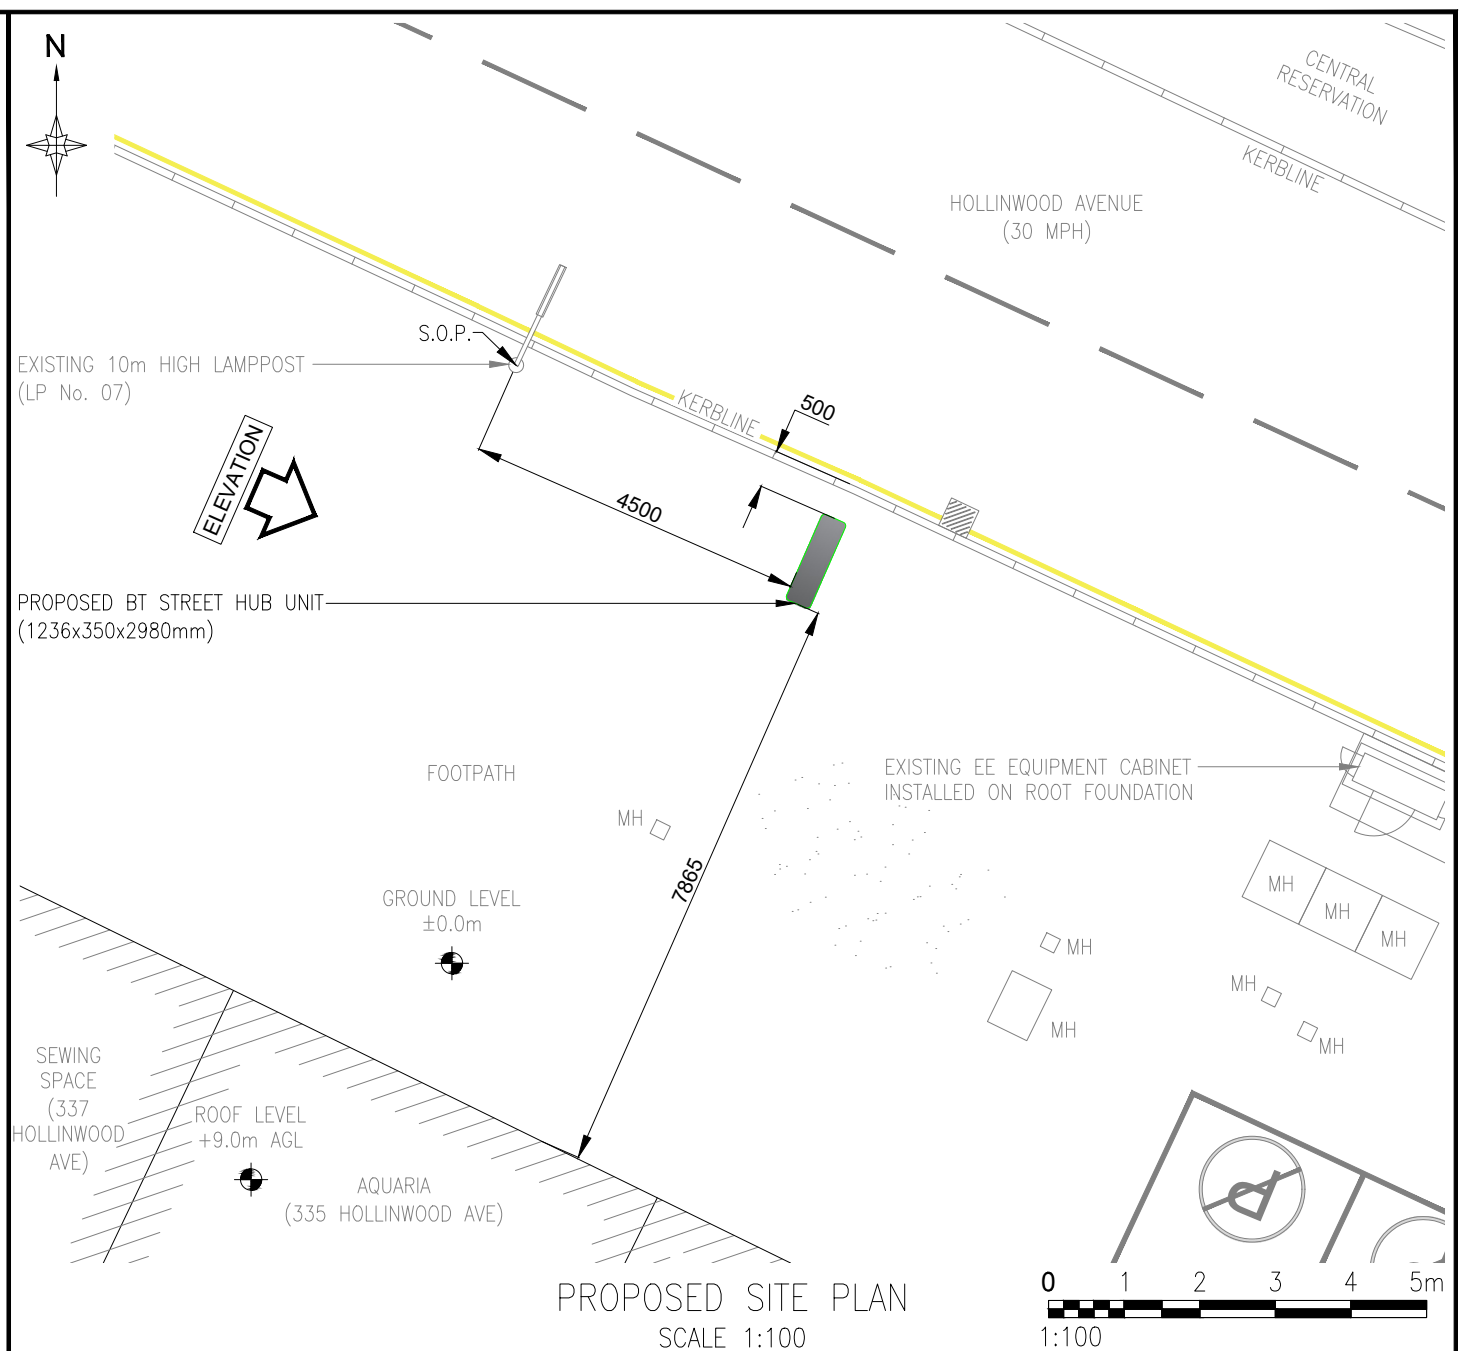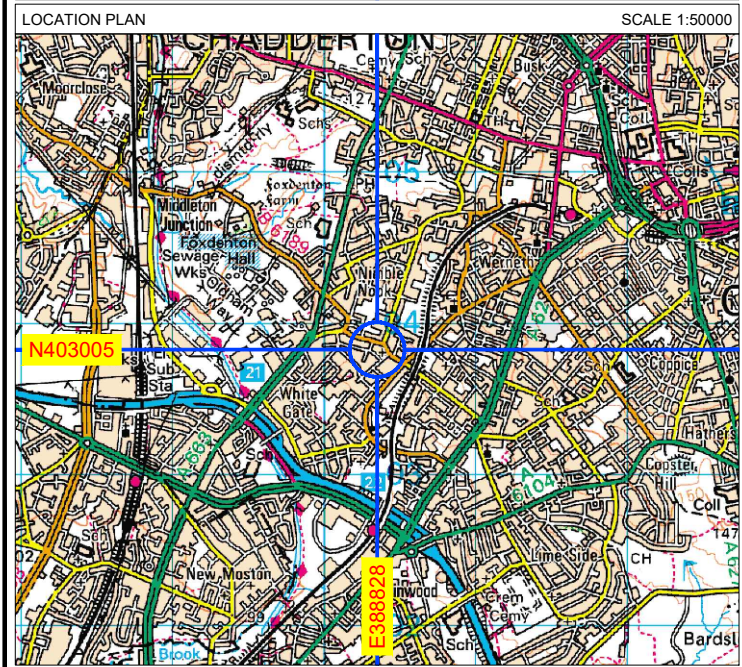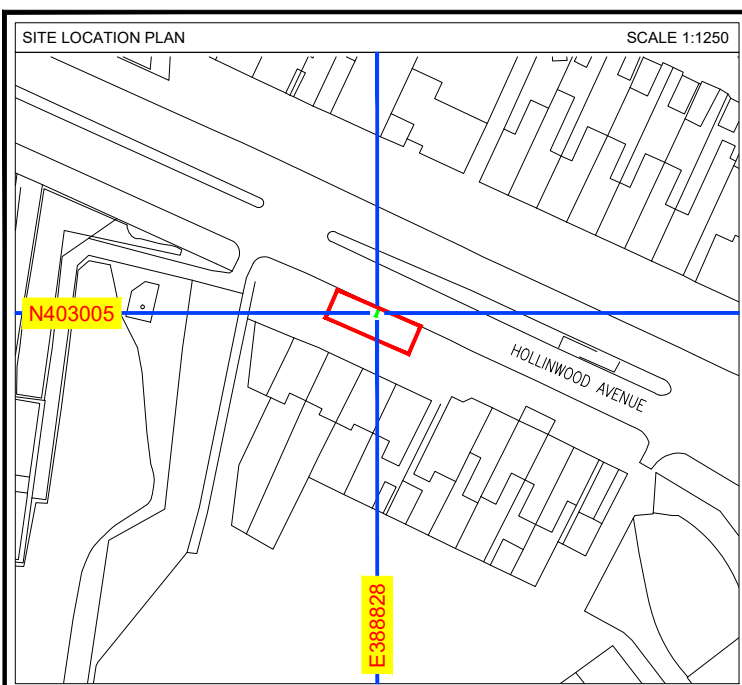

A		ISSUED FOR APPROVAL				BP	14.11.24
REV		DESCRIPTION				BY	DATE
SCALE AS SHOW WHEN PRINTED AT A4		DRAWN	BP	CHECKED	DCC	ALL DIMENSIONS IN METRES U.N.O	
		DATE	14.11.24	DATE	14.11.24		
LOCATION PLAN - Digital Mapping Solutions from Dotted Eyes.							
SITE BLOCK PLAN - Digital Mapping Solutions from Promap							

DRAWING TITLE

STREET HUB

TMS-101

PROPOSED SITE PLAN - 02


SITE ADDRESS

335 HOLLINWOOD AVENUE

MANCHESTER

M40 0JA


REV	A
-----	---

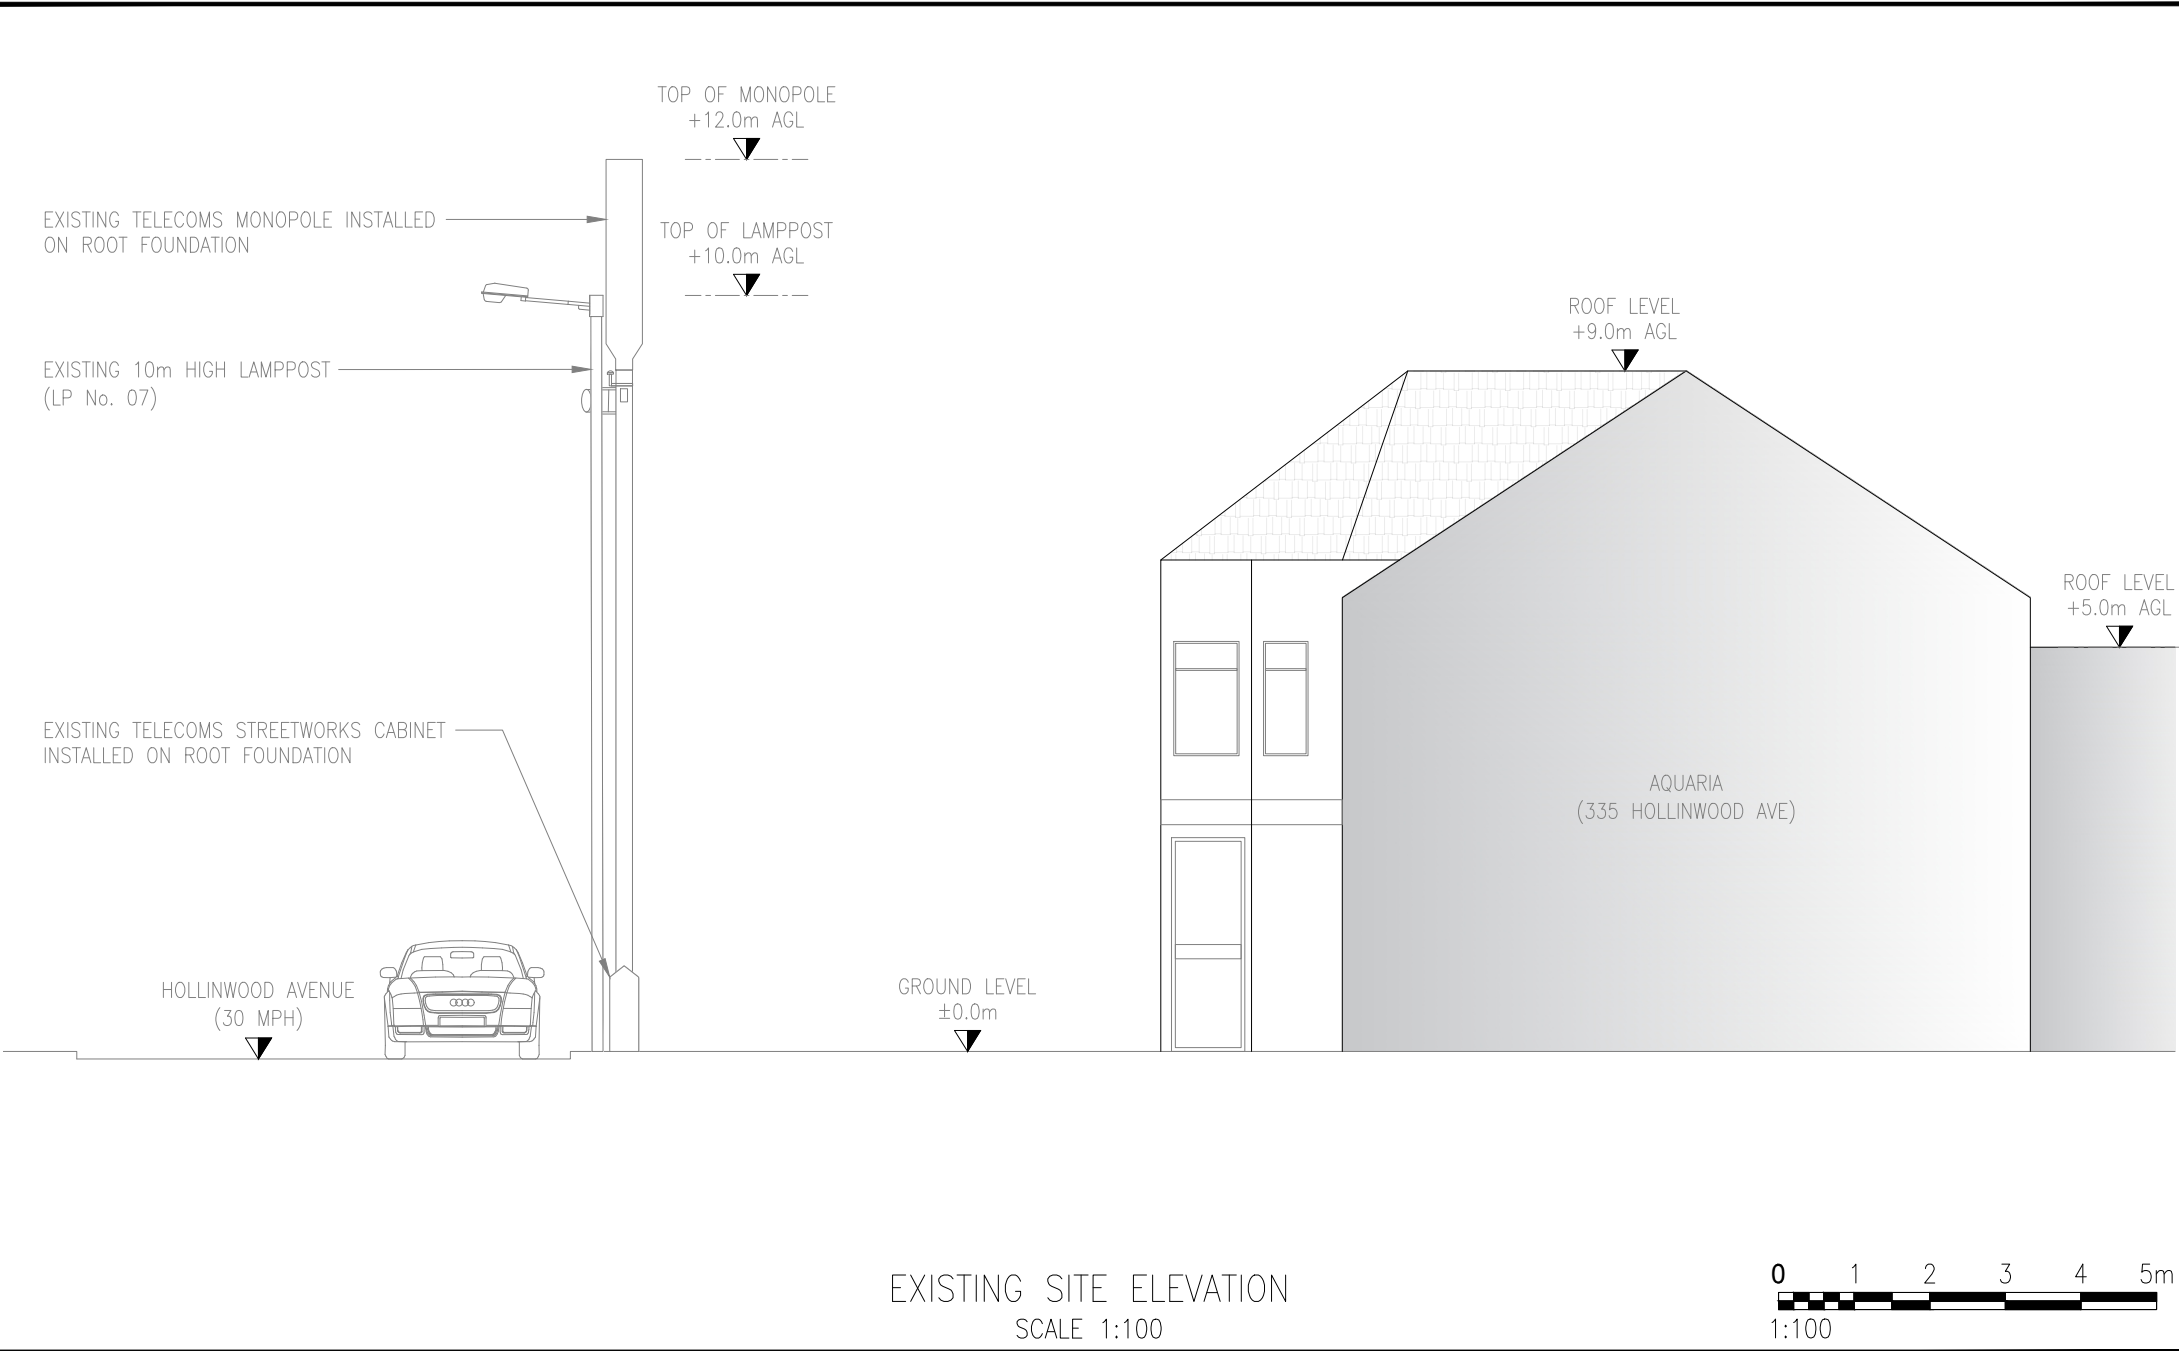


A	ISSUED FOR APPROVAL					BP	14.11.24
REV	DESCRIPTION					BY	DATE
SCALE AS SHOW WHEN PRINTED AT A4	DRAWN	BP	CHECKED	DCC	ALL DIMENSIONS IN METRES U.N.O		
	DATE	14.11.24	DATE	14.11.24			
LOCATION PLAN - Digital Mapping Solutions from Dotted Eyes.							
SITE BLOCK PLAN - Digital Mapping Solutions from Promap							

DRAWING TITLE
STREET HUB
TMS-101
EXISTING SITE ELEVATION - 03

SITE ADDRESS
335 HOLLINWOOD AVENUE
MANCHESTER
M40 0JA
REV
A

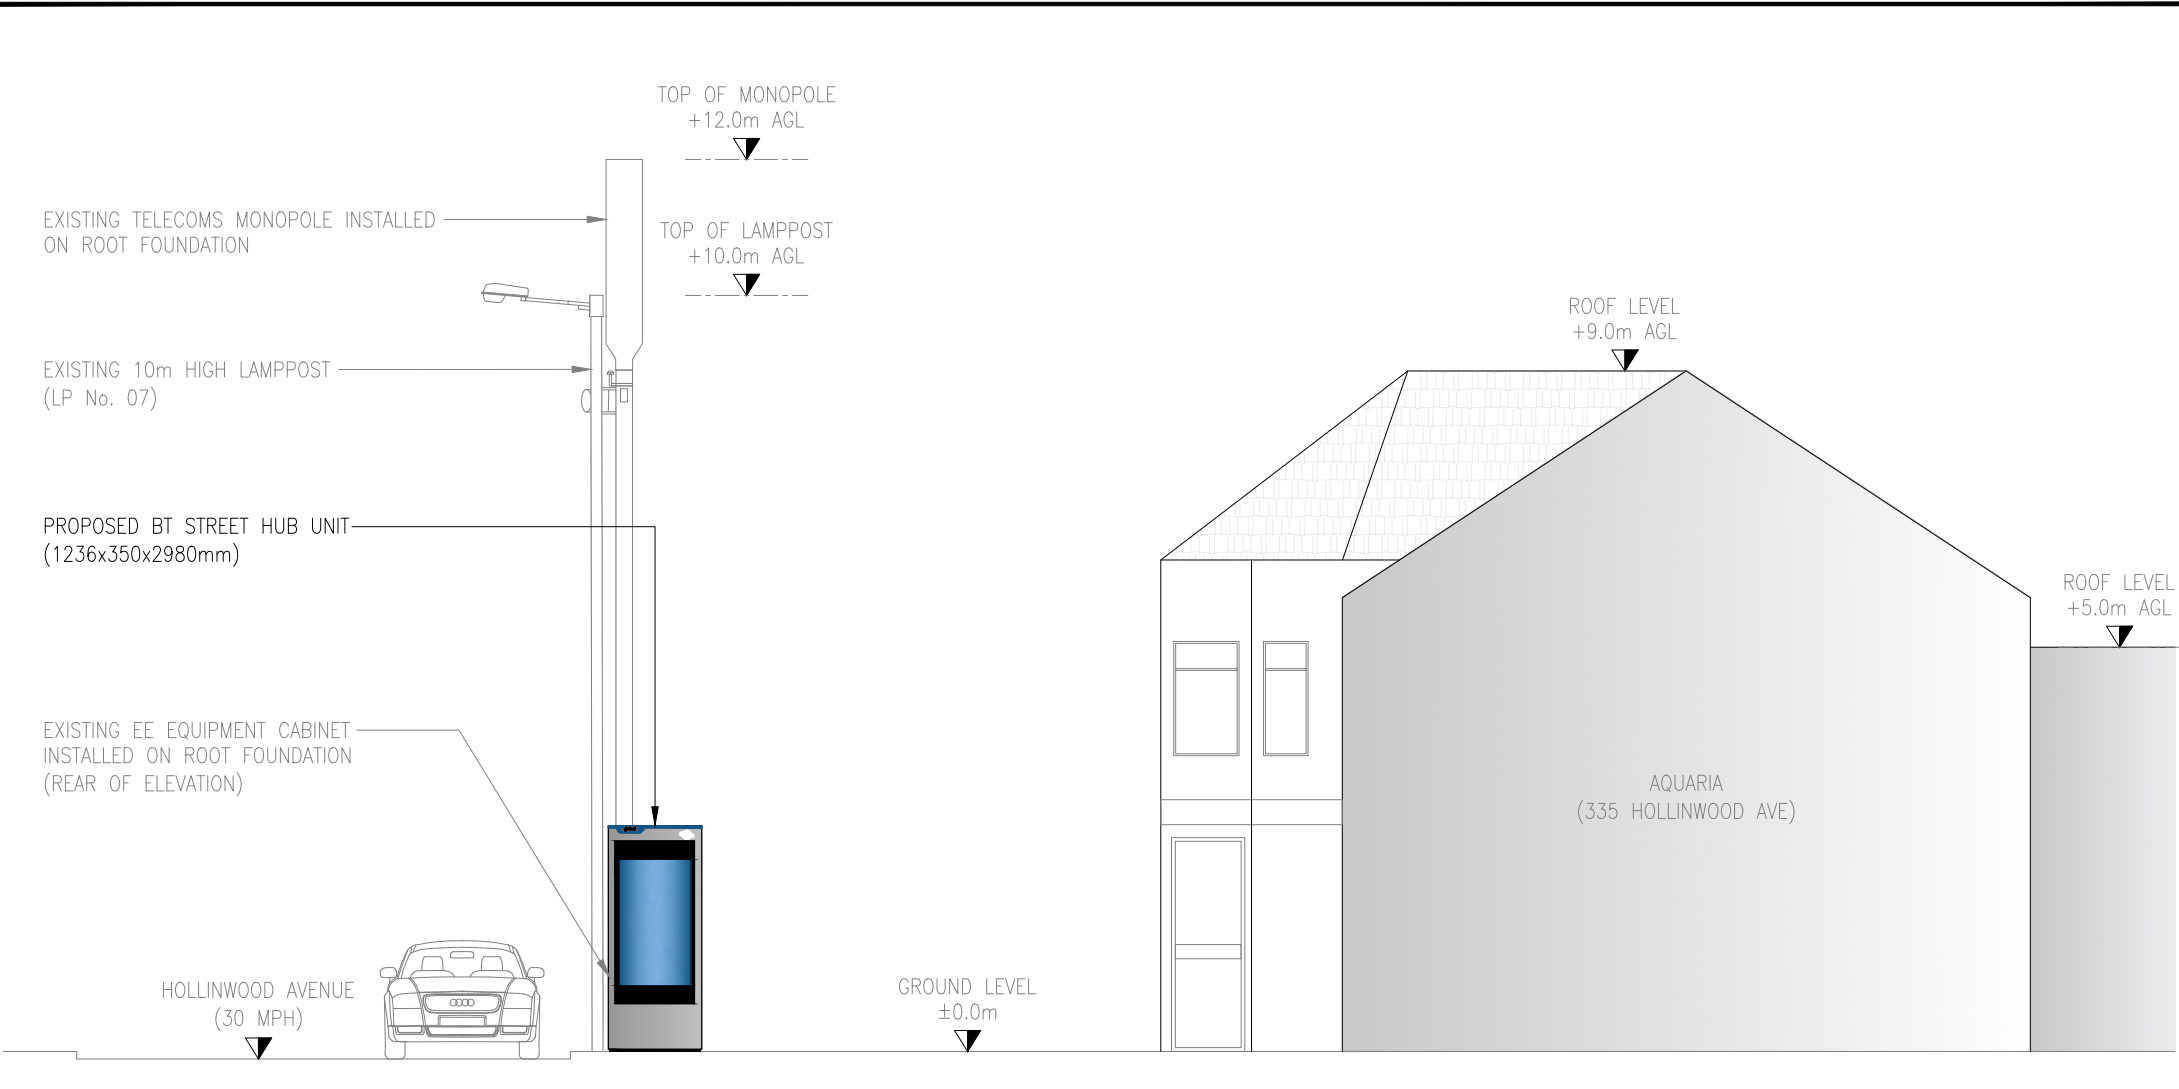

PROPOSED SITE ELEVATION
SCALE 1:100

 

A		ISSUED FOR APPROVAL				BP	14.11.24
REV		DESCRIPTION				BY	DATE
SCALE AS SHOW WHEN PRINTED AT A4		DRAWN	BP	CHECKED	DCC	ALL DIMENSIONS IN METRES U.N.O	
		DATE	14.11.24	DATE	14.11.24		
LOCATION PLAN - Digital Mapping Solutions from Dotted Eyes.							
SITE BLOCK PLAN - Digital Mapping Solutions from Promap							

DRAWING TITLE
STREET HUB
TMS-101
PROPOSED SITE ELEVATION - 04

SITE ADDRESS
335 HOLLINWOOD AVENUE
MANCHESTER
M40 0JA

REV	A
-----	---