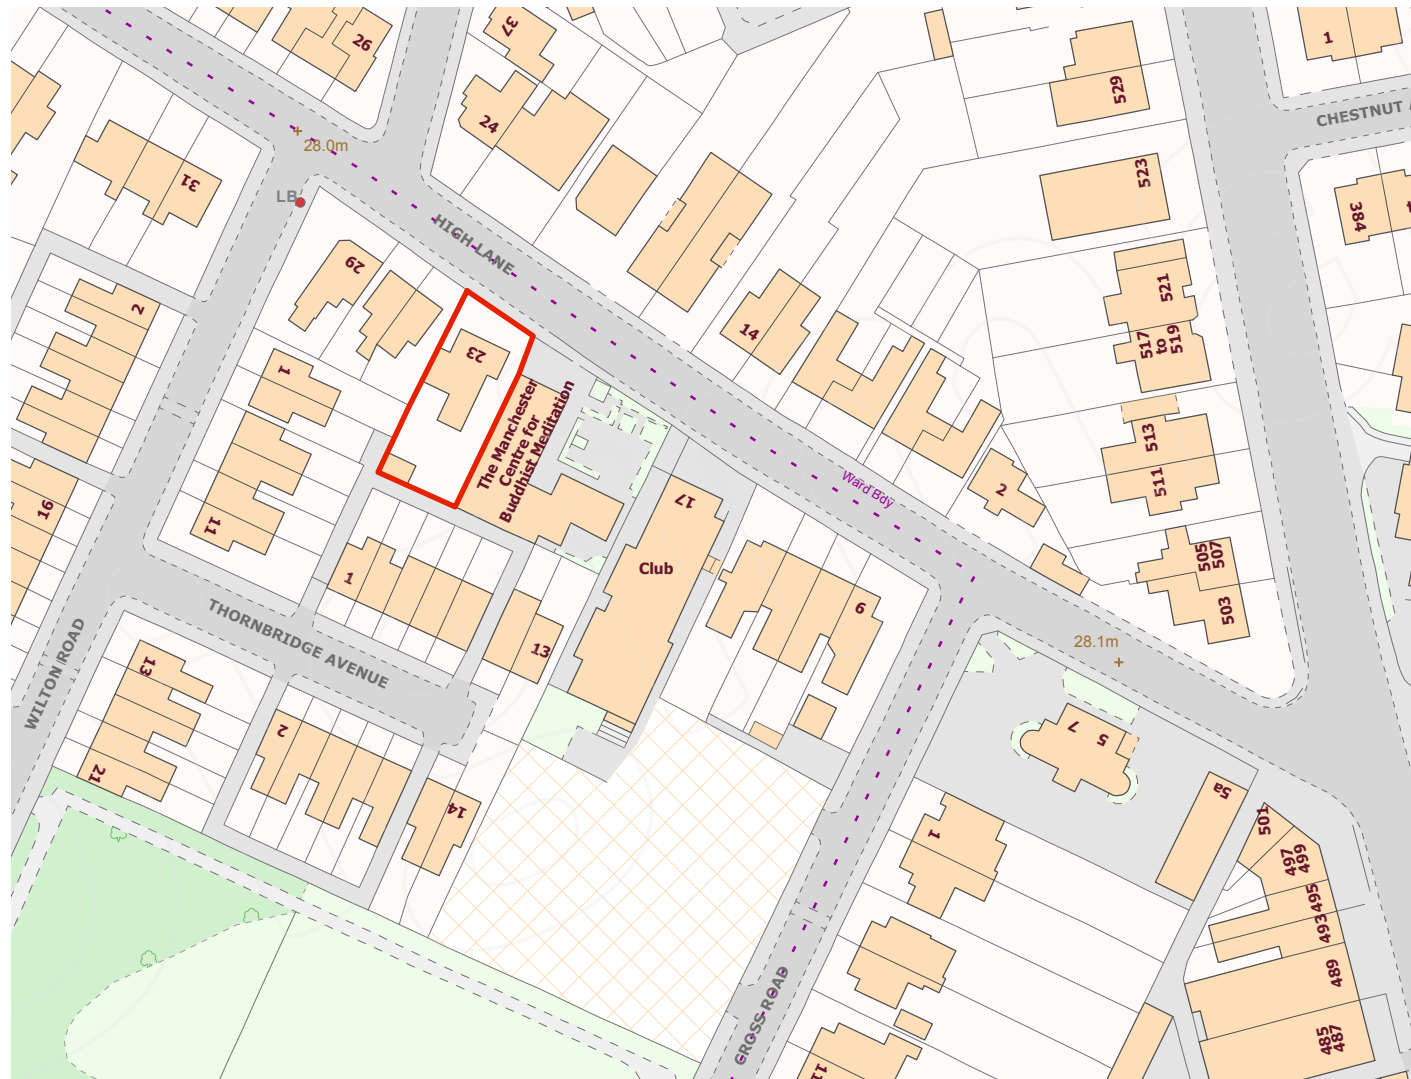


Site Location Plan 1:1250

rev	description	Date	By
-----	-------------	------	----

Drawing No:
25160/E/03

Project:
**23 High Lane
Manchester**
Drawing:
Site Plan

SCALE 1:1250

**leighton
architects**
21 chandos Road
Manchester M21 0ss
Tel/ 07747111159
www.leightonarchitects.com