
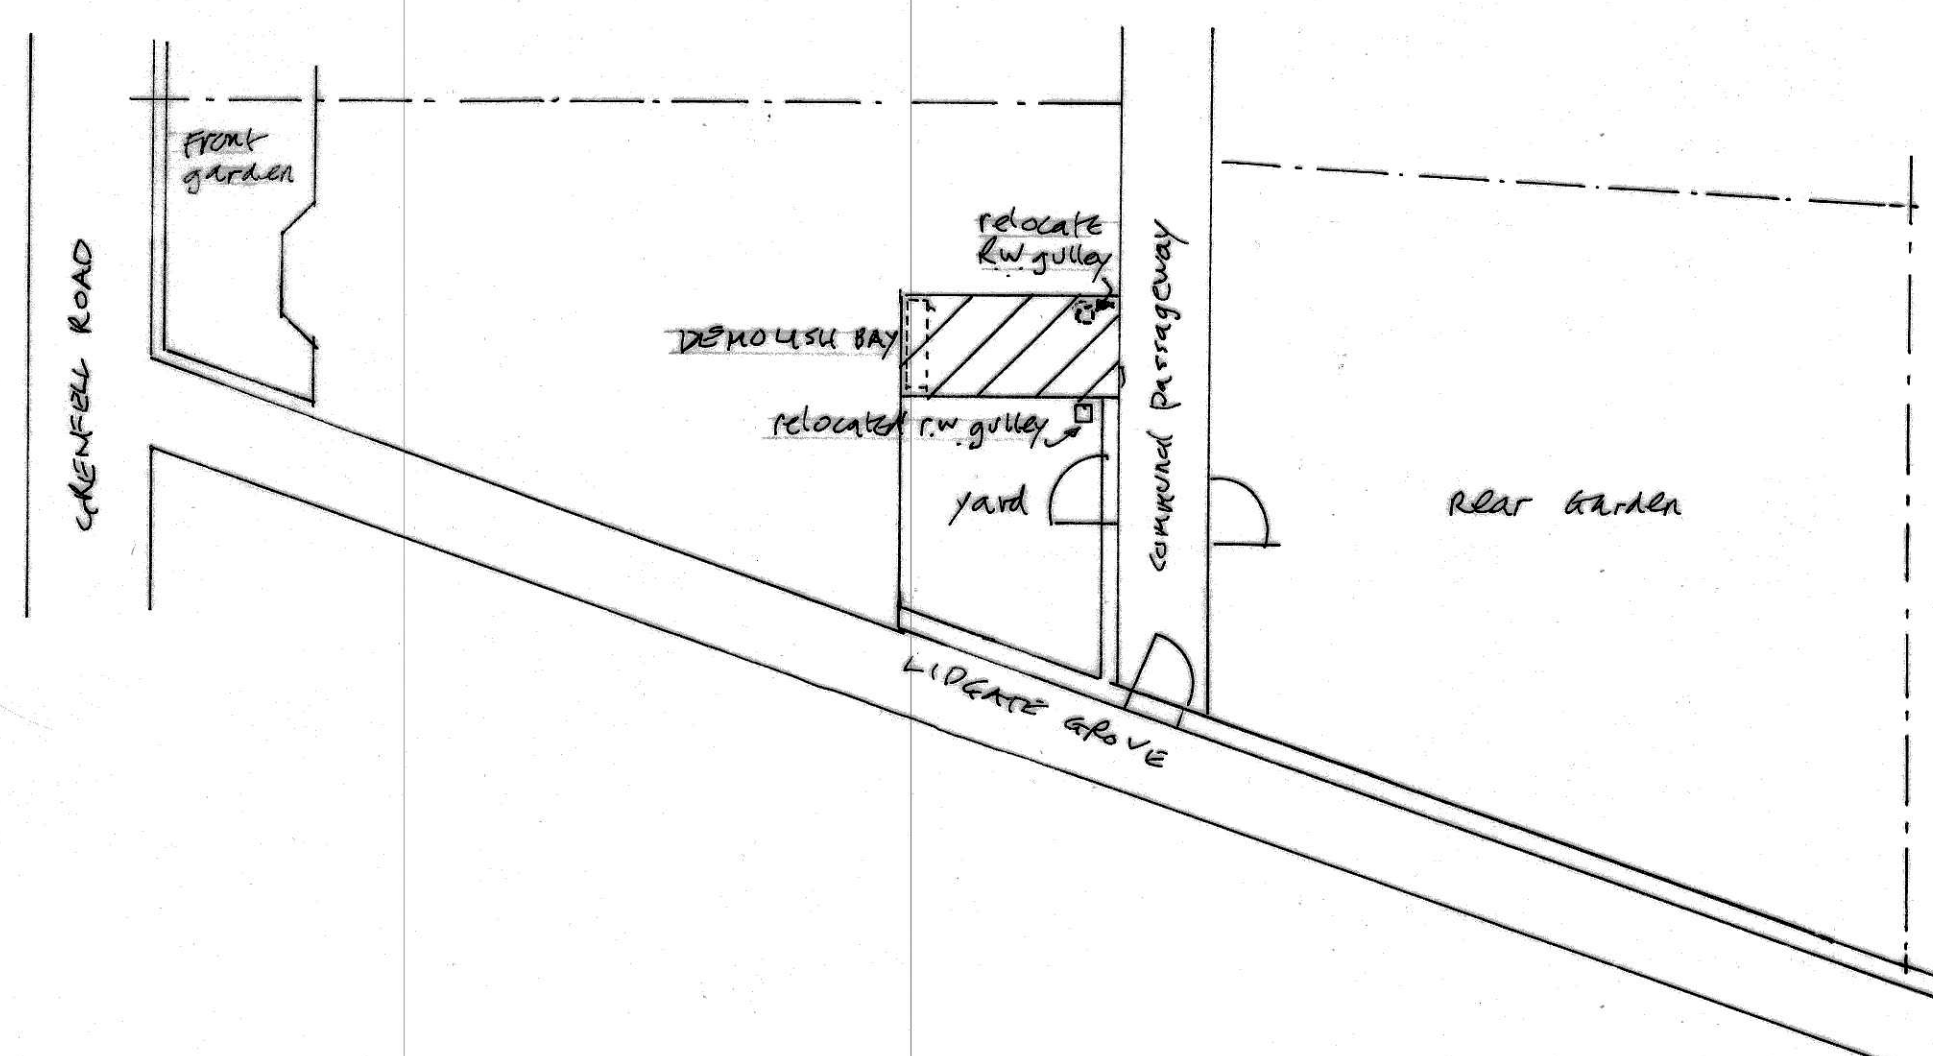
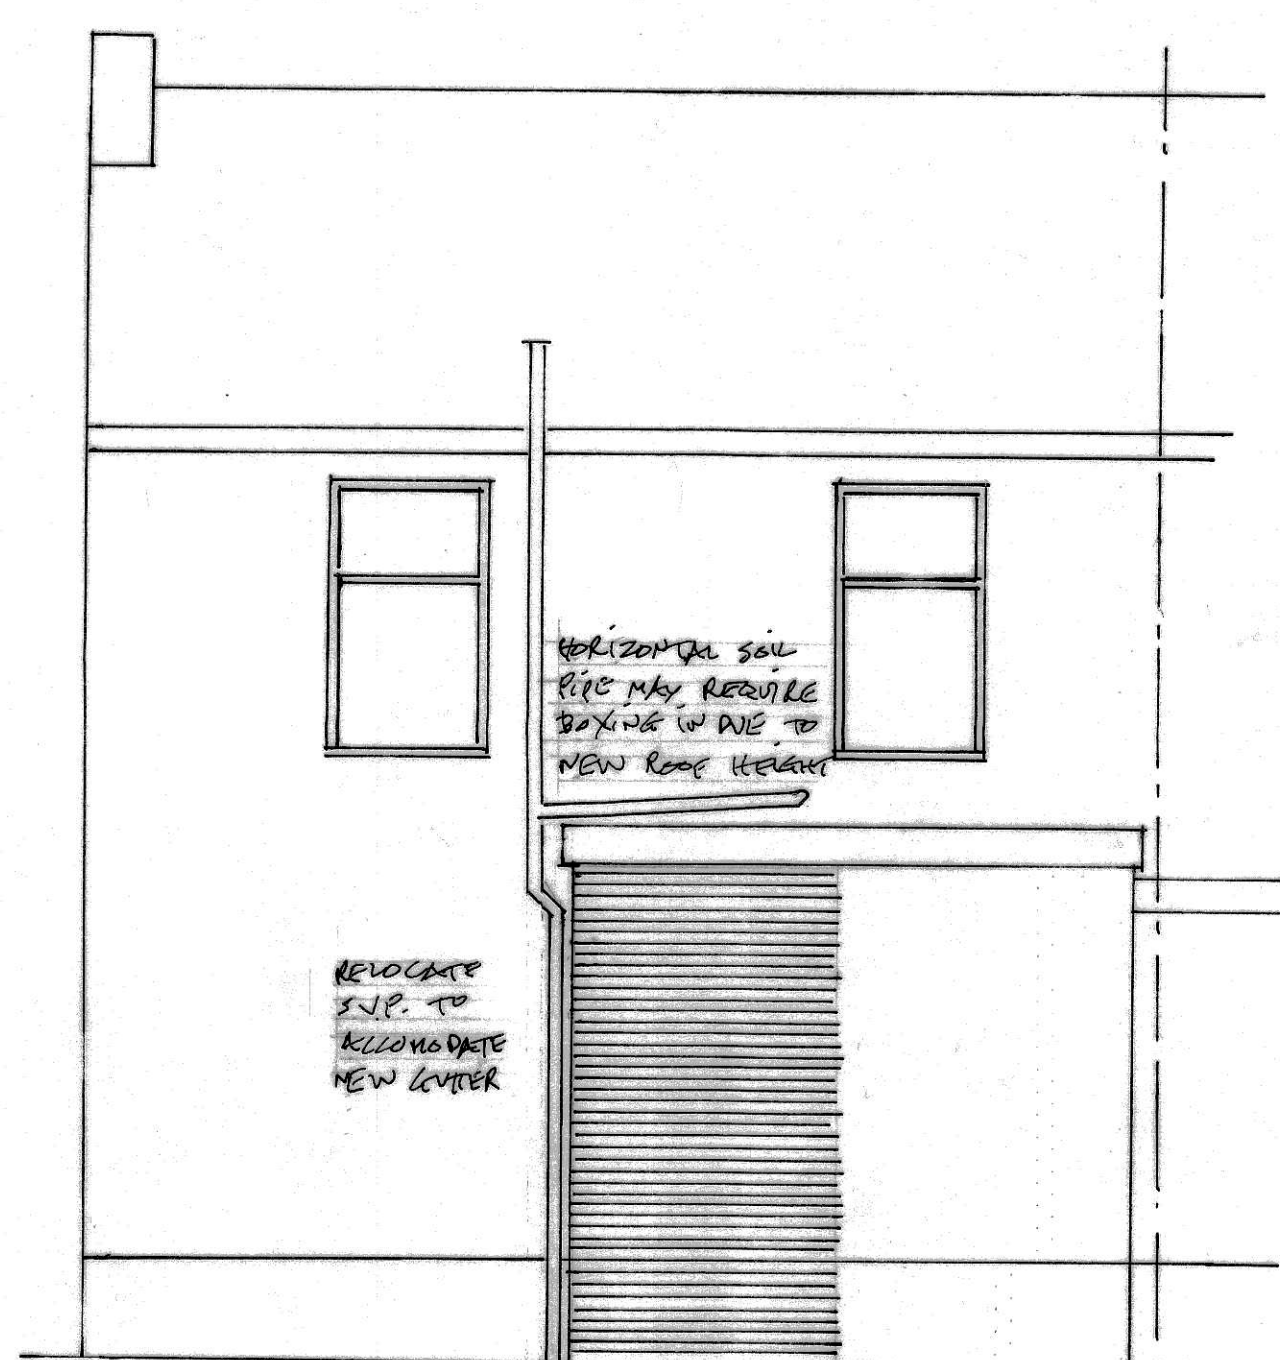
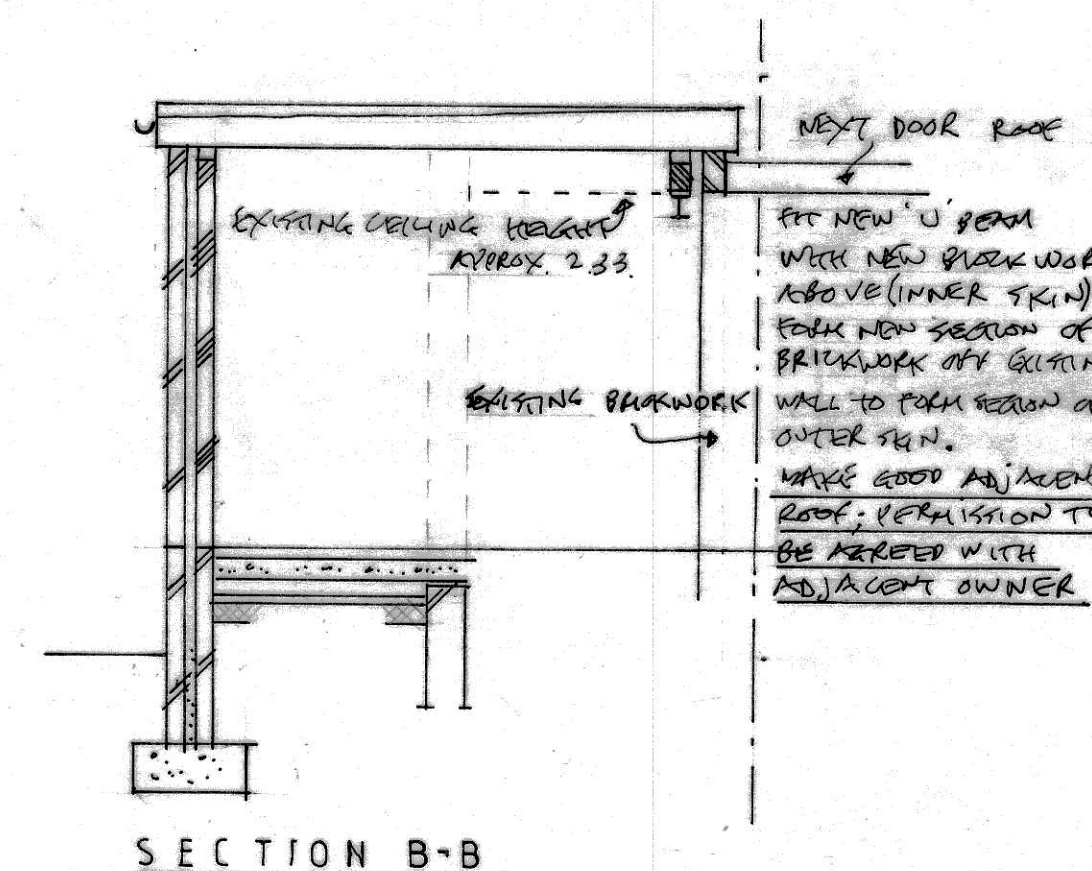
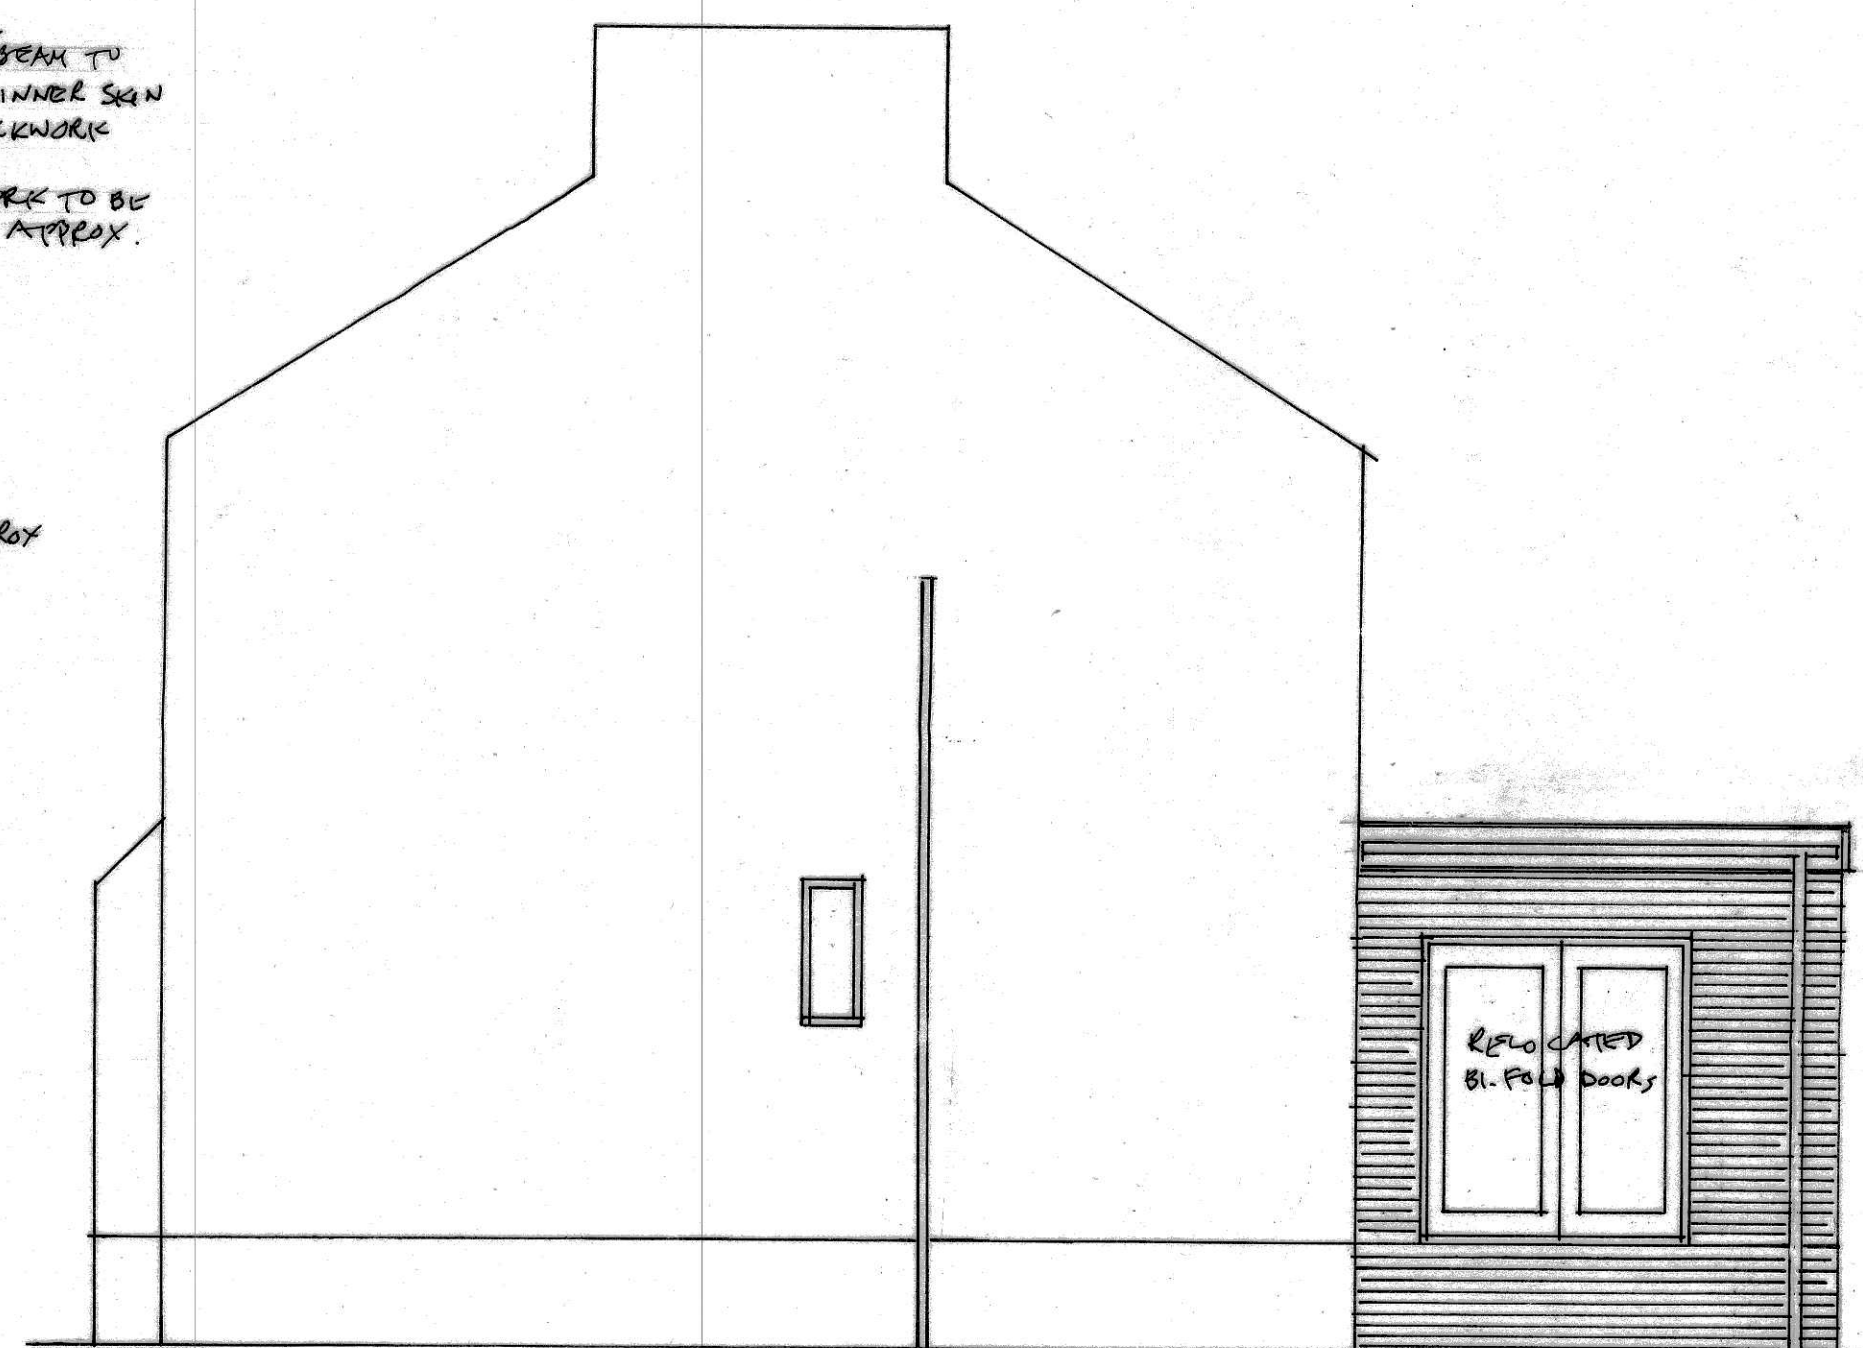
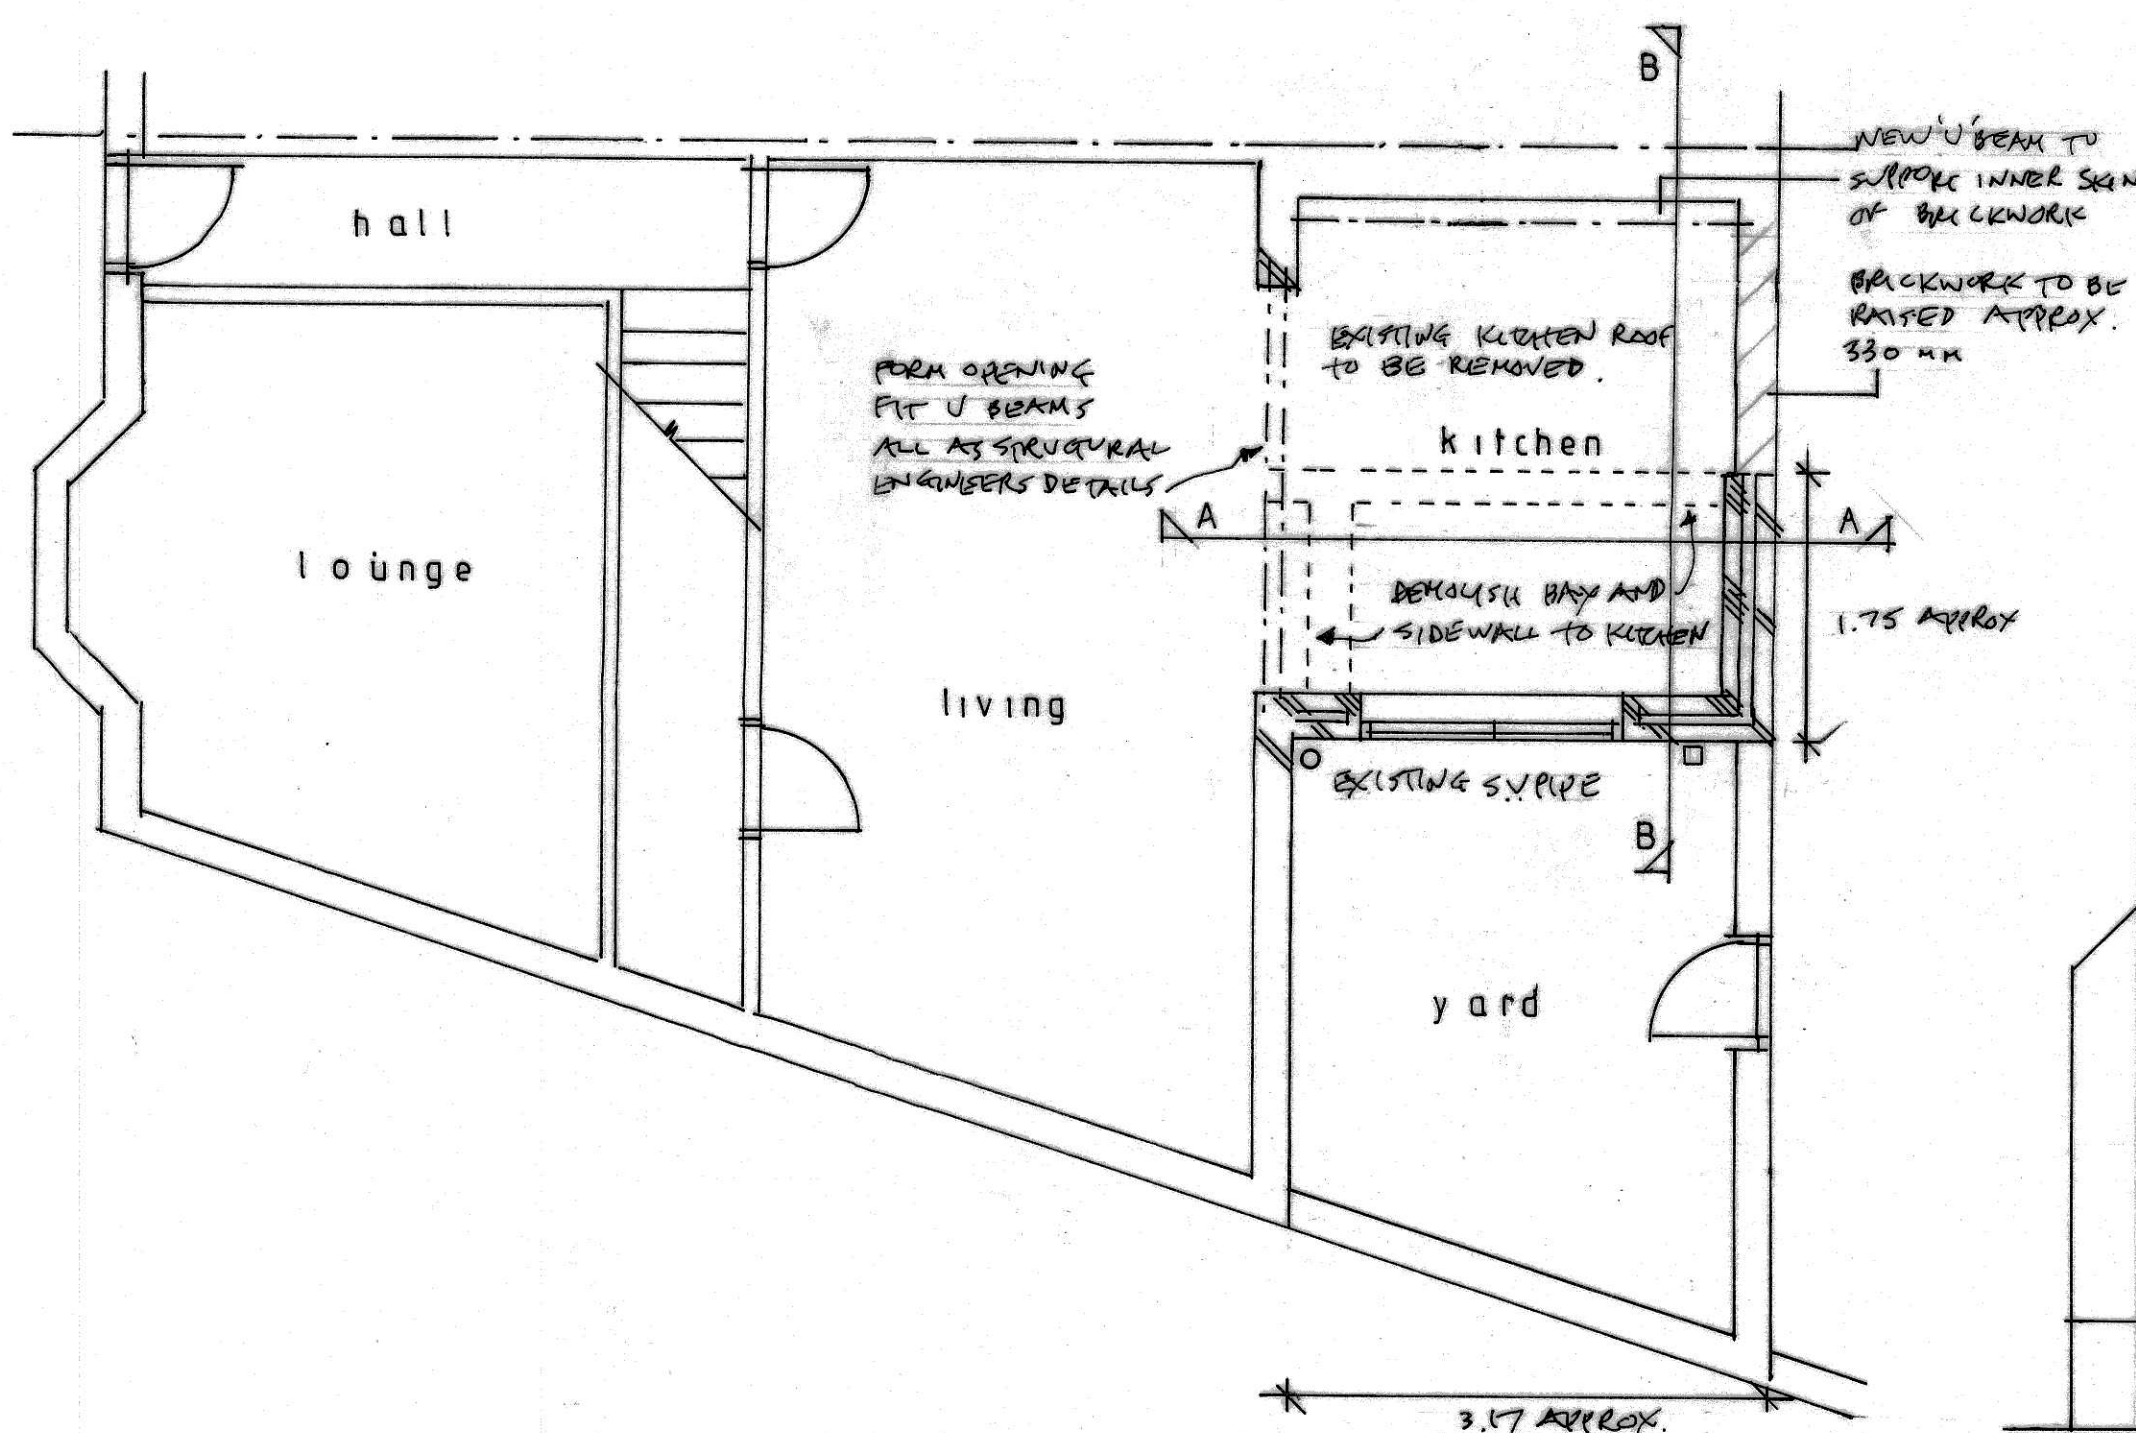
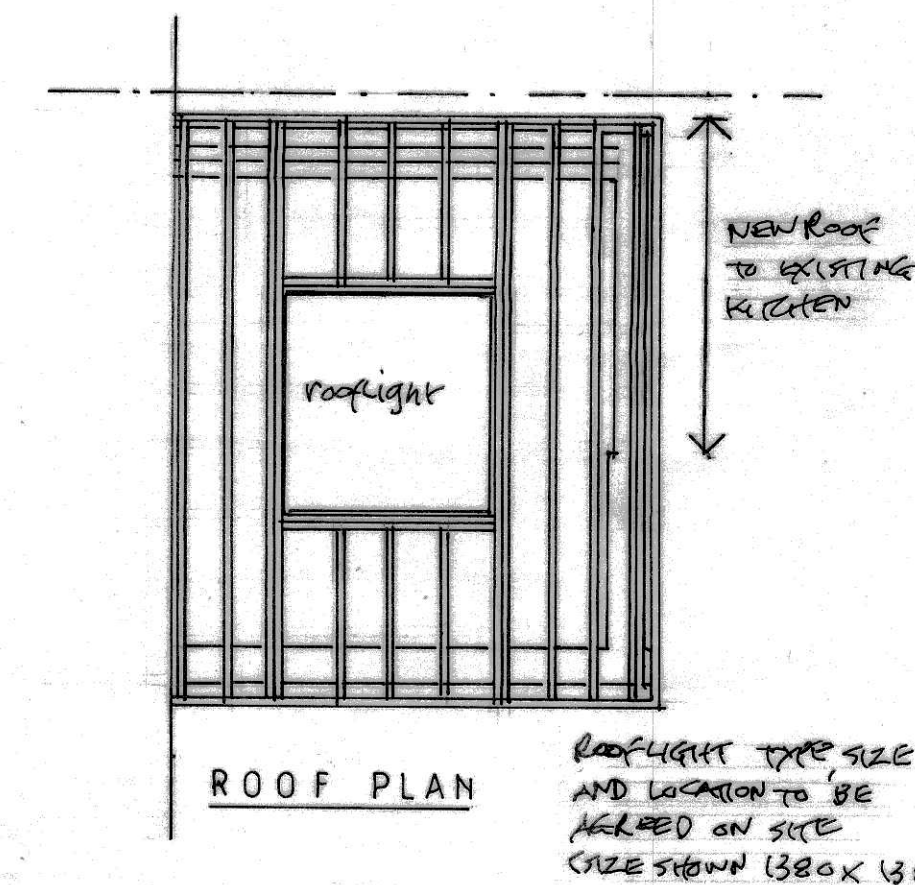
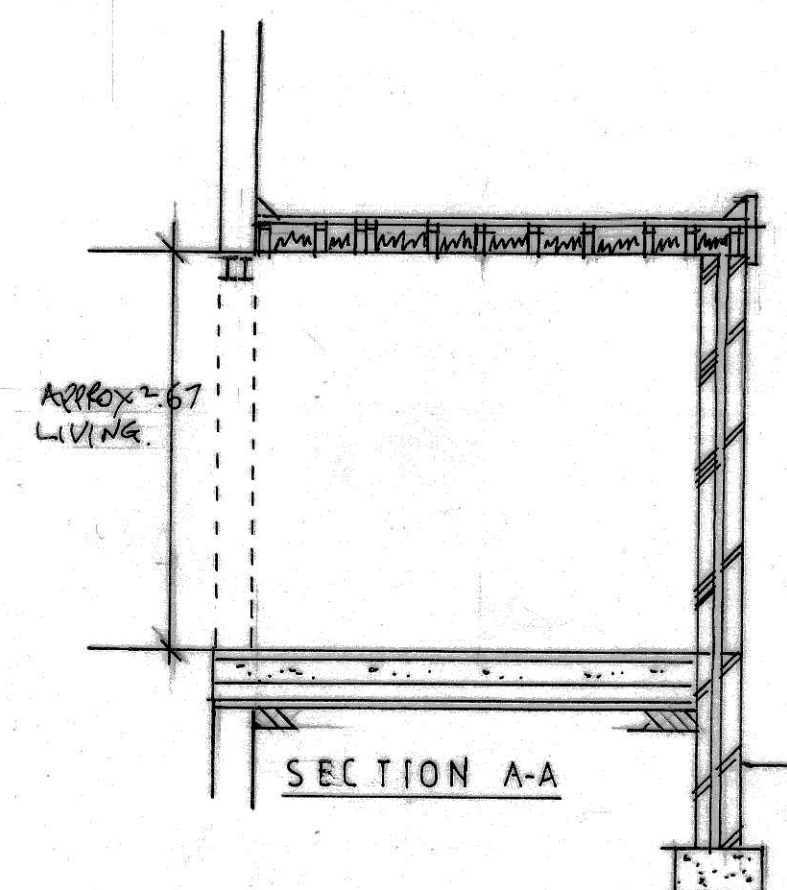
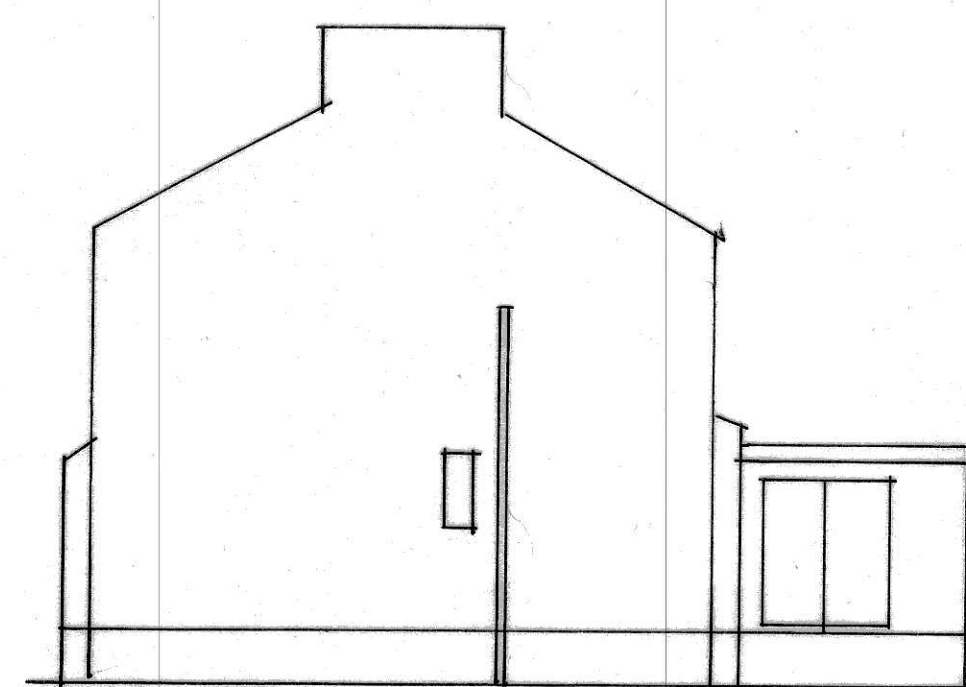


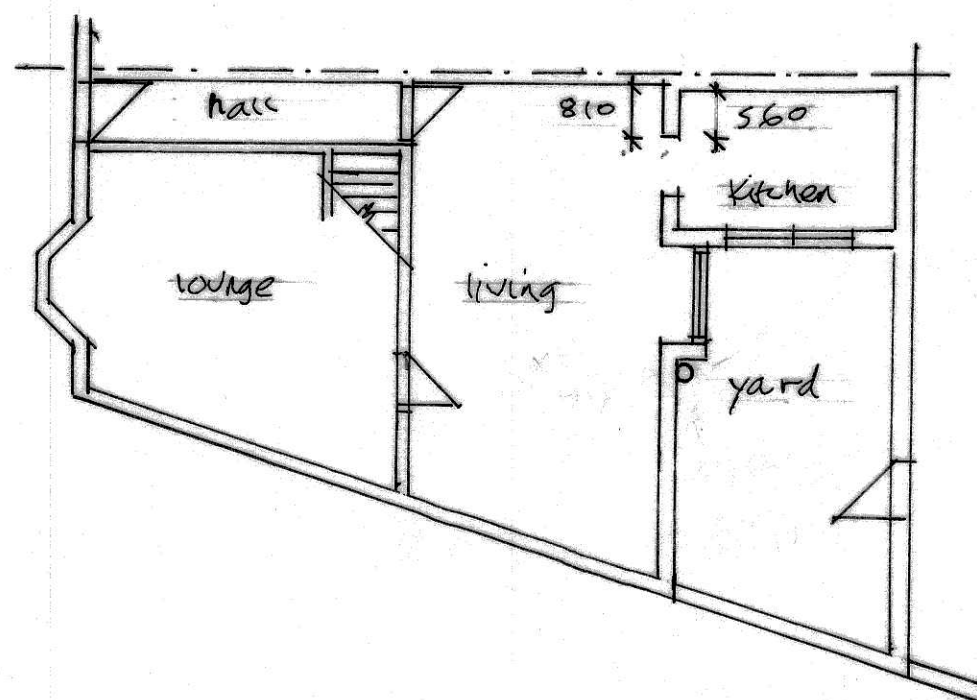

This drawing to be read in conjunction with separate "Schedule of Drawing Notes".
 Also to be read in conjunction with separate Structural Engineers Notes, Calculations + sketches.
 Structural Engineers details to override this Drawing detail and "Schedule of Notes" detail, if differing.
 Final Drainage layout/details to be agreed on site with Building Inspector
 Do not scale dimensions off drawing
 Roof works affecting adjacent property to be agreed with adjacent Owner

SINGLE STOREY KITCHEN EXTENSION

47 GRENFELL ROAD
 MANCHESTER M20 6TE

Scales 1:50 1:100

Scale bar 1:50

Drawing Number 01/A Date 04.03.2025