

| Rev | Date   | Revision                   | By | Chk |
|-----|--------|----------------------------|----|-----|
| P01 | 240503 | Planning issue for comment | KC | AL  |
| P02 | 240510 | Issued for Planning        | KC | AL  |
| P03 | 240523 | Issued for Planning        | KC | AL  |
| P04 | 241029 | Issued for Planning        | SG | AL  |

Notes


⚠ For Health & Safety related information please refer to the Rolling Designers Risk Register. Where relevant, elements identified on this register are highlighted within the model and on the drawings with the following logo.

- DO NOT SCALE FROM DRAWING:
- Drawing to be printed in colour;
- All information contained in this drawing (including digital data) should be checked and verified prior to any fabrication or construction. Any inconsistencies or omissions should be reported to Bennetts Associates;
- Unless otherwise stated, all grids or co-ordinates are based on the Ordnance Survey National Grid via GPS Observations;
- Unless otherwise stated, all spot heights and levels are expressed as AOD *finished* *ordnance datum* based on the Ordnance Survey ODN (Ordnance Datum Newlyn).

Bennetts Associates Architects make no warranties, express or implied, with respect to the reuse of the data provided herewith, regardless of its format or the means of its transmission.

All existing survey data is based on, or reference from, 3rd Party information. Unless otherwise stated, all structural, mechanical, electrical information is based on, or reference from, 3rd Party data.

© Crown Copyright 2021. All Rights Reserved.  
Ordnance Survey License 123456

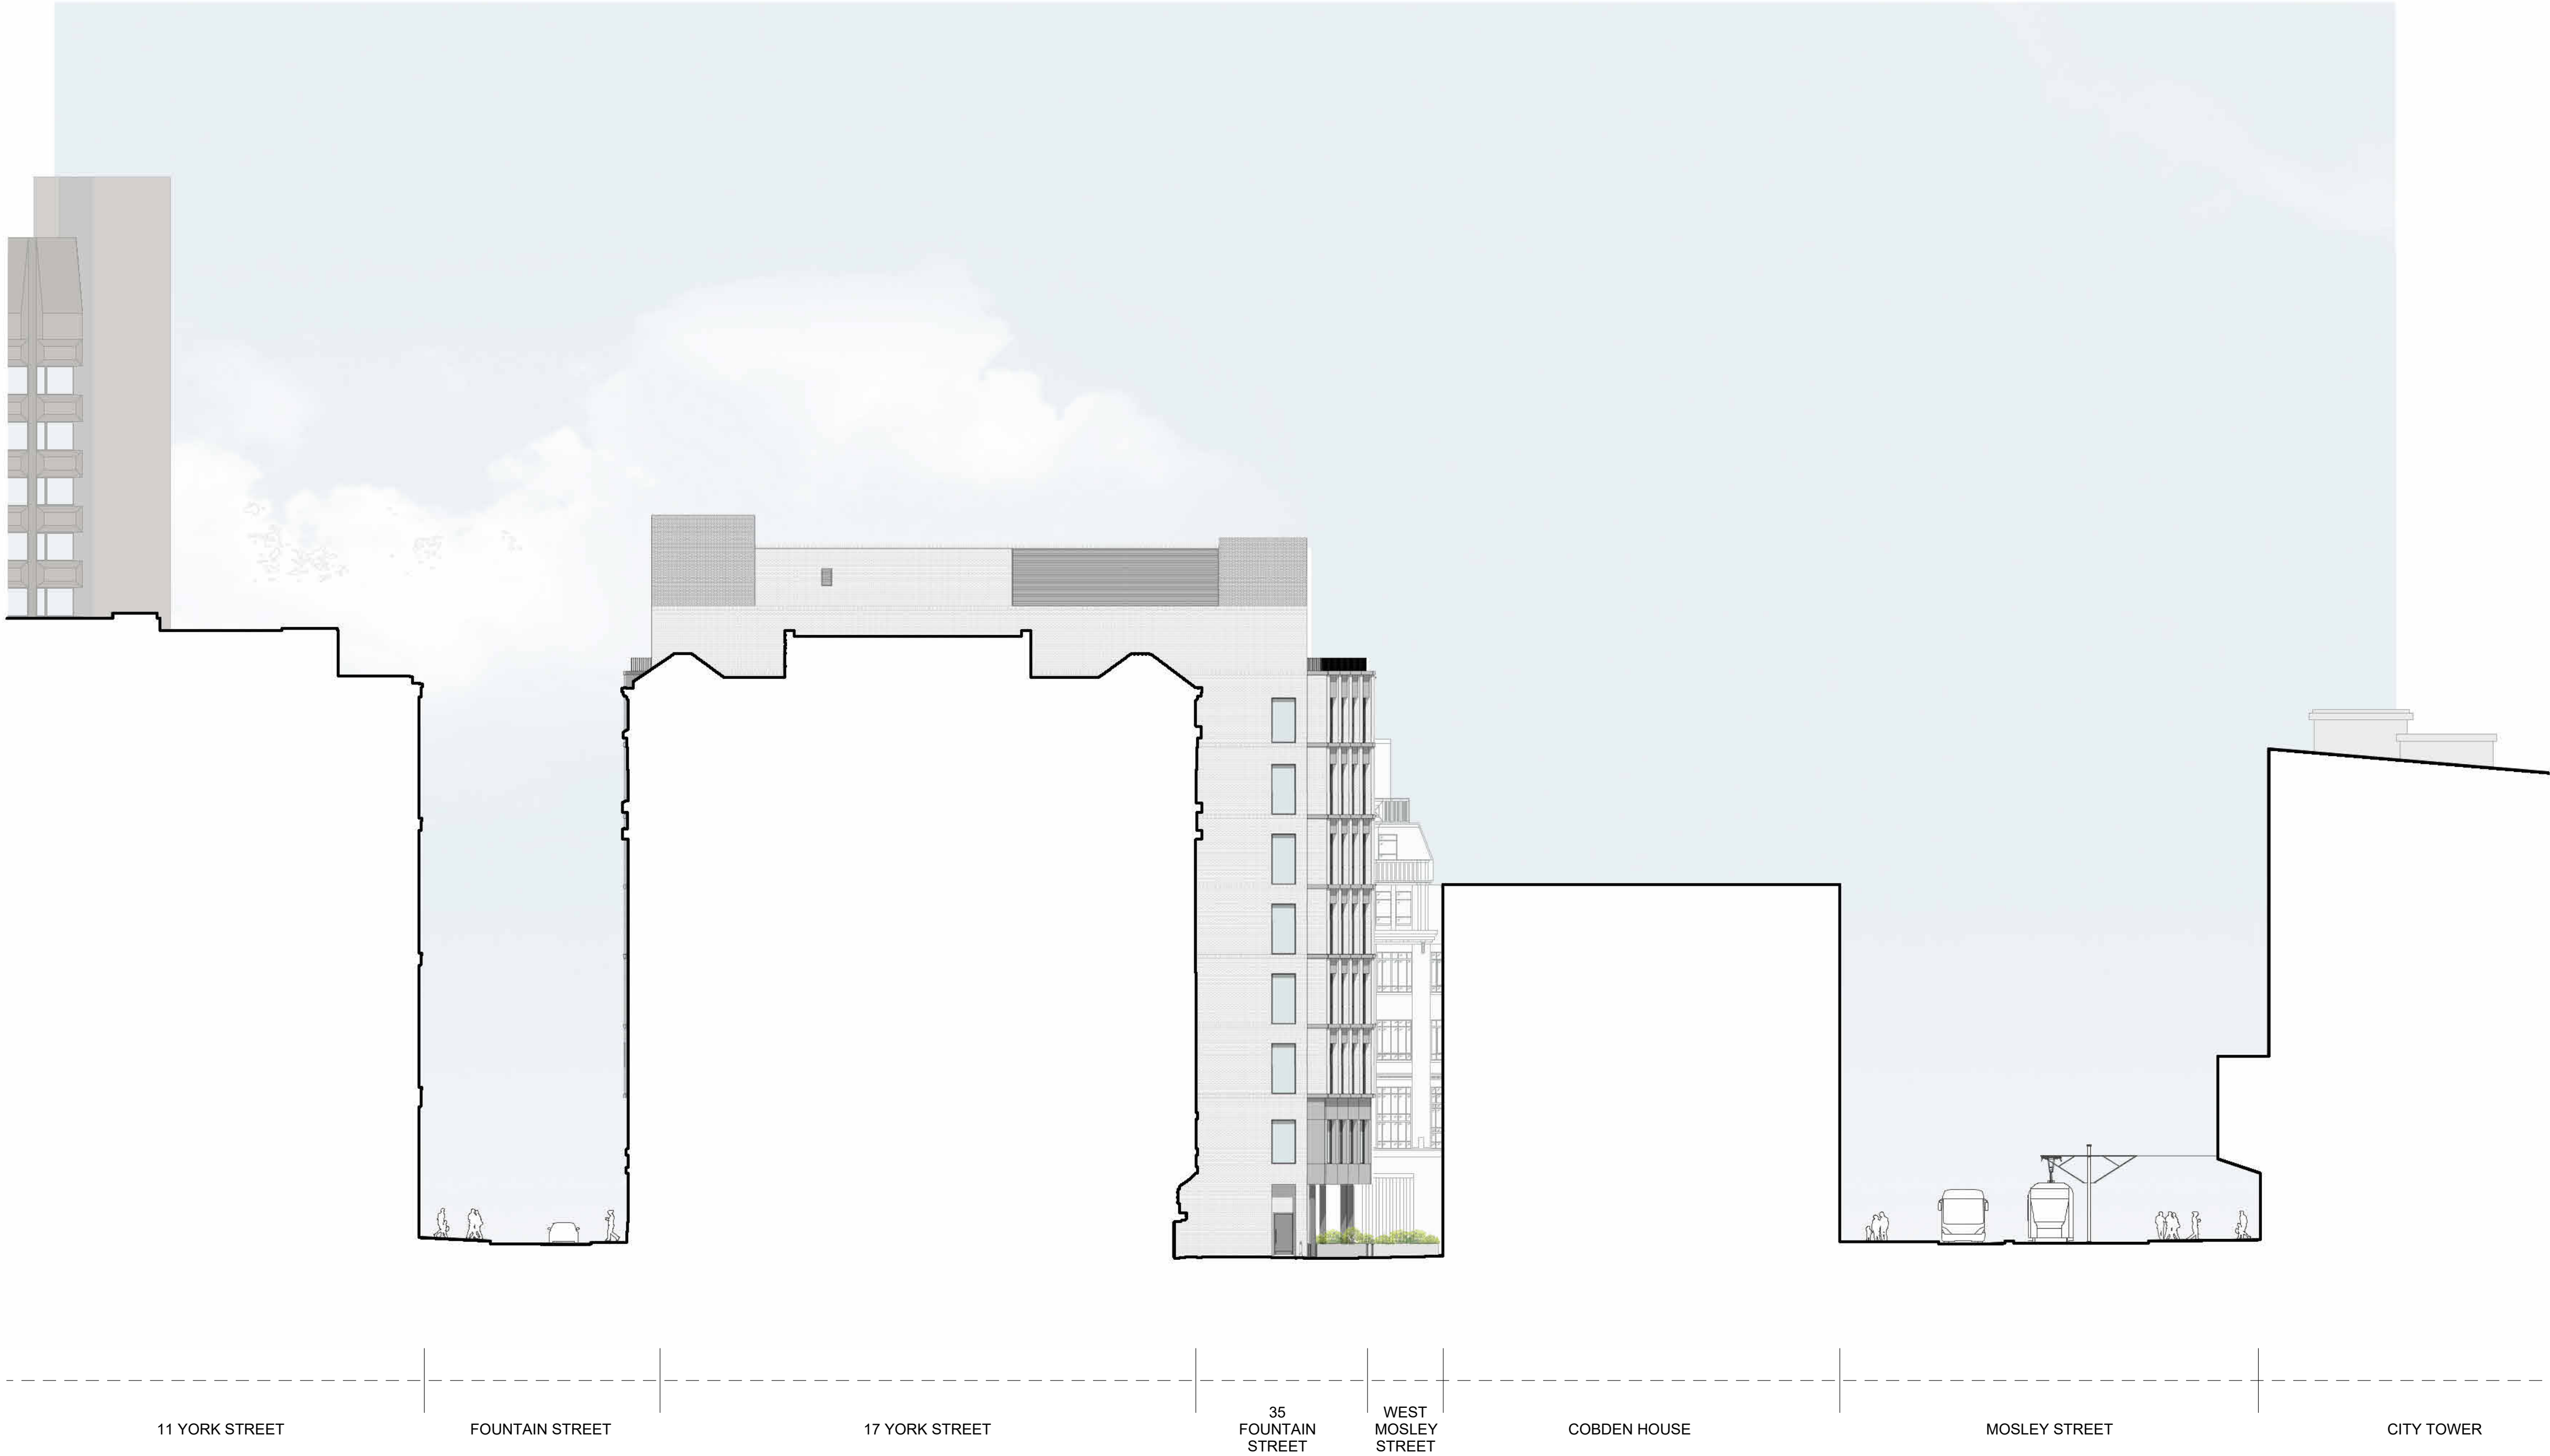

SECTION DD

**BENNETTS ASSOCIATES**

38-42 Mosley Street, Manchester, M2 3AZ  
T +44 (0)161 674 0135 • [www.bennettsassociates.com](http://www.bennettsassociates.com)  
E [manchester@bennettsassociates.com](mailto:manchester@bennettsassociates.com)  
For Bennetts Associates' electronic information issue disclaimer - [www.bennettsassociates.com/informationdisclaimer/](http://www.bennettsassociates.com/informationdisclaimer/)

Project

Project No. 2308

**35 Fountain Street**

Bywater

Drawing Title

Planning - Proposed  
South elevation (context)

Drawing Number

2308-BAA-20-ES1-DP-A-0

Revision/Suitability

P04 S2

Scale @ A3

1:500

Scale @ A1

1:250

Revision Date

241029

YY MM DD