




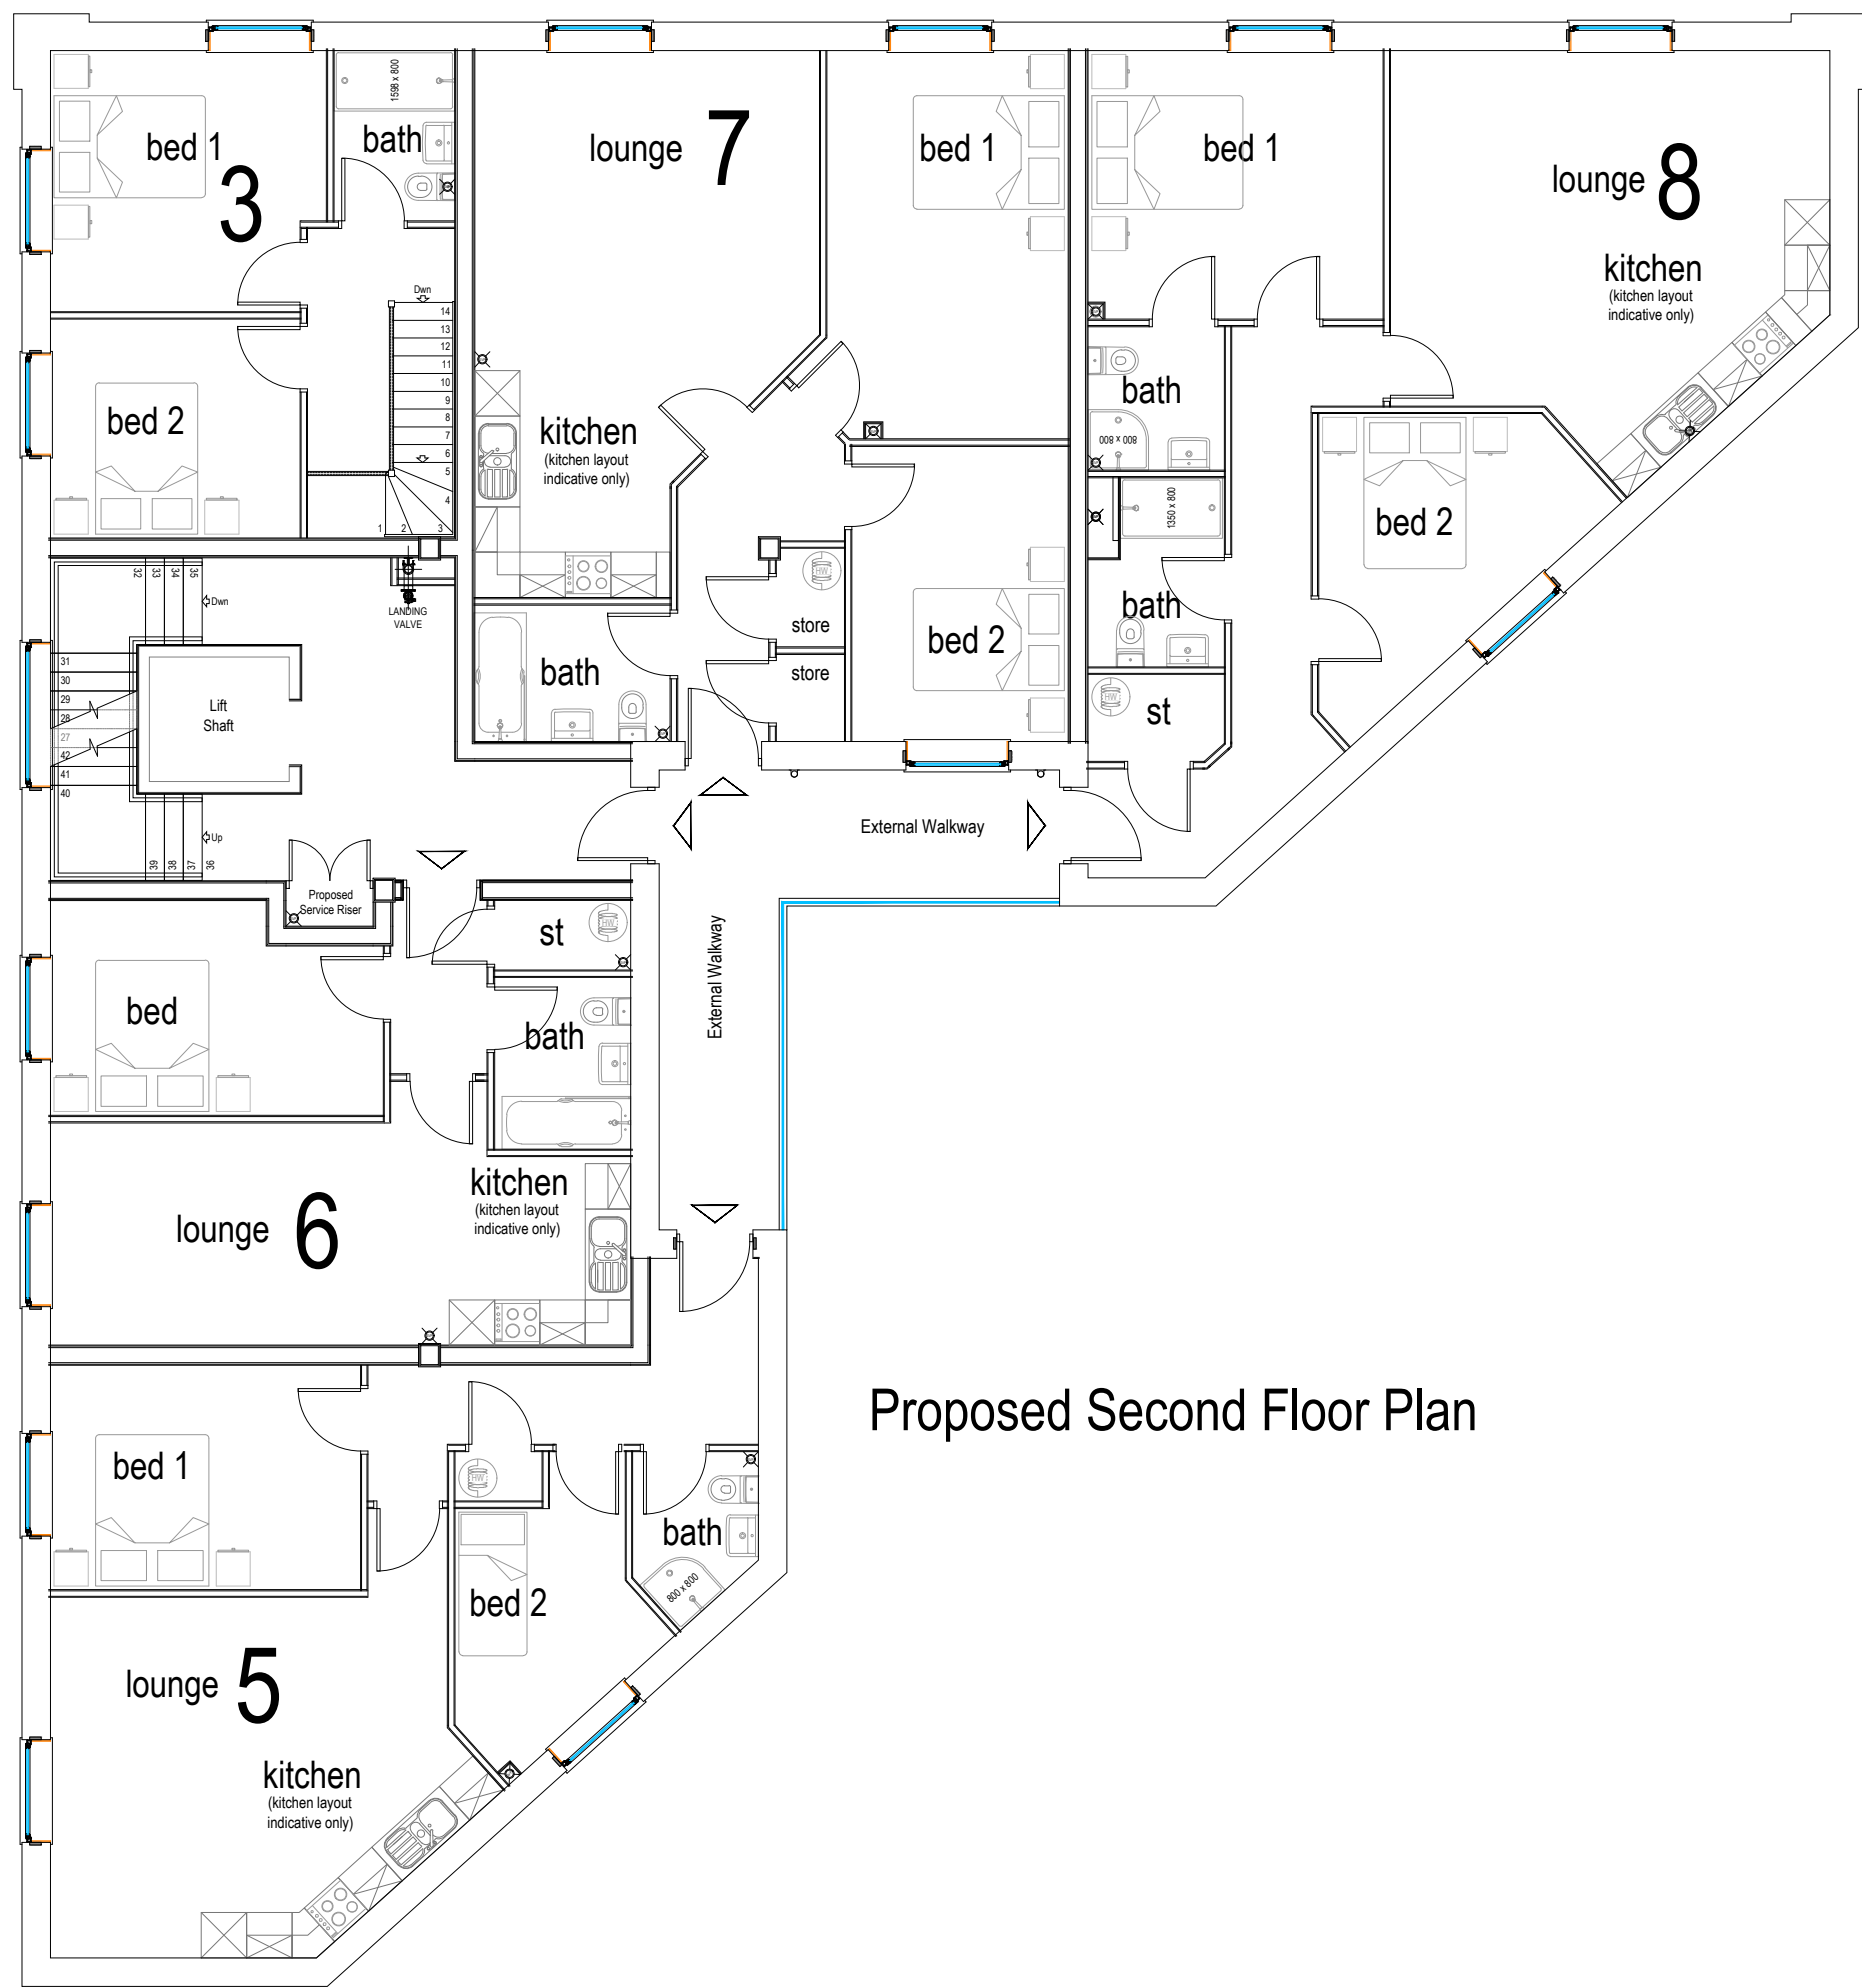


Proposed Second Floor Plan

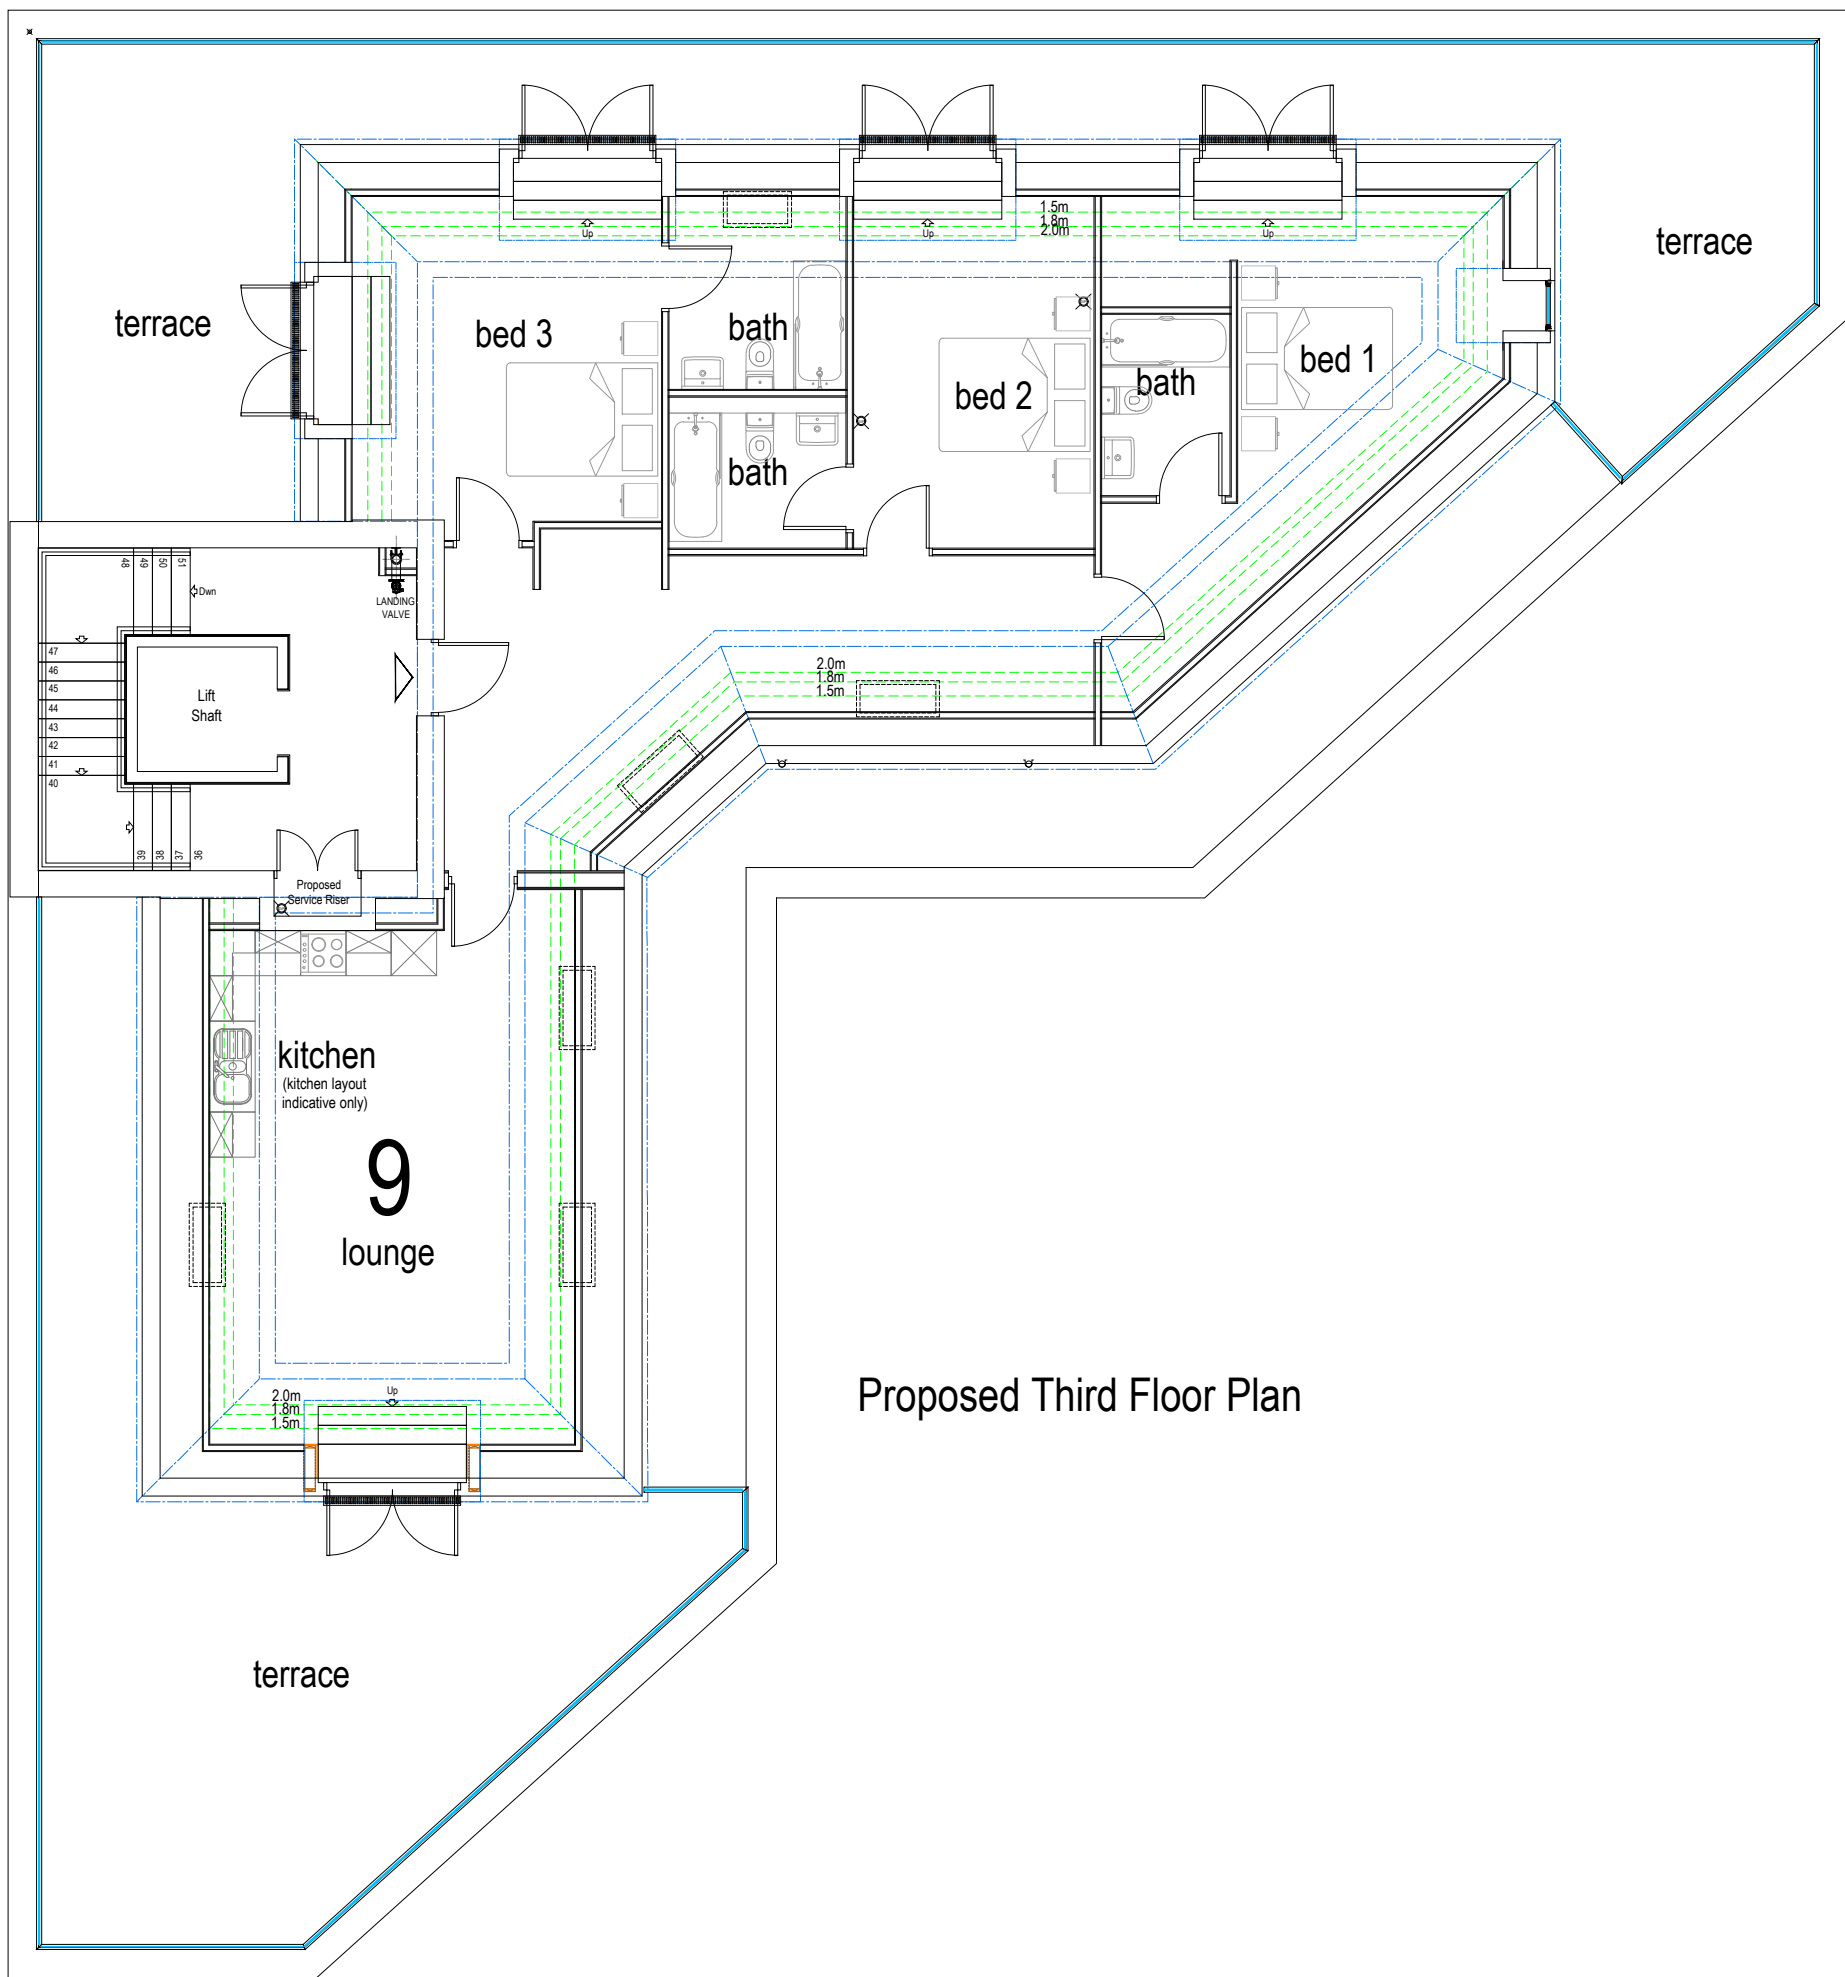

Proposed Third Floor Plan

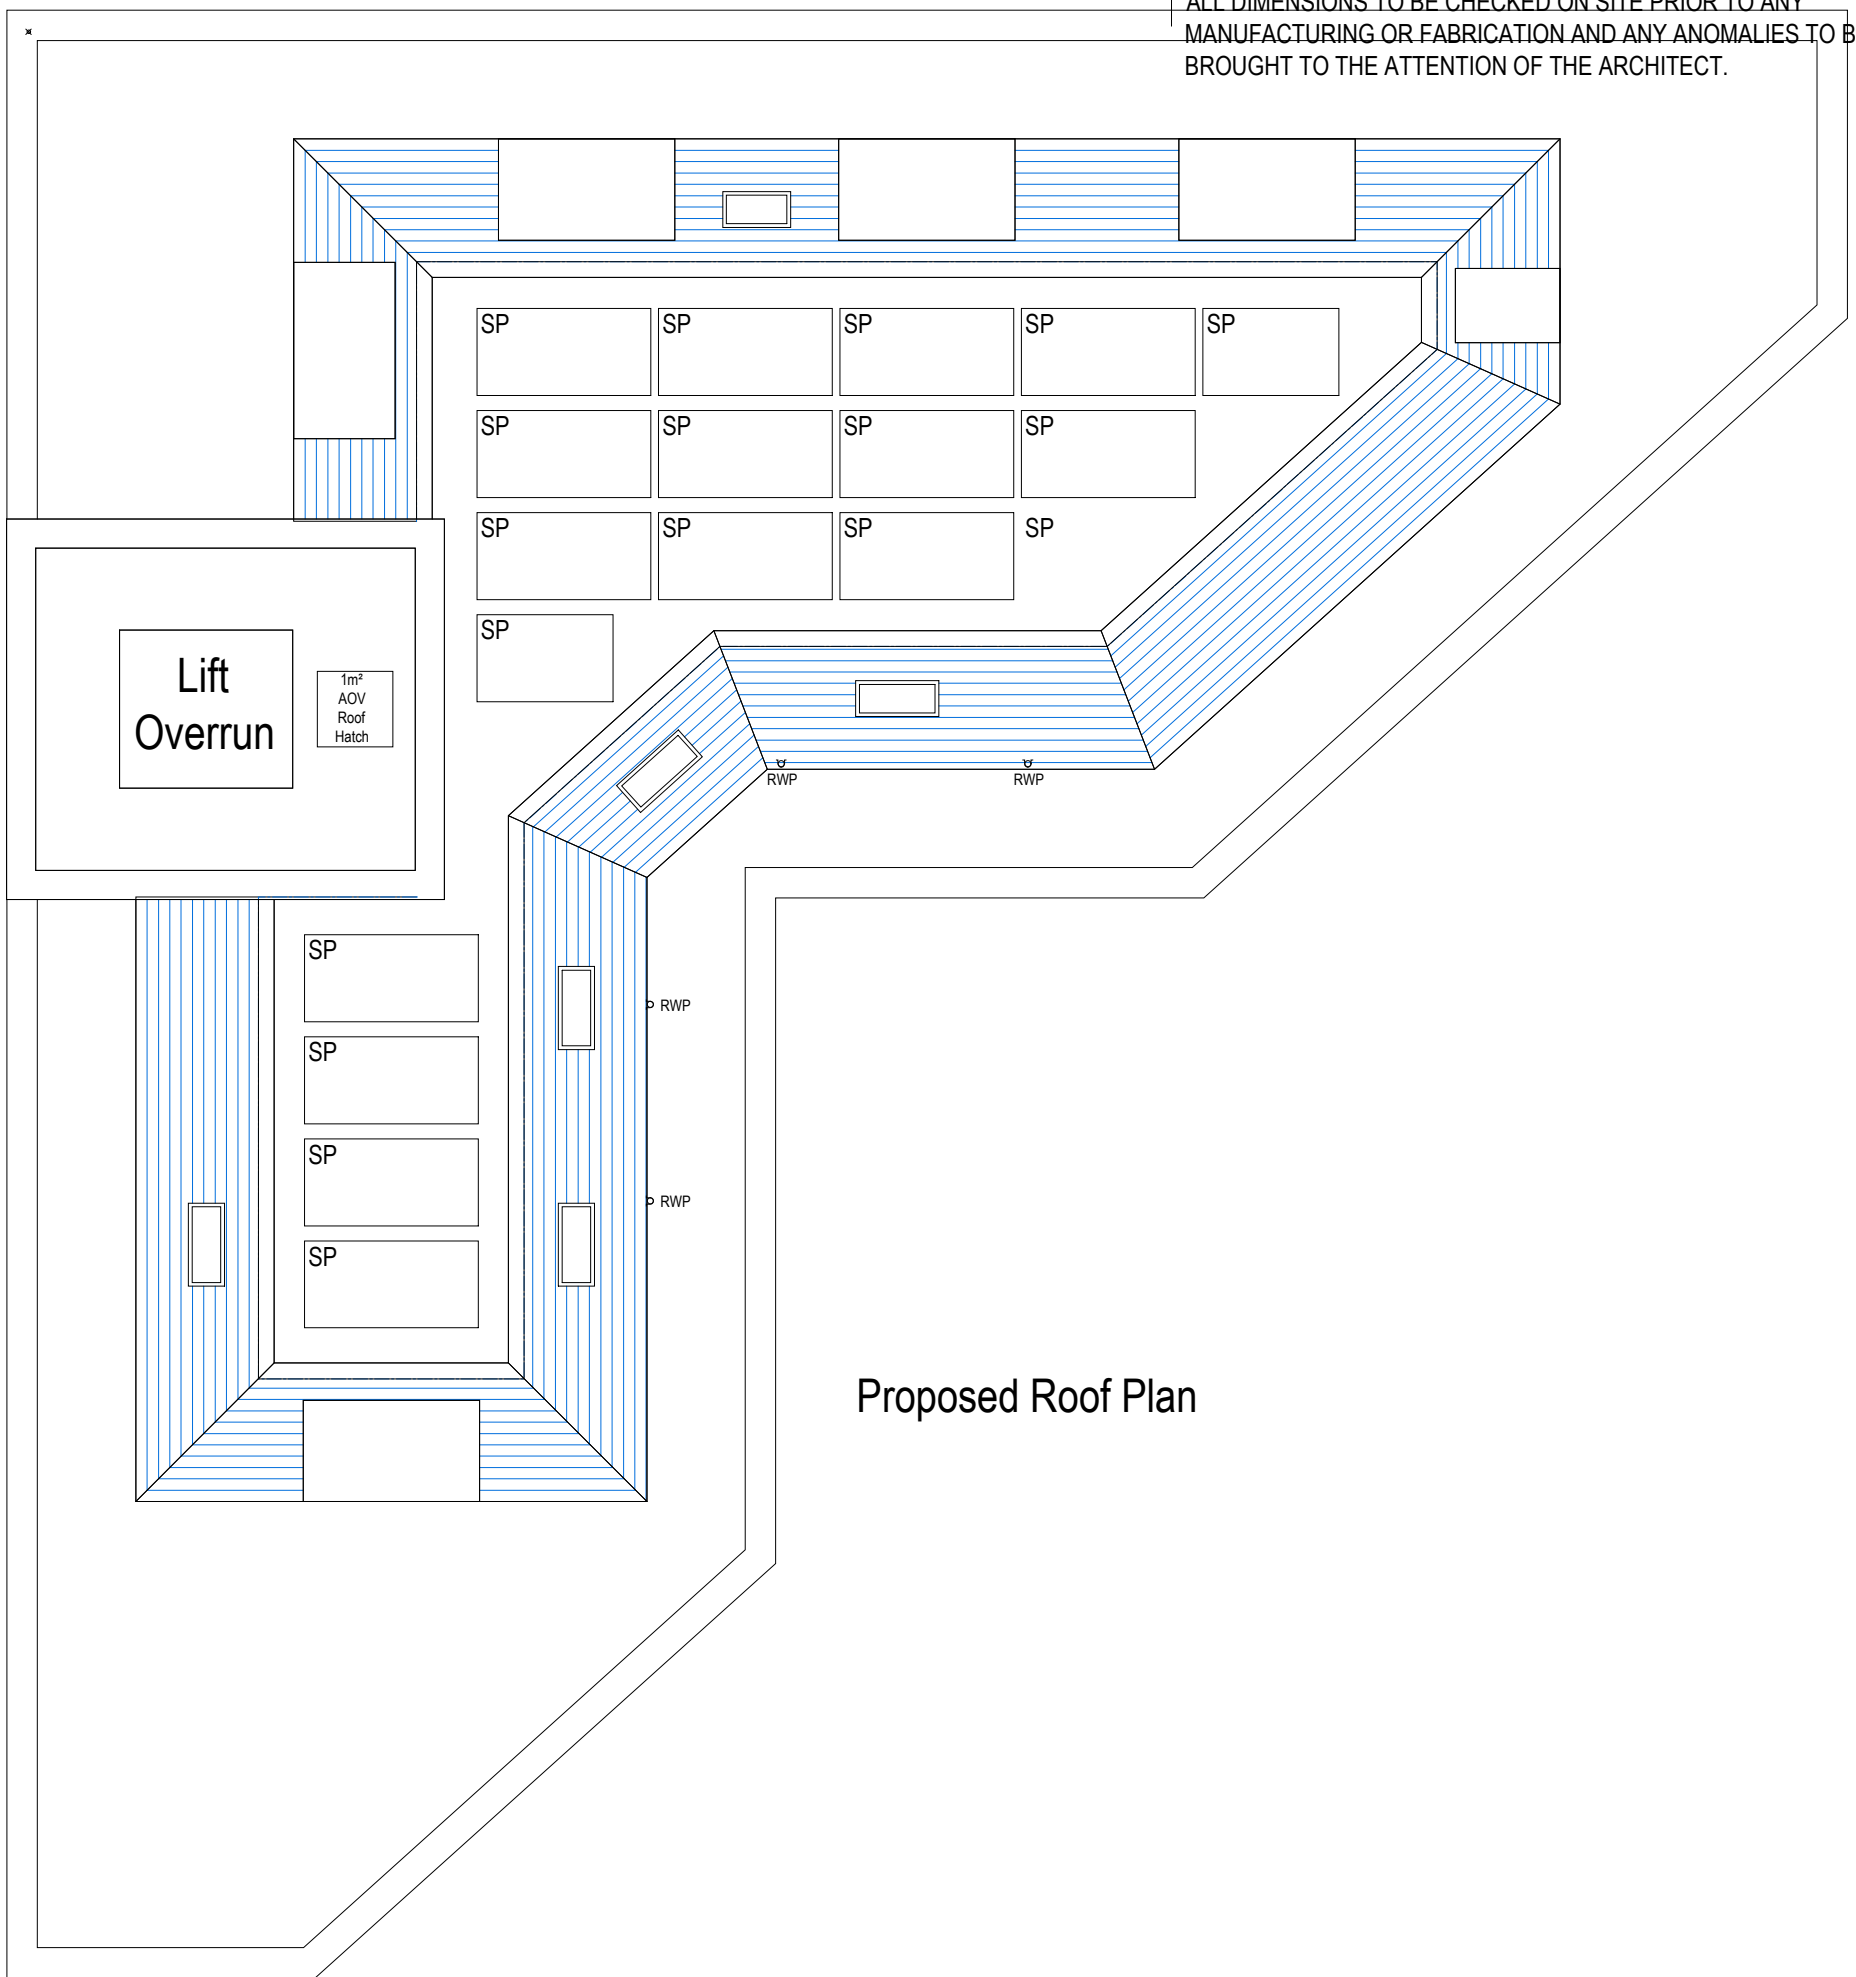

Proposed Roof Plan

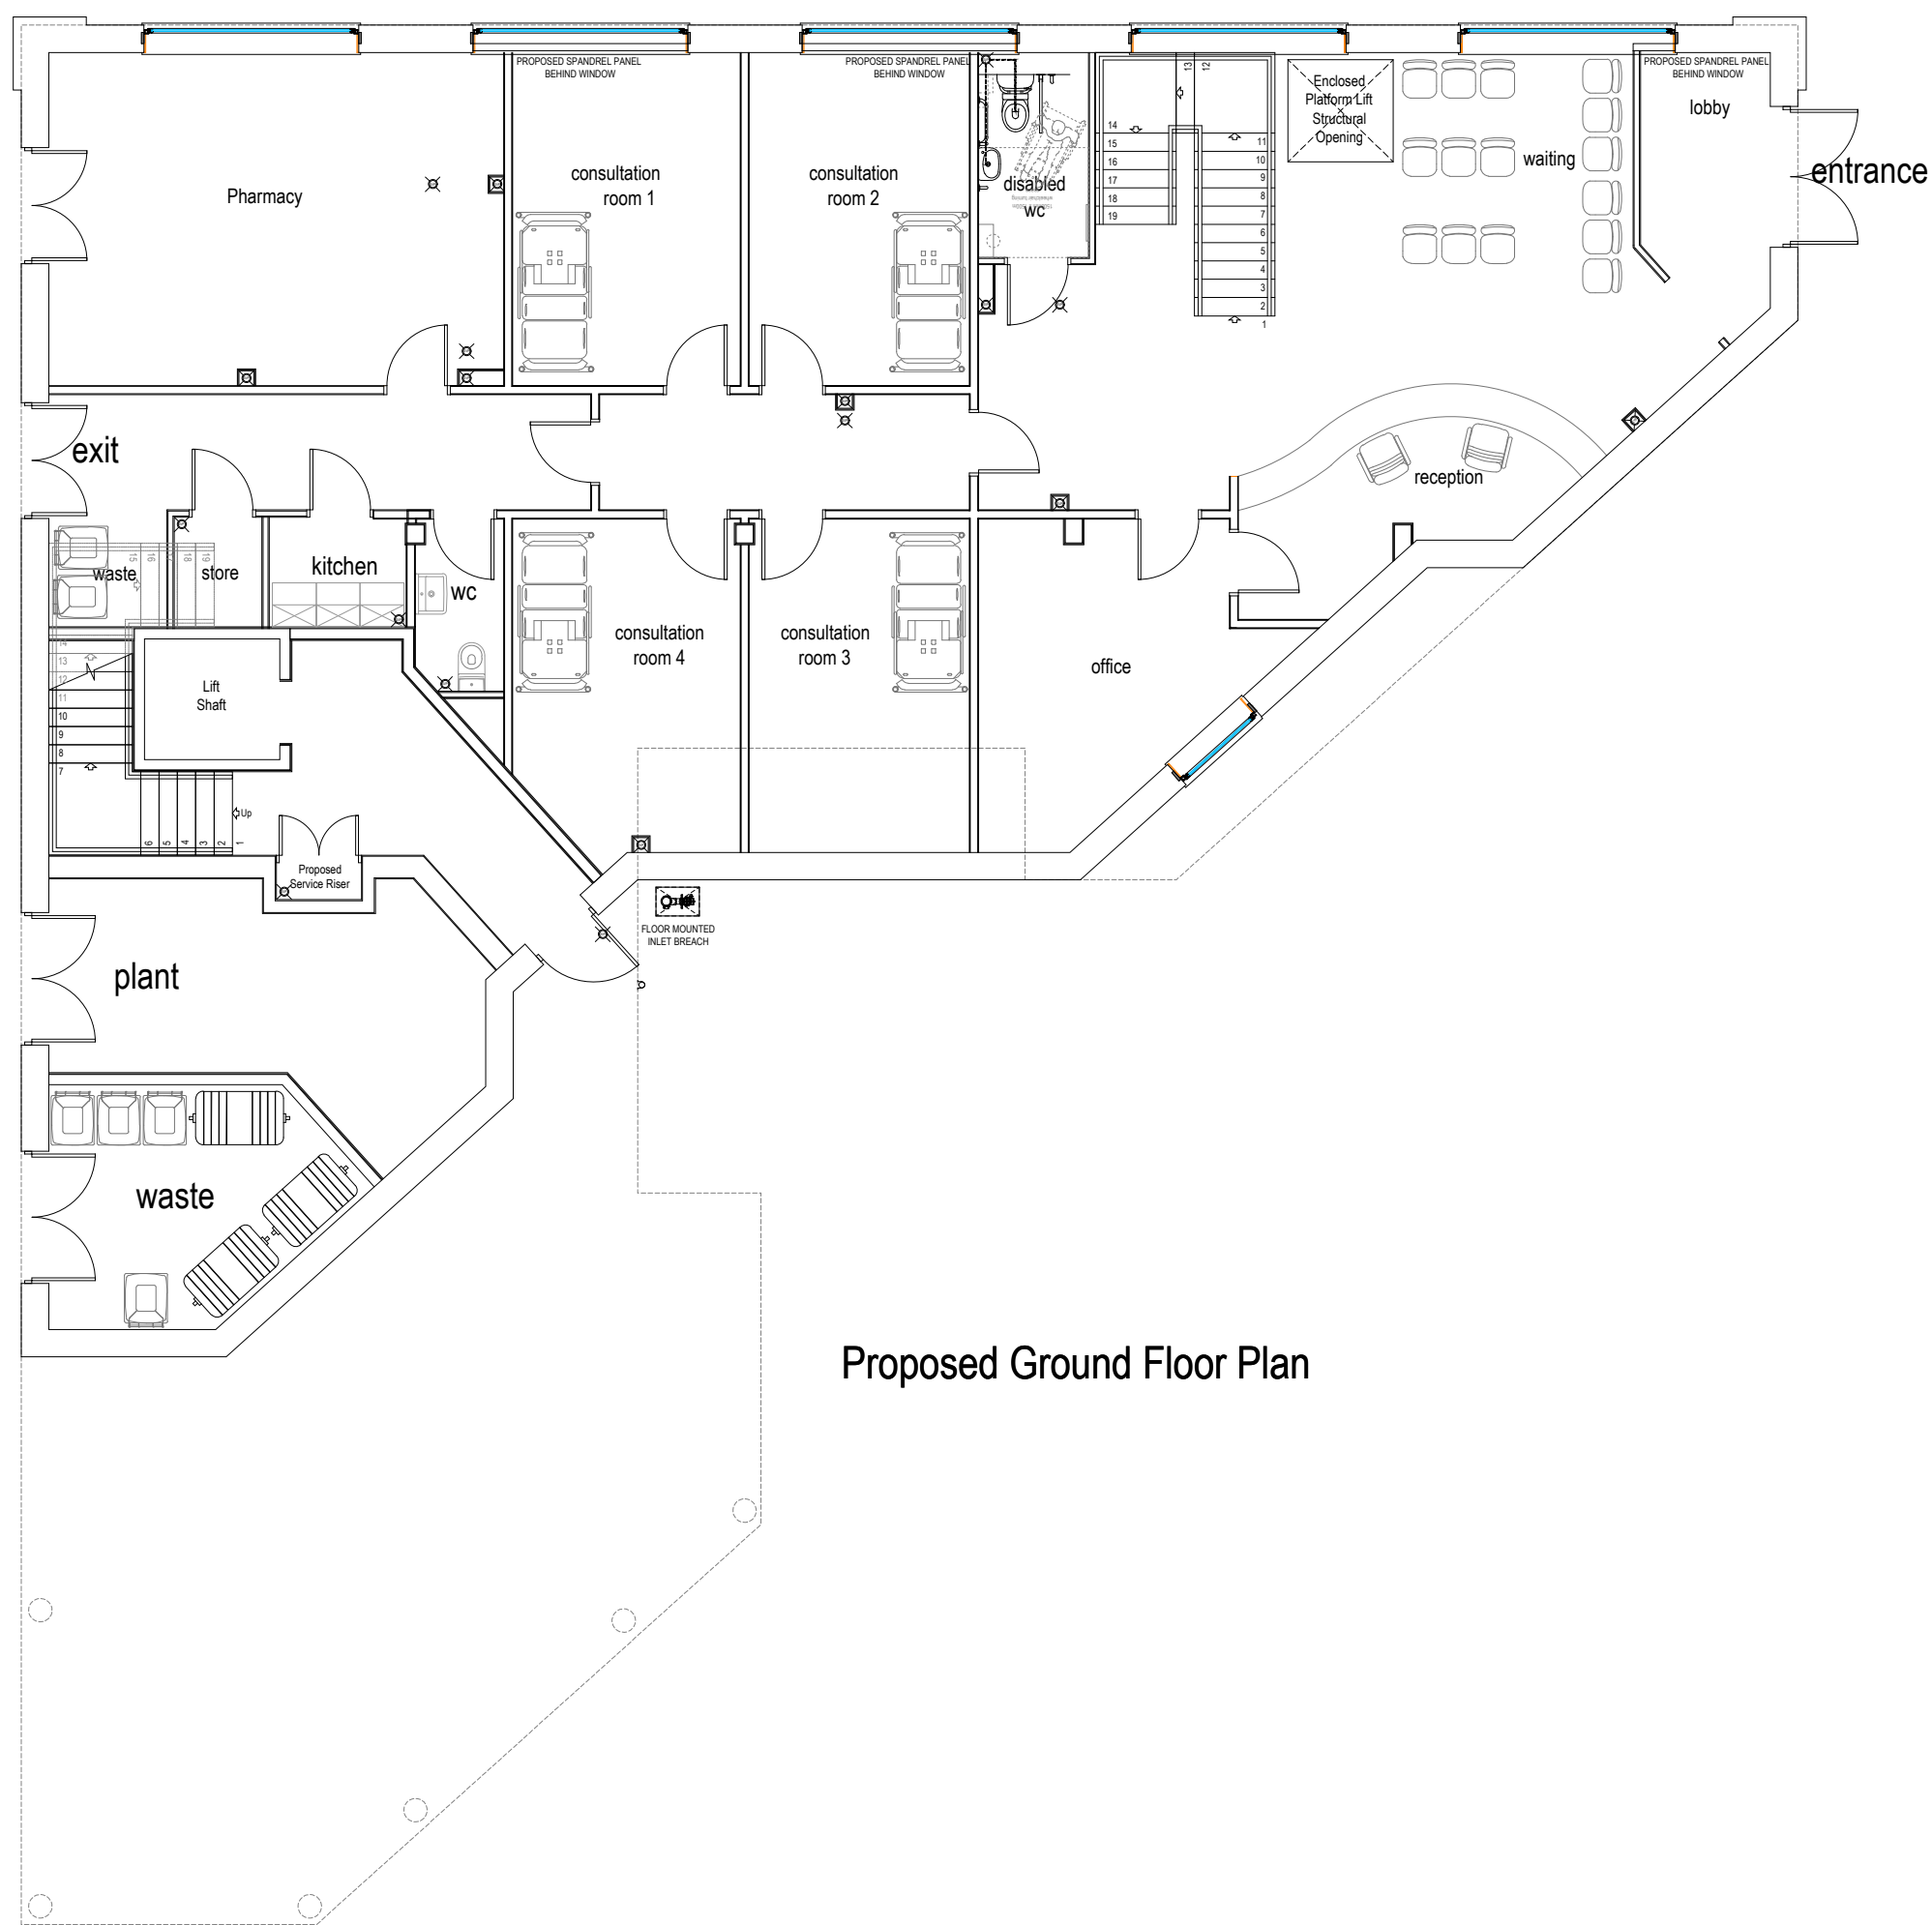

Proposed Ground Floor Plan




Proposed First Floor Plan

NOTES  
ALL DIMENSIONS TO BE CHECKED ON SITE PRIOR TO ANY MANUFACTURING OR FABRICATION AND ANY ANOMALIES TO BE BROUGHT TO THE ATTENTION OF THE ARCHITECT.

PLANNING ISSUE

SUBJECT TO LOCAL AUTHORITY APPROVAL
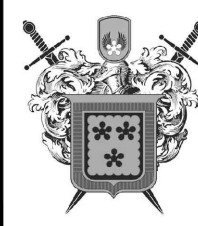
|   |             |          |            |
|---|-------------|----------|------------|
| A   | FIRST ISSUE | RW       | 13.02.25   |
| REV   | AMENDMENTS  | BY       | DATE       |
| PROJECT<br>MEDICAL CENTRE AND RESIDENTIAL DEVELOPMENT<br>DUCIE ARMS<br>424 STOCKPORT ROAD, LONGSIGHT<br>MANCHESTER M12 4EX   |             |          |            |
| CLIENT<br>DR NOMAN EHSAN   |             |          |            |
| DRAWING TITLE<br>PROPOSED PLANS   |             |          |            |
| DRAWN   | RW          | DATE     | 13.02.25   |
| CHECKED   |             | SCALE    | 1:100 (A1) |
| APPROVED   |             |          |            |
|  HOWARD & SEDDON A.R.I.B.A. CHARTERED ARCHITECTS<br>64 WASHWAY ROAD<br>SALE, CHESHIRE, M33 7RE<br>TEL NO. 0161 - 973 8296<br>FAX NO. 0161 - 962 3485<br>E-MAIL : ADMIN@HOWARDANDESDON.CO.UK |             |          |            |
| JOB No.   | 14273       | DRG No.  | 301        |
|   |             | REVISION | A          |

