




VISUAL SCALE 1:100 @ A3

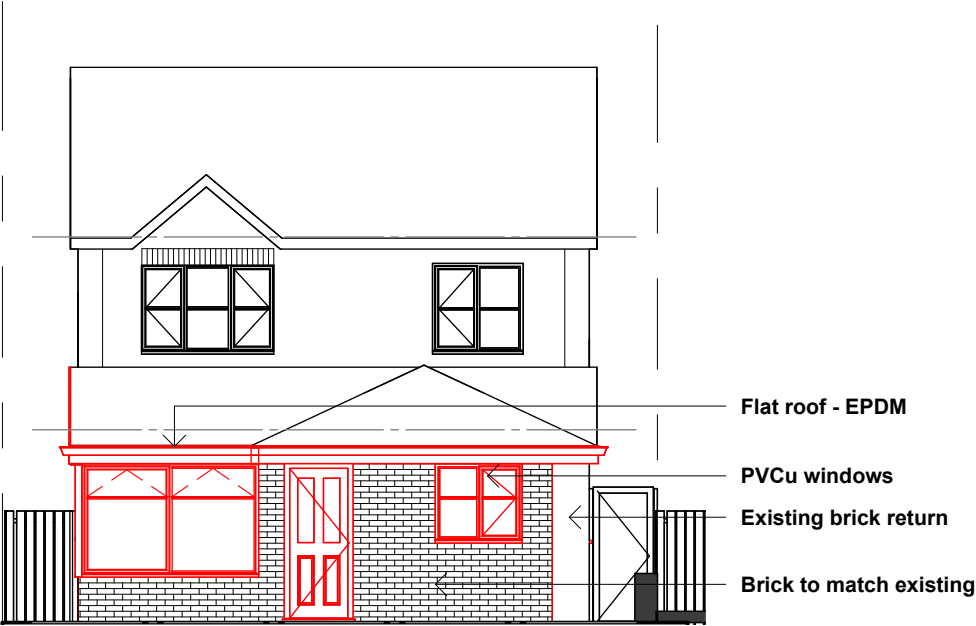


01-P-Elevation
1 : 100

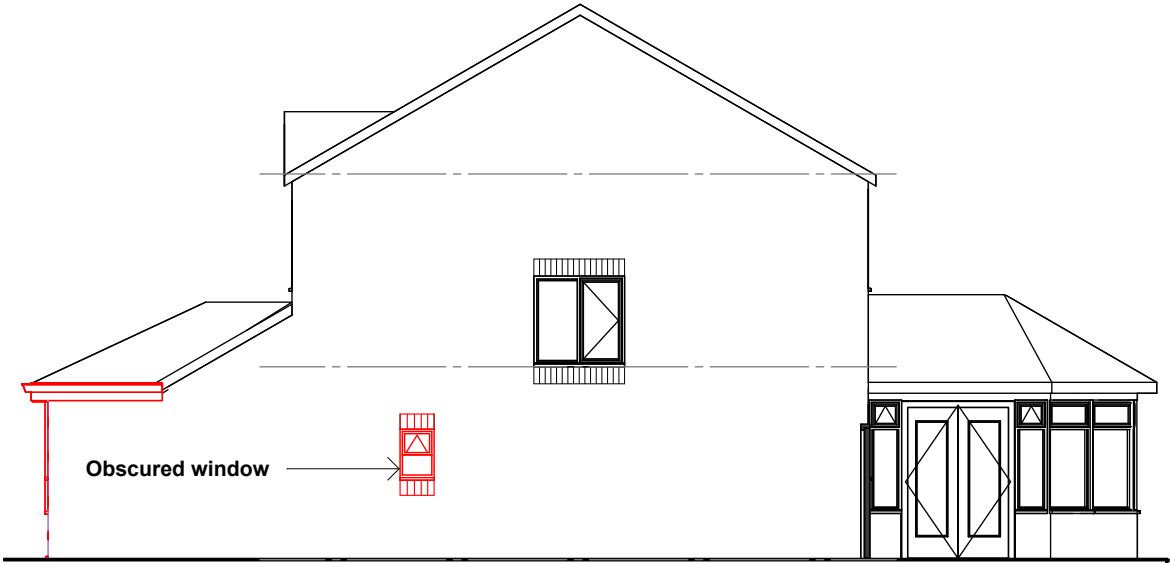

02-P-Elevation
1 : 100

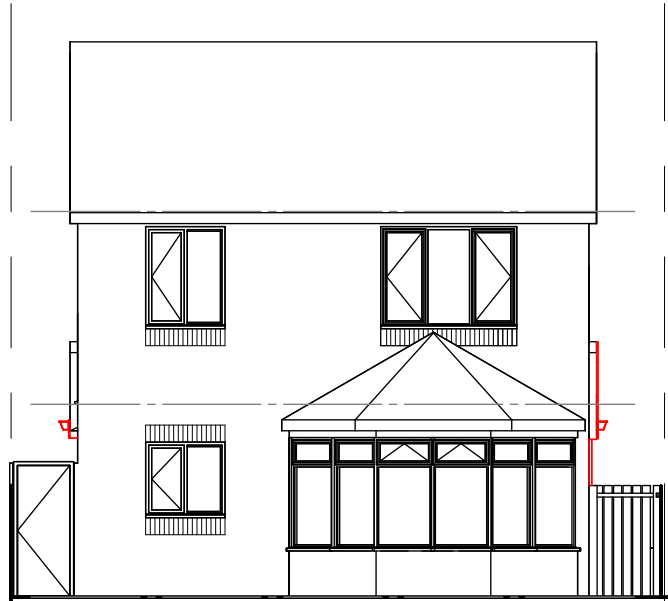

03-P-Elevation
1 : 100

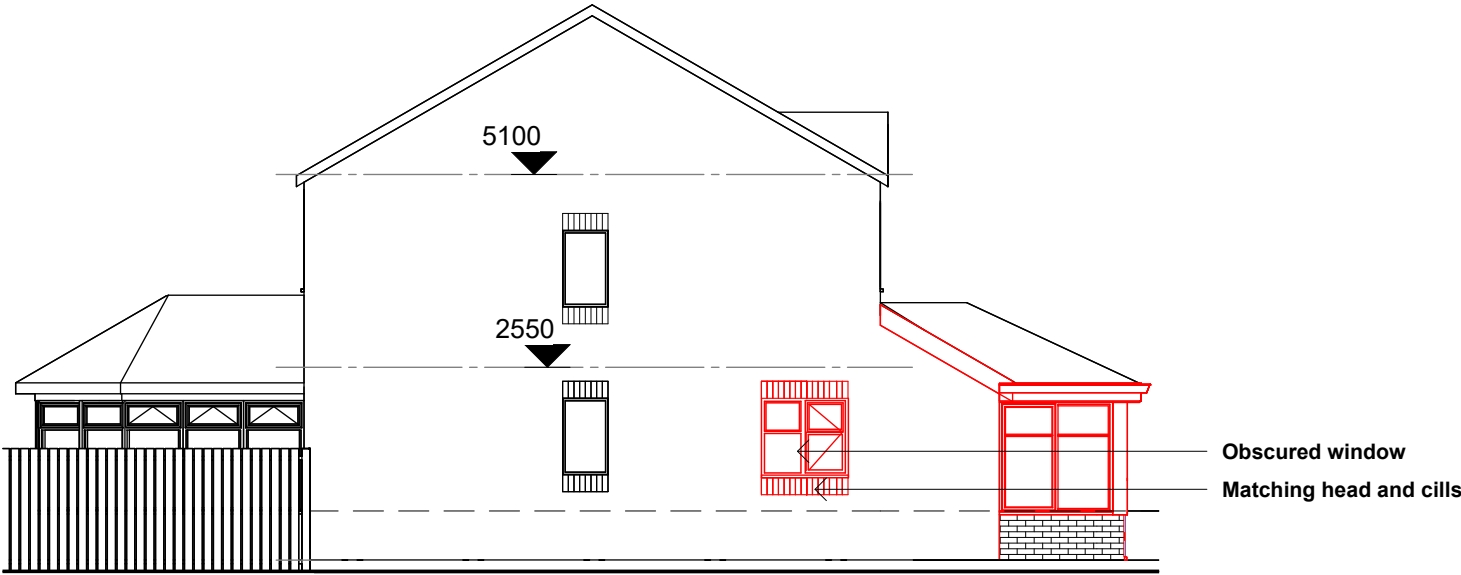

04-P-Elevation
1 : 100

COPYRIGHT © ALL RIGHTS RESERVED BY VIKAS ALYAS LTD. DO NOT SCALE FROM DRAWING. DRAWING INDICATES DESIGN INTENT ONLY. REPORT ANY DISCREPANCIES TO CLIENT / VA LTD. NOT TO BE USED FOR CONSTRUCTION UNLESS STATED SO. TO BE READ IN CONJUNCTION WITH OTHER DRAWINGS OR SPECIFICATION WHERE PROVIDED.

ARCHITEK

BUILDING DESIGN CONSULTANCY

0161 511 8479

vikas@architek.uk

916 Stockport Road, Levenshulme, Manchester, M19 3AB

No.	Description	Date
P1	Issue to Planning	10.02.2025
P2	Update to front elevation	10.04.2025

PROJECT		ADDRESS		CLIENT		
Manchester City Council		20 Brackenlea Dr, Manchester M9 8NU		Ahsen Ehsan		
				Date 28.01.2025	Project number 1316	Scale (@ A3) 1 : 100
PURPOSE OF ISSUE		SHEET		Drawn by NA	DRAWING NUMBER A105	REV
Planning		Proposed Elevations		Checked by VA		P2