


SITE PLAN
Scale 1:200




KEY

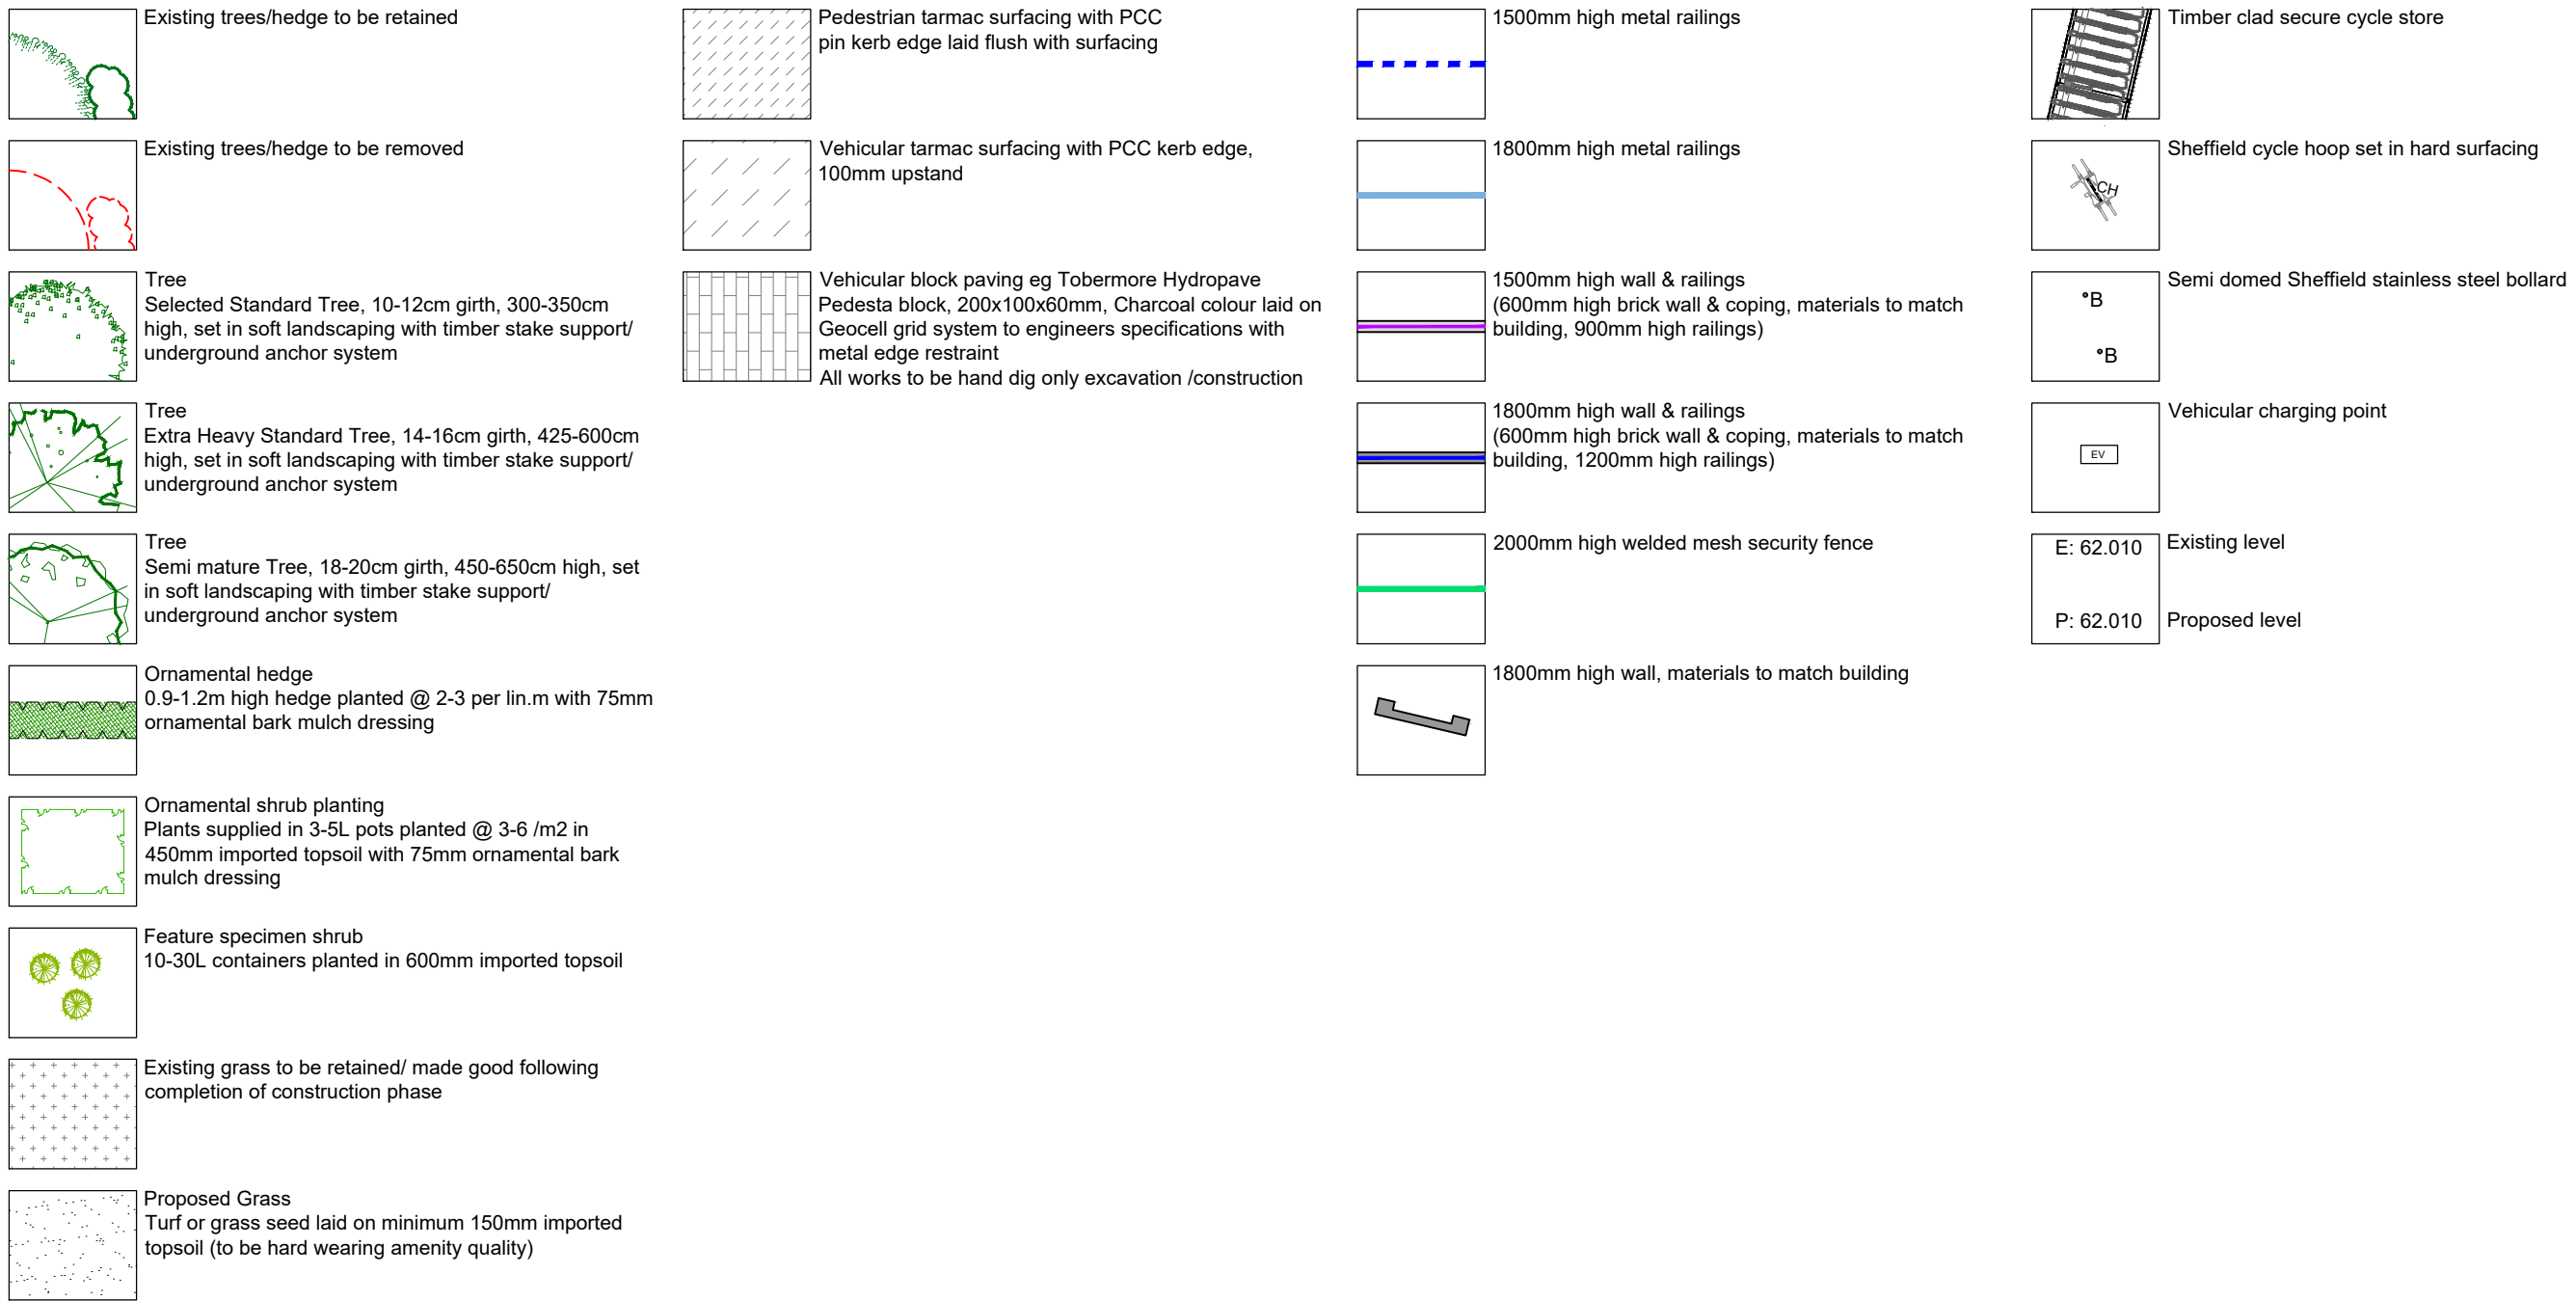


TYPICAL BOUNDARY DETAIL ELEVATIONS Scale 1:50


1500mm high metal railings

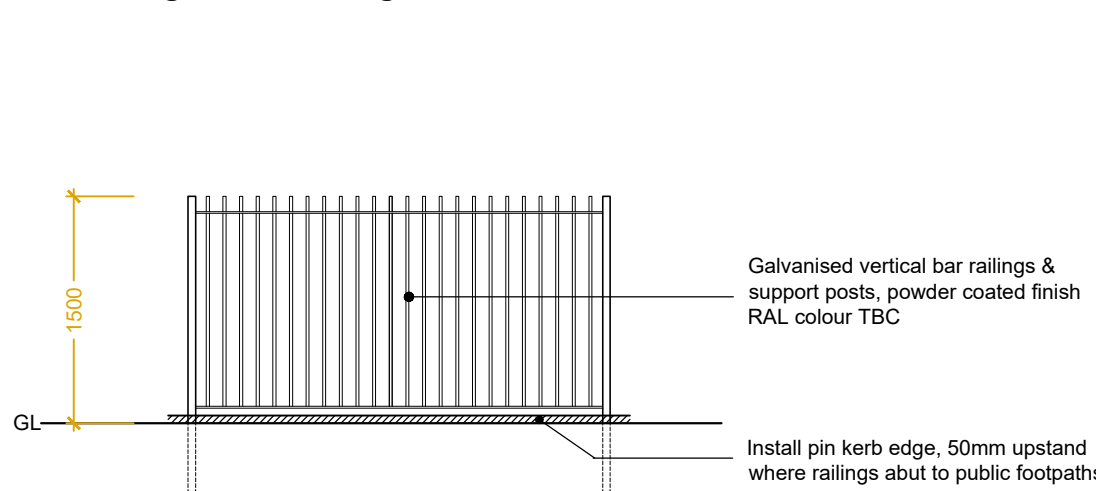


1500mm high wall & railings

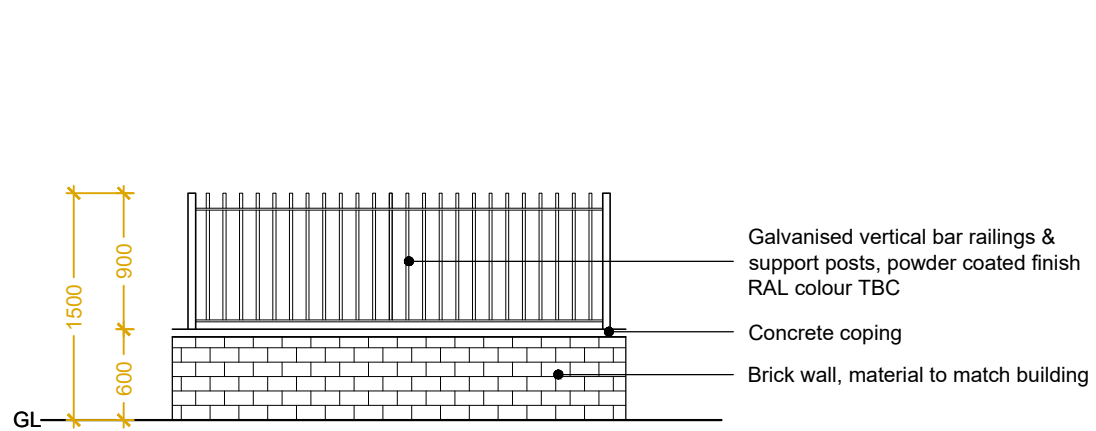


2000mm high welded mesh fence

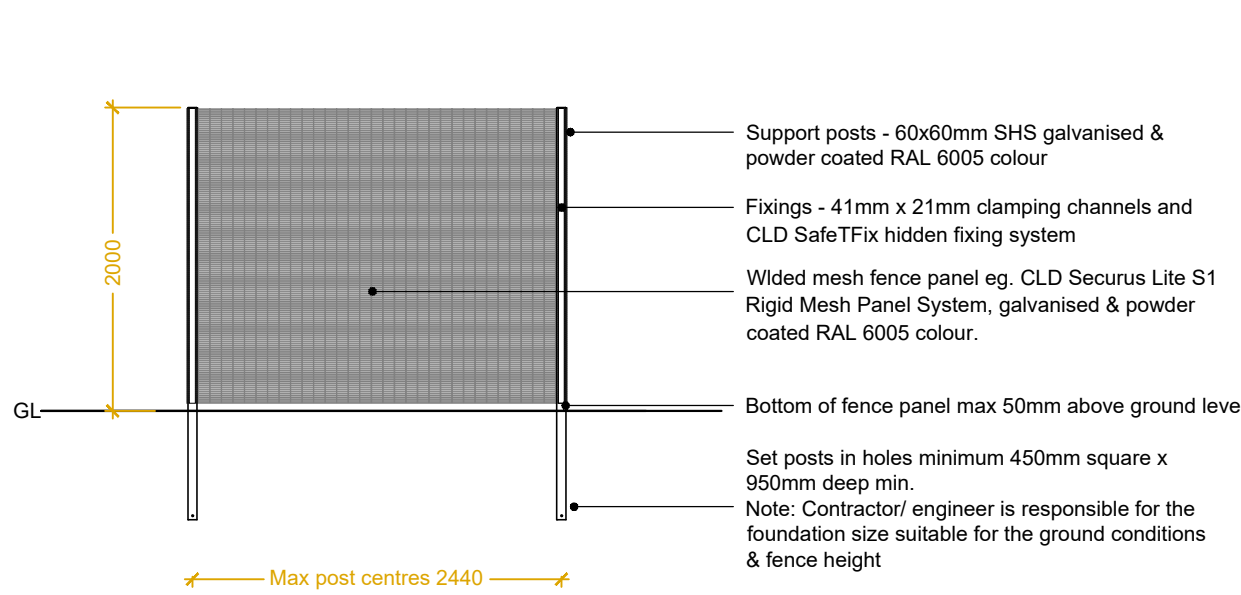

1800mm high metal railings

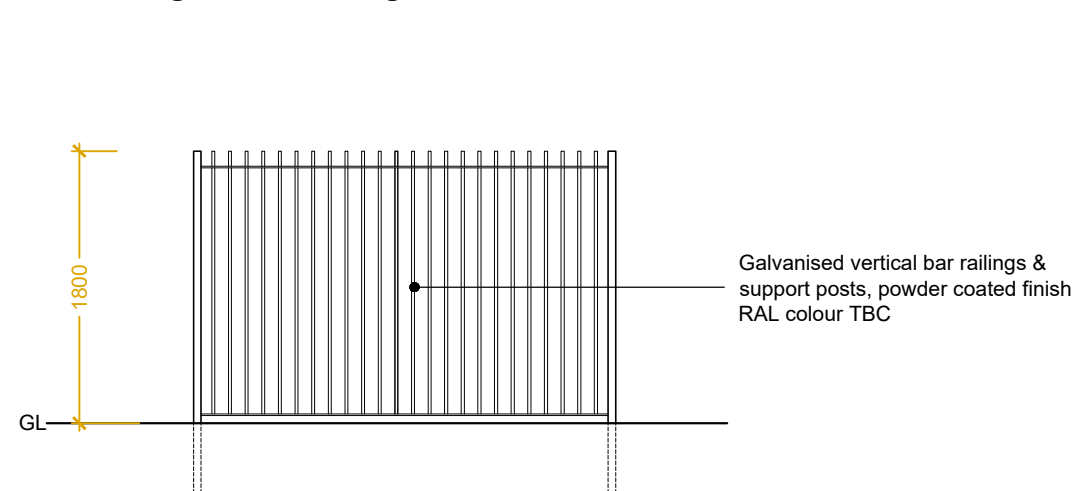

1800mm high wall & railings

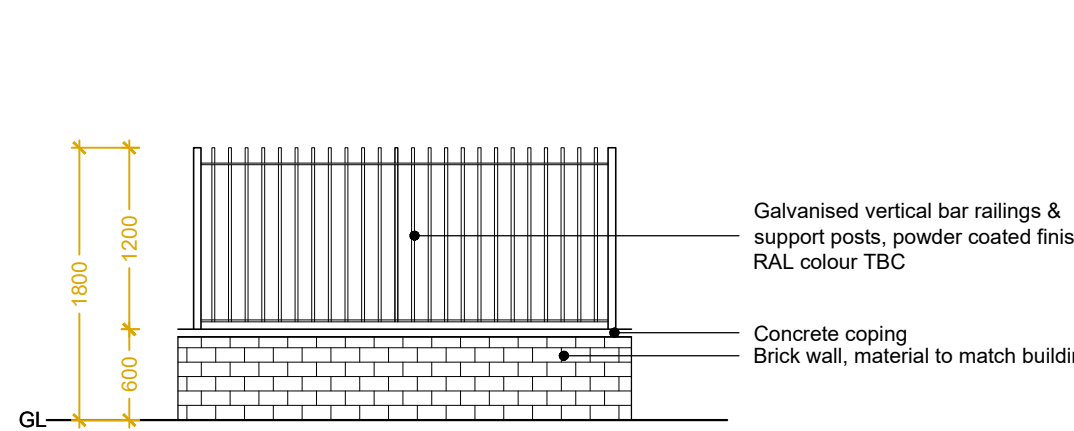

NOTES:

- Drawing scaled & issued for planning purposes only.
- All setting out, levels & dimensions to be checked on site by the Contractor (s) prior to the relevant orders being placed & installation of materials, any discrepancies are to be brought to the attention of the client & contract administrator.
- This drawing is to be read in conjunction with all others relating to the project & all information derived accordingly, any anomalies to be reported to the client & contract administrator.
- Work shown on this drawing to be carried out in accordance with current British Standards & Codes of Practice.
- © This drawing is the Copyright of Saville Landscape Design Ltd & may not be reproduced in any form without prior written consent from Saville Landscape Design Ltd

Rev	Description	Initial	Date
D	Site plan updated to latest arc props, hard surfacing & boundary treatment amended to client comments	KAS	Feb25
C	Boundary treatment amended, updated to latest arc props, parking amended to LPA comments	KAS	Oct24
B	Cycle store size amended	KAS	Sep24
A	Boundary treatment updated, car park amended re substation	KAS	Sep24

saville LANDSCAPE DESIGN

Hatherlow House Romiley Stockport Cheshire SK6 3DY
T : 0161 406 7333 E : info@savillelandscape.co.uk
M : 07502 289193 W : www.savillelandscape.co.uk

CLIENT
Great Places Housing Group

PROJECT TITLE
Grey Mare Lane

DRAWING TITLE
Landscape GA

STATUS
PLANNING

SCALE	SHEET SIZE	DRAWN	CHECKED	DATE
VARIABLES	A1	KAS	-	Feb25

PROJECT NO.	DRAWING NO.	REV.
423	01	D