



Location Plan

1 : 1250

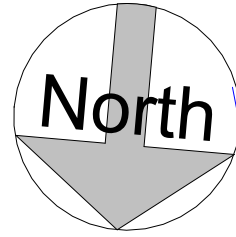

VISUAL SCALE 1:1250 @ A3

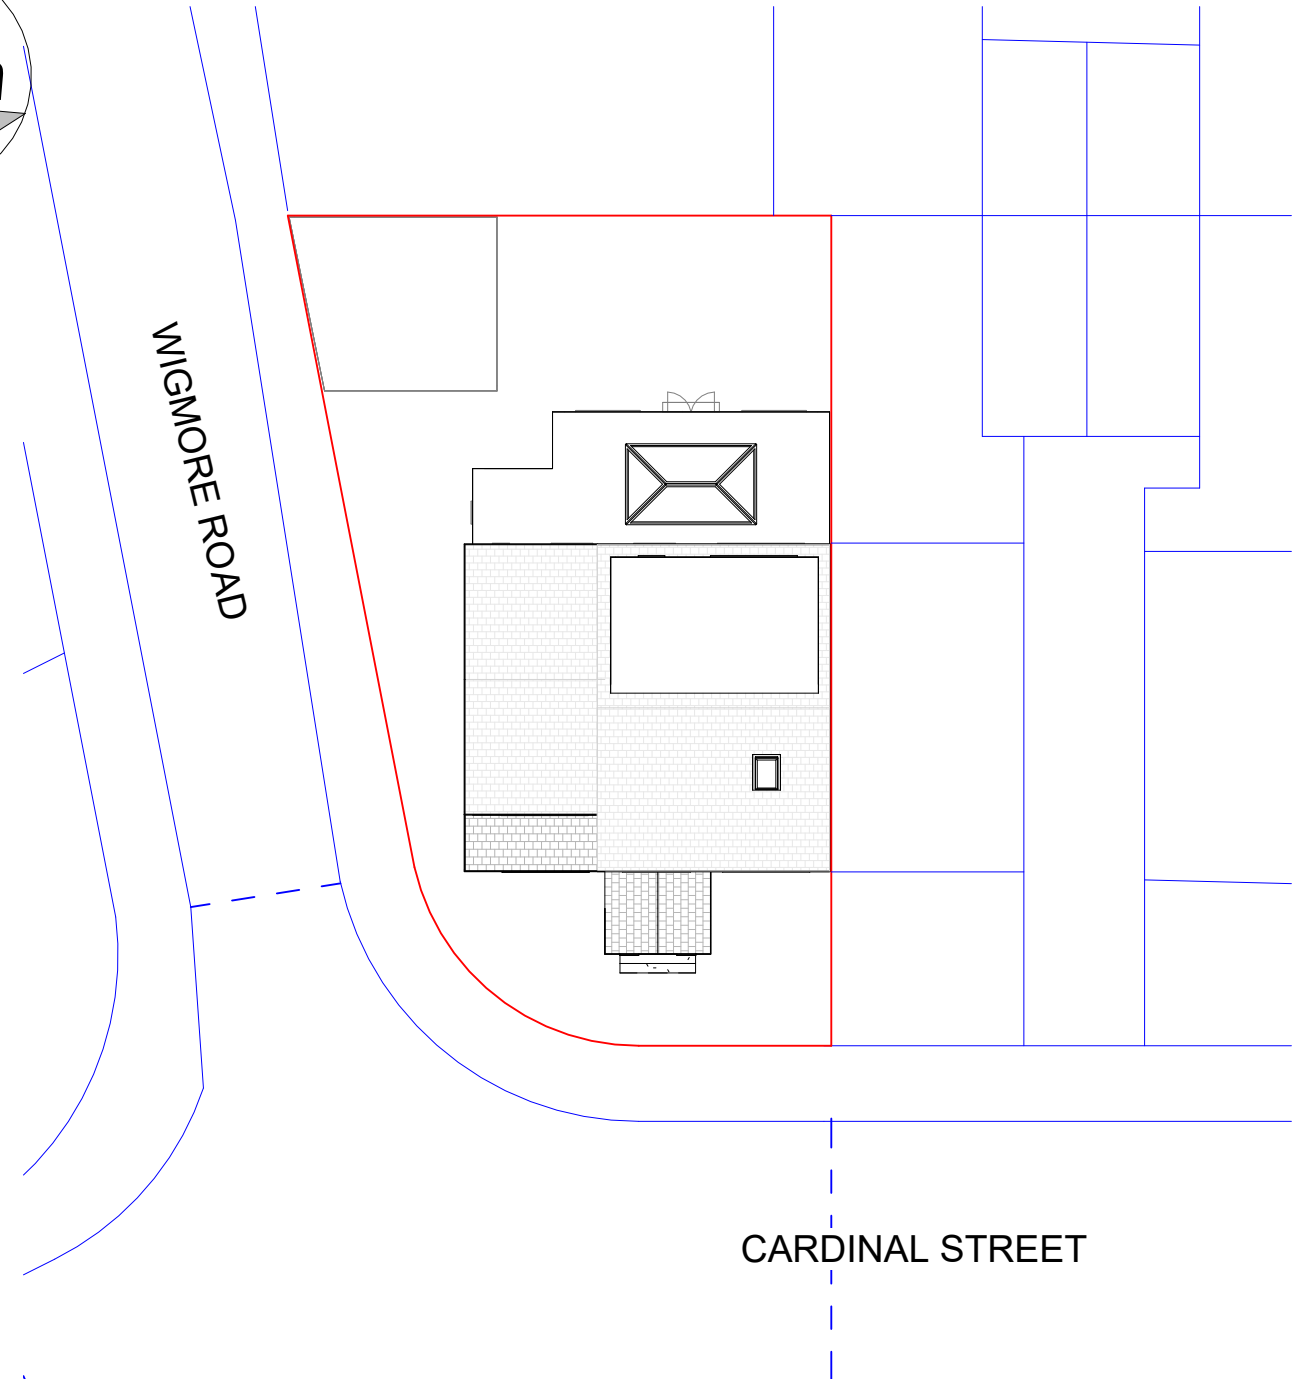

VISUAL SCALE 1:1250 @ A3

THIS DRAWING IS THE COPYRIGHT OF MD DESIGN CONSULTANCY. DO NOT SCALE FROM THESE DRAWINGS. ALL LEVELS/DIMENSIONS TO BE CHECKED ON SITE PRIOR TO WORKS COMMENCING. REPORT ALL DISCREPANCIES TO CLIENT/DESIGNER.

Proposed Rear Dormer, Single Storey Front Extension, Porch & Internal Alterations/Rear Roof Change

76 Cardinal Street, Cheetham Hill, Manchester, M8 0WN

Location & Site Plan
(DR) A204

Project Number
0039

Client Name
Aamir Ashfaq

Drawn By
MDR

Rev	Description	Date
A	First Issue	28.02.25
B	Plans Amended	11.03.25
C	Submitted For Planning Approval	12.03.25

Revision **C**

CIAT

affiliate



MD DESIGN
CONSULTANCY

07728417797
dabeer@mddesigns.co.uk