


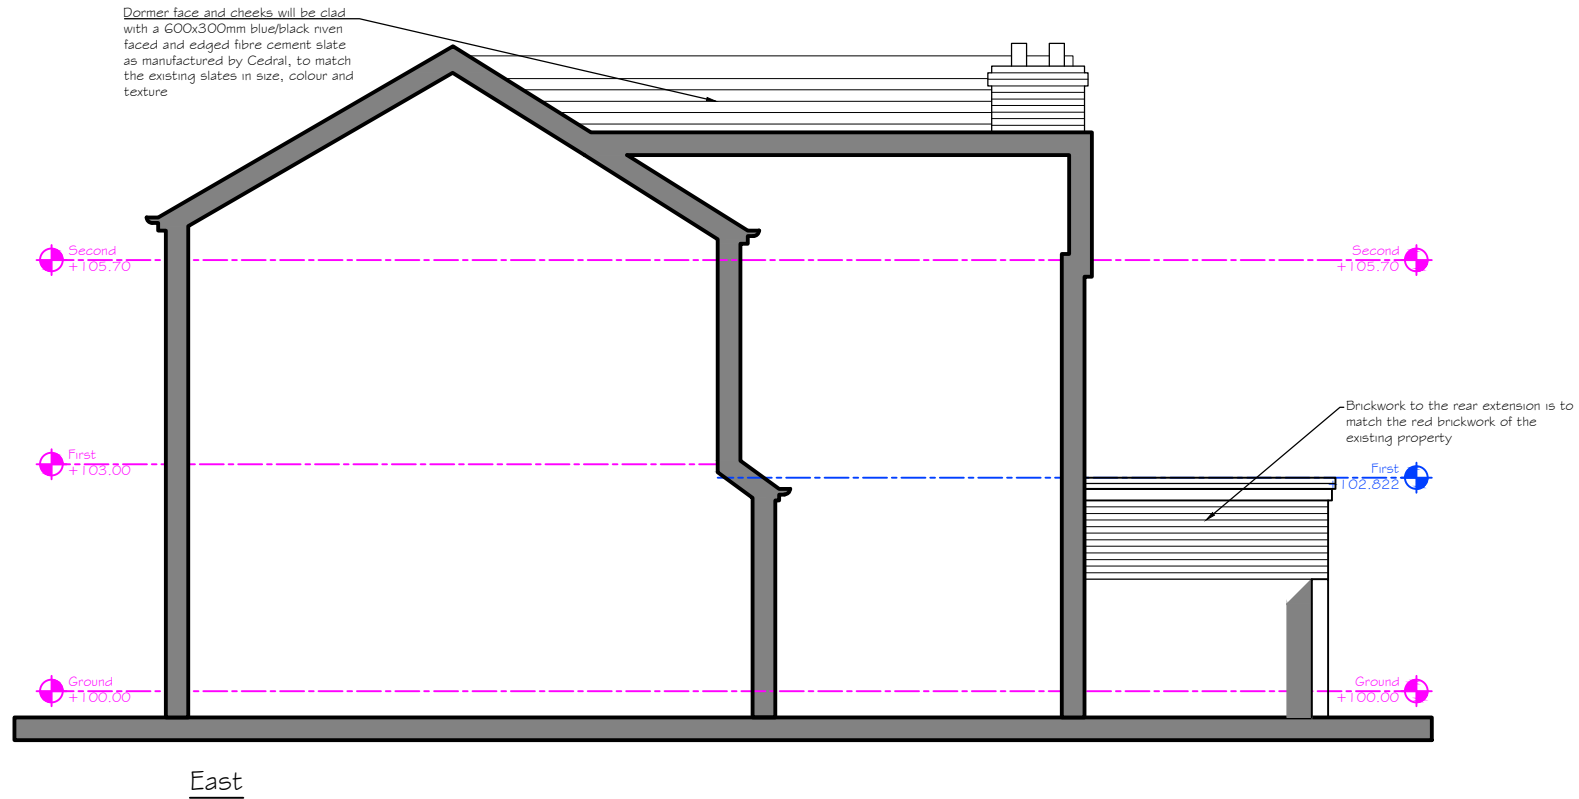

A	Annotations added detailing the material for dormer face and cheeks as well as new brickwork.	D.J.J	26.02.25
Revision	Description	Int.	Date

PLANNING

 47A Park Lane, Preston, Lancashire, PR1 2 1RD Tel: 01283 403 516, Fax: 01283 403 516 Email: info@pzv-architects.co.uk	Project:	26 Bankfield Avenue, near single storey extension and dormer extension		
	Client:			
	Drawing Title:	PROPOSED EAST ELEVATION		
	Drawing No:	Rev:	Scale:	Date:
NR2679-PL-207	A	1:100@A4	26.11.2024	
Drawn By:	Checked:			
D.J.J	J.Albutt			