


All Dimensions should be checked on site.
Do not scale this drawing for fabrication.
Any drawing errors should be brought to the attention of the architect.
COPYRIGHT DaC Design

REVISIONS:


REV: DETAILS OF REVISION

DATE


DRIVEWAY

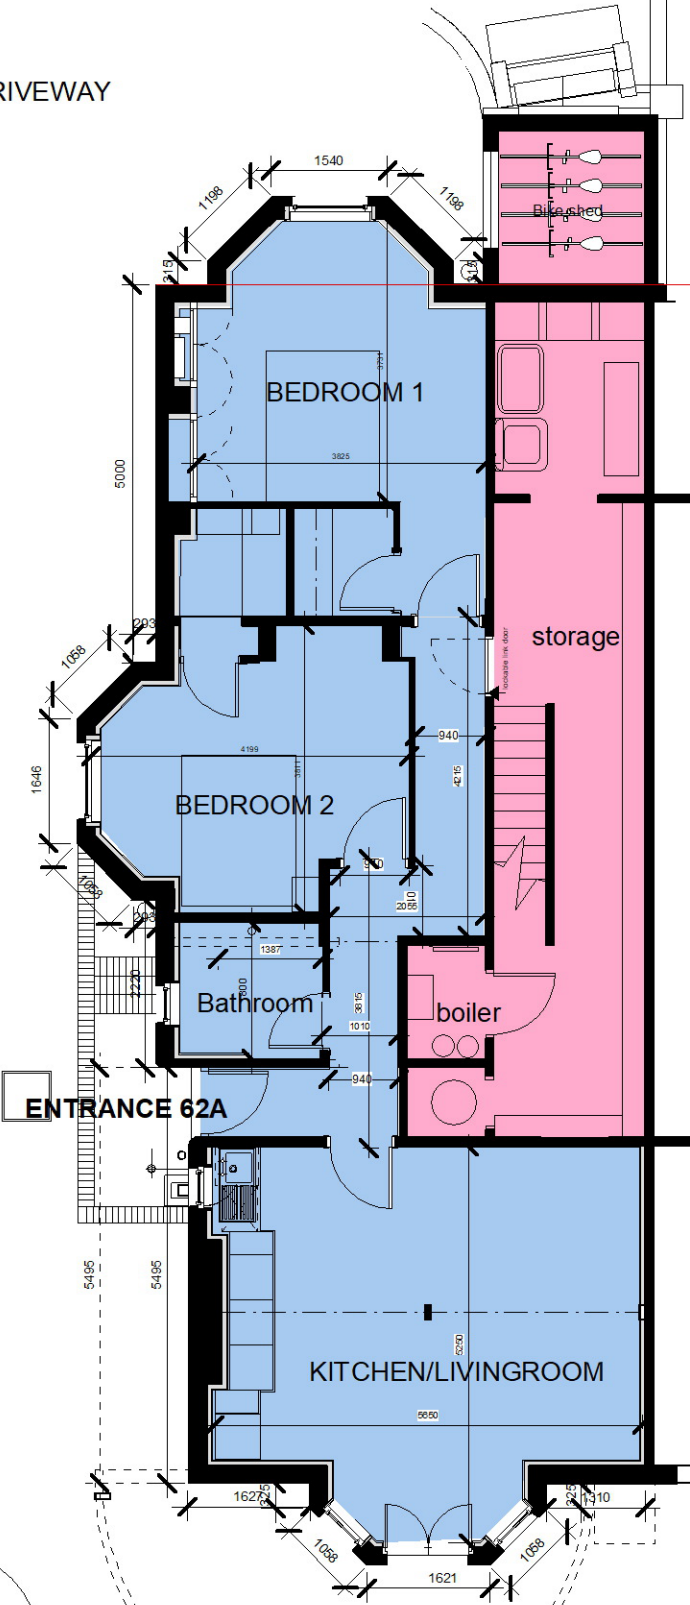


BASEMENT FLOOR PLAN - AS EXISTING

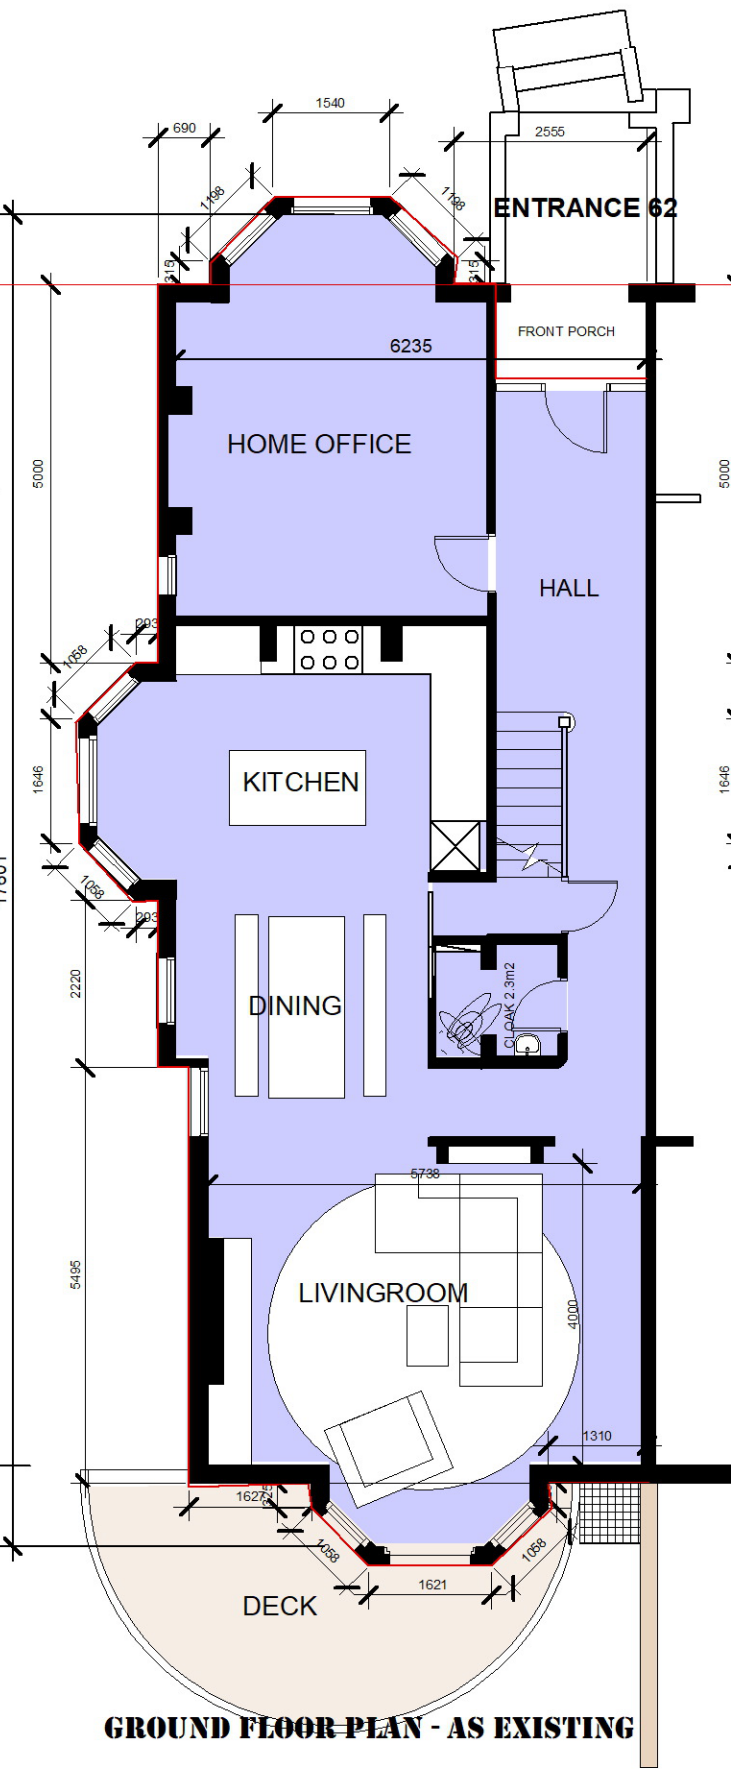


GROUND FLOOR PLAN - AS EXISTING

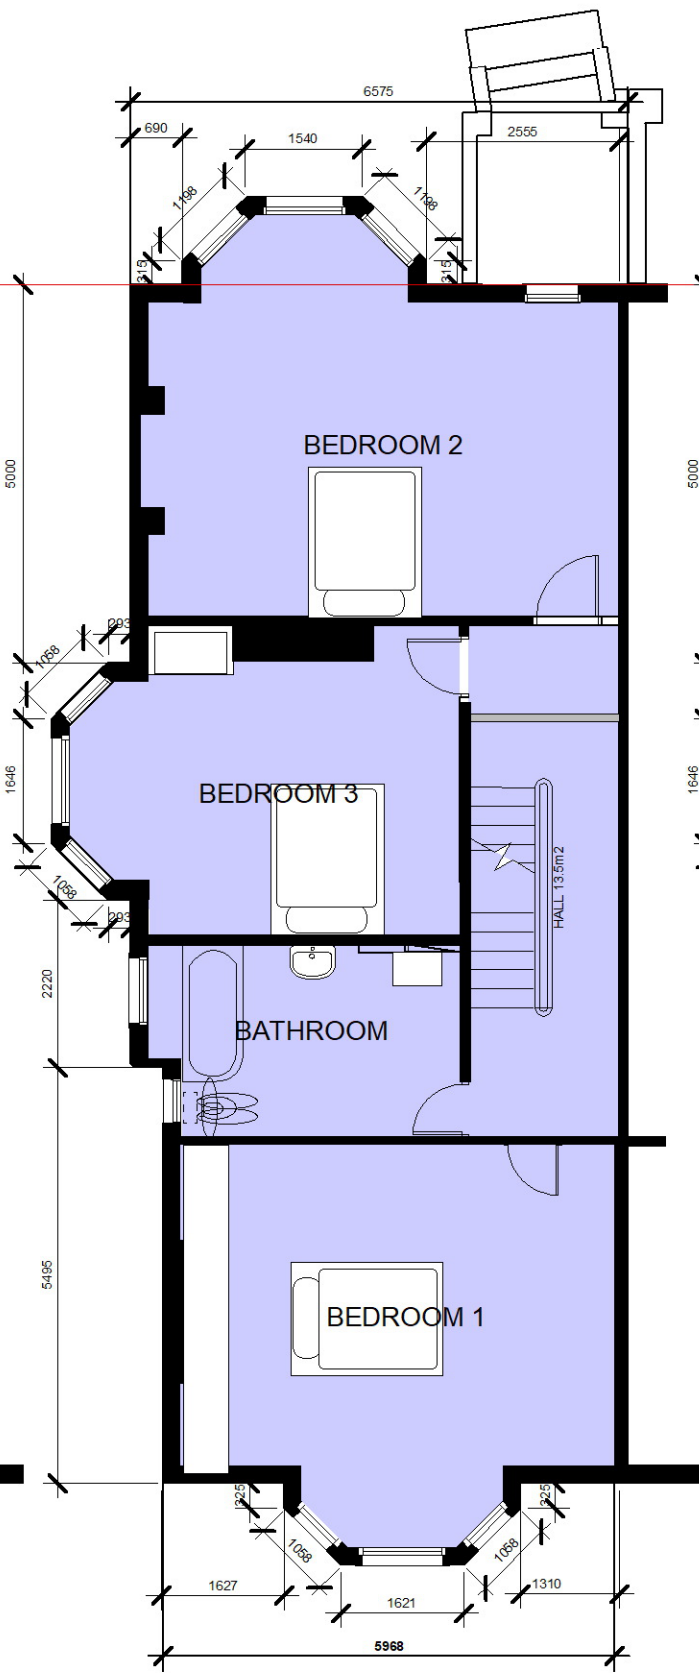

FIRST FLOOR PLAN - AS EXISTING

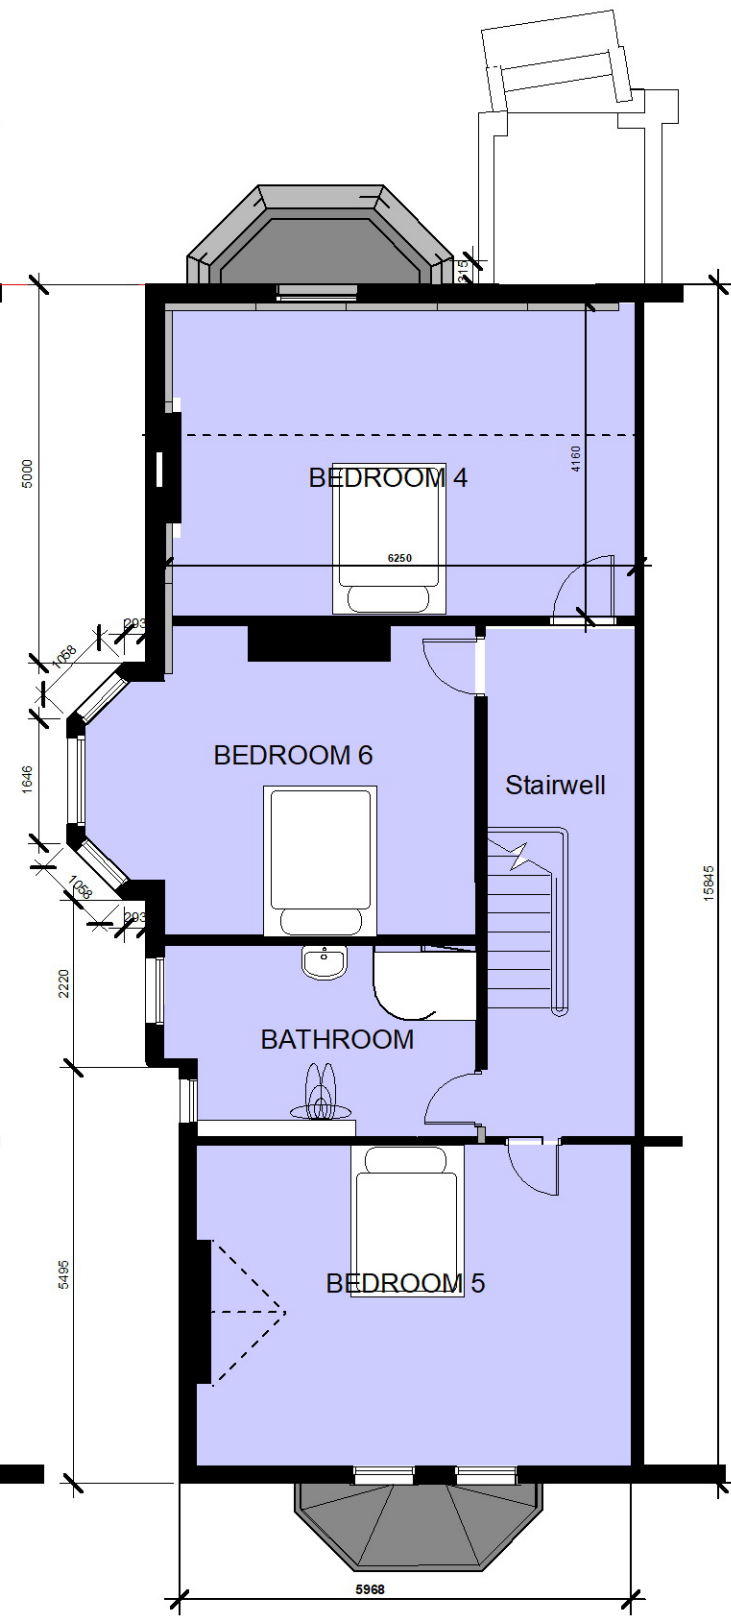

SECOND FLOOR PLAN - AS EXISTING

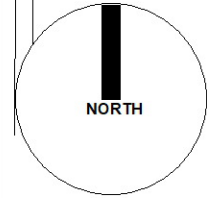

0m 2m 4m 5m
SCALE

D@C DESIGN
ARCHITECTURE & PLANNING
0776 452 3545 0161 425 3934

CLIENT: D Cooper
SCALE: 1:100 @ A3
DATE: Oct 2024

DRAWING: FLOOR PLANS - AS EXISTING

JOB TITLE: Remodel and Conversion to four Flats _ 62 Demesne Road, M16 8PJ

P02