

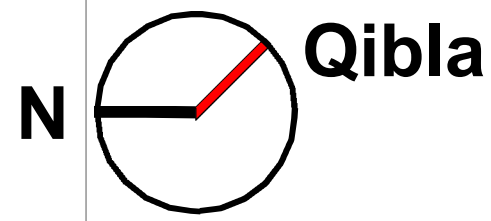


 

Crowcroft Road

Room Key

- Baby Change/ Dis. WC
- Bin Store
- Circulation
- Ladies Entrance
- Lift
- Main Entrance
- Main Prayer Hall No.1
- Main Wudu
- Stair Core

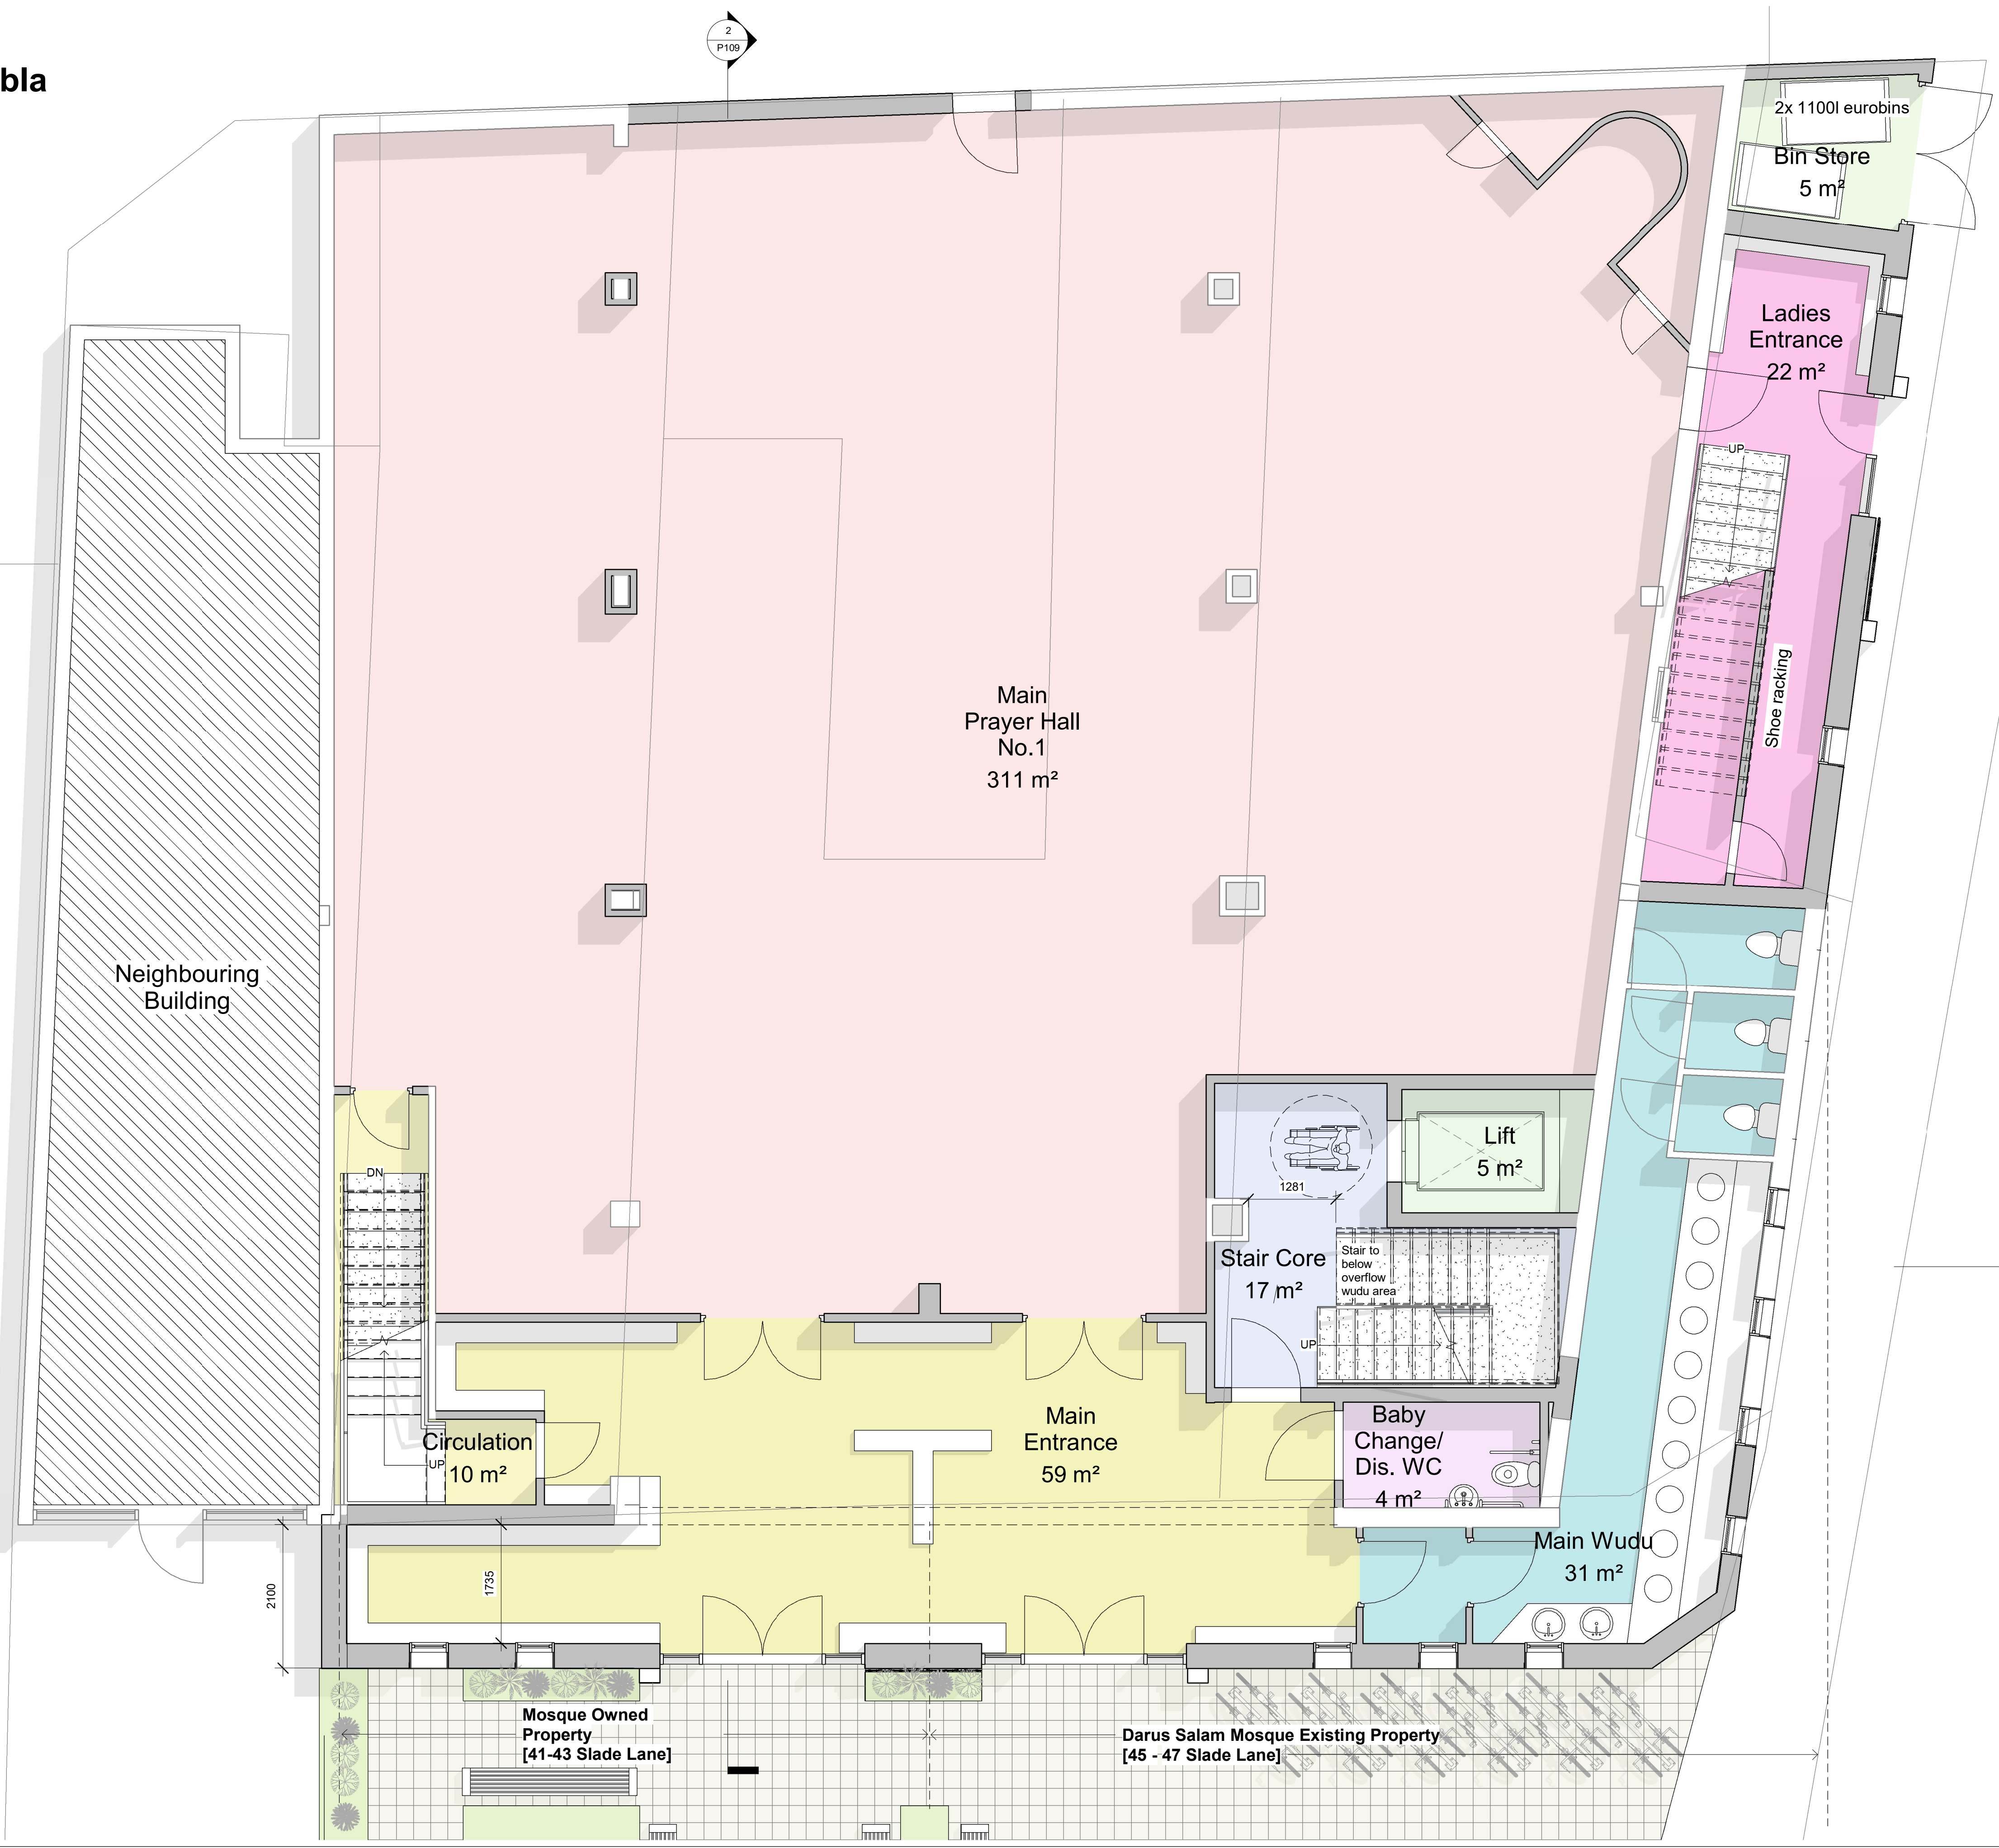

1 Ground Floor
1 : 50

PROJECT	CLIENT
Darus Salam Mosque & Islamic Center	Darus Salam Mosque
SHEET	Project number 661 Scale (@ A1) 1 : 50
Proposed Ground Floor Plan	DRAWING No P101 Date 06/12/2024 REV F

- ☐ FEASIBILITY
- ☒ PLANNING APPROVAL
- ☐ BUILDING REGULATIONS
- ☐ TENDER
- ☐ CONSTRUCTION

No.	Description	Date
C	Pre-App Comments	10/10/2024
D	Client Comments (Lift, Stair, Mortuary)	31/10/2024
E	Client Comments (Stair/ Ladies Entrance/ Mortuary Omitted)	08/11/2024
F	Bin Store/ Bike Store Cover Updated	15/04/2025

NORTHERN OFFICE
761 Wilmslow Rd, Didsbury, Manchester
M20 6RN
Tel: 0161 280 0574
www.1618architects.com

