

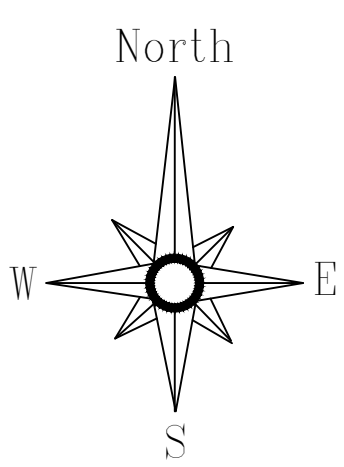


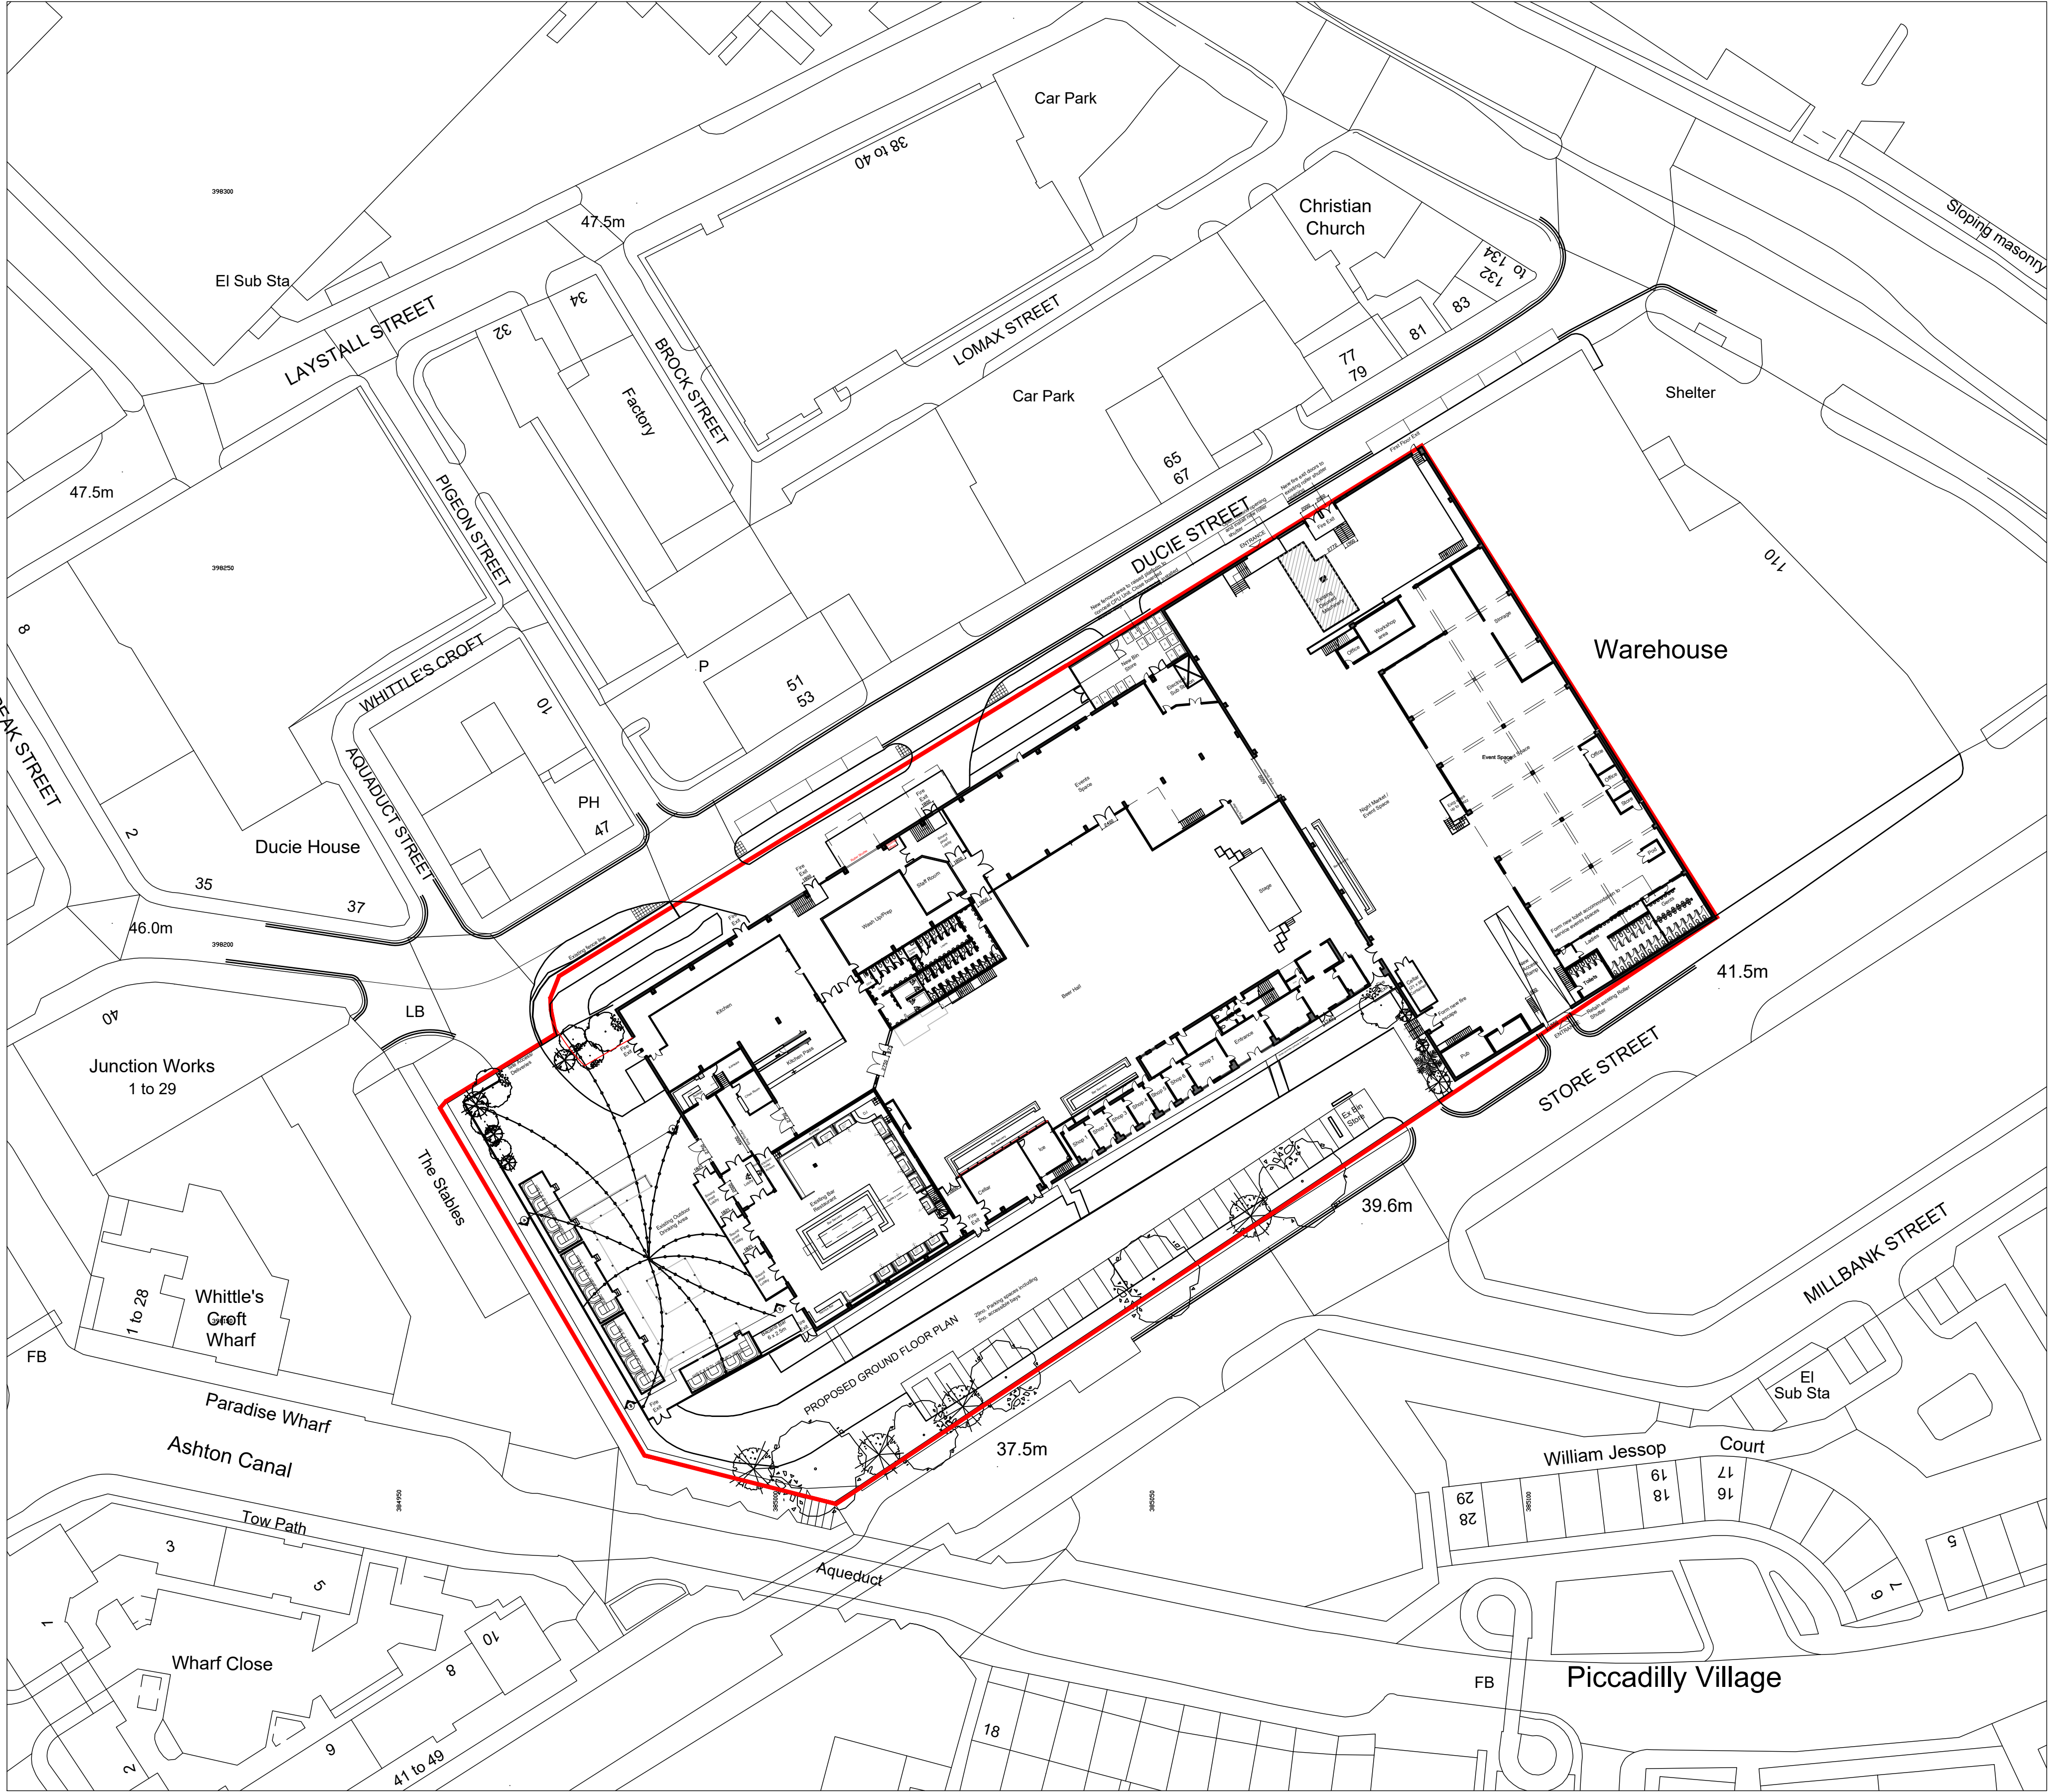

Ordnance Survey, (c) Crown Copyright 2021. All rights reserved. Licence number 100022432

All levels and dimensions must be checked on site by contractor prior to commencement of works. Any variations must be reported to JSA Design. All information hereon is the copyright of JSA Design. Copying in full or in part is forbidden without the written permission from JSA Design.

 

A 22.01.25 Revised following comments from transport consultant.			
Client A Very, Inc			
Date	Sept 2024	Status	STAT
Drawn	LS	Checked	-
Scale	1:500	Size	A1
Rev.	A	Drawing No.	343 - 410
Drawing Title Proposed Site Plan			
Project Title Presbar Diecasting Ltd Store St Manchester - M1 2WD			
JSA DESIGN			