



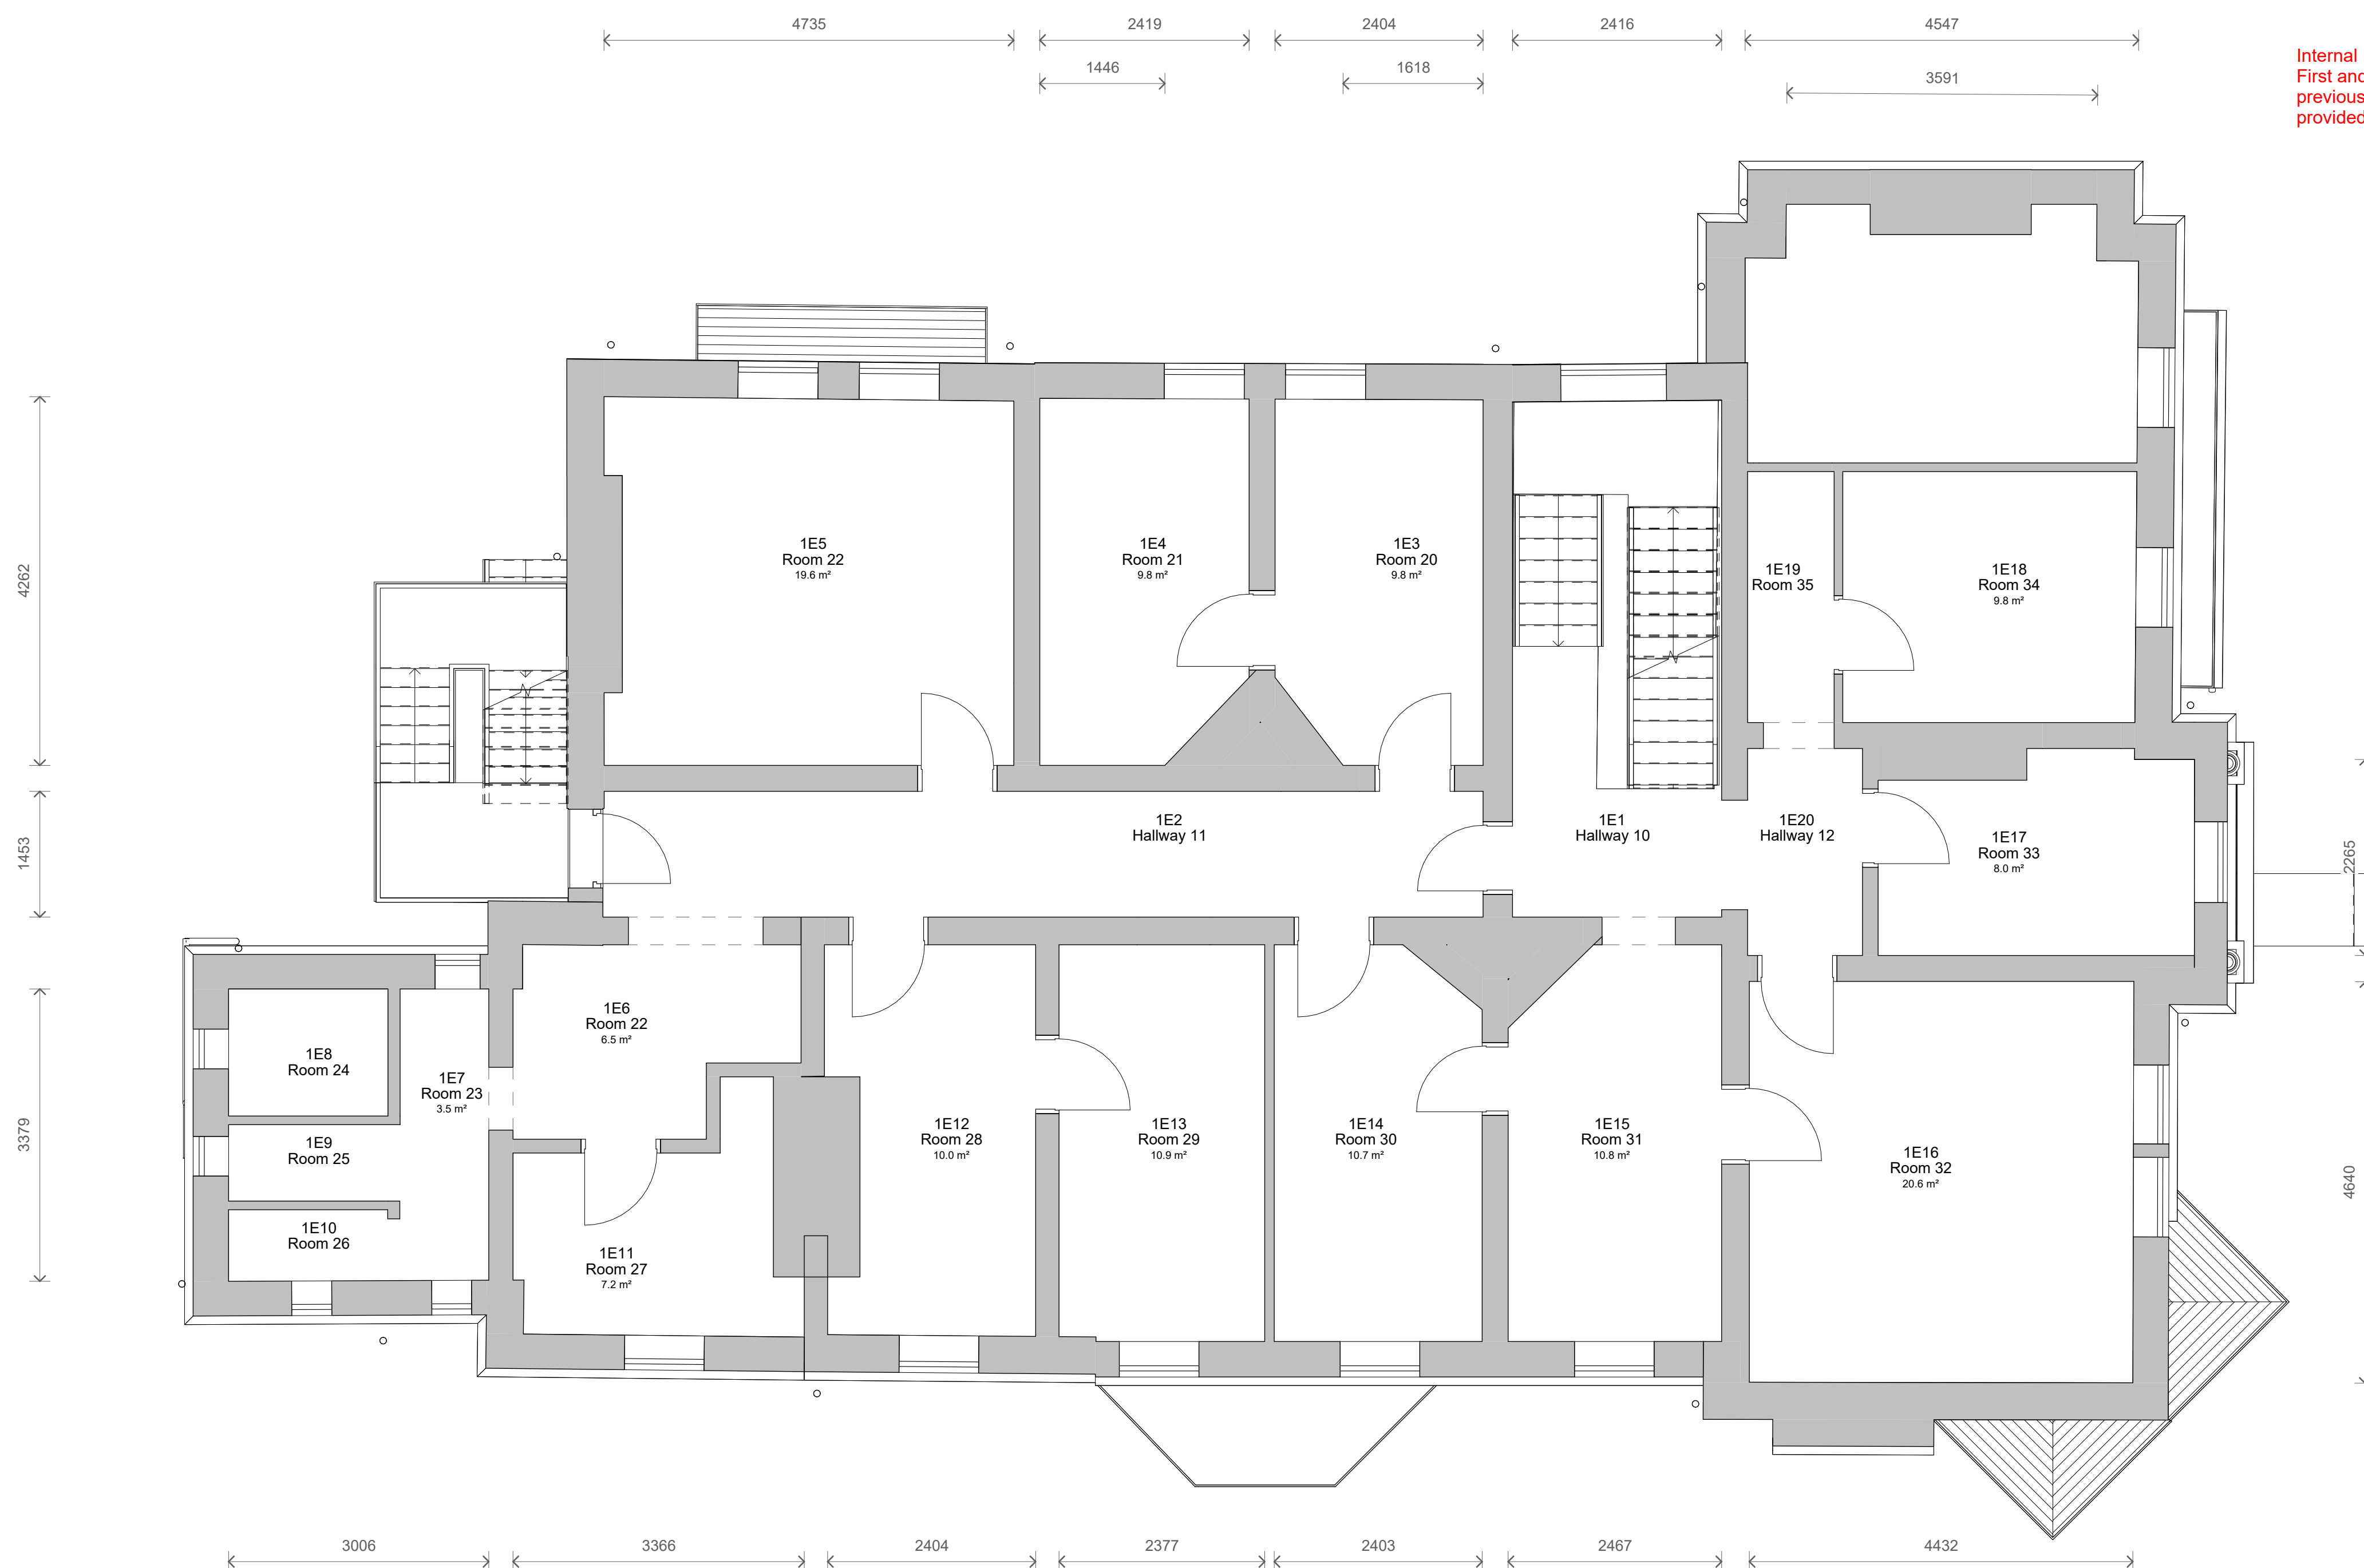

1 Level 1 - Existing
1 : 50

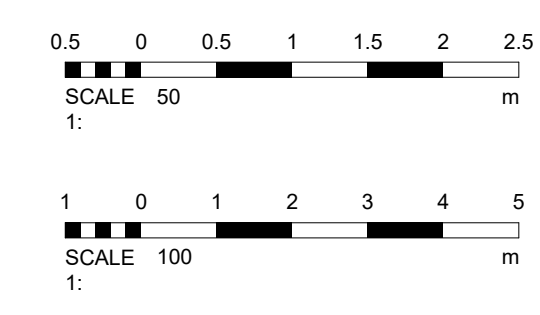

2	Planning	27/09/23
1	Client Comments	15/09/2023
No.	Description	Date

PROJECT Community Nurses Centre		
TITLE Existing First Floor Plan		
CLIENT Harron		
STATUS PLANNING		
DRAWN BY JB	DATE 06/09/23	SCALE (@ A1) 1 : 50
PROJECT NUMBER GSS23079	DRAWING NUMBER 002C	REV 2

GOLD SKETCH
S T U D I O S
www.goldsketch.co.uk info@goldsketch.co.uk 0161 792 9595

NOTES:
© COPYRIGHT - ALL RIGHTS RESERVED.
THIS DRAWING SHALL NOT BE REPRODUCED WITHOUT PRIOR WRITTEN CONSENT.
DRAWING TO BE USED FOR THE STATUS INDICATED ONLY.
ALL DIMENSIONS AND SETTING OUT SHALL BE CHECKED AND CONFIRMED ON SITE. ANY DISCREPANCIES TO BE REPORTED TO THE ARCHITECT IMMEDIATELY.
THIS DRAWING IS THE PROPERTY OF GOLD SKETCH. ALL DIMENSIONS AND MATERIALS TO BE IN ACCORDANCE WITH CURRENT BUILDING REGULATIONS, RELEVANT CODES OF PRACTICE AND BRITISH STANDARDS. ALL DIMENSIONS ON THIS DRAWING ARE IN MILLIMETRES UNLESS OTHERWISE STATED.