


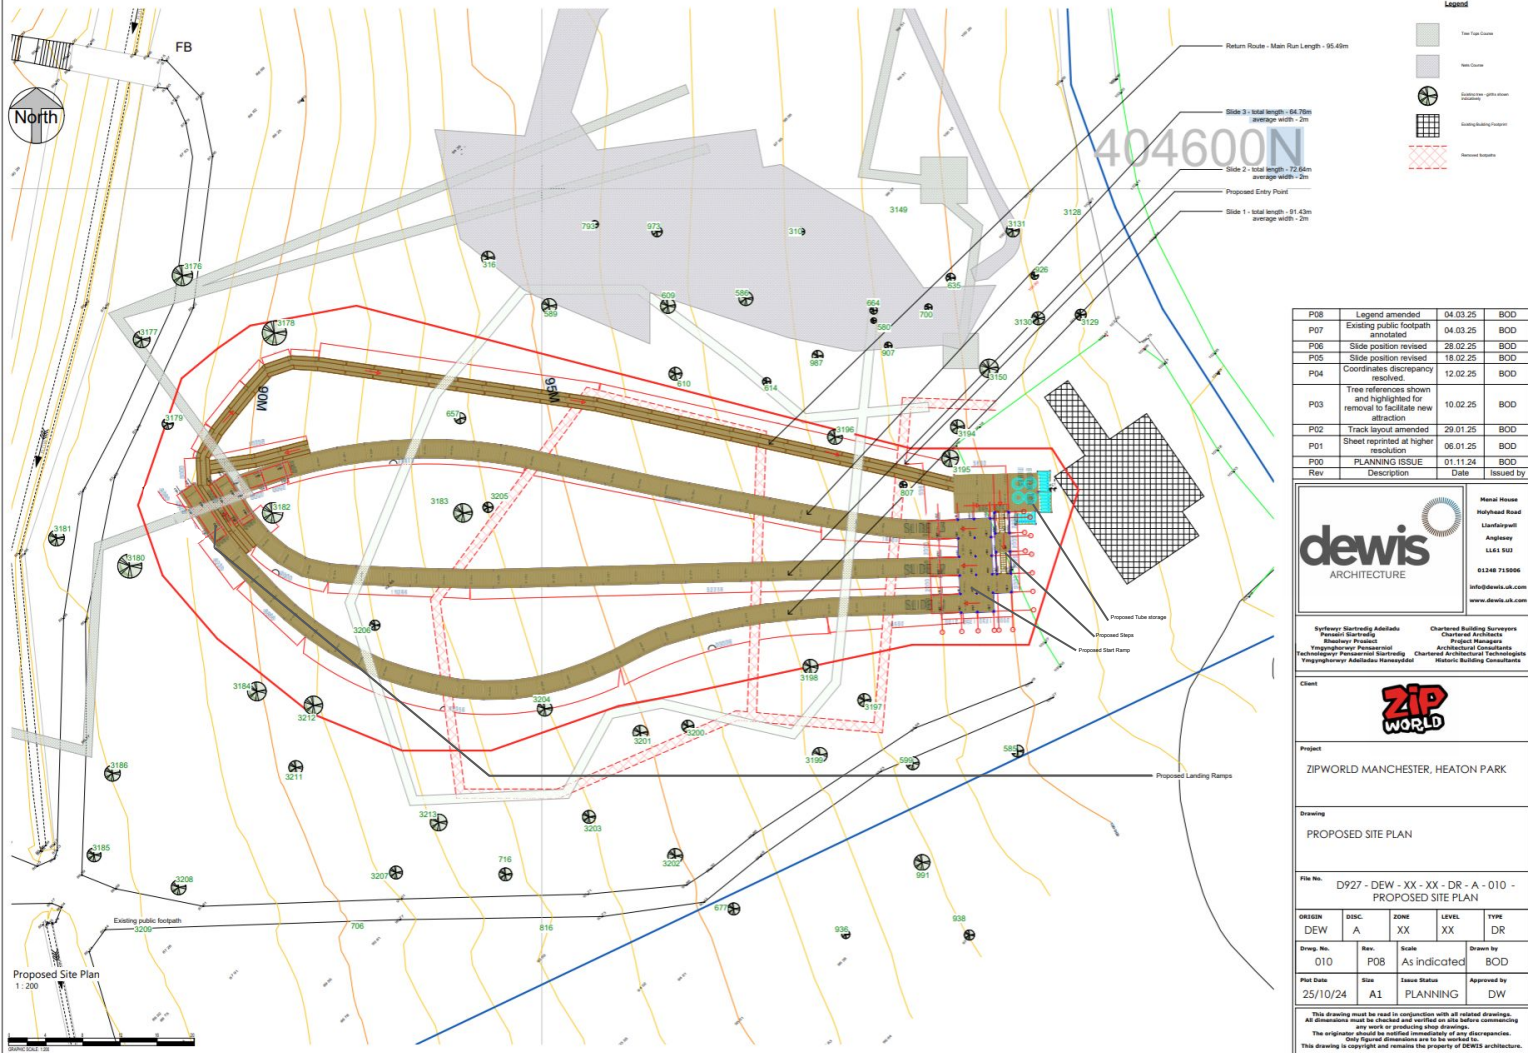

P08	Legend amended	04.03.25	800
P07	Existing public footpath annotated	04.03.25	800
P06	Slide position revised	28.02.25	800
P05	Slide position revised	18.02.25	800
P04	Coordinate discrepancy resolved	12.02.25	800
P03	Tree references shown and highlighted for removal to facilitate new attraction	10.02.25	800
P02	Track layout amended	29.01.25	800
P01	Sheet reprinted at higher resolution	06.01.25	800
P00	PLANNING ISSUE	01.11.24	800
Rev	Description	Date	Issued by

Syrfeirwyr Siartredig Adelladau	Chartered Building Surveyors
Pensaeri Siartredig	Chartered Architects
Rheolwyr Proiect	Project Managers
Ymgynghorwyr Pensaernïol	Architectural Consultants
Technolegwyr Pensaernïol Siartredig	Chartered Architectural Technologists
Ymgynghorwyr Adelladau Hanesyddol	Historic Building Consultants

Client



Project

ZIPWORLD MANCHESTER, HEATON PARK

Drawing

PROPOSED SITE PLAN

File No. D927 - DEW - XX - XX - DR - A - 010 -
PROPOSED SITE PLAN

ORIGIN DEW	DISC. A	ZONE XX	LEVEL XX	TYPE DR
Dwg. No. 010	Rev. P08	Scale As indicated	Drawn by BOD	
Plot Date 25/10/24	Size A1	Issue Status PLANNING	Approved by DW	

This drawing must be read in conjunction with all related drawings.
All dimensions must be checked and verified on site before commencing
any work or proceeding shop drawings.
The originator should be notified immediately of any discrepancies.
Only figured dimensions are to be worked to.
This drawing is copyright and remains the property of DEWIS architecture