
 


PROPOSED PLANS

SEE BLOCK PLAN FOR PROPOSED HOUSE POSITION

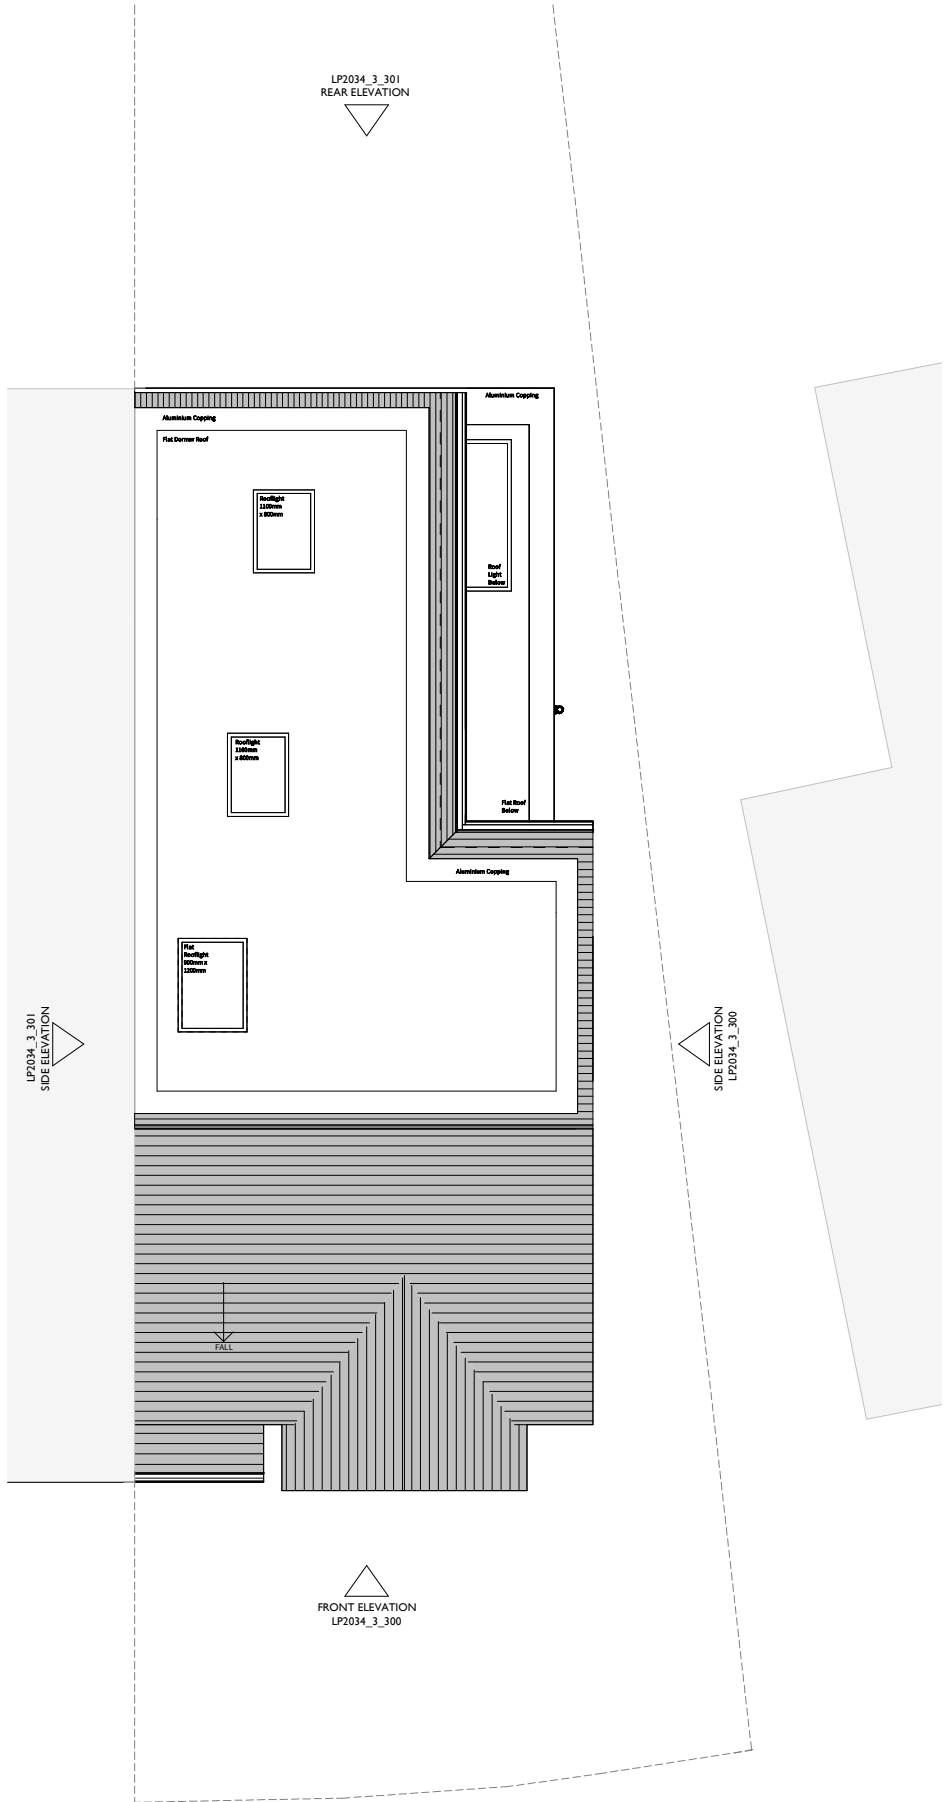

Proposed Roof Plan
1:50 / A1

Site Boundary



PLANNING

IMPORTANT NOTES:		
This drawing is intended solely for the use of Material Studio Architects (Company No. 12071636) for information and presentation purposes only and may contain confidential and commercially sensitive information.		
Any review, re-transmission, disclosure, copying or modification of it is strictly forbidden. All trademarks, branding and copyright© can not be used by anyone without the express written permission of the company. Use of this or any other drawing signifies consent to any interception we might lawfully carry out to prevent abuse of these facilities. This drawing with or without terms are considered subject to contract and is sent without prejudice.		
To be read in conjunction with any relevant Structural Engineer's drawings and any other consultant information.		
DO NOT SCALE from drawing, work to figured dimensions only. All dimensions to be checked by Contractor/Fabricator prior to construction, report all discrepancies to the Design Team.		
Any existing dimensions noted on the drawing are to be checked by the Contractor prior to commencement of the works.		
REV	DESCRIPTION	DATE
B	New side windows and roof light added.	03/03/25
A	Roof dropped below ridge line. Walls set back from eaves as requested by council.	14/02/25
CLIENT House 23 Owners		
PROJECT Nicolas Road		
ADDRESS 23 Nicolas Road, Chorlton, M21 9LG		
DRAWING TITLE Proposed Roof Plan		
SCALE @ A1	As indicated	DATE 10/01/25
DRAWING NO.	LP2034_3_202	REV B
material studio architects		
Tel: 0161 531 6203 / Web: www.materialstudio.co.uk / Address: M1 2WQ		