



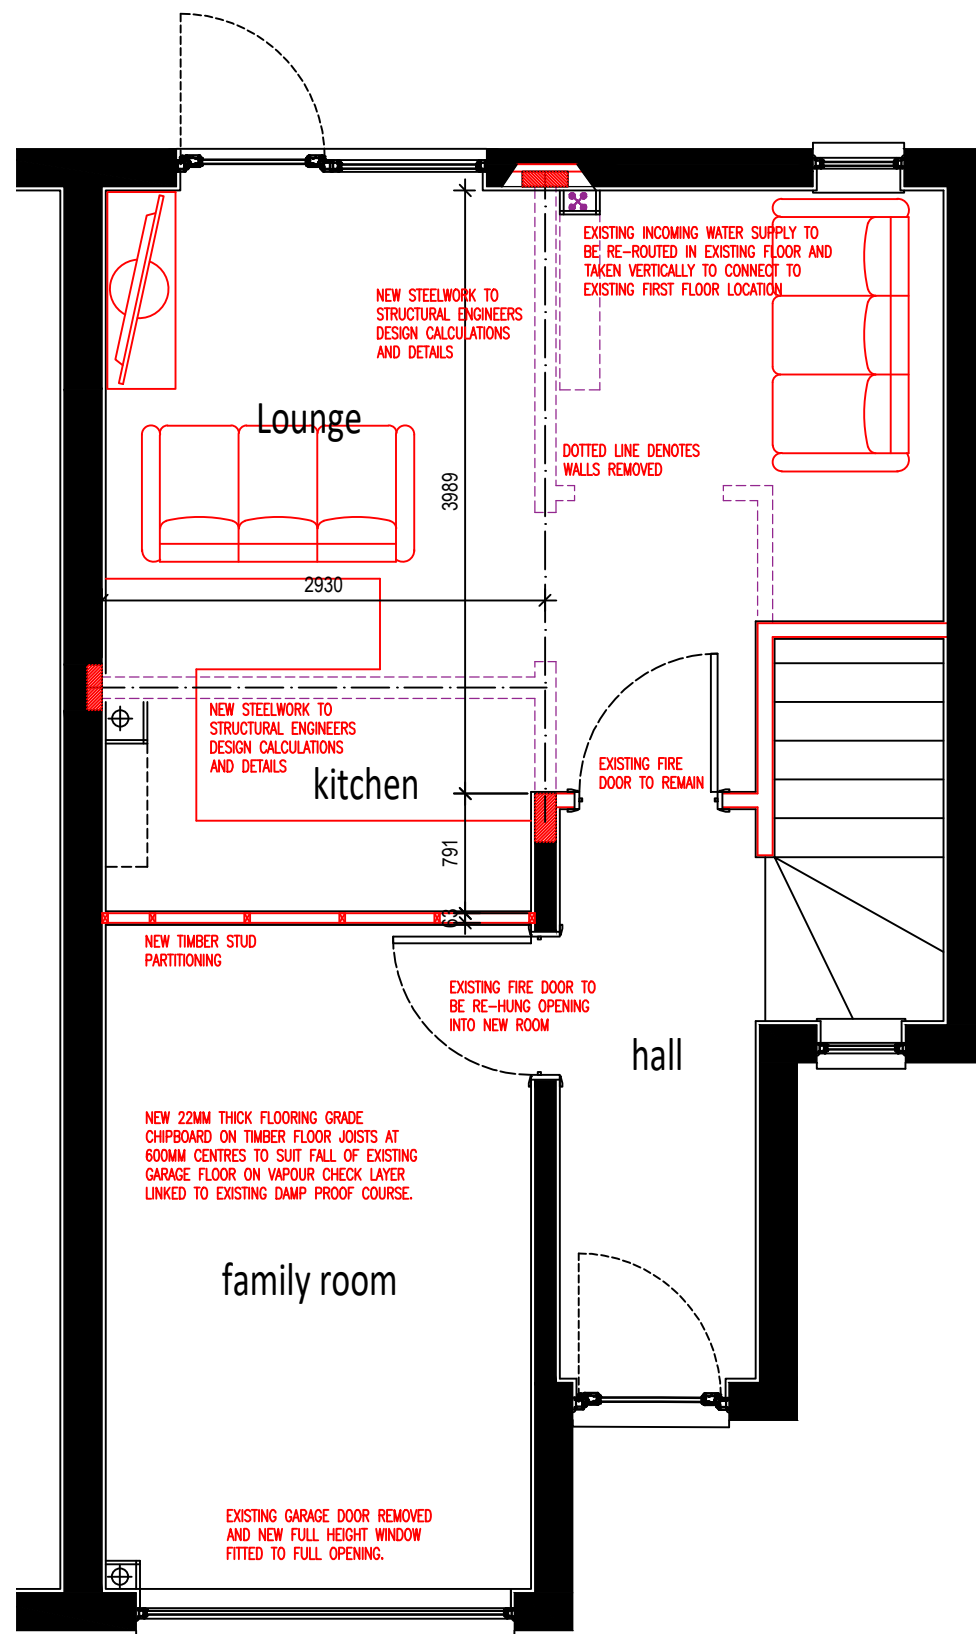


Ground Floor Plan

scale bar 1:50

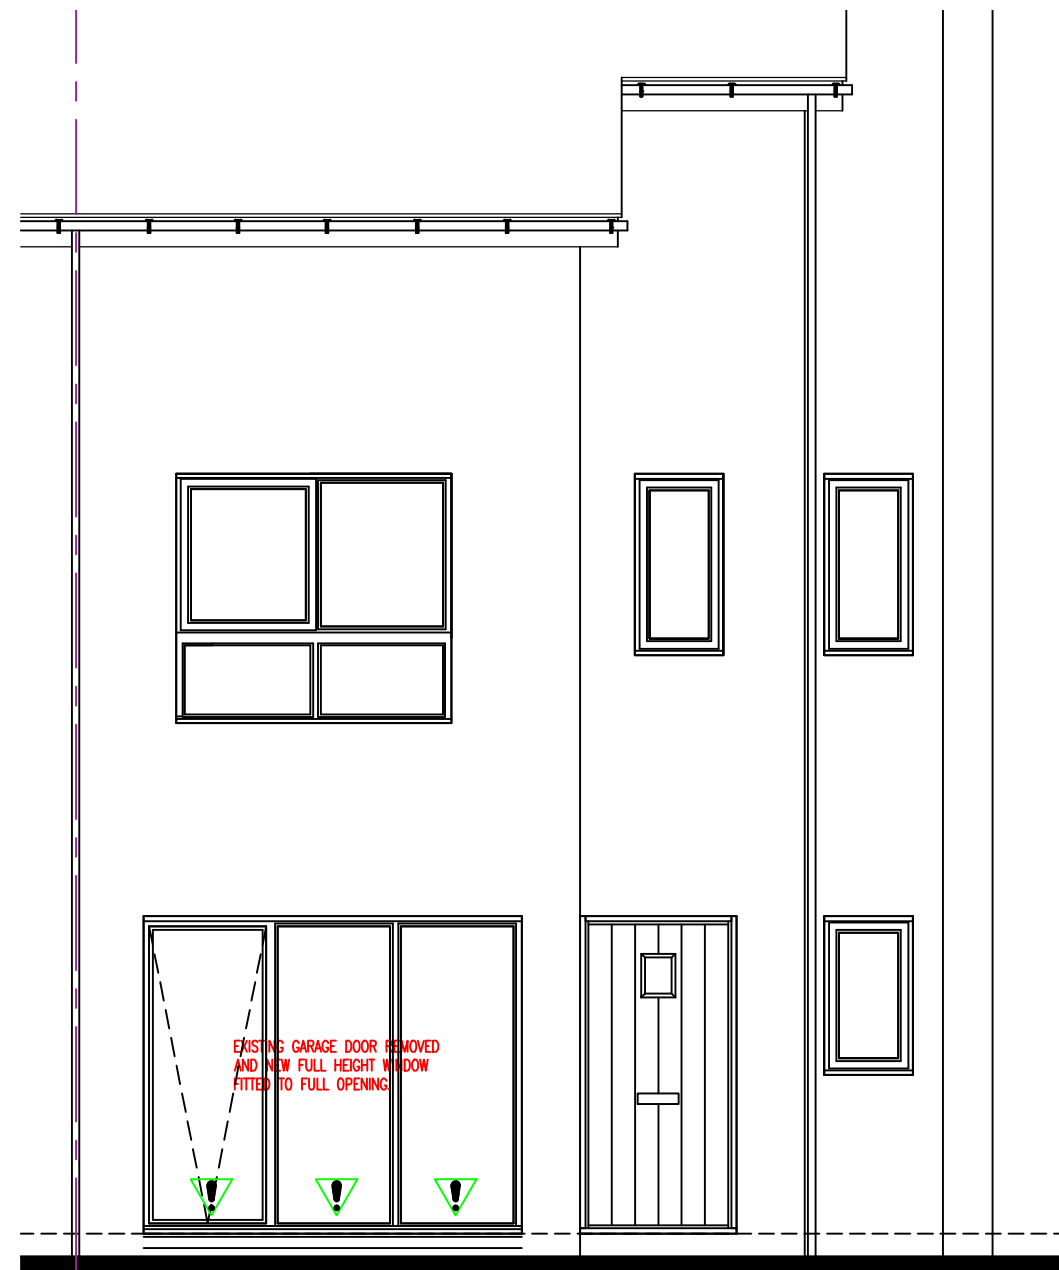

Front elevation

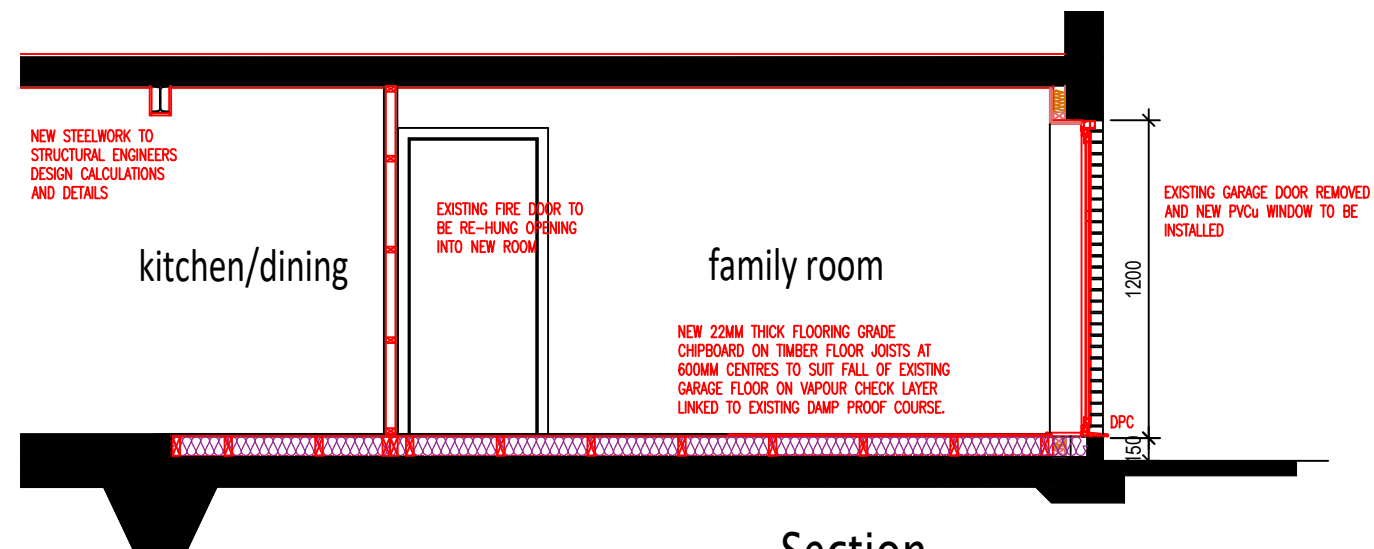

Section

NOTES:

1. THIS DRAWING MUST NOT BE SCALED
2. THIS DRAWING IS TO BE READ IN CONJUNCTION WITH ALL OTHER PROJECT DRAWINGS
3. ALL DETAILS AND DRAWINGS MUST BE READ IN CONJUNCTION WITH THE CONSTRUCTION SPECIFICATION

A	07.04.25	Glazing to garage amended-Planning
Rev	Date	Revision

PLANNING

NPArchitectural
architectural services
38 Churchlands Lane, Standish, Wigan, Lancs WN6 0XU
mob : 07810 247612 e-mail : nparchitectural@gmail.com

Client:

Mr D Campbell
11 Robert Harrison Avenue
Manchester
M20 1LW

Title

Proposed ground floor plan
front elevation & section

Scale 1:50 @A3

Date 24.02.25

Drg No

NPA 287. A02

Rev

A