
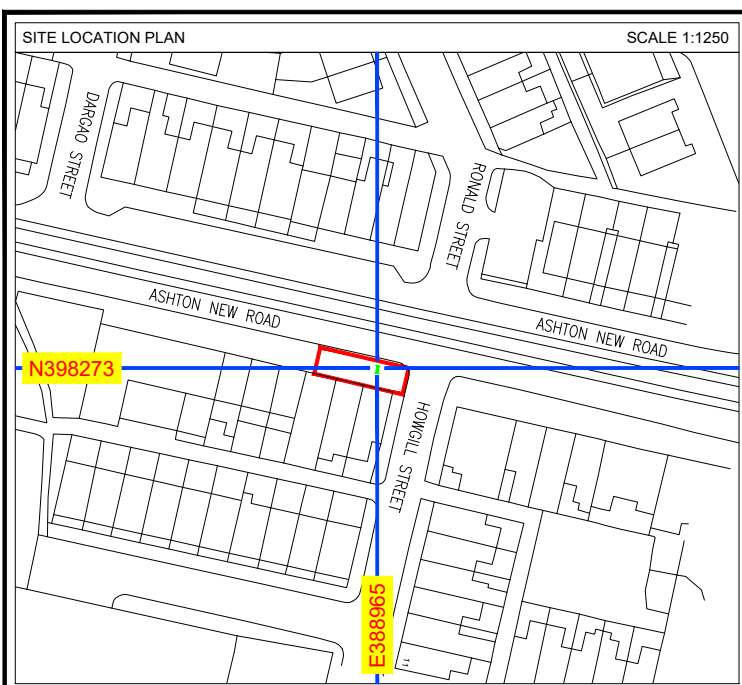


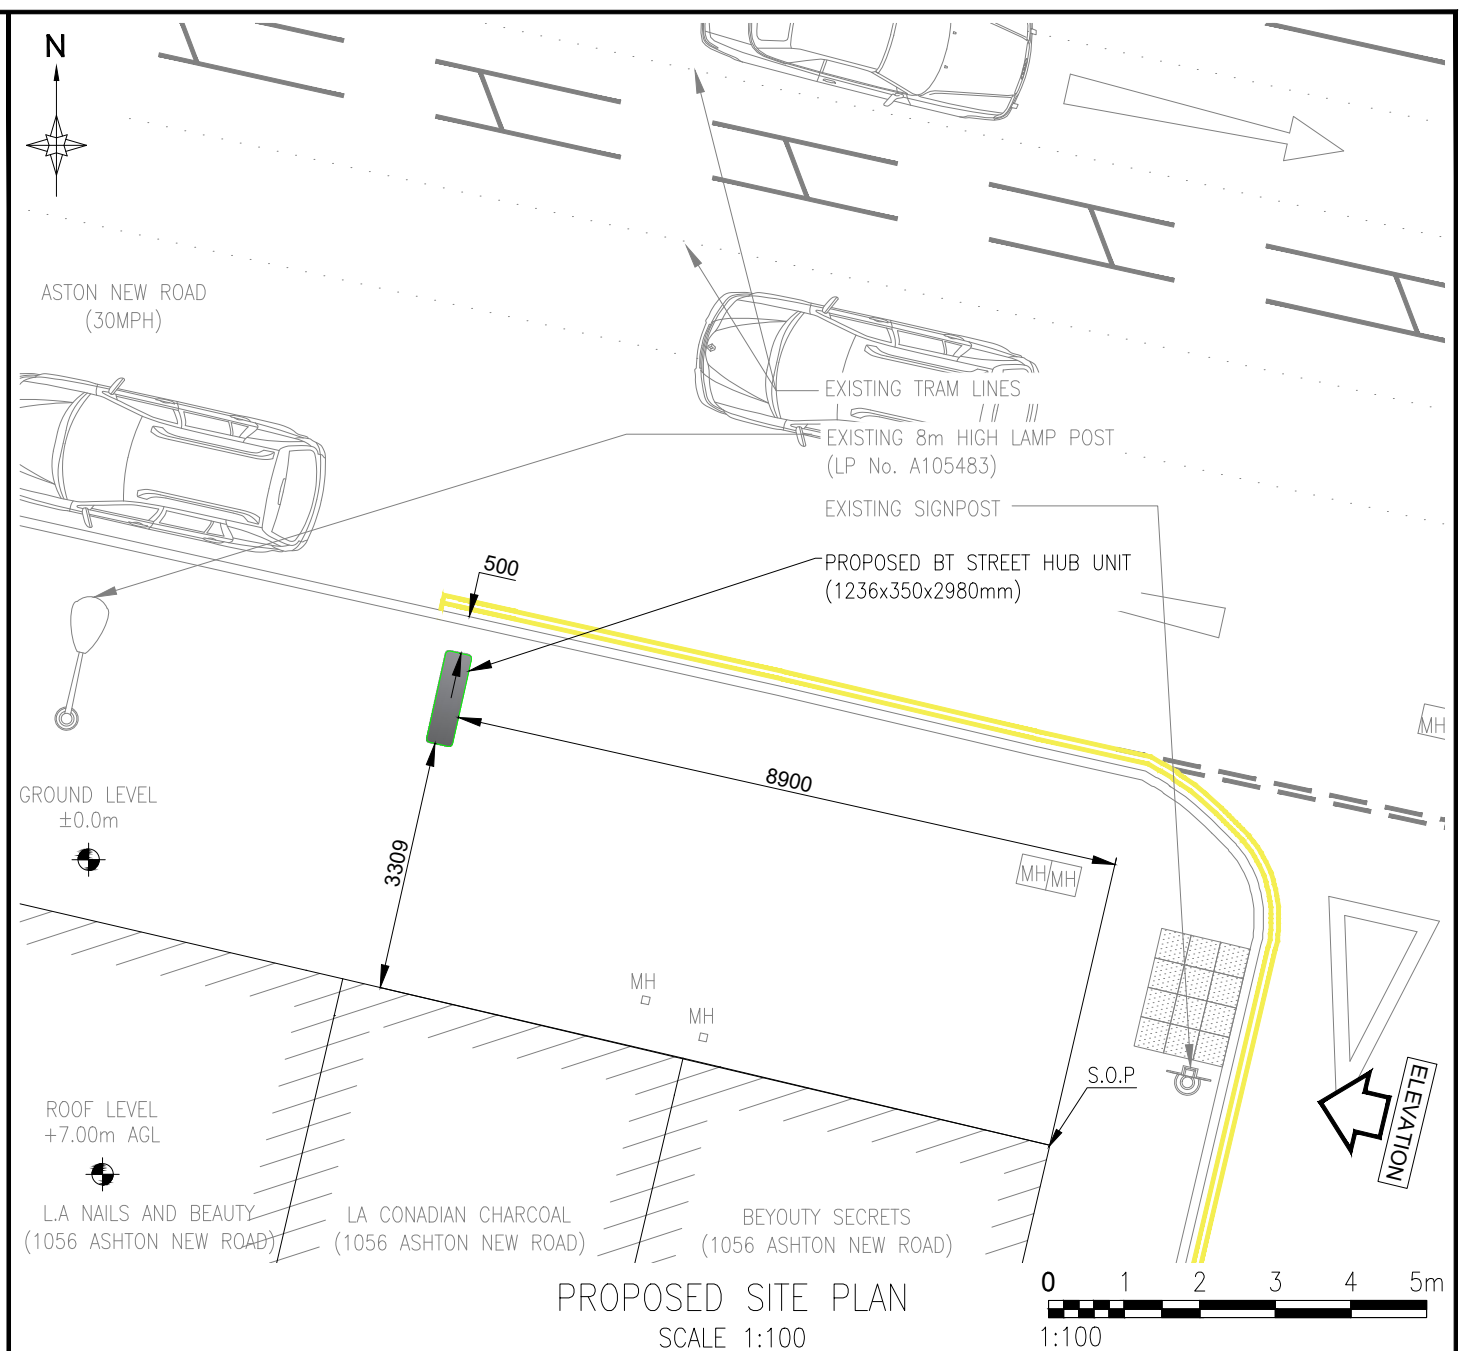


A		ISSUED FOR APPROVAL				SM	21.11.24
REV		DESCRIPTION				BY	DATE
SCALE AS SHOW WHEN PRINTED AT A4		DRAWN	SM	CHECKED	CAP	ALL DIMENSIONS IN METRES U.N.O	
		DATE	21.11.24	DATE	21.11.24		
LOCATION PLAN - Digital Mapping Solutions from Dotted Eyes.							
SITE BLOCK PLAN - Digital Mapping Solutions from Promap							


DRAWING TITLE
STREET HUB
TMS-111
PROPOSED SITE PLAN - 02

SITE ADDRESS
ALSTON NEW ROAD
MANCHESTER
M11 4PE

REV	A
-----	---

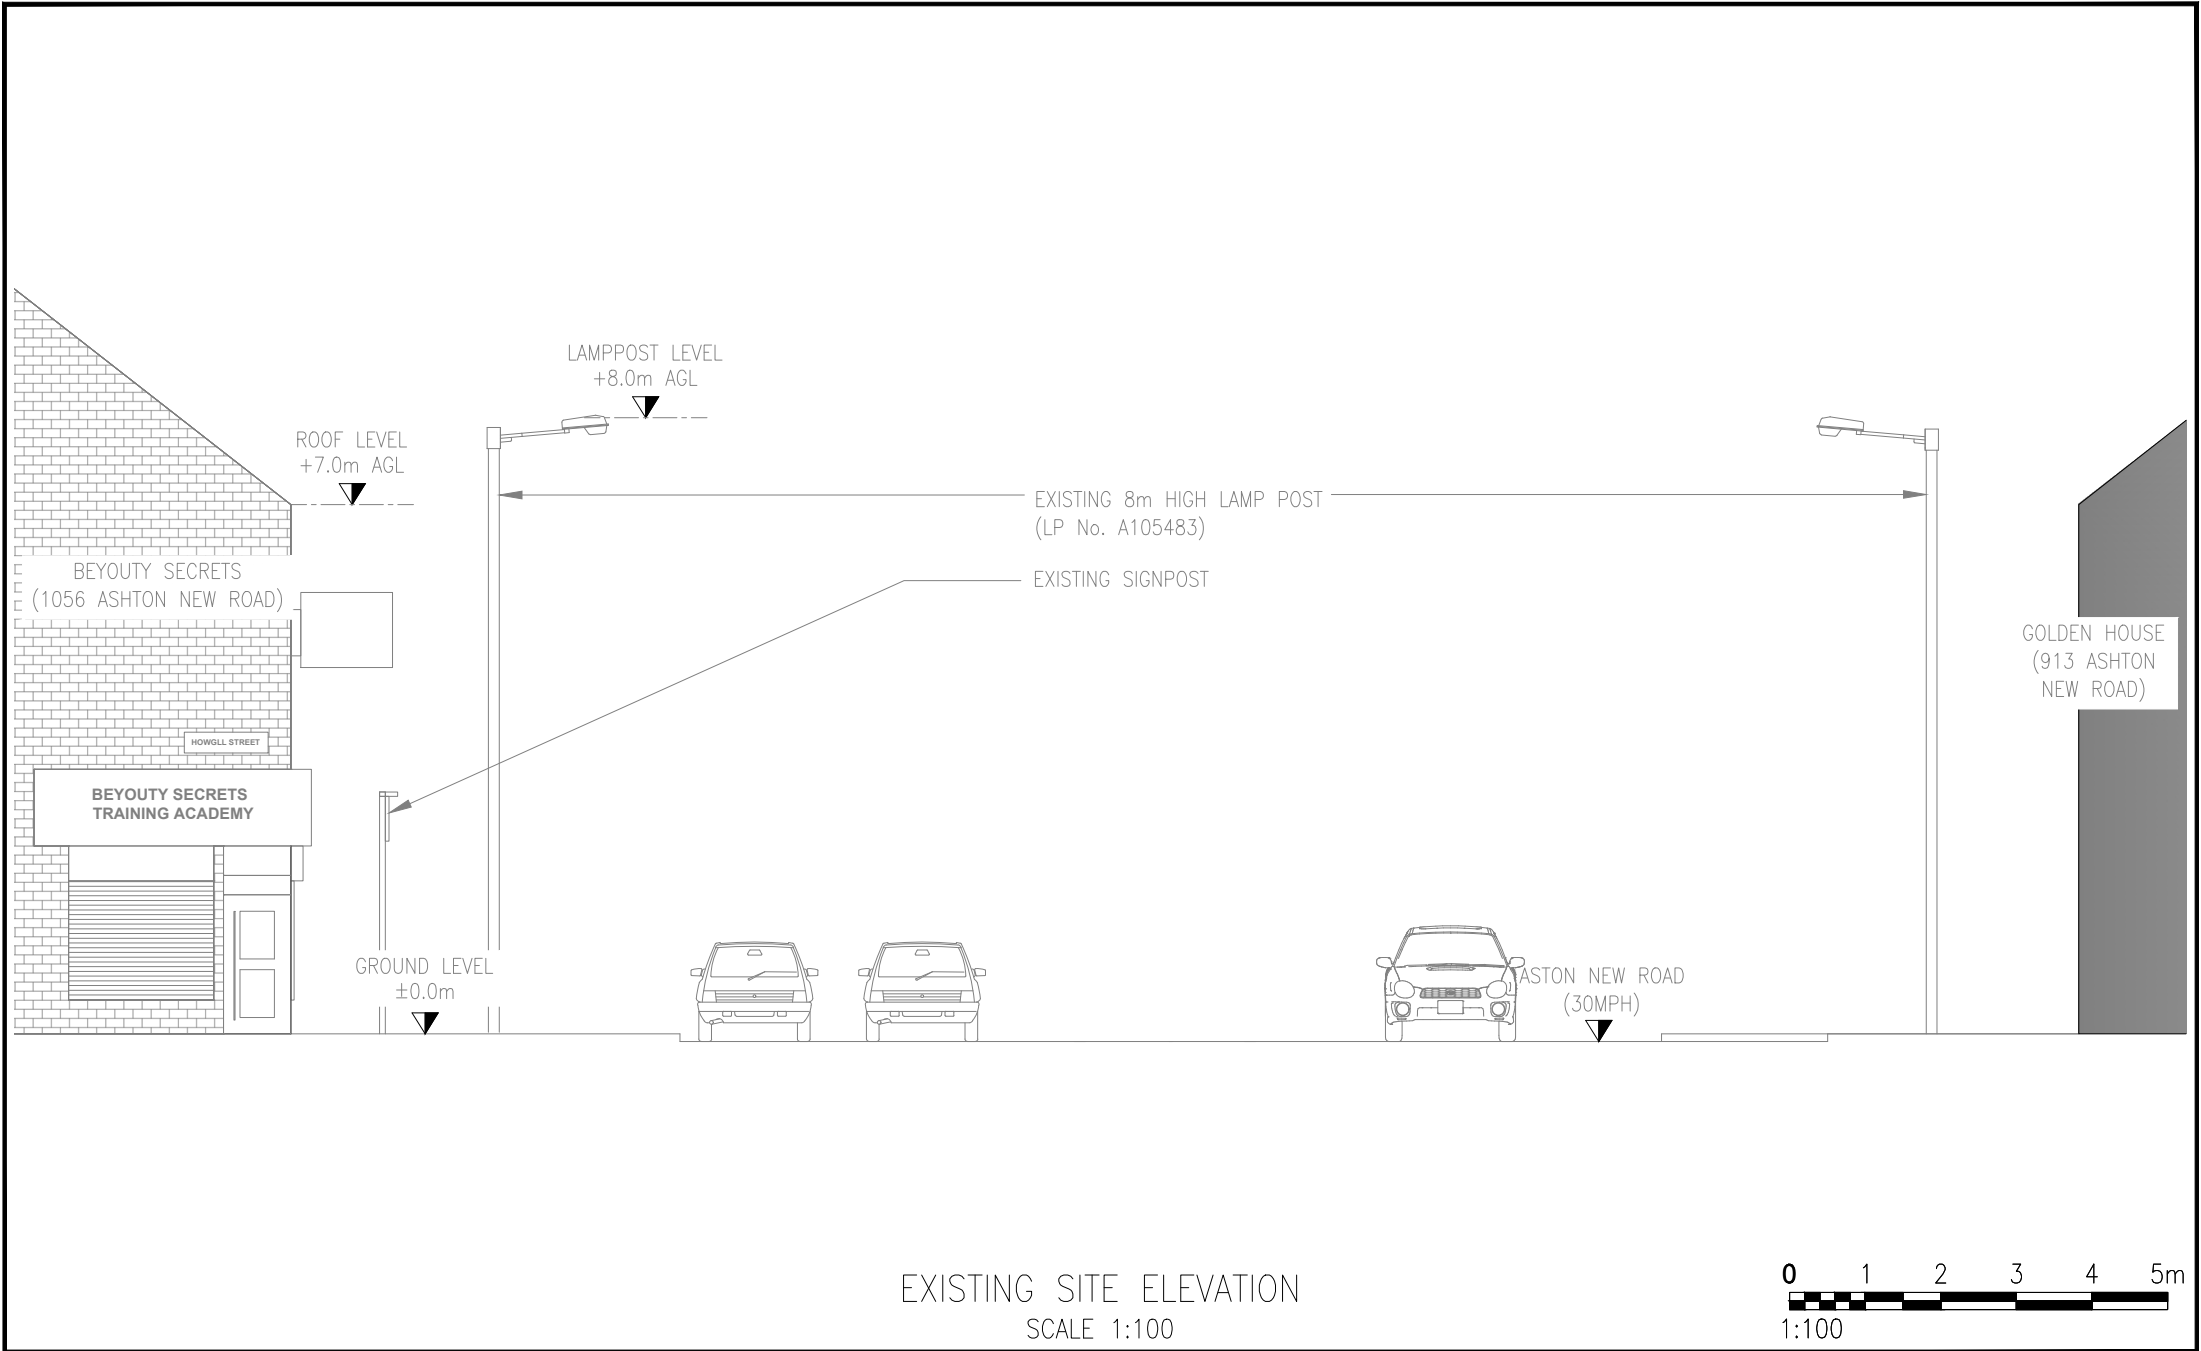

EXISTING SITE ELEVATION
SCALE 1:100

 


		ISSUED FOR APPROVAL				SM	21.11.24
A						BY	DATE
REV	DESCRIPTION						
SCALE AS SHOW WHEN PRINTED AT A4		DRAWN	SM	CHECKED	CAP	ALL DIMENSIONS IN METRES U.N.O	
		DATE	21.11.24	DATE	21.11.24		
LOCATION PLAN - Digital Mapping Solutions from Dotted Eyes.							
SITE BLOCK PLAN - Digital Mapping Solutions from Promap							


DRAWING TITLE
STREET HUB
TMS-111
EXISTING SITE ELEVATION - 03

SITE ADDRESS
ALSTON NEW ROAD
MANCHESTER
M11 4PE

REV	A
-----	---

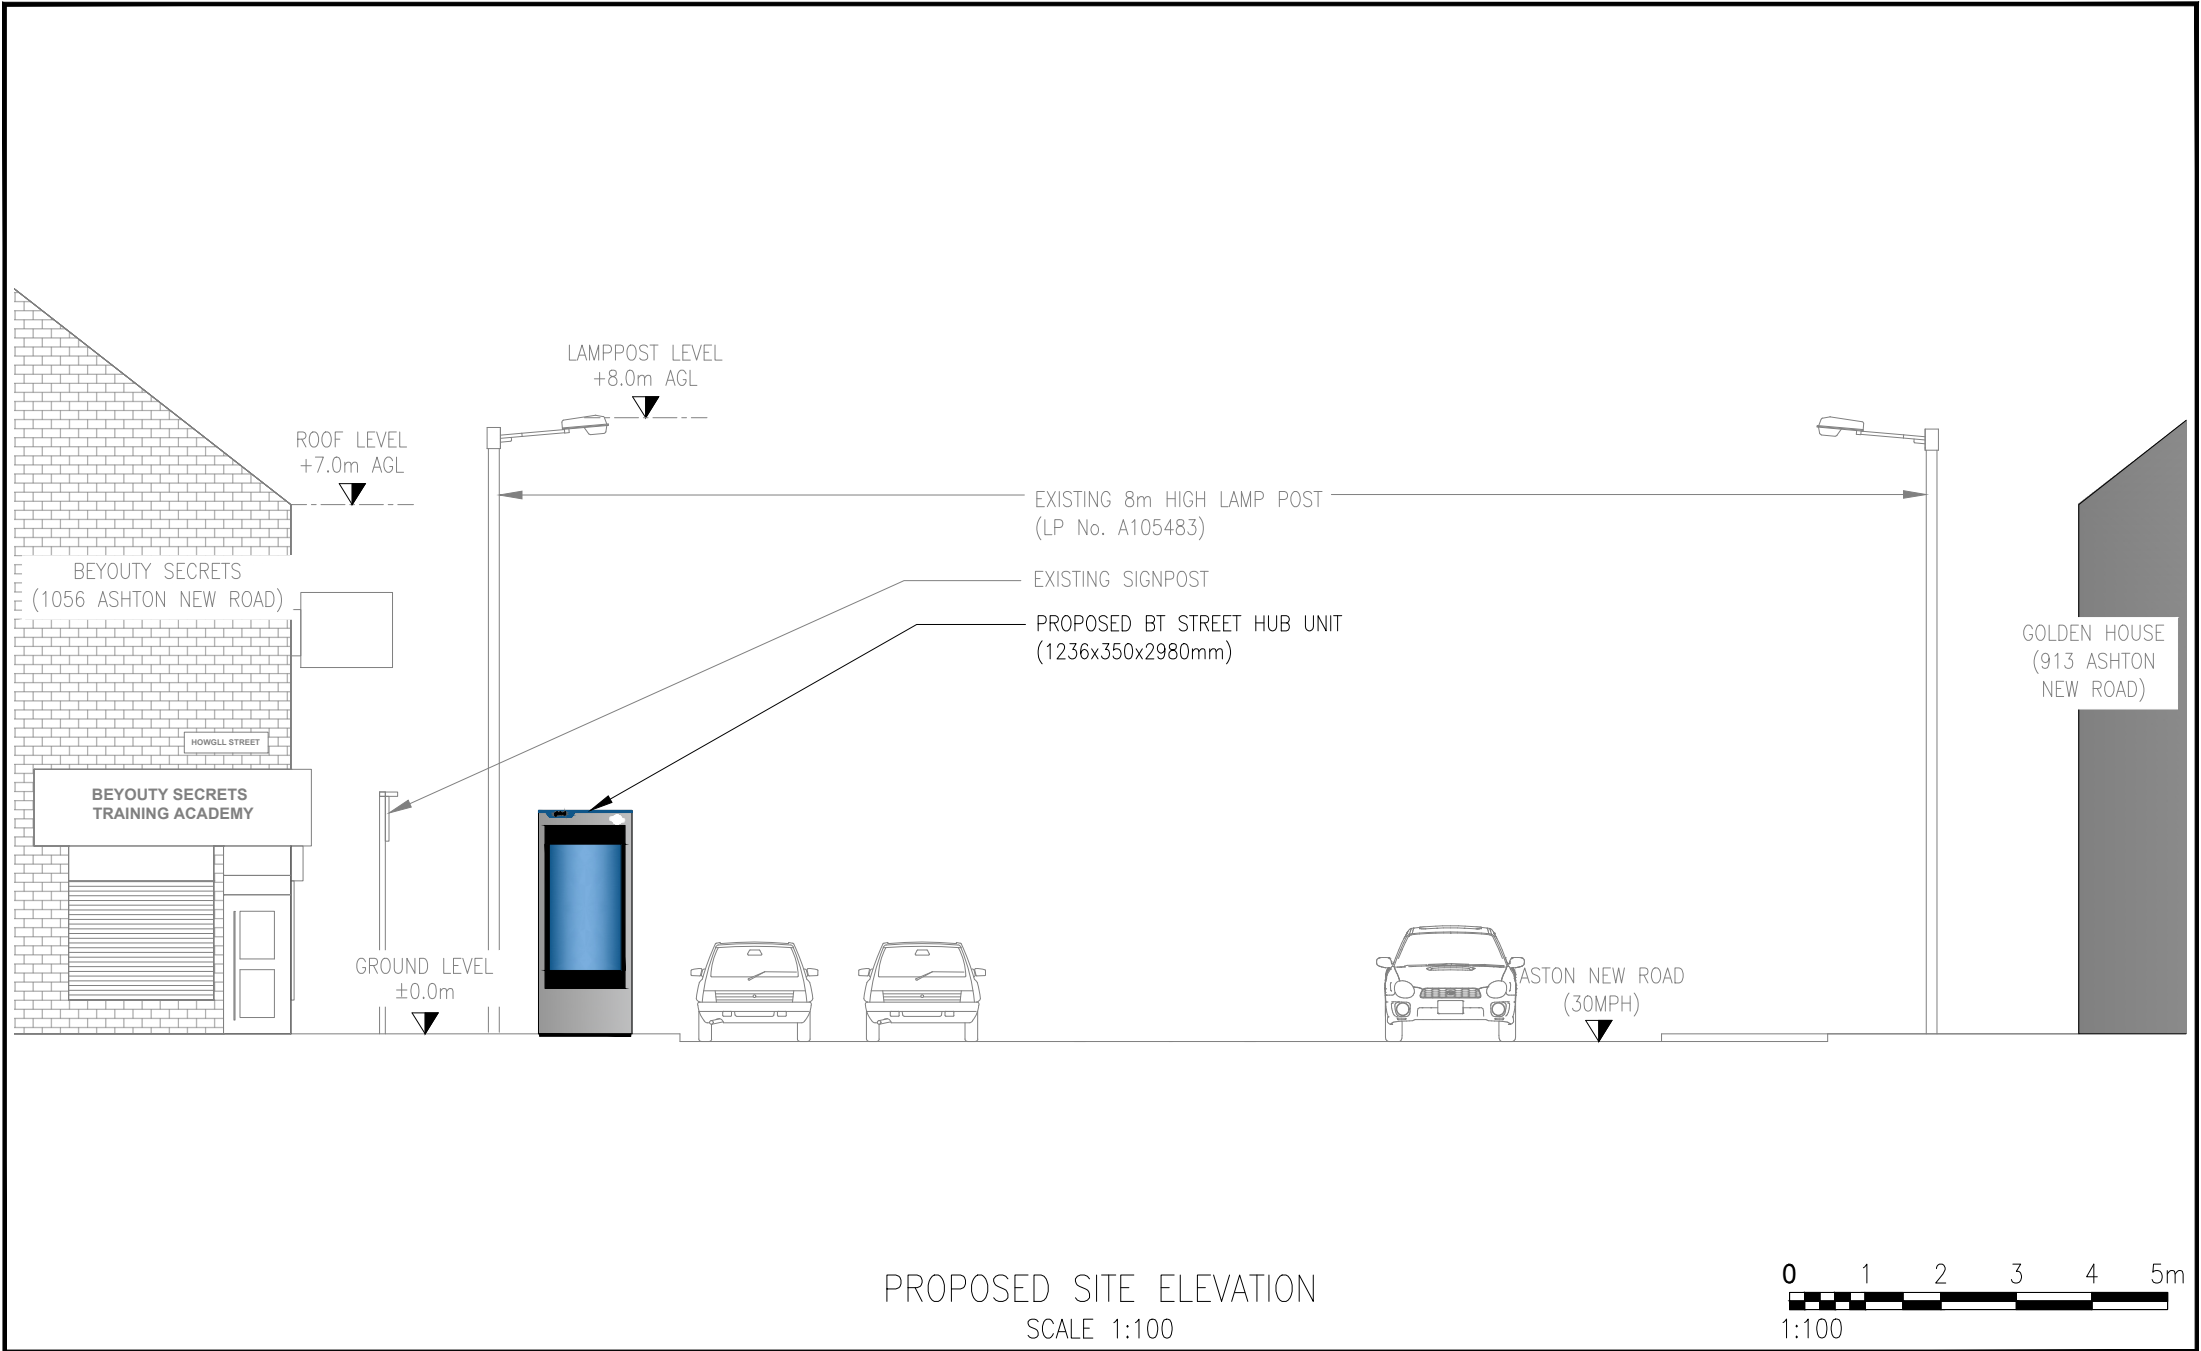

PROPOSED SITE ELEVATION
SCALE 1:100

 

A	ISSUED FOR APPROVAL					SM	21.11.24
REV	DESCRIPTION					BY	DATE
SCALE AS SHOW WHEN PRINTED AT A4		DRAWN	SM	CHECKED	CAP	ALL DIMENSIONS IN METRES U.N.O	
		DATE	21.11.24	DATE	21.11.24		
LOCATION PLAN - Digital Mapping Solutions from Dotted Eyes.							
SITE BLOCK PLAN - Digital Mapping Solutions from Promap							

DRAWING TITLE
STREET HUB
TMS-111
PROPOSED SITE ELEVATION - 04

SITE ADDRESS
ALSTON NEW ROAD
MANCHESTER
M11 4PE

REV	A
-----	---