


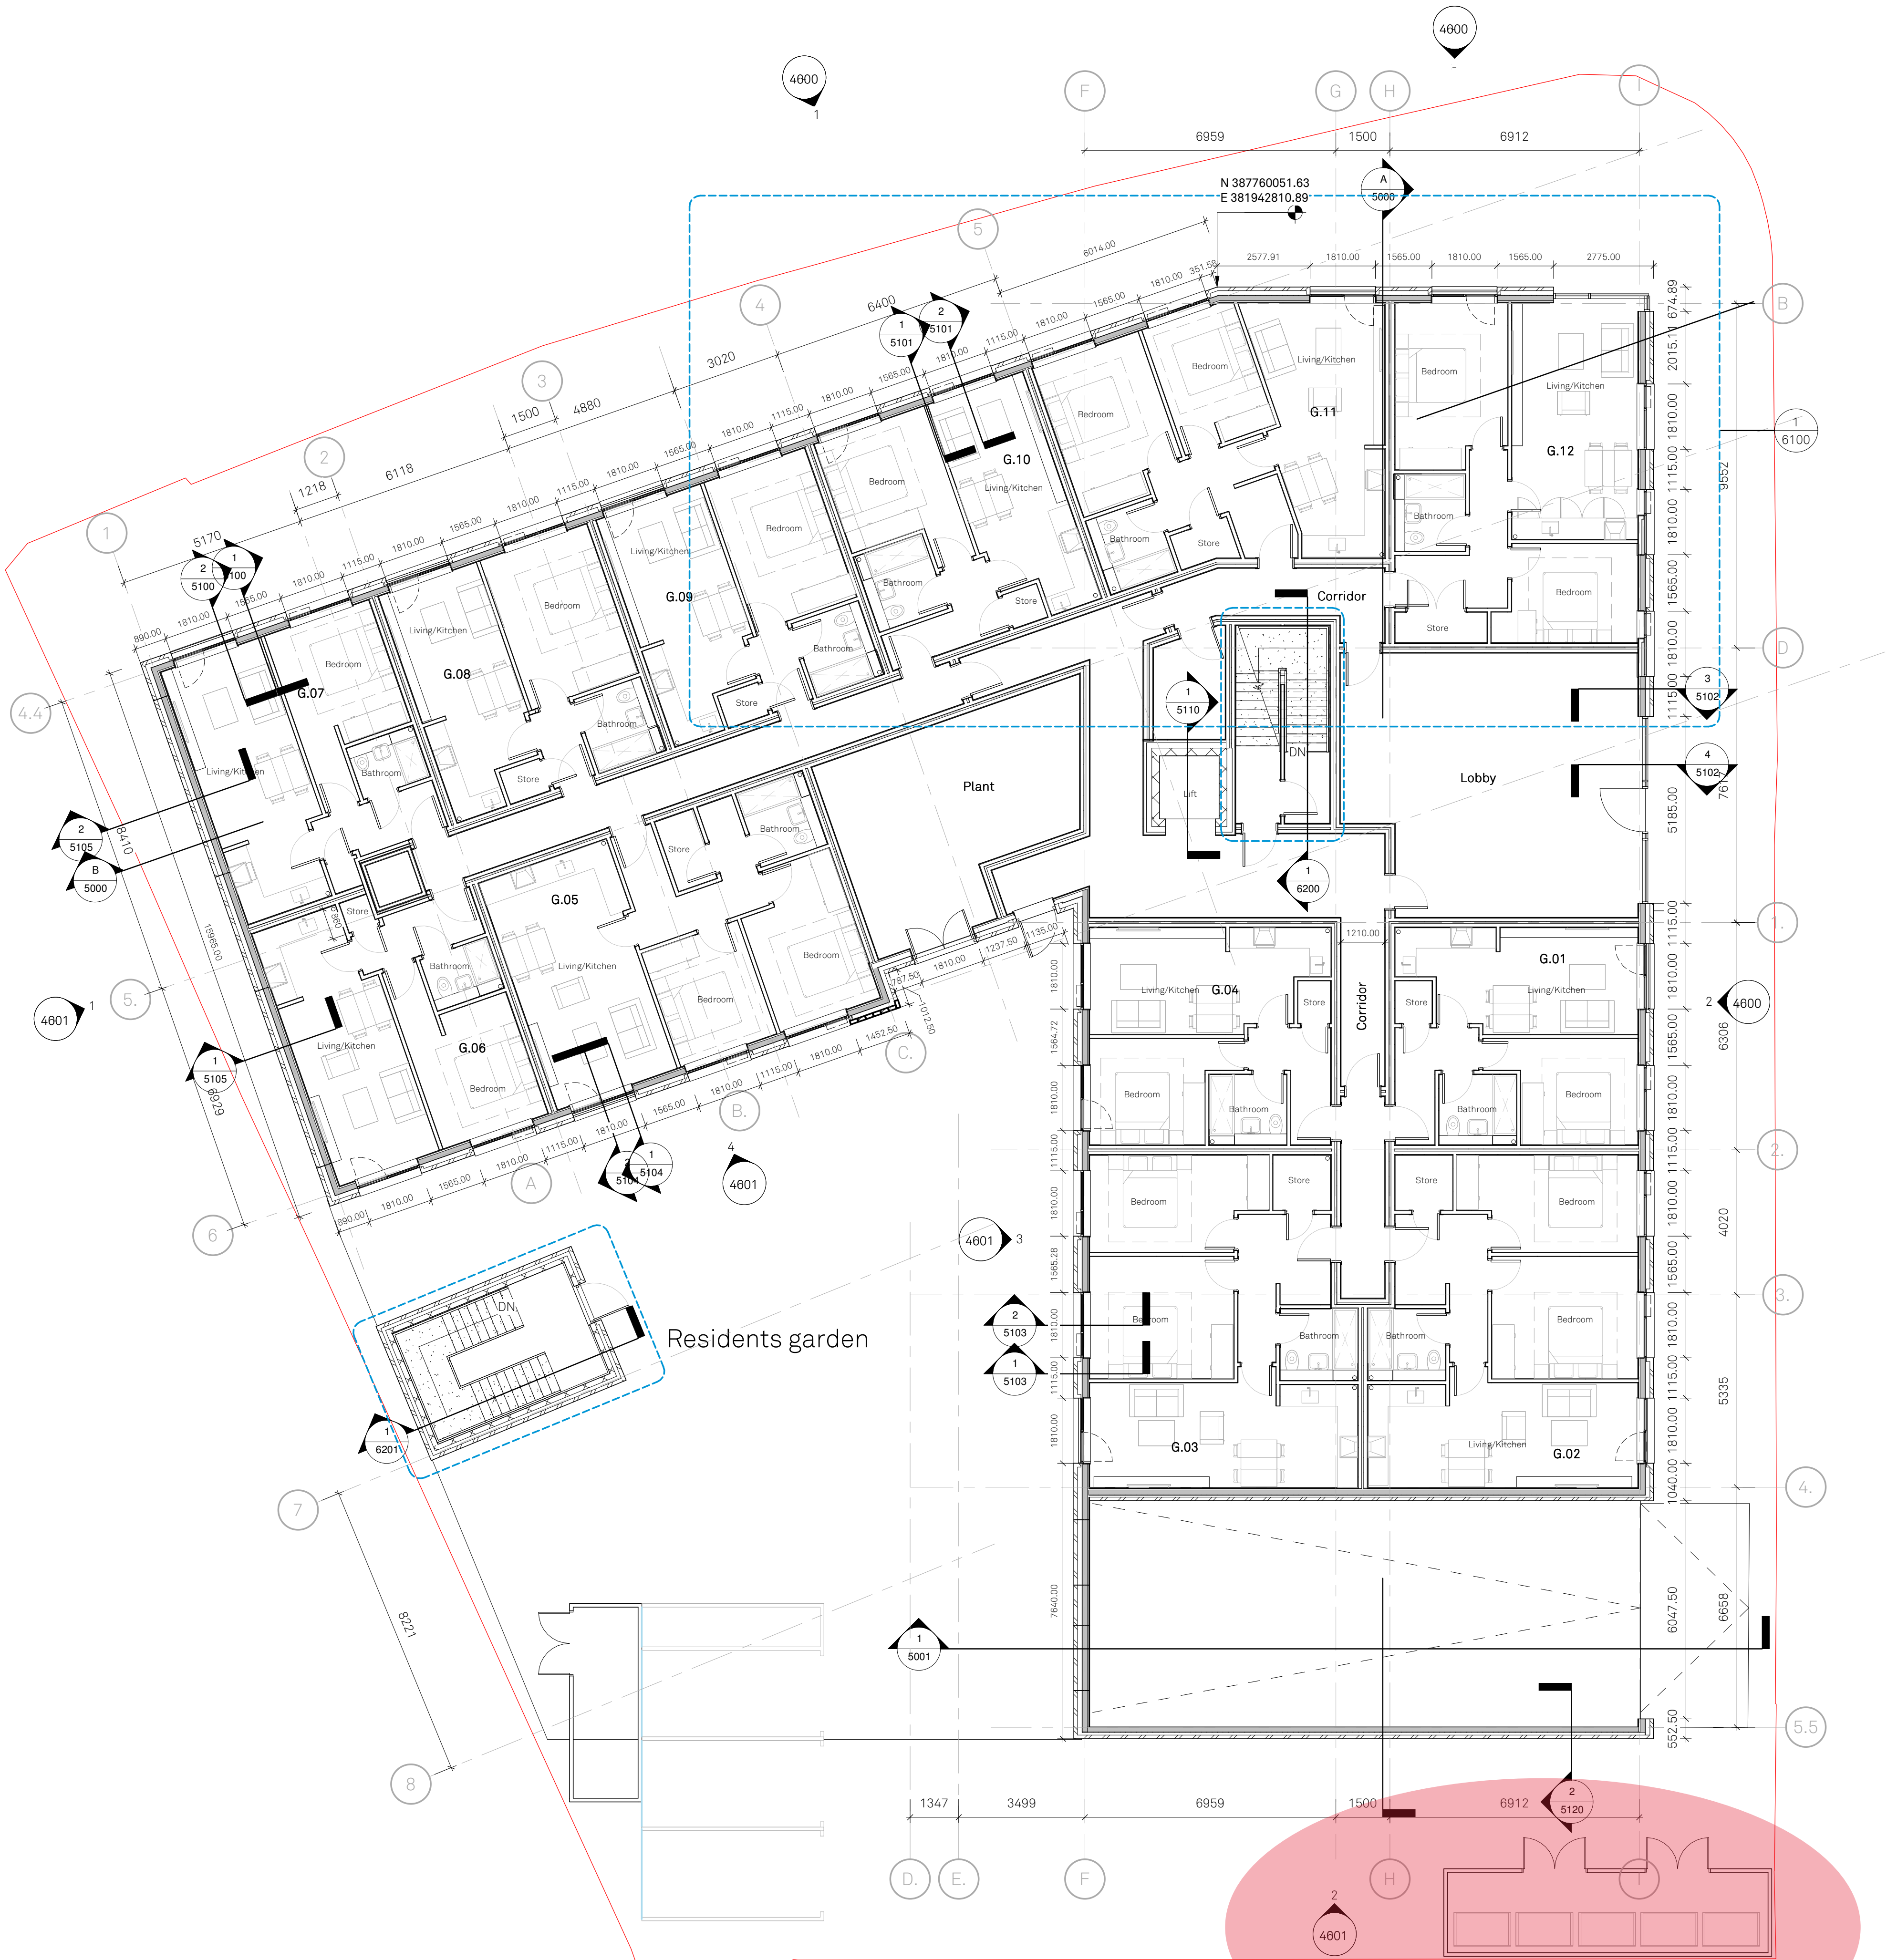

GF Ground Floor
Scale @ 1 : 100

P14	22.11.23	ST	RE	Updated to suit Smoke vent strategy
P13	29.10.23	RE	ST	Gable wall amended to timber stud. AOV size adjusted.
P12	23.10.23	RE	ST	Updated to suit ground floor layout changes. Soldier course added to 2nd floor parapet
P11	27.09.23	ST	ST	Externally accessed apartments amended to be internally accessed. Wall updated in line with Frametech comments
P10	15.09.23	RE	ST	Minor Updates
P9	13.09.23	RE	ST	Door numbers indicated
P8	23.05.15	ST	ST	Design development. SVPs indicated
P7	23.04.06	ST	ST	Corridor walls revised to twin stud. Secondary stair width adjusted to suit s.eng design
P6	23.03.27	ST	RE	Updated to suit fire strategy comments.
P5	23.03.10	RE	ST	Internal partition build-up revised
P4	15.02.23	RE	RE	Updated in line with design development
P3	20.01.23	RE	ST	External brick reveals removed inline with NMA submission
P2	06.01.23	ST	RE	
Rev	Date	By	Chk	Description

**FALCONER
CHESTER
HALL**

London | Liverpool | Manchester | www.fcharchitects.com | Tel +44 (0)151 2435800

Project Title	Greenwood Road, Wythenshaw	Revision	P14
Client	Challenger Group	Drawn By	RE
Drawing Title	Level 00 Floor Plan	Checked By	RE
Drawing No.	P19063-FCH-BA-00-DR-A-3001	Revision	P14
Status	Issue suitable for:	Date	16.11.22
84	Information	Scale	1 : 100 @ A1
Job No.	Drawing Stage	Scale	1 : 100 @ A1
P19-063	Stage 3	Scale	1 : 100 @ A1