


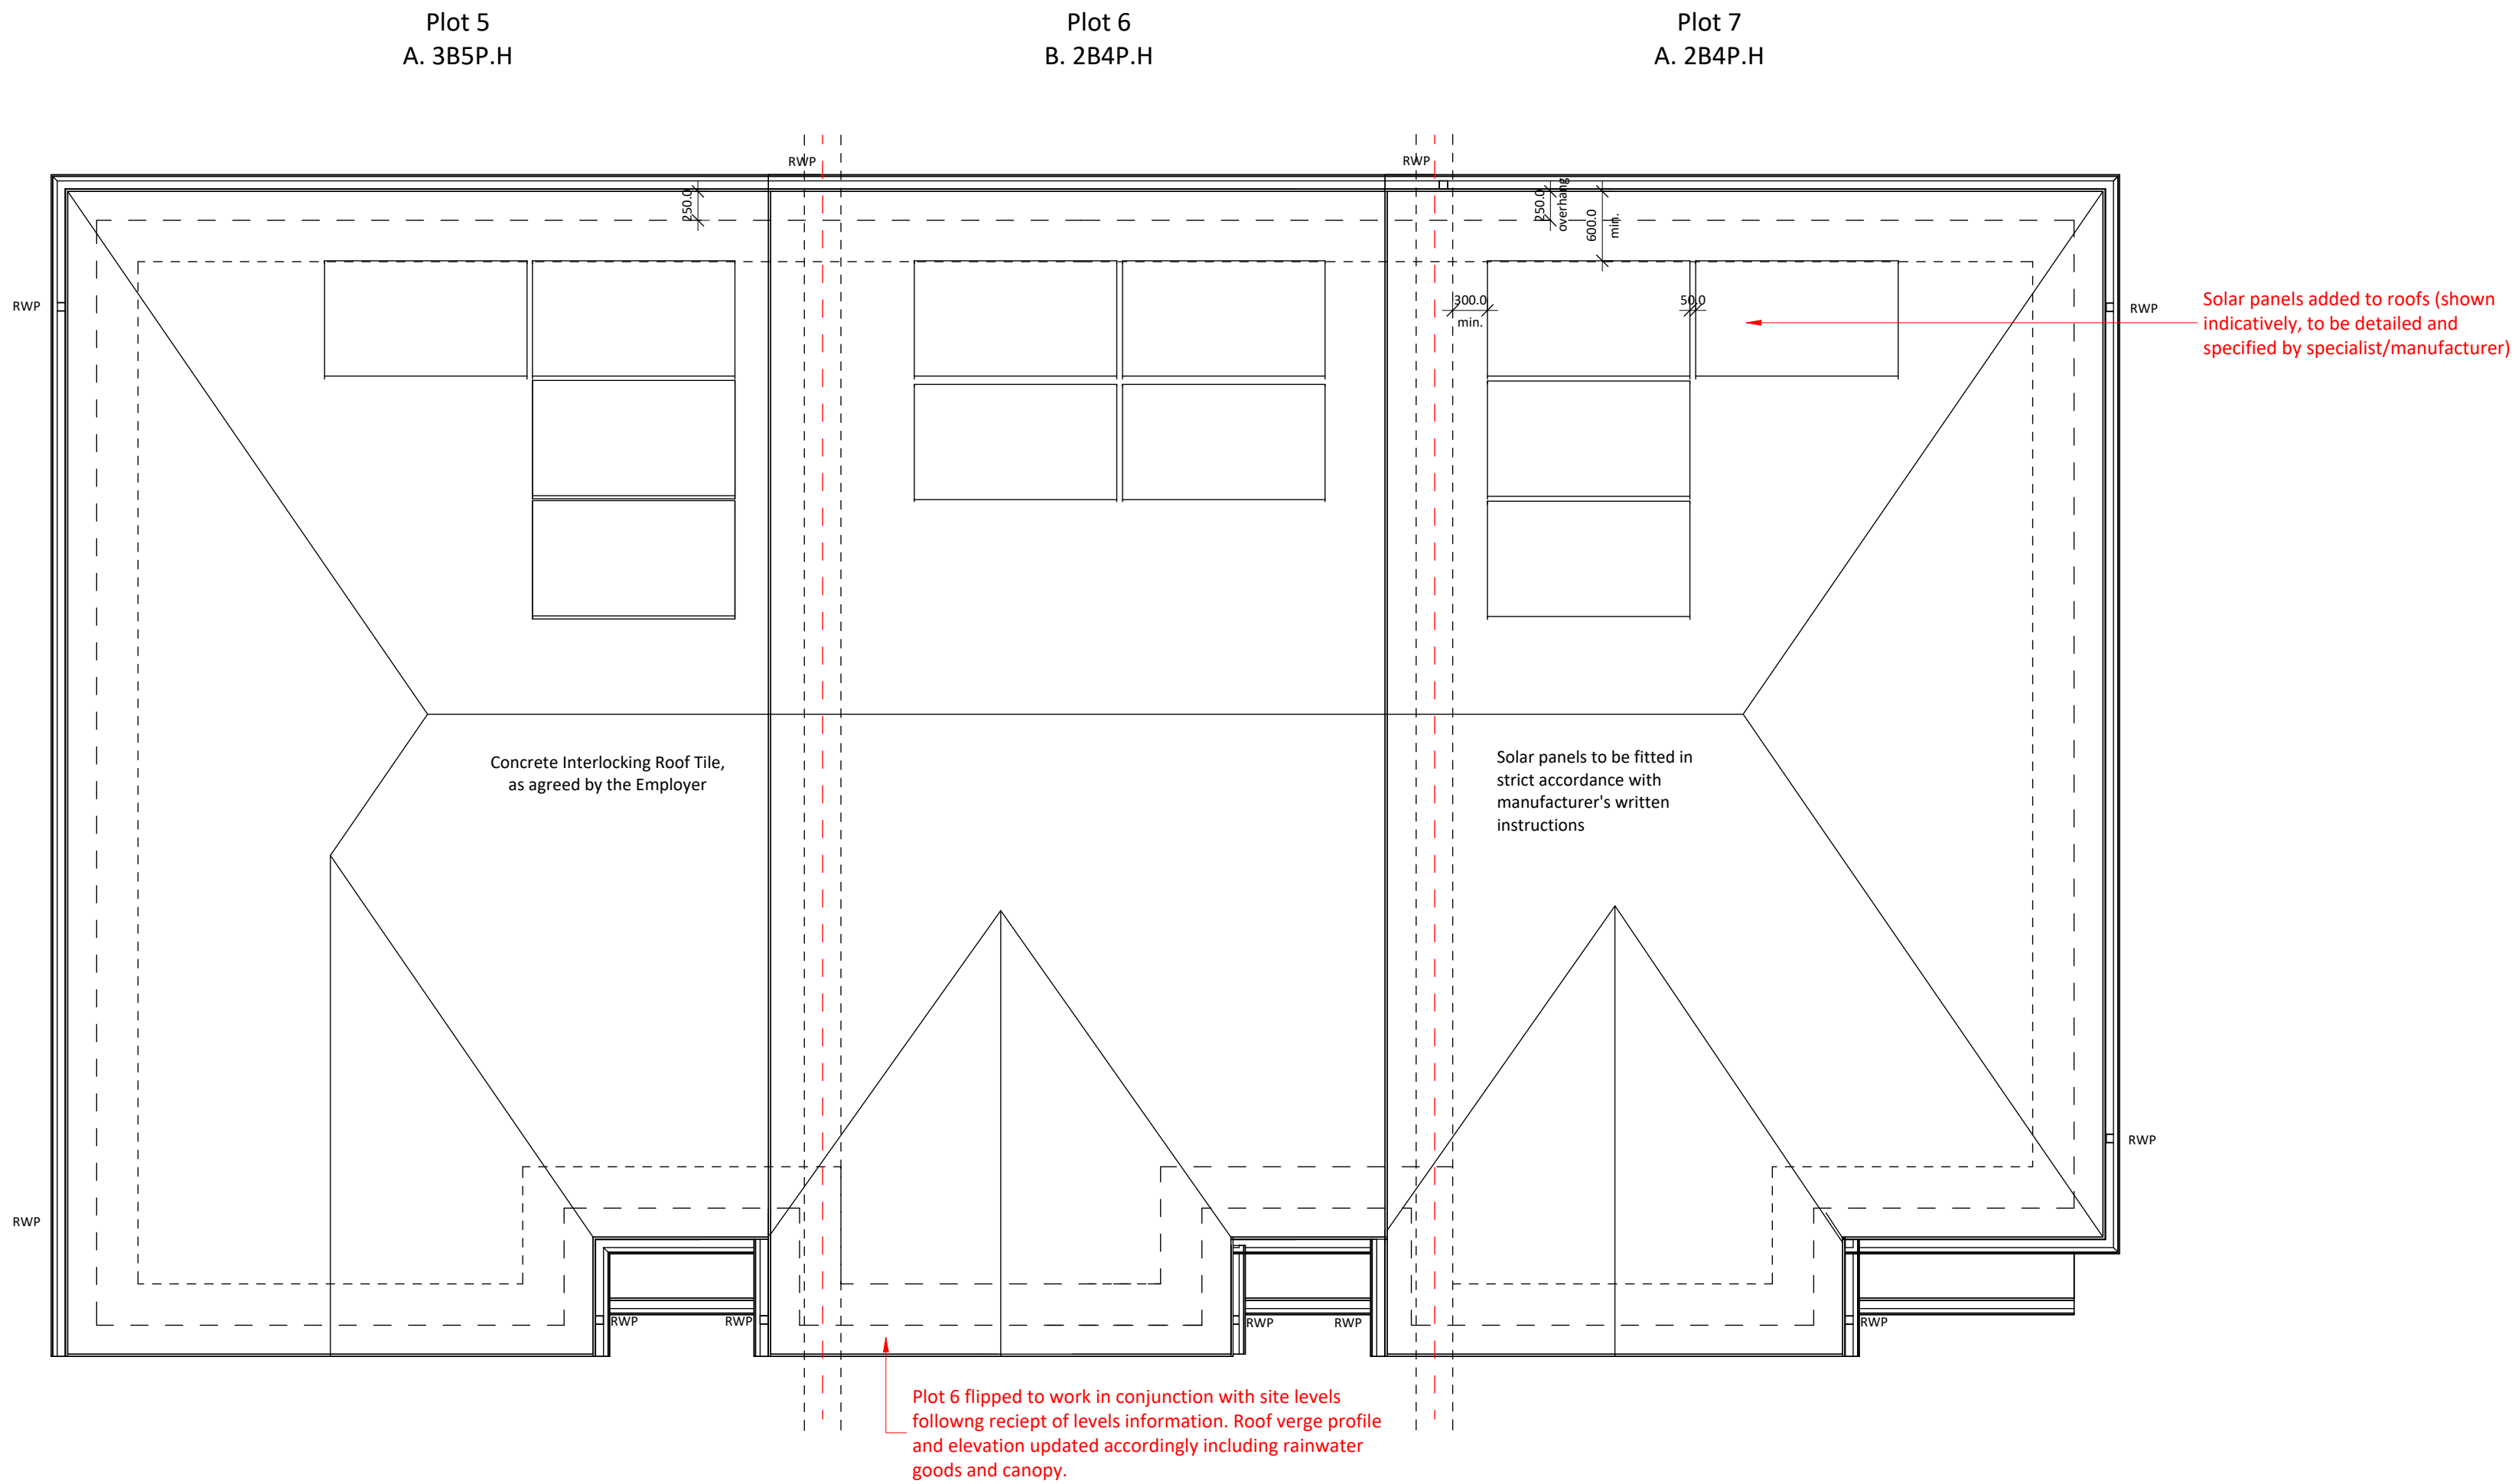

House Type 3 - Roof Plan
1 : 50

E	13.02.25	HG	Red annotations added to drawings to denote the changes made to the design as part of the Section 73 submission as requested by MCC.
D	07.01.25	HG	Client feedback reviewed at building regulations stage. Package updated accordingly prior to Section 73 submission
C	09.12.24	JW	House type revised as part of NMA submission and following site levels and building regulations
B	07.11.24	JW	Design revised to incorporate solar panels as part of the NMA submission
A	28.10.24	JW	Design reviewed and subsequent updates made as part of NMA submission for client review
1	19.04.23	HG	Plans updated for secure bike store following client meeting
Rev	Date	Int	Description



CLIENT:
John Southworth and Jigsaw Homes

PROJECT:
Kenyon Lane - Block 2 - Plots 5-7

DESCRIPTION:
Block 2 - Proposed Plans 01

PURPOSE OF ISSUE: Planning			
DRAWN BY:	CHECKED	DATE:	SCALE @ A1:
JW	VS	13.02.23	1 : 50
JOB NO:	STATUS CODE:	DRAWING NO:	REV
3785	S2	161	E
FILE IDENTIFIER: KL-BTP-01-ZZ-DR-A-3785_161.E			
Elizabeth House 486 Didsbury Road Heaton Mersey Stockport SK4 3BS 0161 443 1221 info@bernardtaylor.co.uk www.btparchitects.co.uk			