



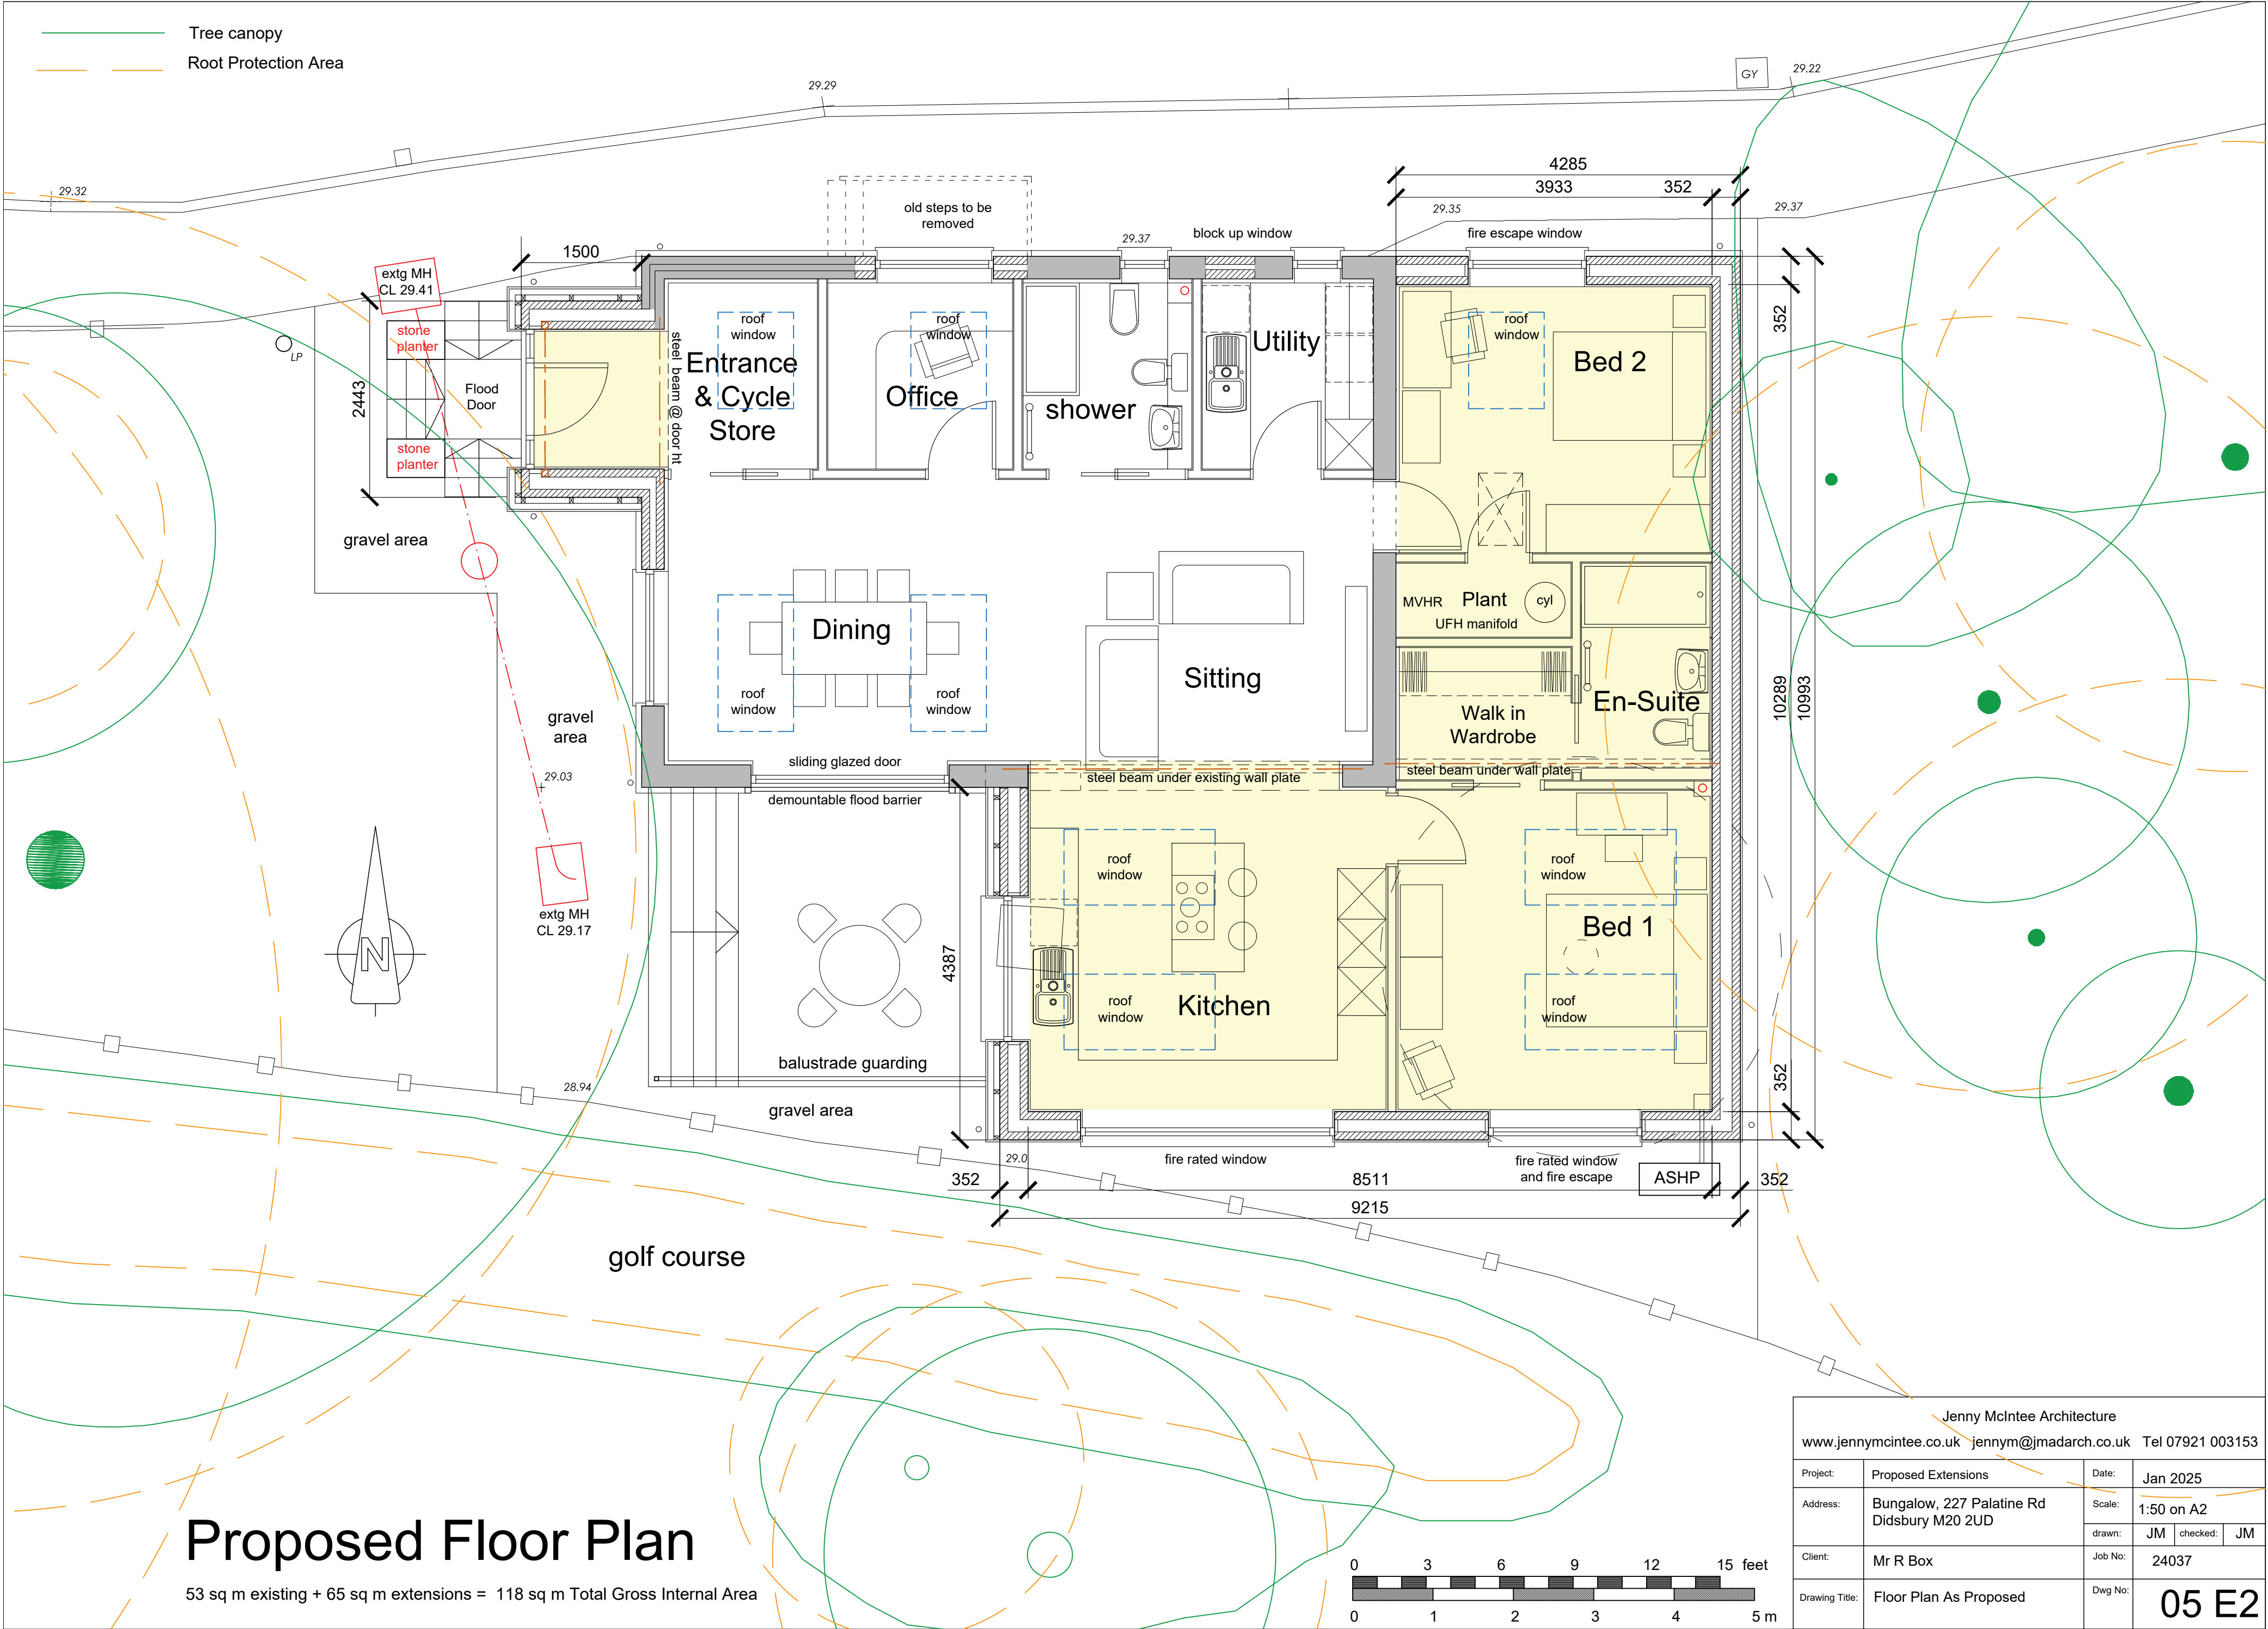

Proposed Floor Plan

53 sq m existing + 65 sq m extensions = 118 sq m Total Gross Internal Area

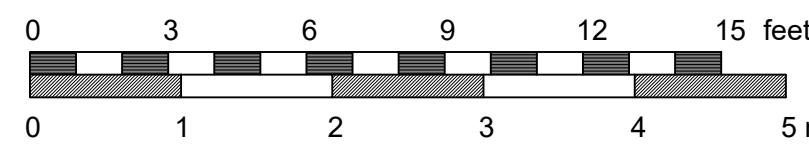

Jenny McIntee Architecture			
www.jennymcintee.co.uk jennym@jmadarch.co.uk Tel 07921 003153			
Project:	Proposed Extensions	Date:	Jan 2025
Address:	Bungalow, 227 Palatine Rd Didsbury M20 2UD	Scale:	1:50 on A2
Client:	Mr R Box	drawn:	JM
Drawing Title:	Floor Plan As Proposed	checked:	JM
		Job No:	24037
		Dwg No:	05 E2