




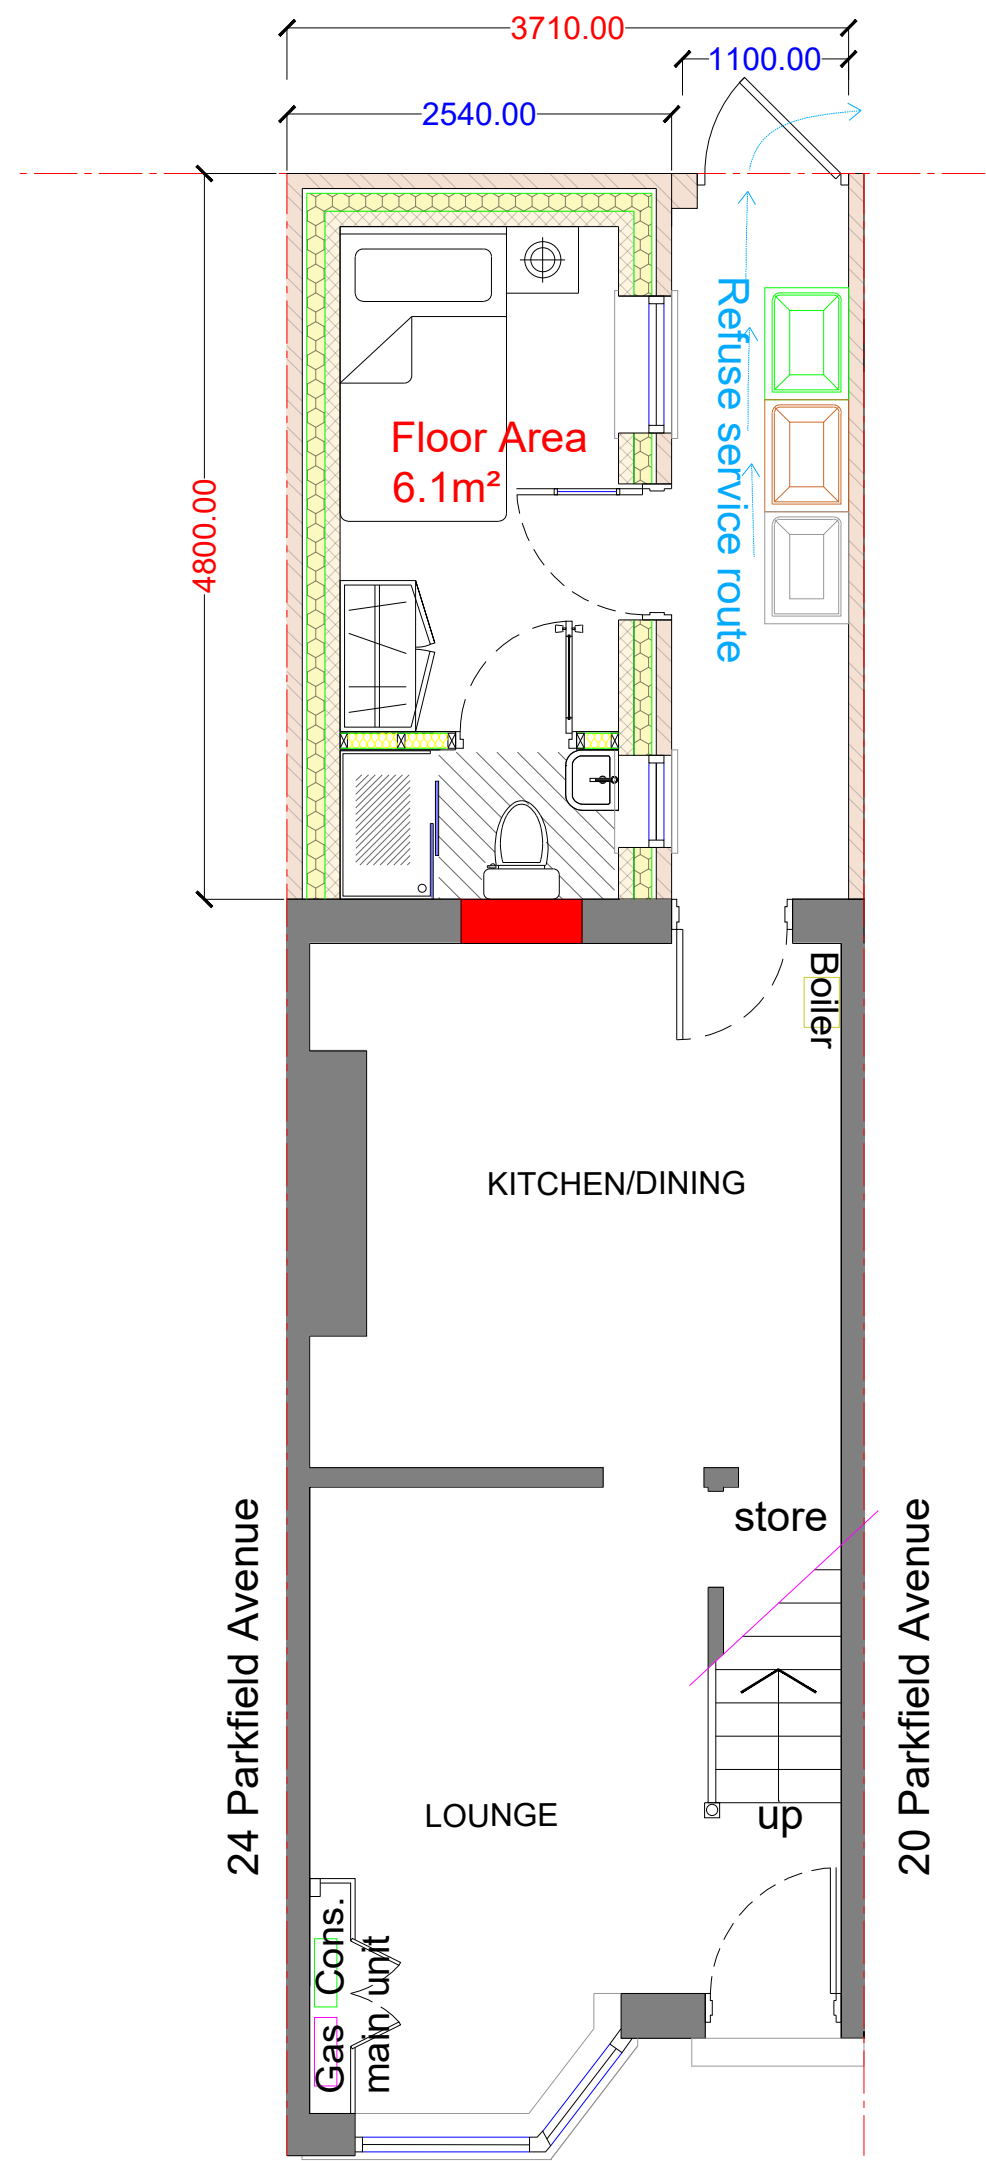


Proposed Ground Floor Plan
Scale 1:50

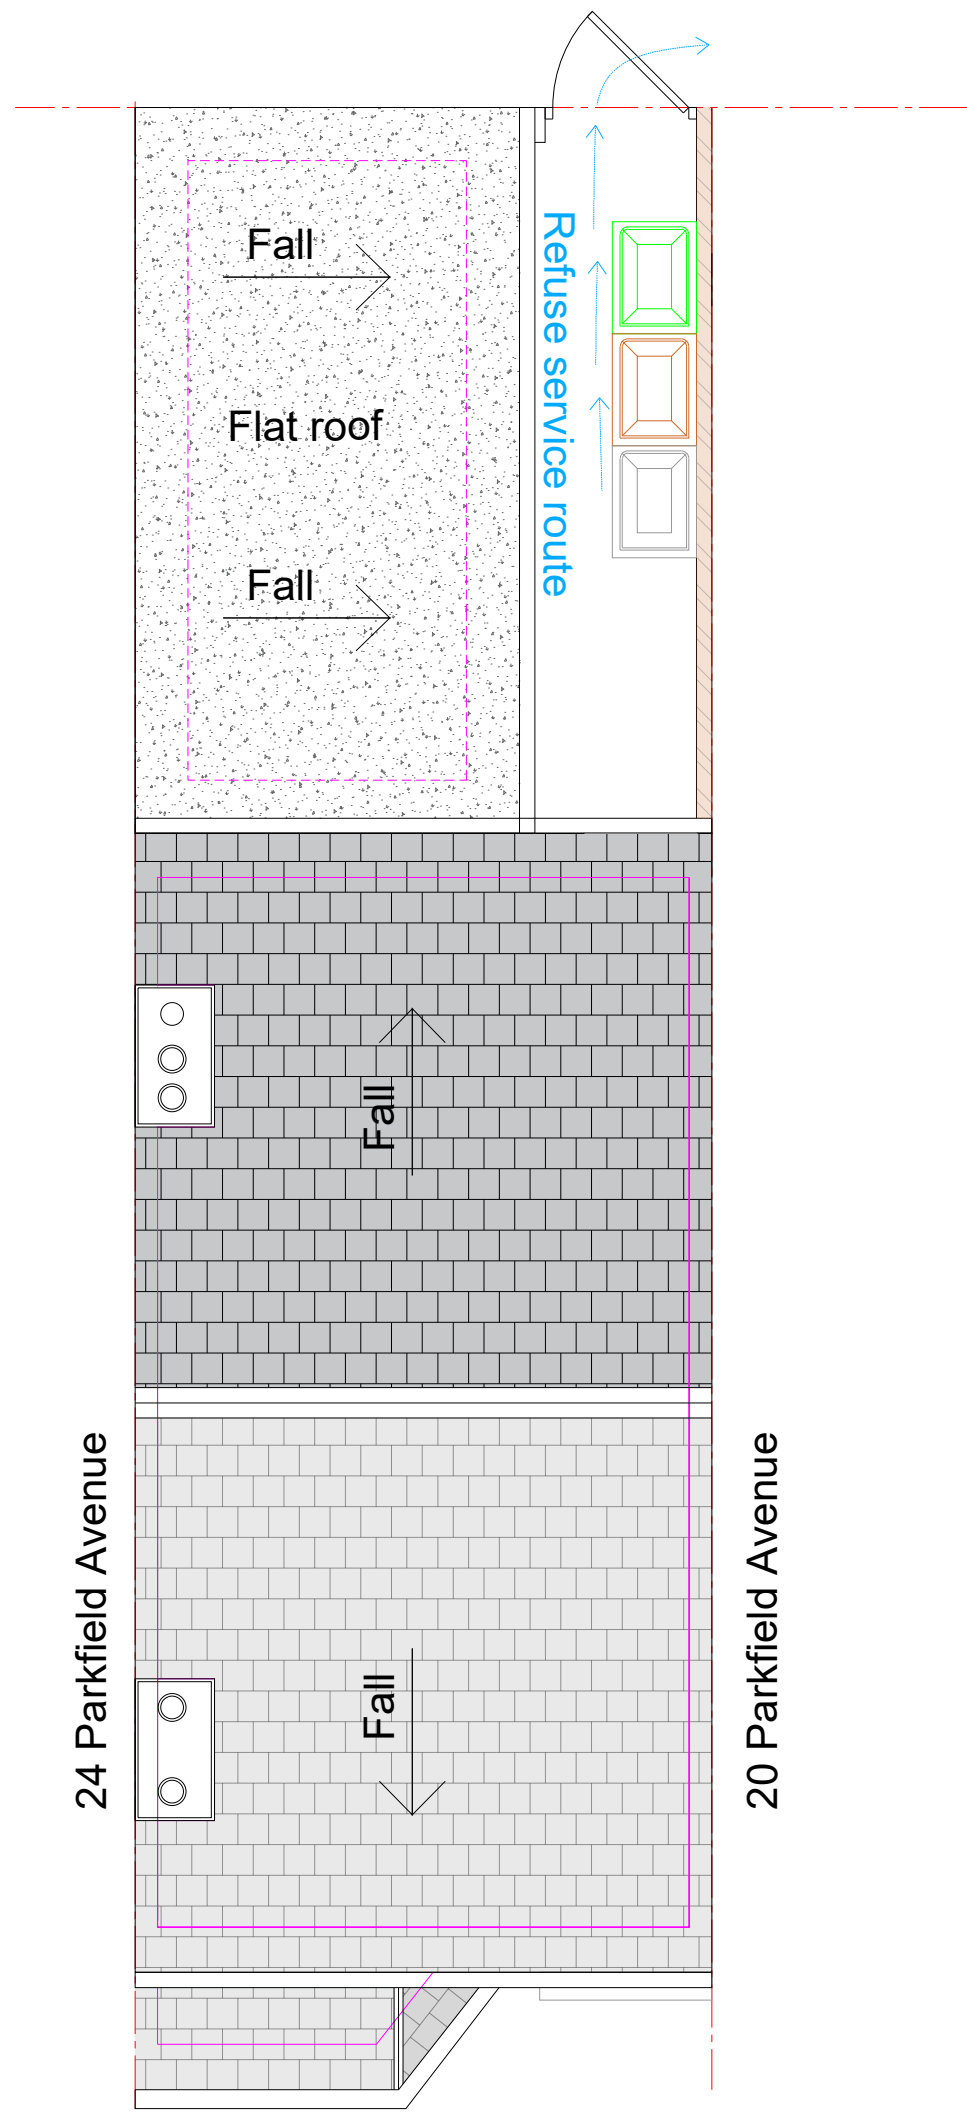

Proposed Roof Plan
Scale 1:50

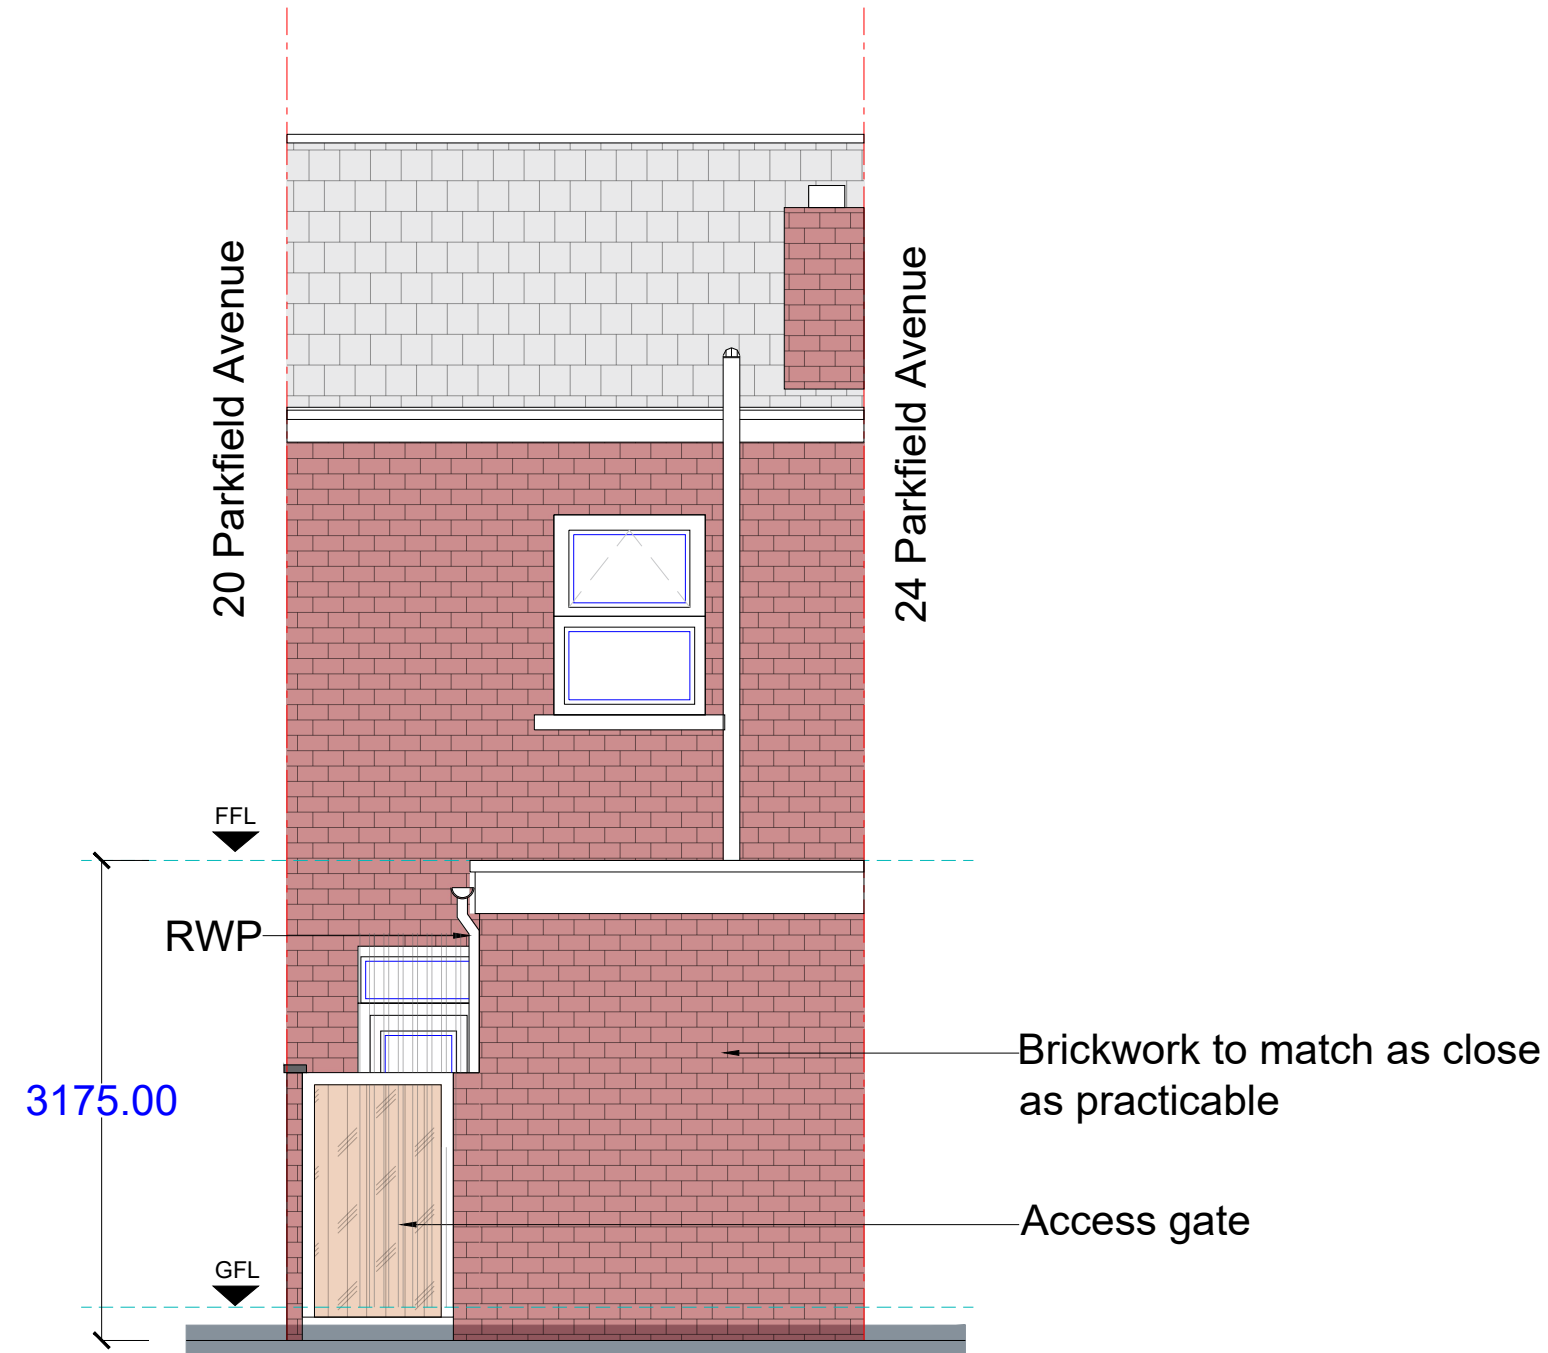

Proposed Rear Elevation
Scale 1:50

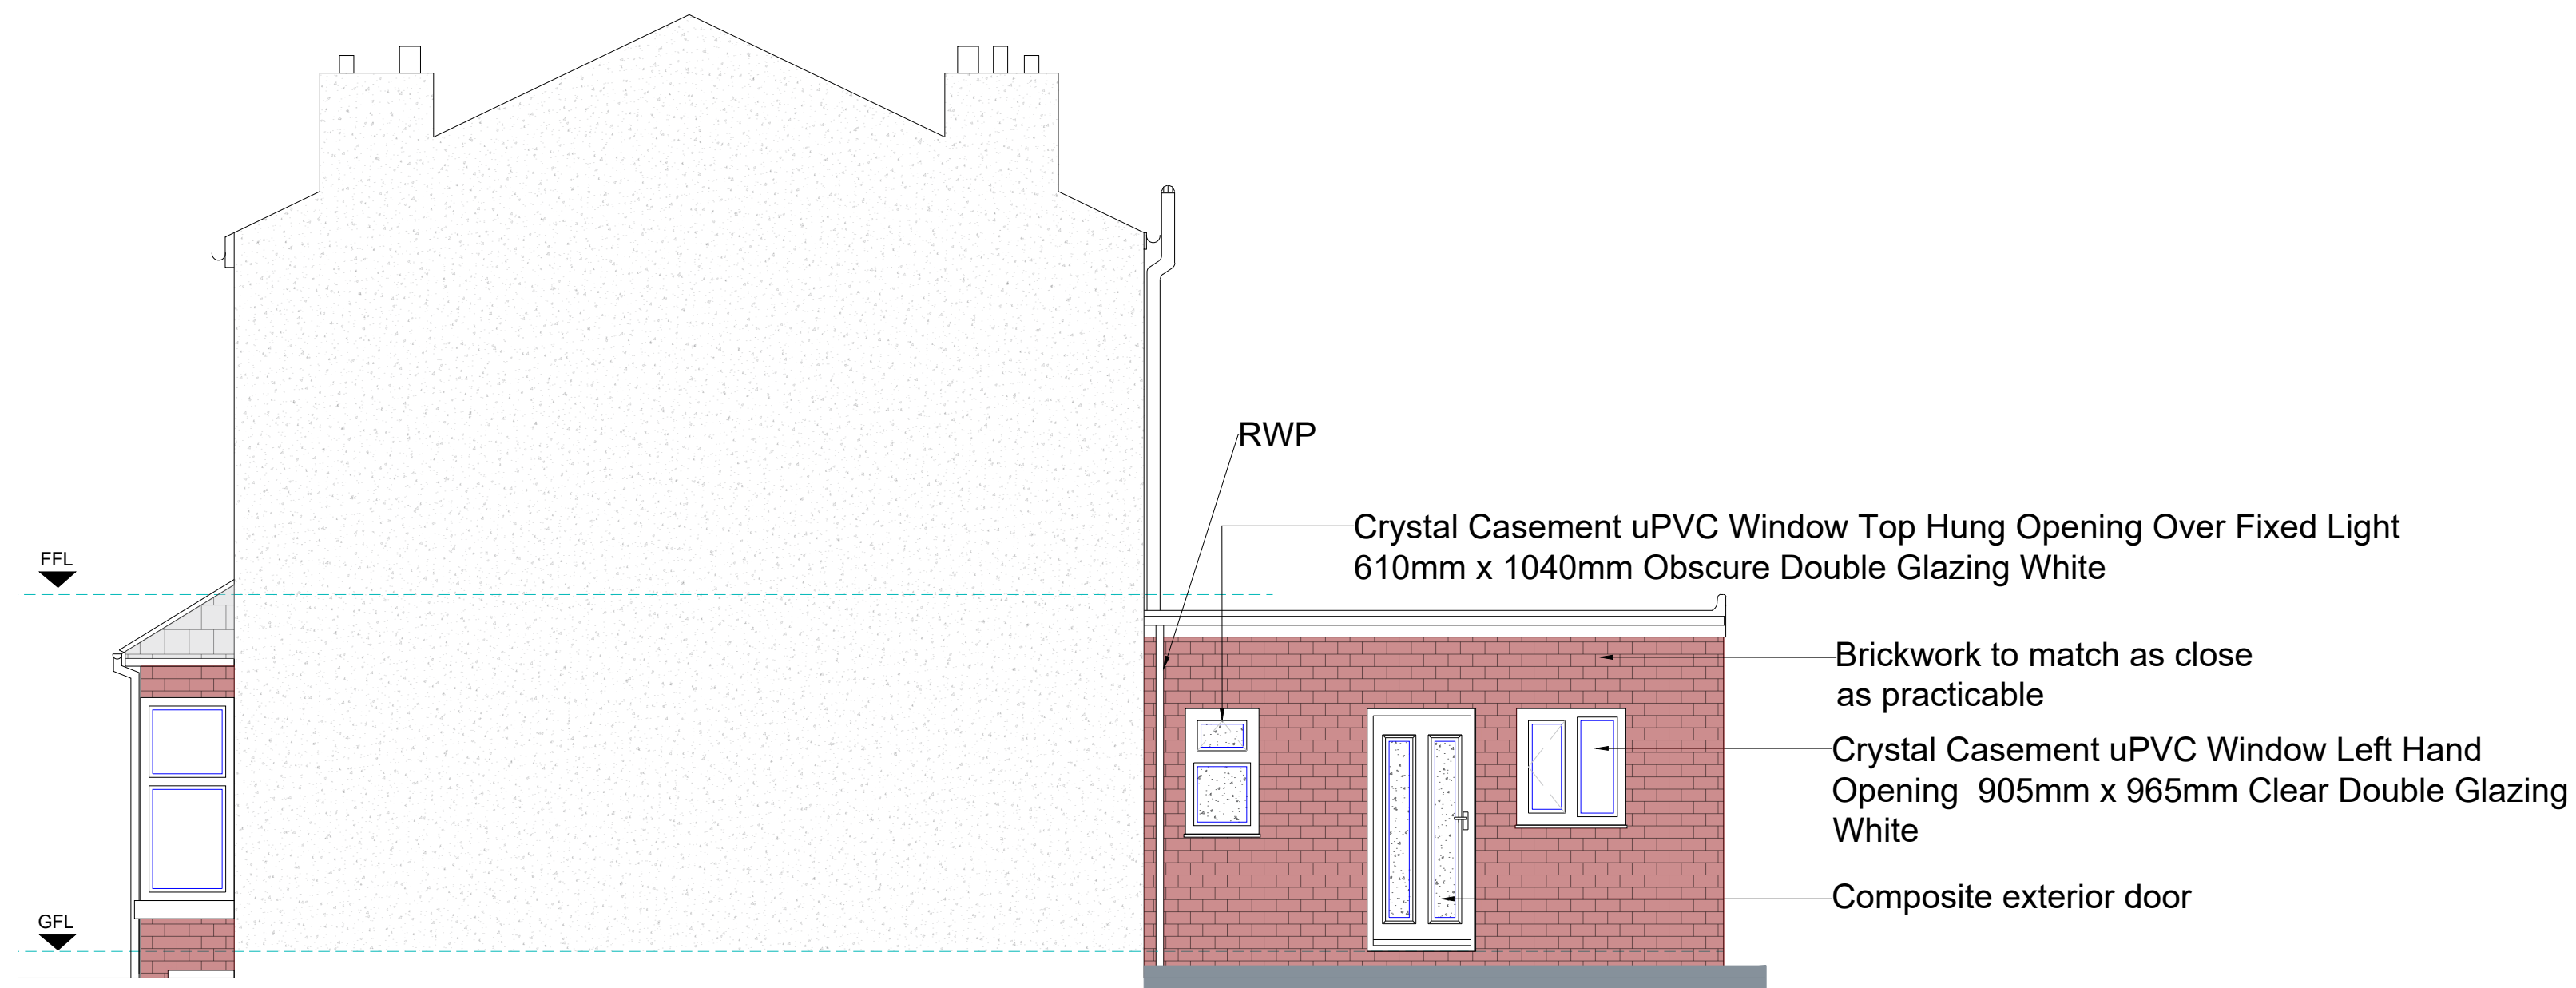

Proposed Party Wall Elevation (20 Parkfield Avenue)
Scale 1:50

Brickwork to match as close as practicable

Proposed Party Wall Elevation (24 Parkfield Avenue)
Scale 1:50

GENERAL NOTES

1. The contractor must check the site and the approved drawings before commencing the works and must take any working measurements as necessary and any discrepancy must be reported to the client.
2. Work shall comply with any current relevant BS/codes of practices and confirm to the Building Regulations including the latest amendment. The contractor is responsible for setting out the works.

KEY

---	Boundary
□	Boiler
□	Gas Main
□	Consumer Unit
BIG	Back Inlet gully
GIA	Gross Internal Area

PROJECT ADDRESS

22 Parkfield Avenue
Manchester
M14 4FZ

PROJECT

Single Storey Rear Extension

DRAWING No.

PP205-3/25

SCALE

1:50

REVISION

a. reduced side projection

DATE

DATE

31/01/2025

STATUS

DRAWN BY

AT

PAPER SIZE

A1

AT A. Design
12 Hastings Gardens
Stockport
SK5 8BF
ata_design@hotmail.com
07830039347

