

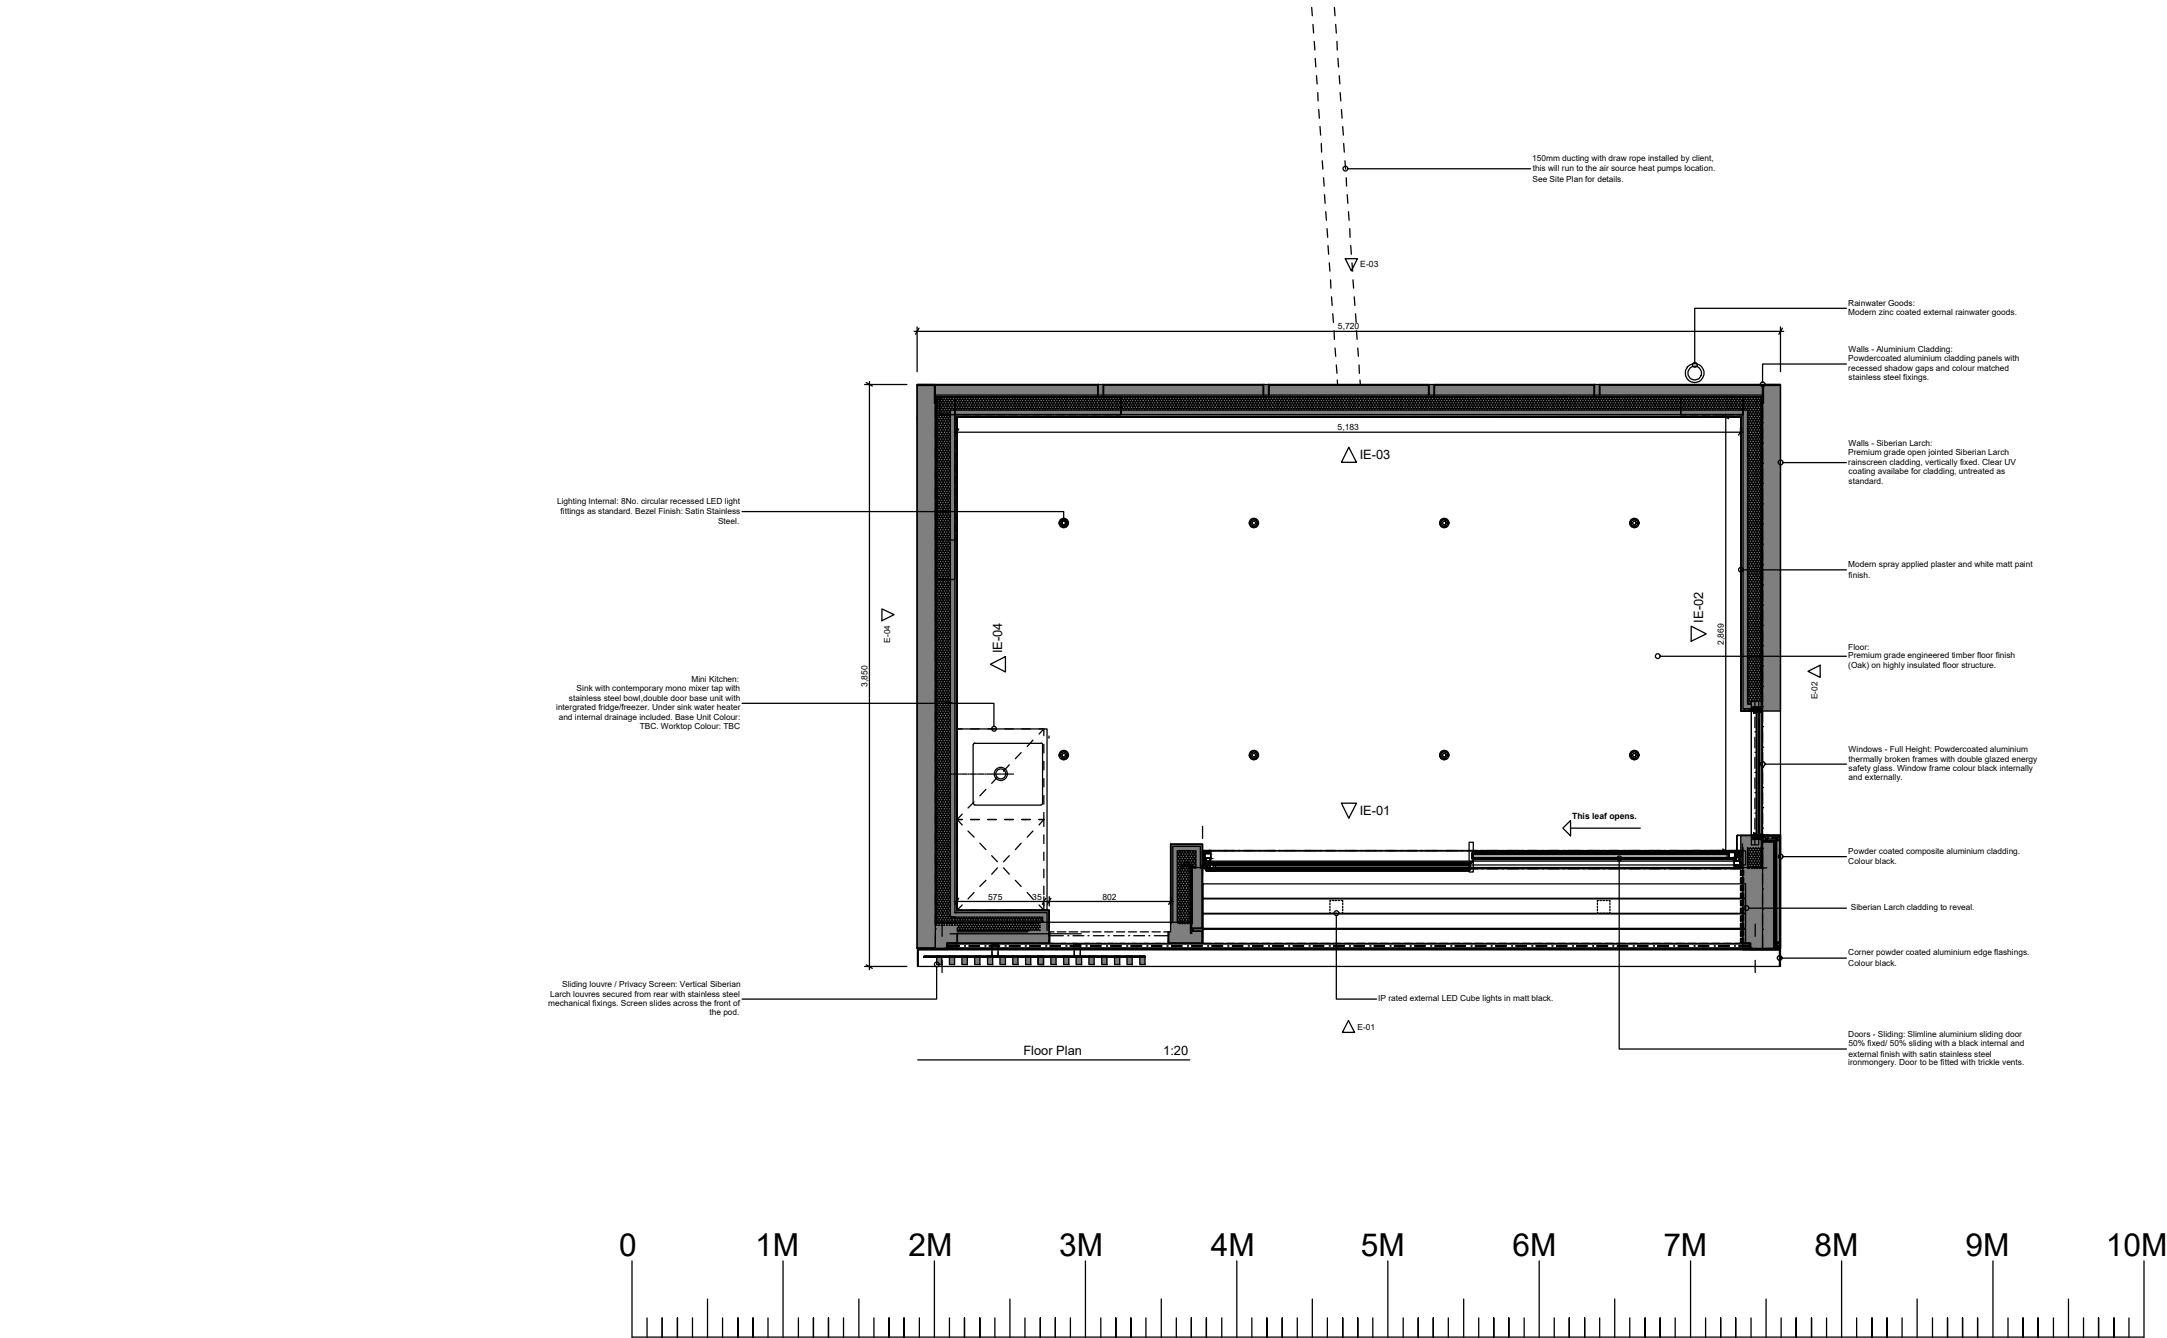


IMAGE OF EXISTING POD

DO NOT SCALE FROM THIS DRAWING All dimensions to be verified on site any discrepancies are to be reported in Extra Interiors before proceeding with work. All area dimensions are approximate and can only be verified by a detailed survey, any decisions to be made on the basis of area information shown on this drawing should include allowances for increases and decreases inherent in the design and building process.		
NOTES:		
REV	DESCRIPTION	DATE DRAWN / CHECK
CLIENT KENNEDY WILSON		
SITE ADDRESS TOWERS BUSINESS PARK DIDSBURY M20 2RY		
ESTILO		
DRAWING TITLE EXTERNAL POD LOCATION LEVEL 00 PLAN LAYOUT		
STATUS PROPOSED		
SCALE @ A3	DATE	AUTHOR
1:50	07-03-25	AM
DRAWING NUMBER	REV	
2004_POD_201_POD FLOOR PLAN	/	