
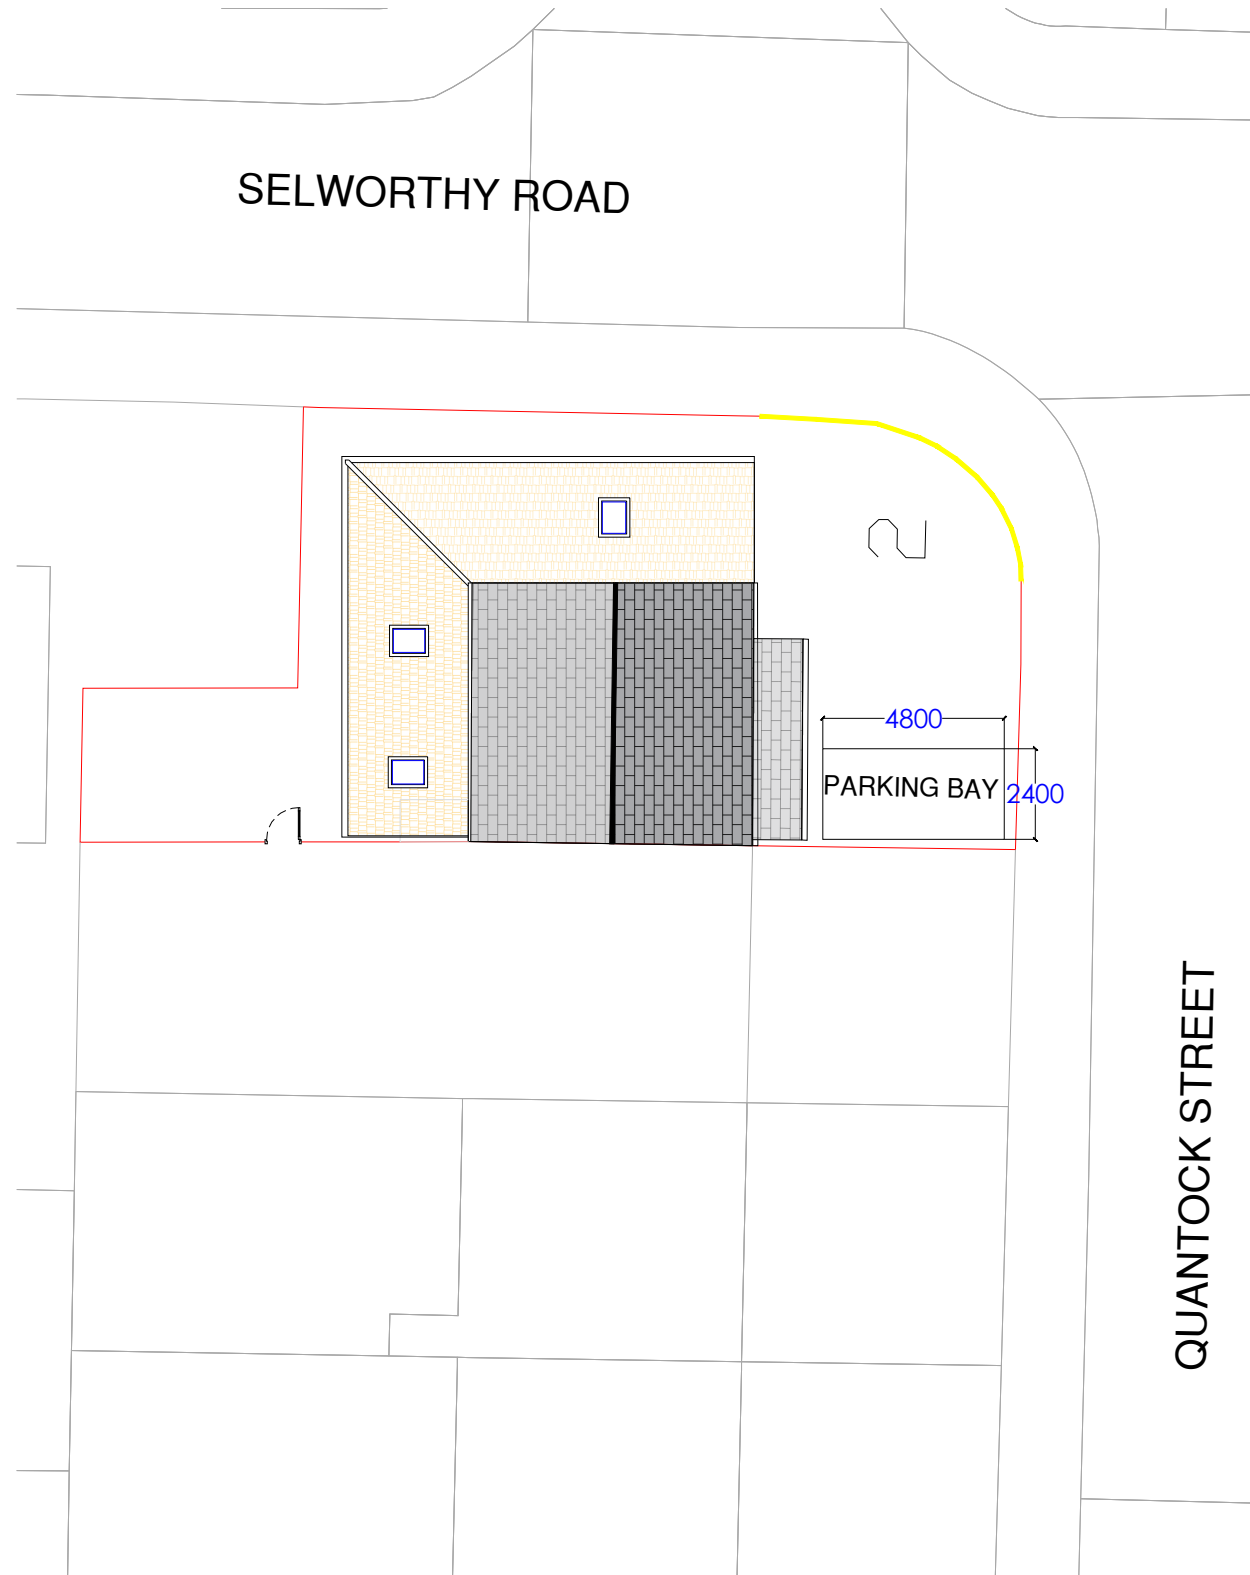
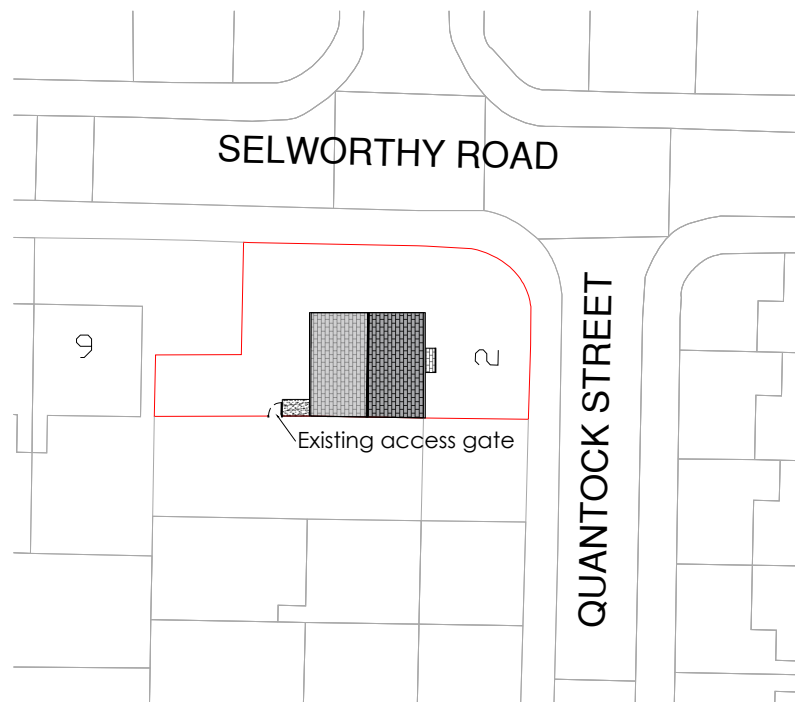
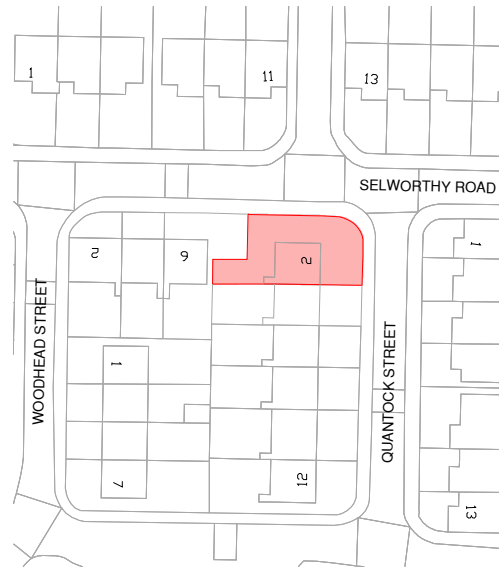
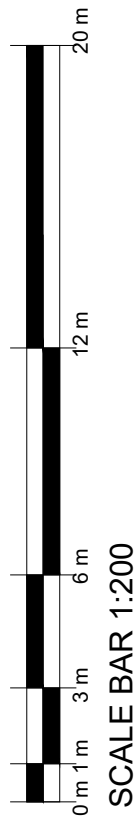
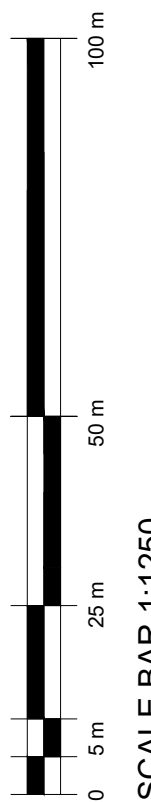


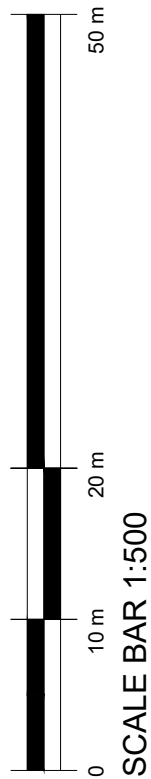

PROJECT ADDRESS

2 Quantock Street
Manchester
M16 7AE

PROJECT

Erection of single storey extensions to the side and rear to form additional living accomodation, part front extension, installation of railings on top of existing front boundary wall

REVISION

DATE

Parking bay annotated on proposed site plan 22.03.2025

KEY

Boundary

Drawing No.
PP128(1)25

Scale
1:1250 @ A3
1:500 @A3

Date
27.02.2025

Drawn by
at

AT A. Design

Address:
12 Hastings Gardens
Stockport
SK5 8BF

T. 07830039347

E . ata_design@hotmail.com