


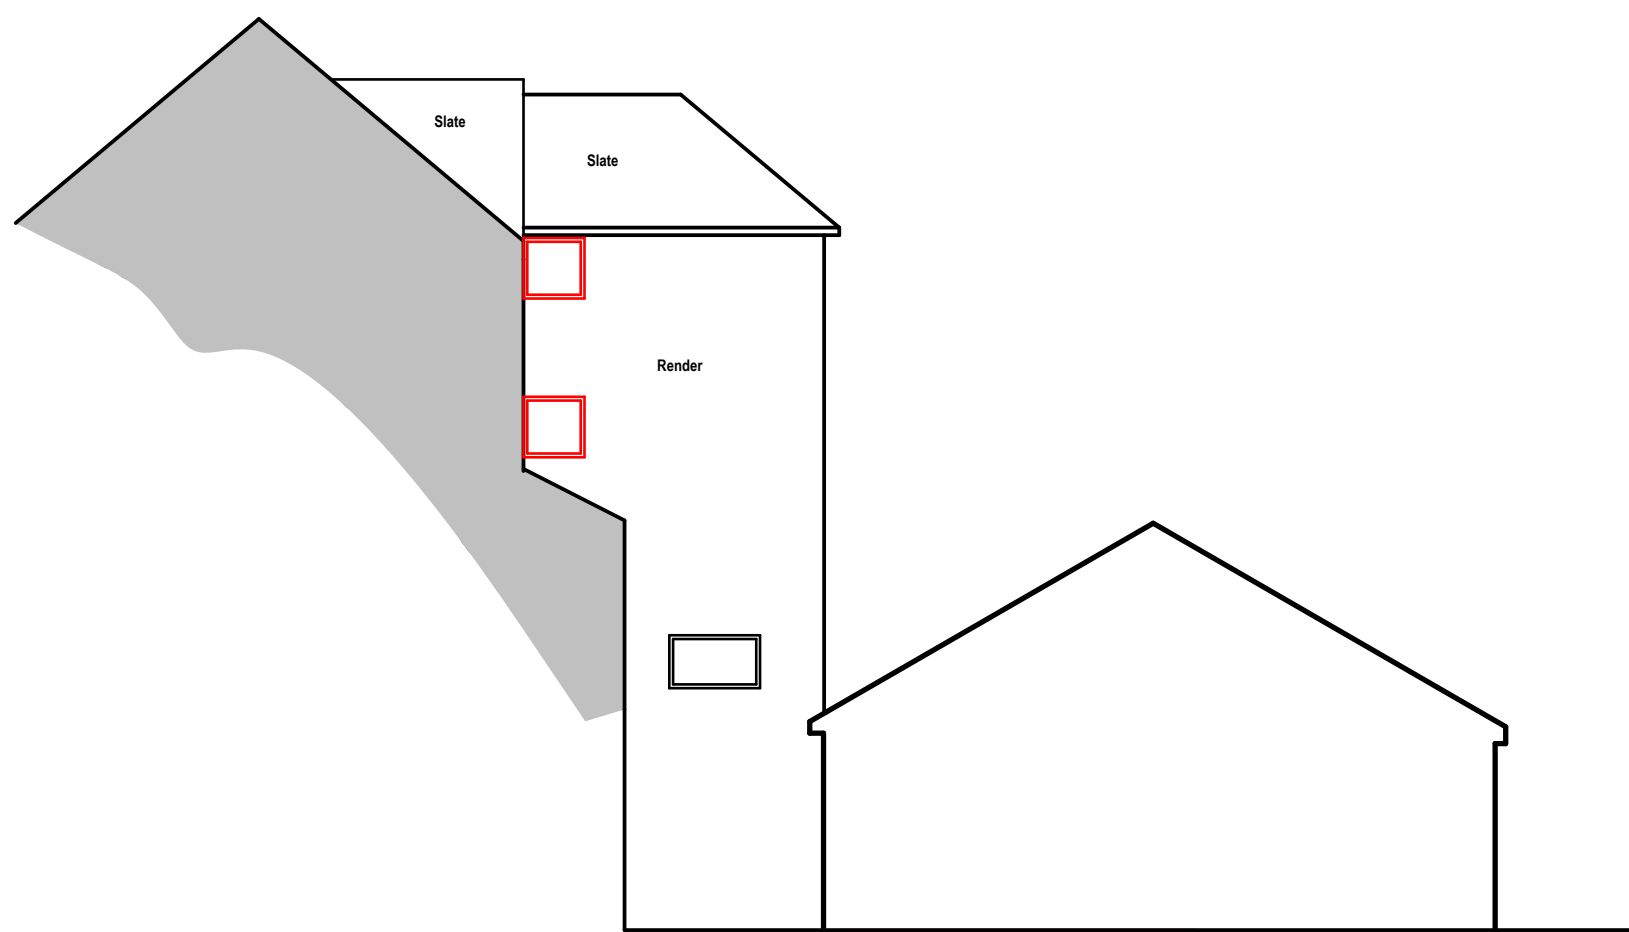


01_E-Elevation



02_E-Elevation




04_E-Elevation

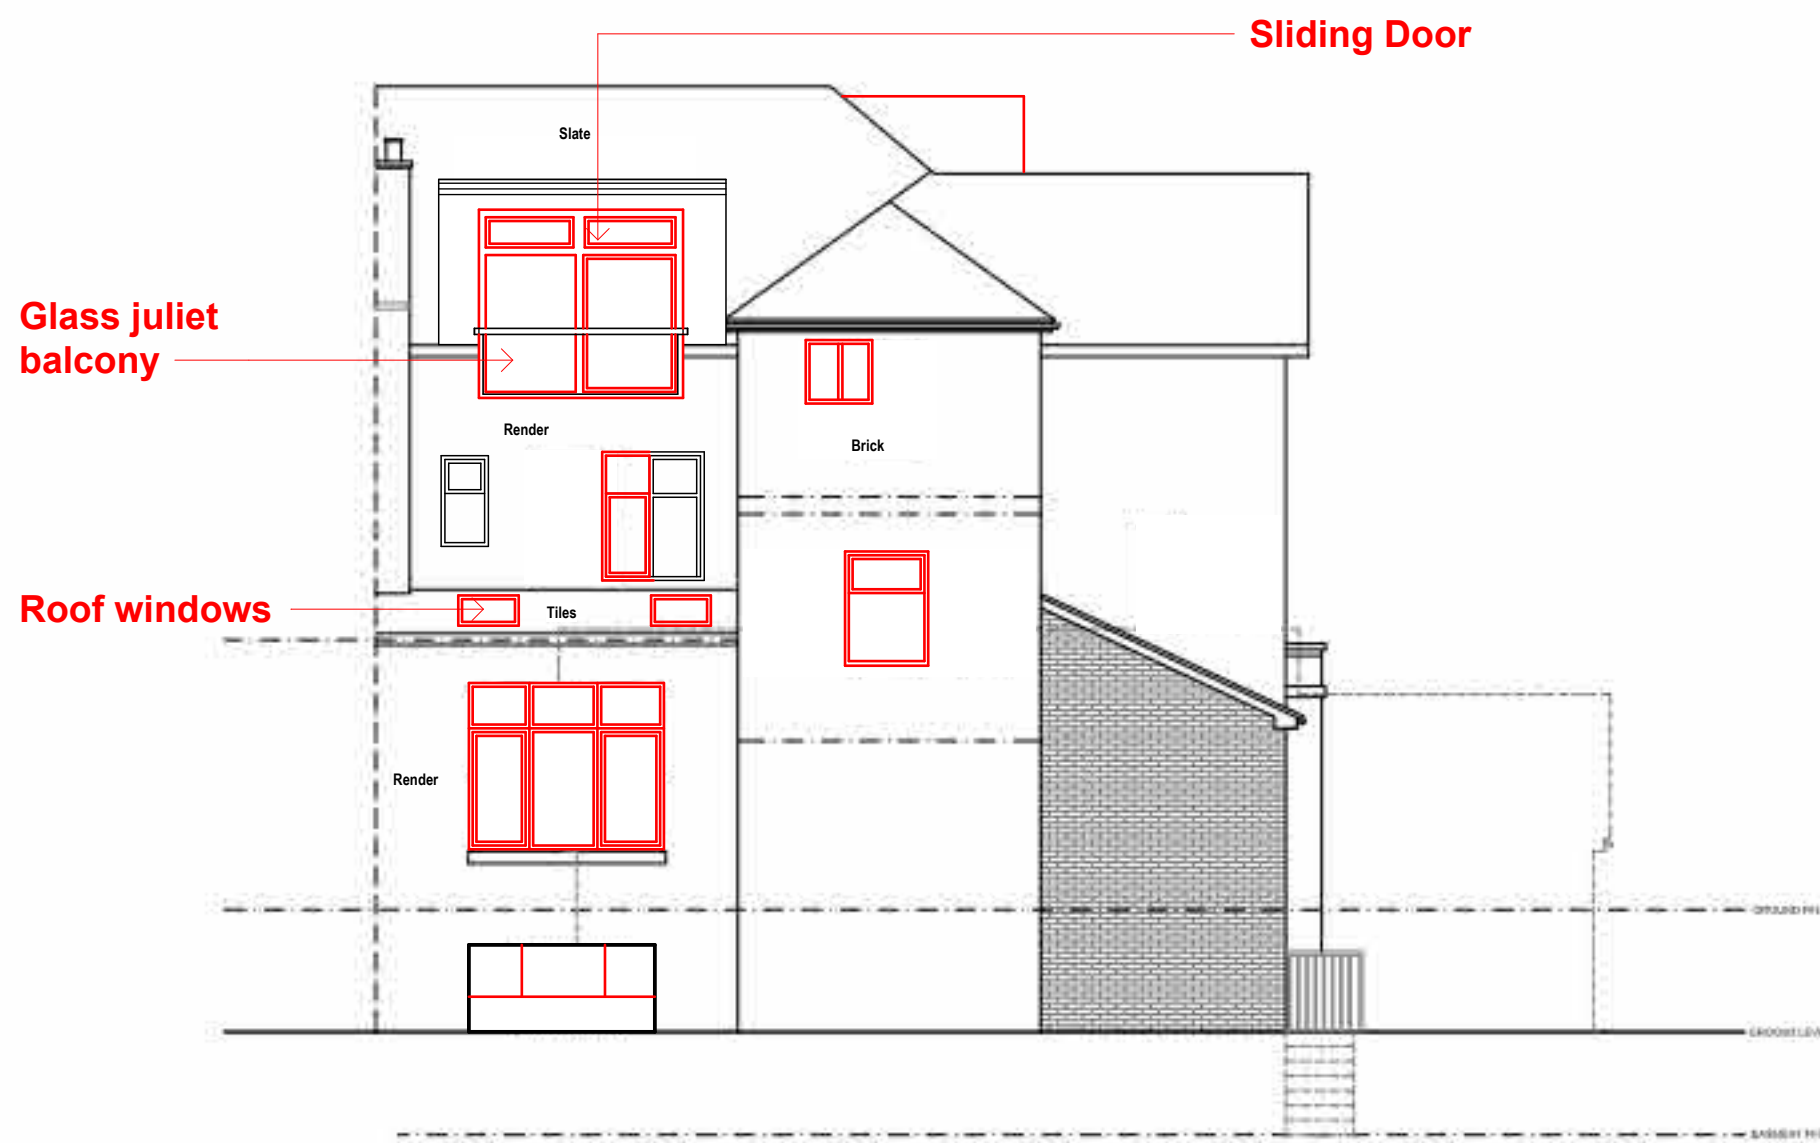

03A_E-Elevation

Proposed Elevations
1 : 100

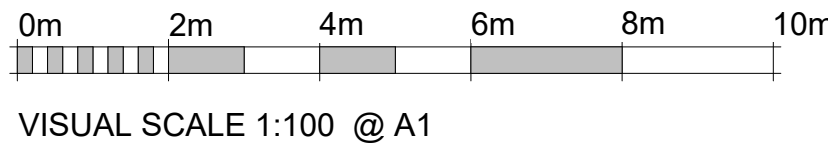

COPYRIGHT © ALL RIGHTS RESERVED BY VIKAS ALYAS LTD. DO NOT SCALE FROM DRAWING. DRAWING INDICATES DESIGN INTENT ONLY. REPORT ANY DISCREPANCIES TO CLIENT / VA LTD. NOT TO BE USED FOR CONSTRUCTION UNLESS STATED SO. TO BE READ IN CONJUNCTION WITH OTHER DRAWINGS OR SPECIFICATION WHERE PROVIDED.

ARCHITEK
BUILDING DESIGN CONSULTANCY

0161 511 8479

vikas@architek.uk
916 Stockport Road, Levenshulme,
Manchester, M19 3AB

Rev	Description	Date
P1	Issue to Planning	27.06.2023
P2	Update to rear elevation	19.12.2024
P3	Variation of Condition	22.01.2025

CLIENT
Ikhtlaq Ahmed

PURPOSE OF ISSUE
Planning

Manchester City Council

ADDRESS
16 Crumpsall Lane, Manchester M8 5FB

PROJECT
Updates to Rear elevation

TITLE
Proposed Elevations

DRAWN BY VA	CHECKED BY VA	DATE 27.06.2023
SCALE (@ A1) 1 : 100		PROJECT NUMBER 1165
DRAWING NUMBER A105		REV P3