

© The copyright in this drawing is vested in CodaStudios and no license or assignment of any kind has been, or is, granted to any third party whether by provision of copies or originals or otherwise unless agreed in writing.

DO NOT SCALE FROM THIS DRAWING
The contractor shall check and verify all dimensions on site and report any discrepancies in writing to CodaStudios before proceeding work

FOR ELECTRONIC DATA ISSUE
Electronic Data / drawings are issued as "read only" and should not be interrogated for measurement. All dimensions and levels should read, only from those values stated on the drawing. Coda Studios Ltd is not responsible for discrepancies caused by the overlay of other parties BIM/IFC models. These are overlaid purely as reference.


Revision	Date	Drawn	Checked
----------	------	-------	---------

KEY :

VIVARA PRO BUILD-IN WOODSTONE BAT BOX

WOODSTONE BUILD-IN SWIFT NEST BOX

LOCATIONS AS PER E3P DRAWING: 81-008-003-BAT AND BIRD BOX PLAN

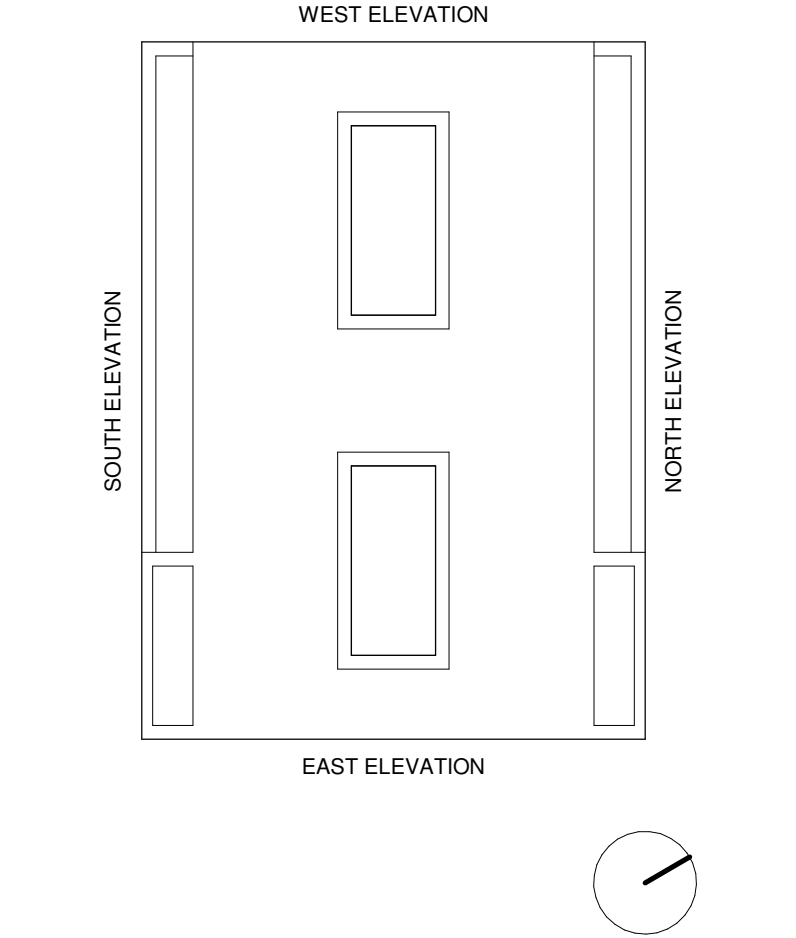

CODA Architecture

CODA Studios Ltd, 70-71 Cornish Place, Cornish St, Sheffield, S6 3AF
T: 0114 279 6003 E: information@codastudios.co.uk

Client
STEP PLACES

Project
ARDWICK

Drawn DC	Checked RM	Date 12/03/25	Scale @ A1 As indicated
--------------------	----------------------	-------------------------	-----------------------------------

Title
SWIFT NEST / BAT BOX LOCATIONS- SHEET 02

Suitability Code
A1


Purpose for issue
PLANNING

Drawing No
2565 - CDA - 00 - XX - DR - A - 2606

Project	Originator	Volume	Level	Type	Role	Number	Revision
---------	------------	--------	-------	------	------	--------	----------



North Elevation
1 : 50

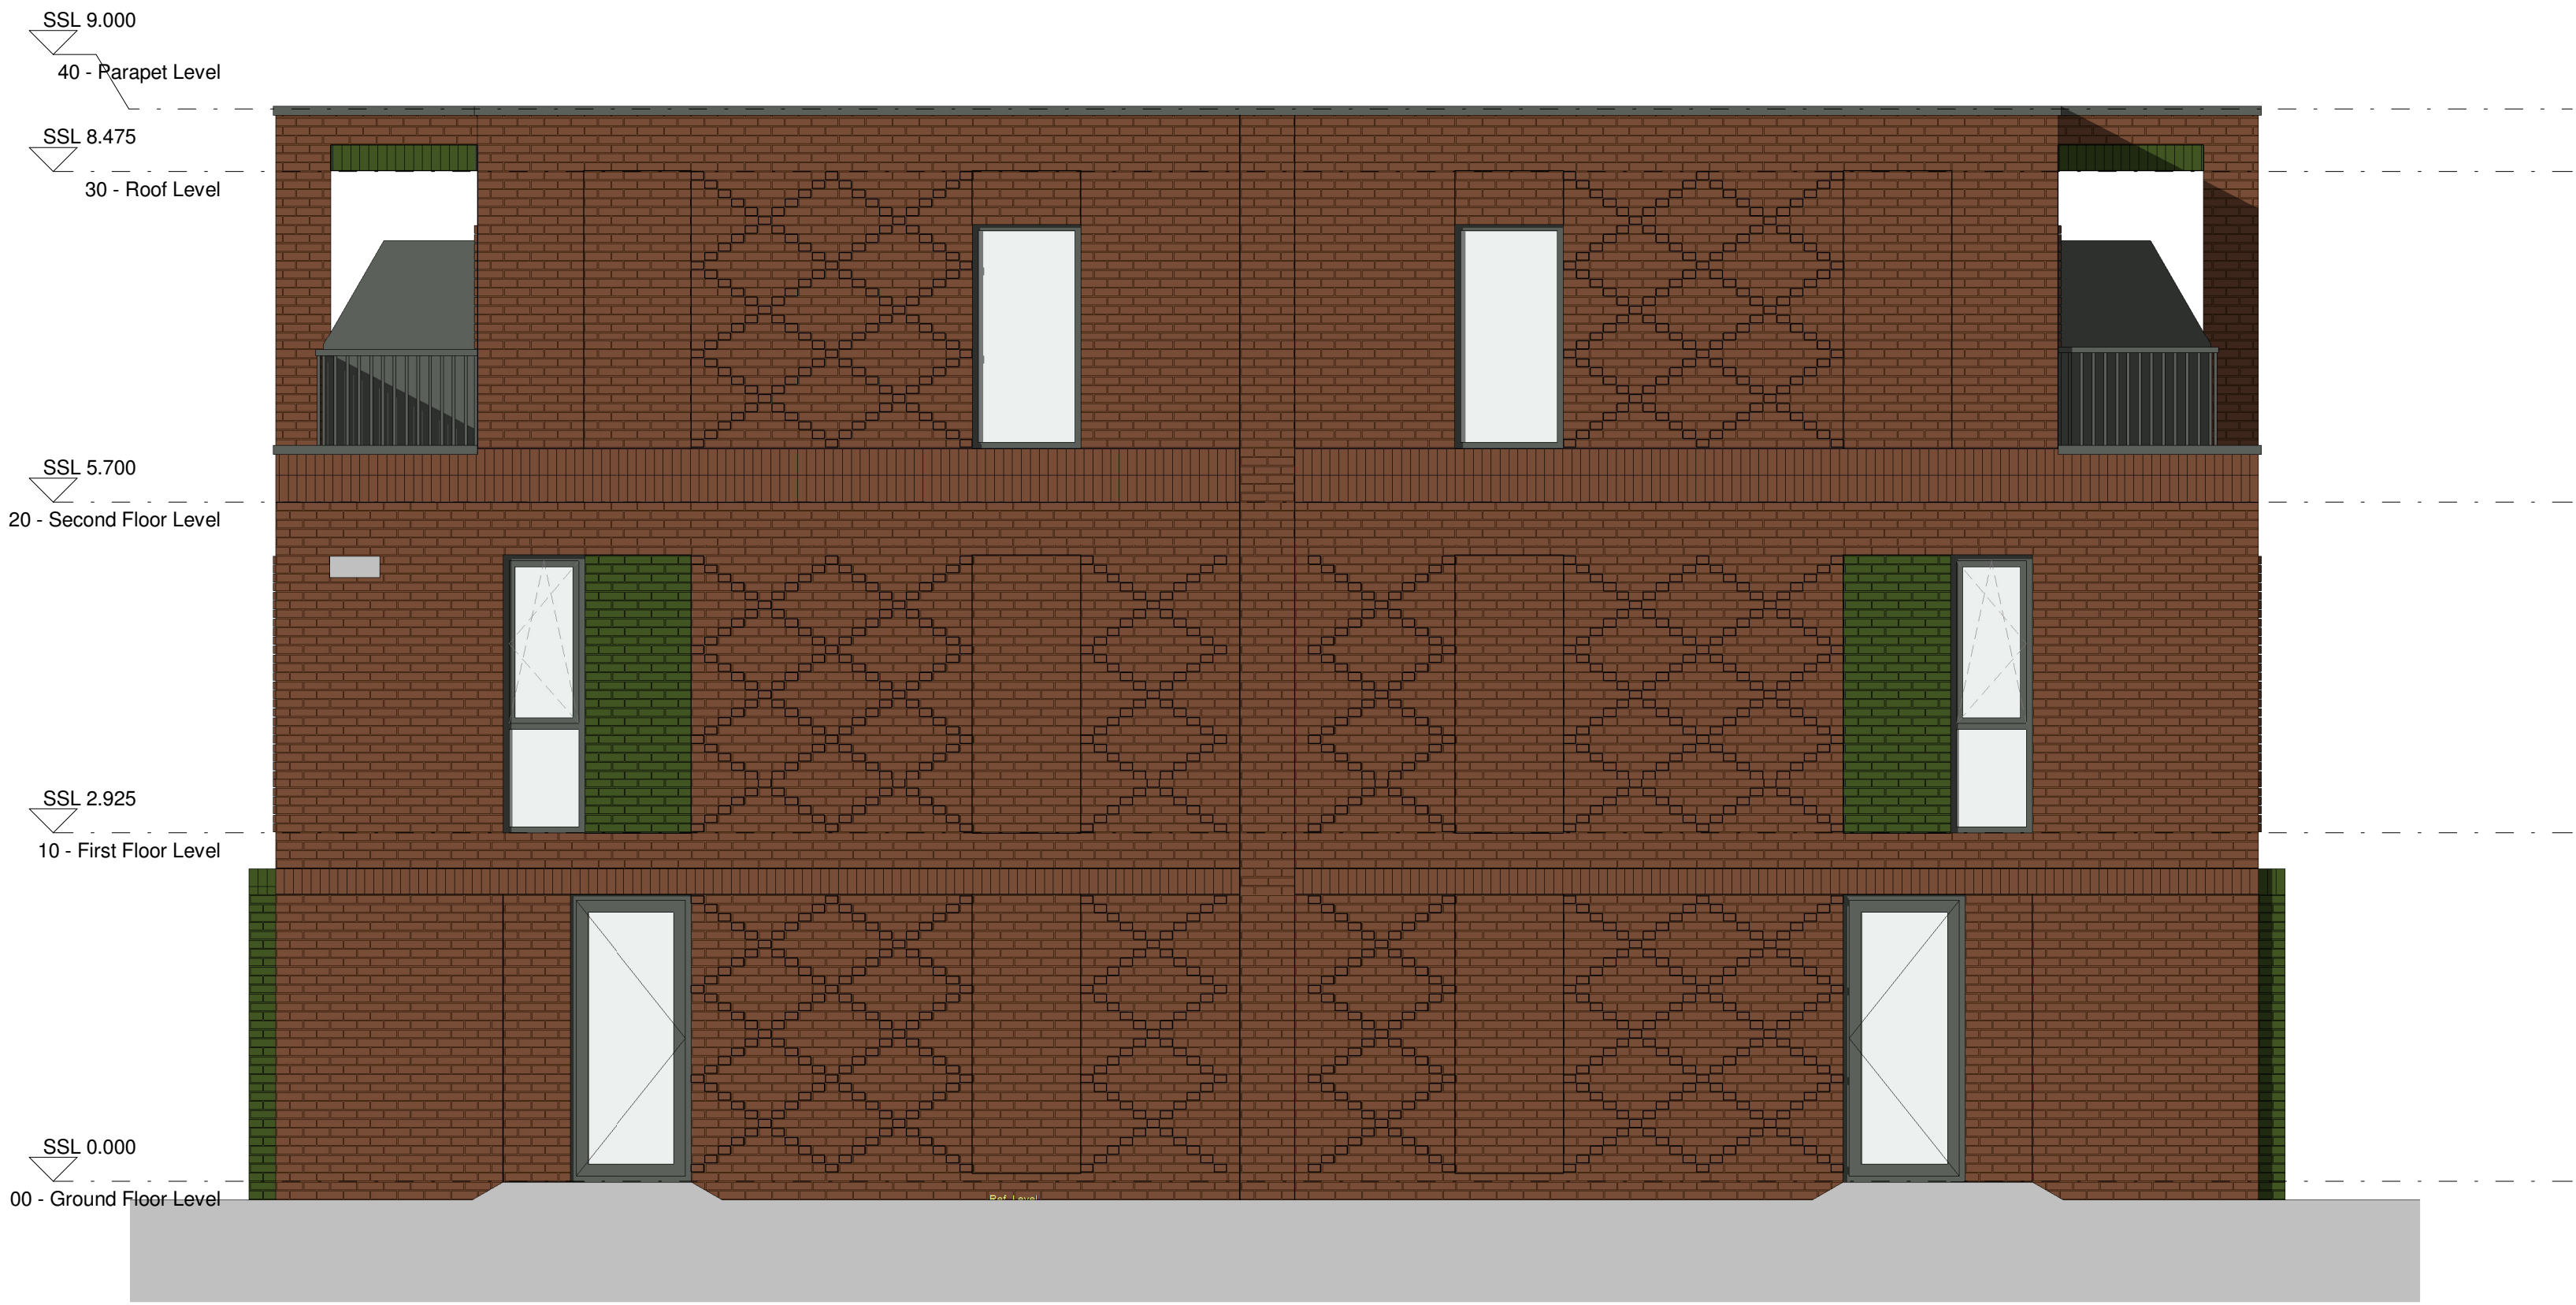

West Elevation
1 : 50